


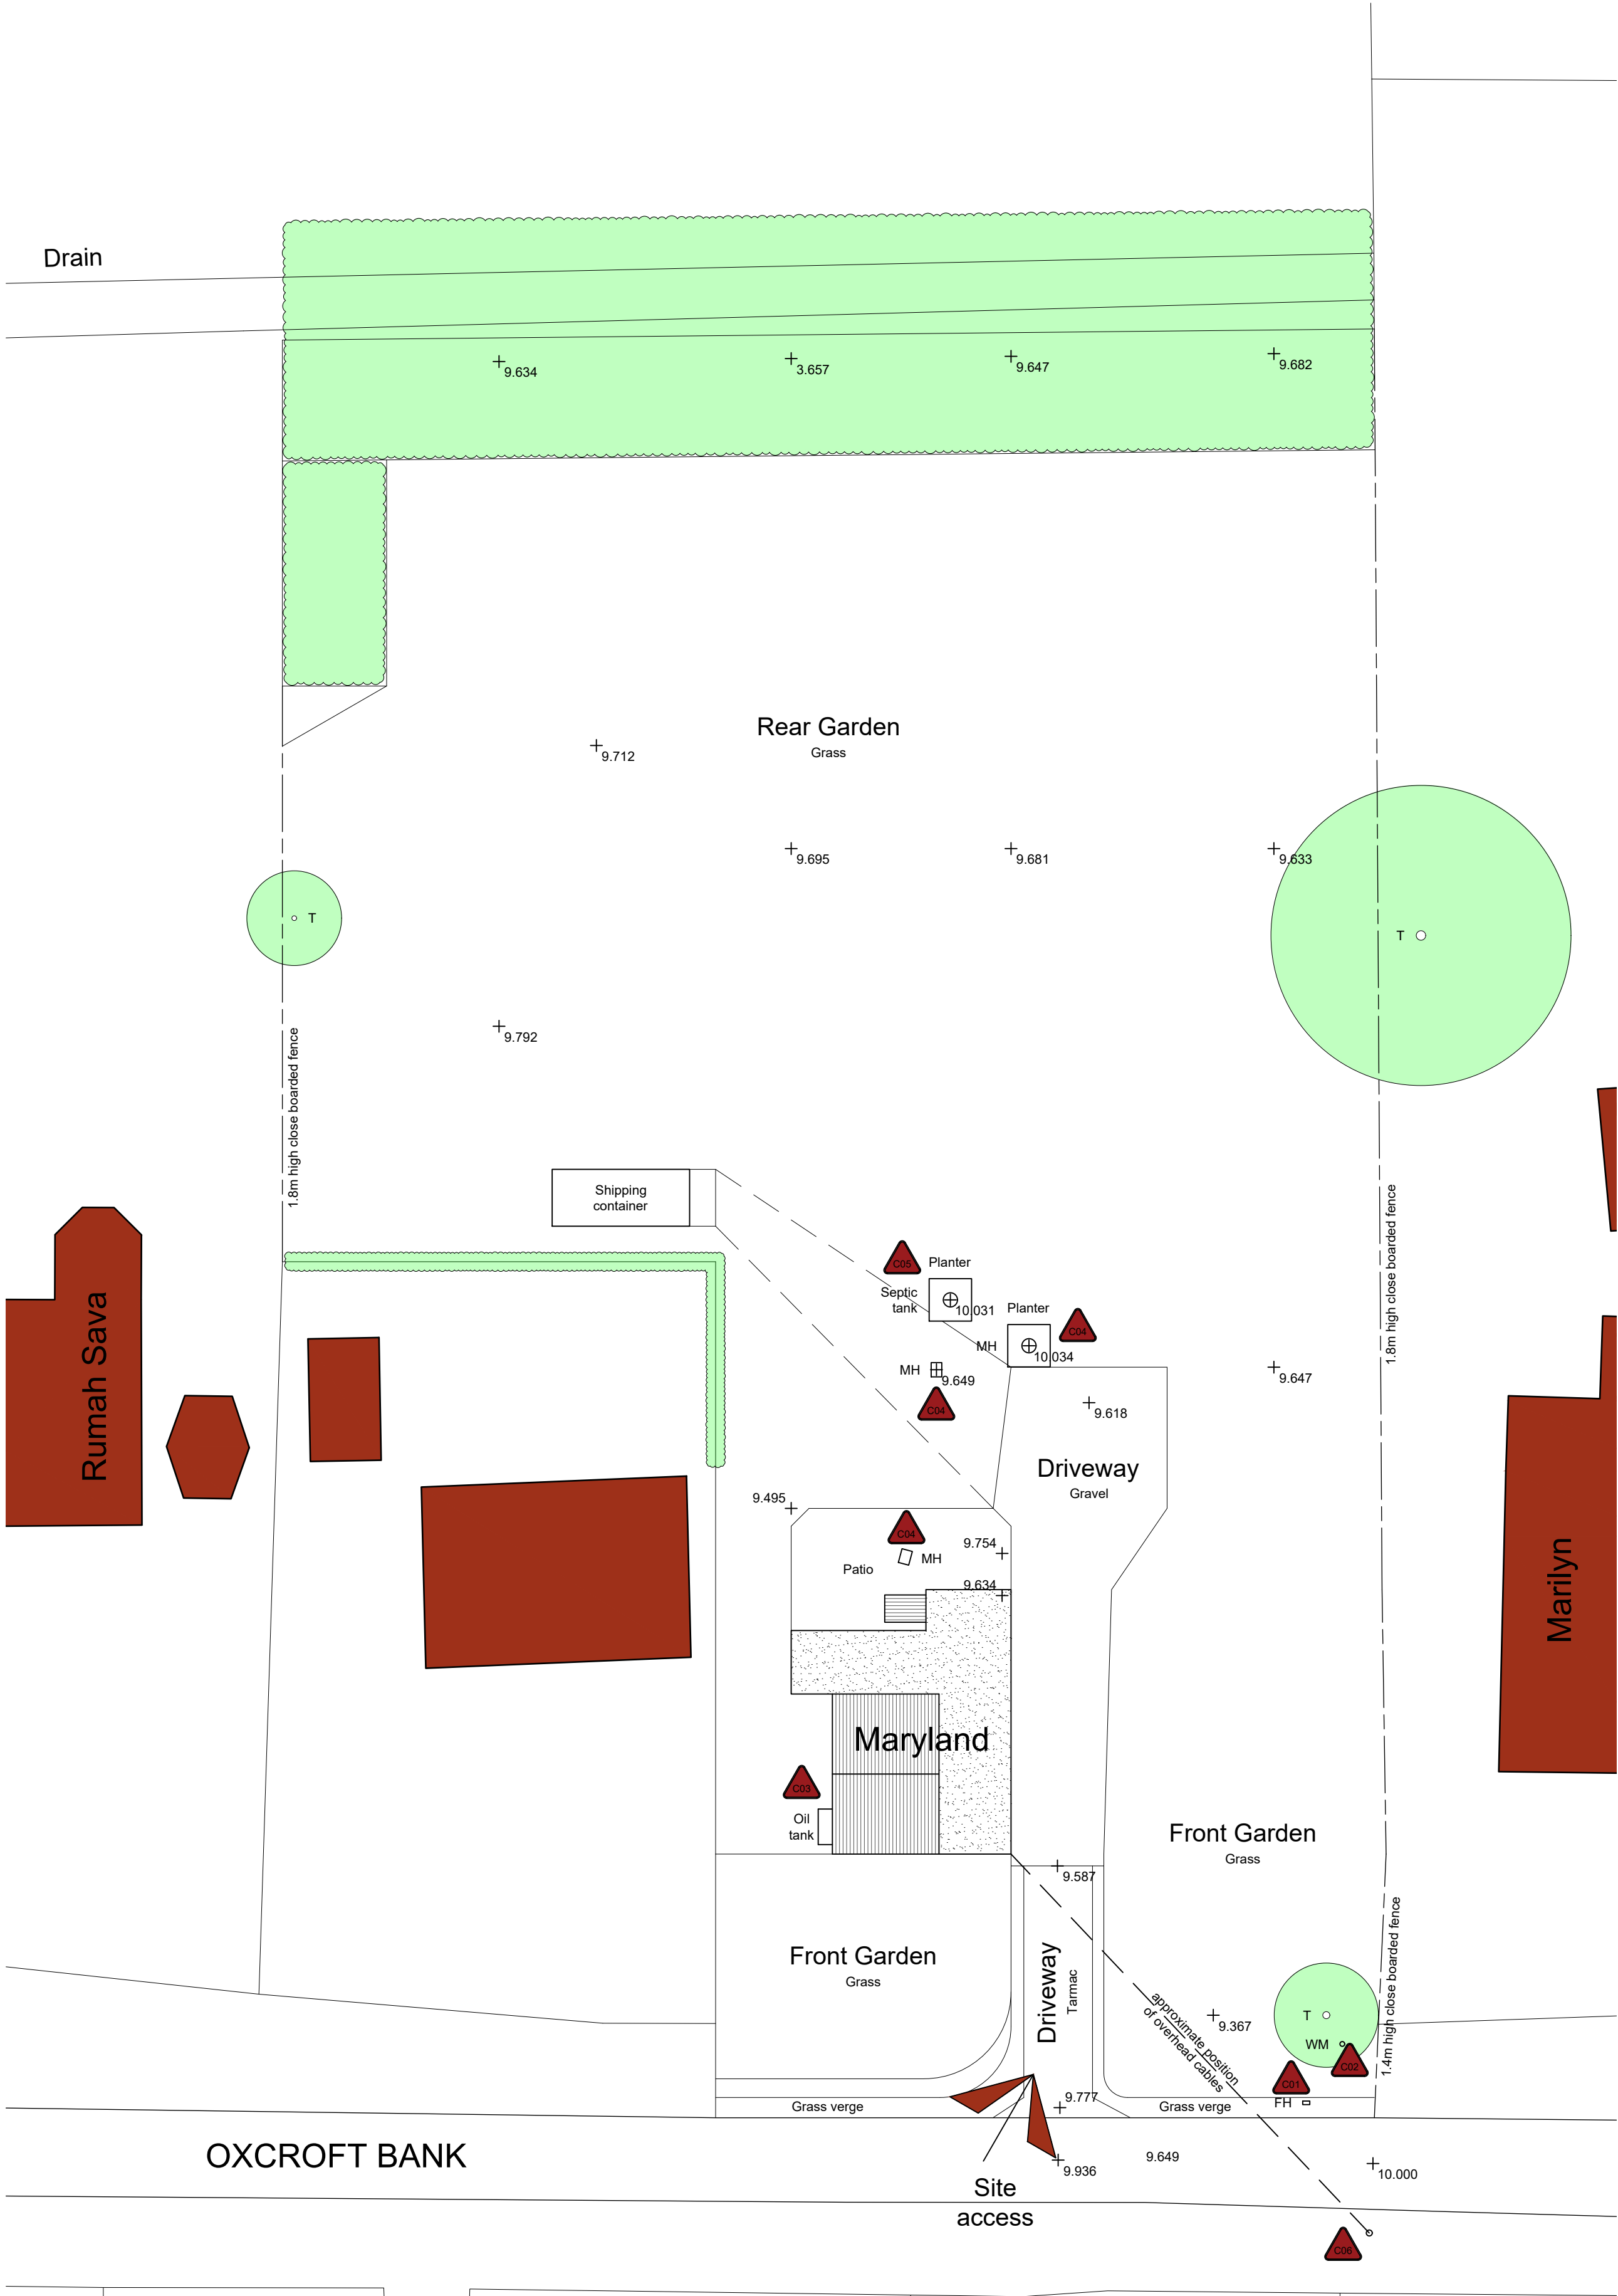
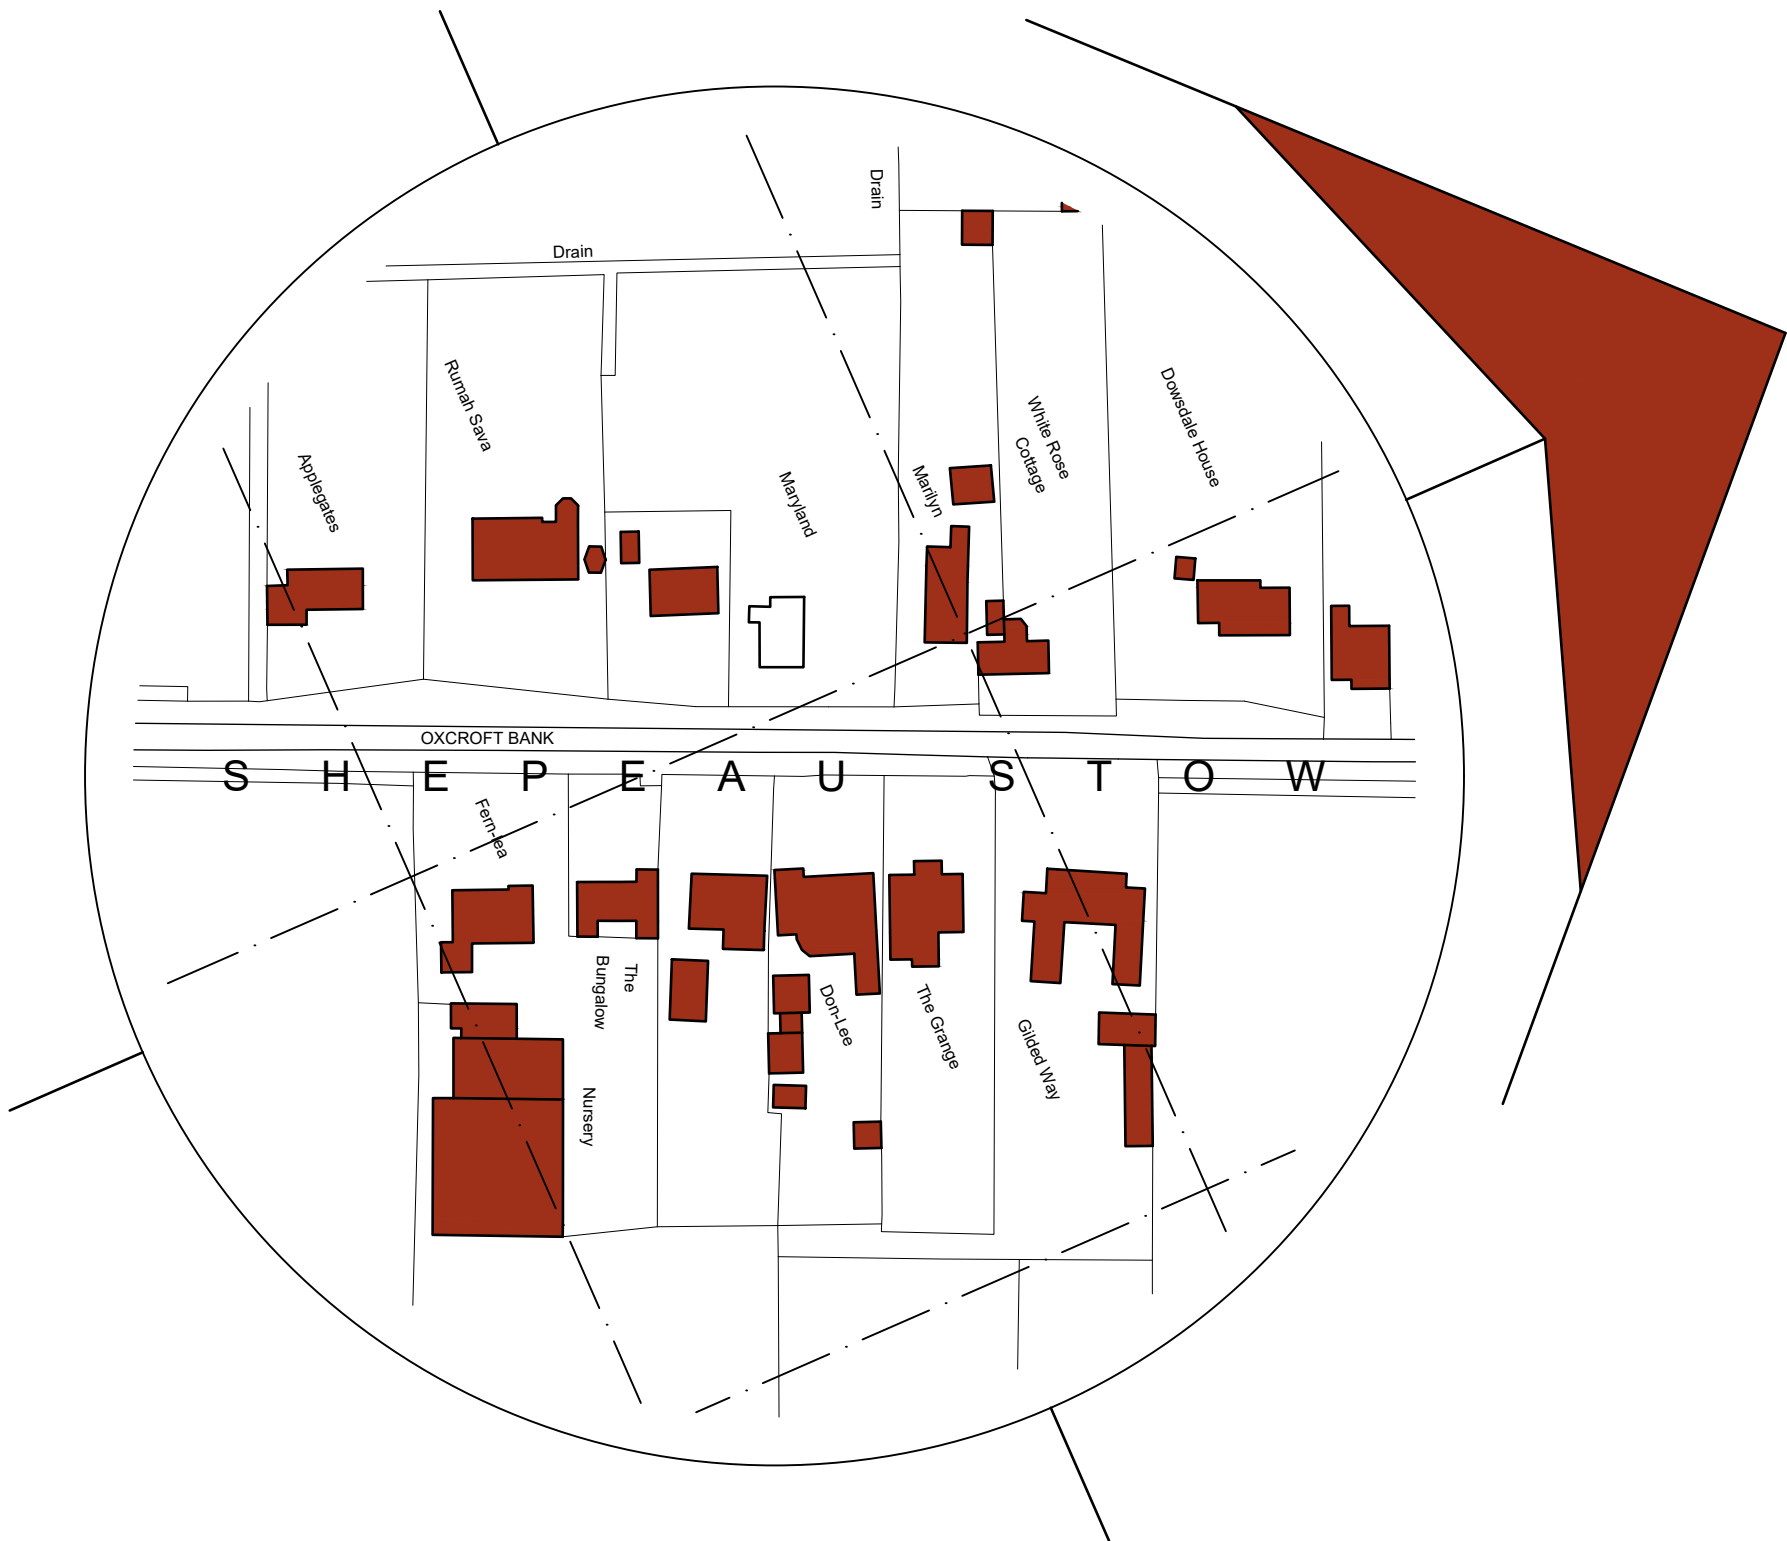


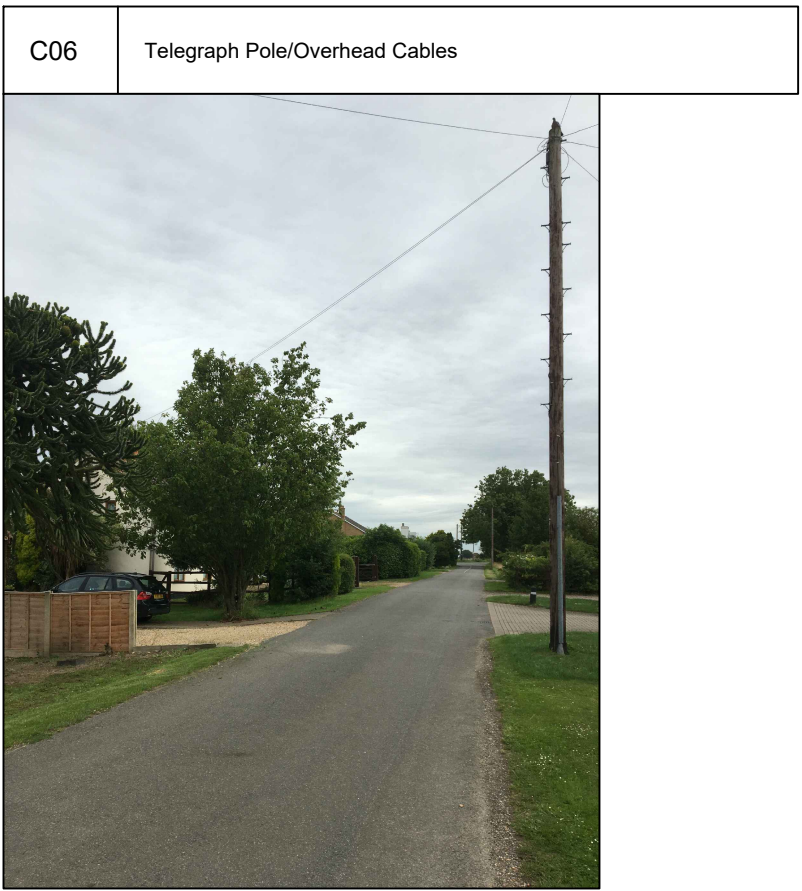

Site Plan
Scale: 1:200

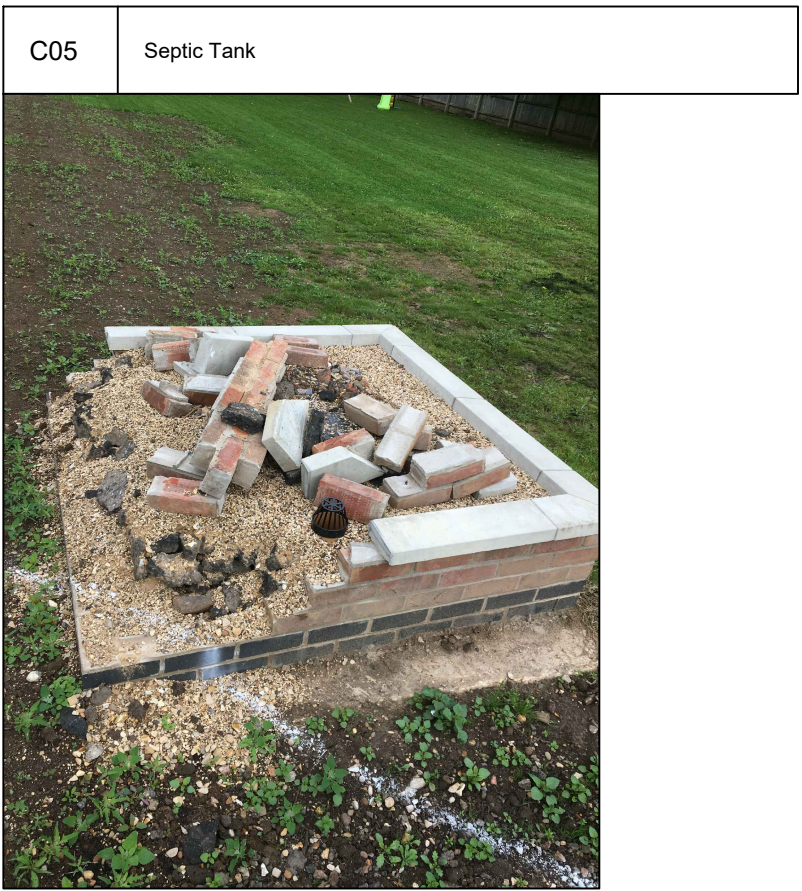

Location Plan
Scale: 1:1250

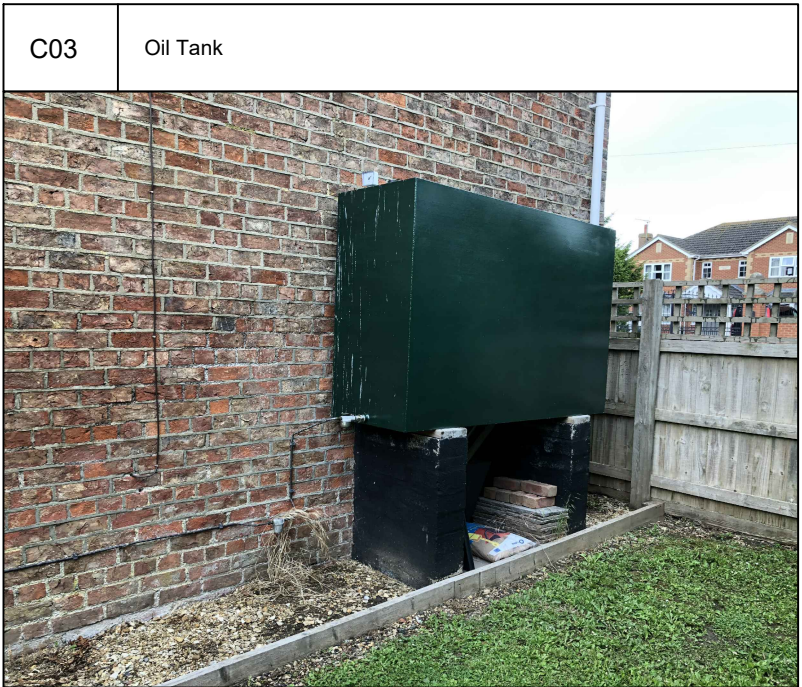

General Notes
1. This drawing shall not be scaled, figured dimensions only to be used.
2. All dimensions are shown in 'mm' unless otherwise stated.
3. The contractor, sub-contractors and suppliers must verify all dimensions on site prior to the commencement of any work.
4. This drawing is to be read in conjunction with all relevant engineers and specialist sub-contractors drawings and specifications.
5. Any discrepancies are to be brought to the designers attention.

CONSTRUCTION DESIGN & MANAGEMENT REGULATIONS 2015
The following information must be read in conjunction with the project Risk register. This drawing highlights significant design related Health & Safety Risks present during Construction phase, and Residual Risks which remain post completion. Other Health & Safety Risks associated with Construction Activities may be present, and must be identified by the Principal Contractor prior to works commencing. Design Risks relating to specialist design items must be identified by the relevant specialist designers/ consultants ad issued to the Principal Designer.

SITE PLAN KEY

- Un-surveyed buildings taken from OS map
- Buildings partially surveyed
- Existing vegetation
- Existing site access
- Existing site levels
- Site risk

Status
AS EXISTING

SWANN EDWARDS
ARCHITECTURE

Swann Edwards Architecture Limited, Swann Edwards Architecture,
Black Barn, Fen Road, Guyhirn, Wisbech, Cambs. PE13 4AA
t 01945 450694 e info@swannedwards.co.uk w www.swannedwards.co.uk

Job Title Proposed Dwelling Maryland, Oxcroft Bank, Shepeau Stow, Whaplode Drove, PE120TY For: Mr and Mrs Bray	Date July 2020	Drawn by M.N.
	Checked by SHe	
Drawing Title Survey Drawing Site Plan and Location Plan	Job No. SE-1433	Sheet Size A1
	Dwg No. 100	Revision