





FRONT EAST ELEVATION

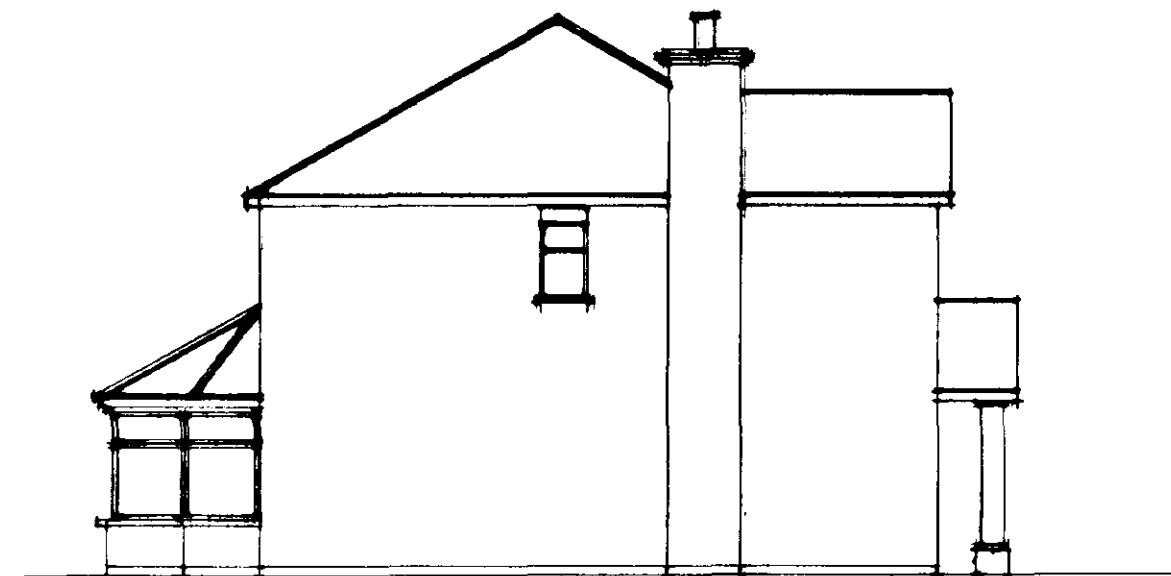


SOUTH FLANK




REAR WEST ELEVATION

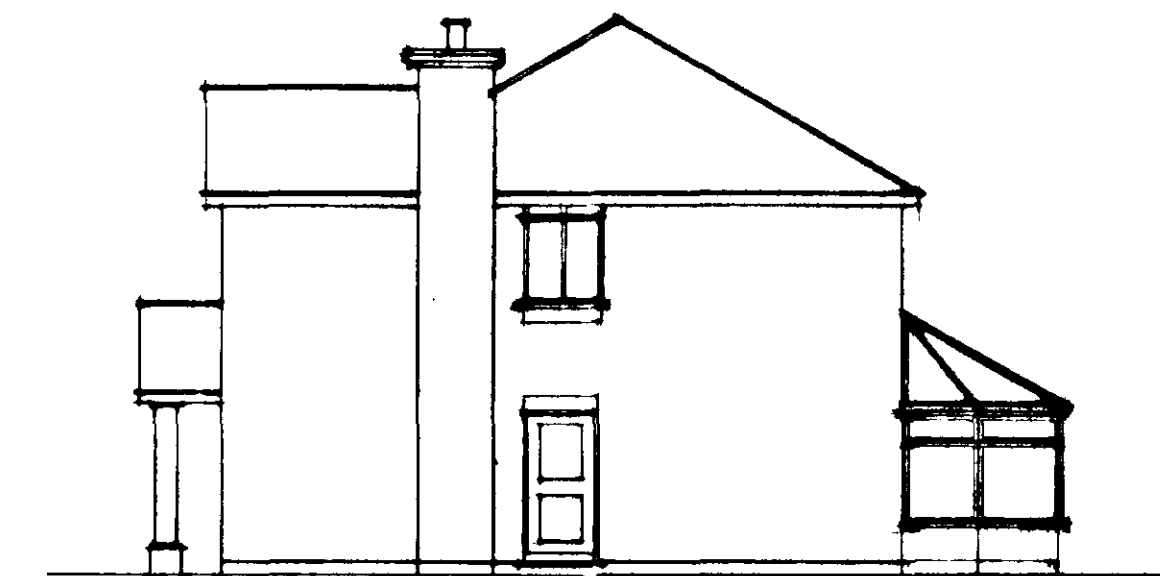

NORTH FLANK

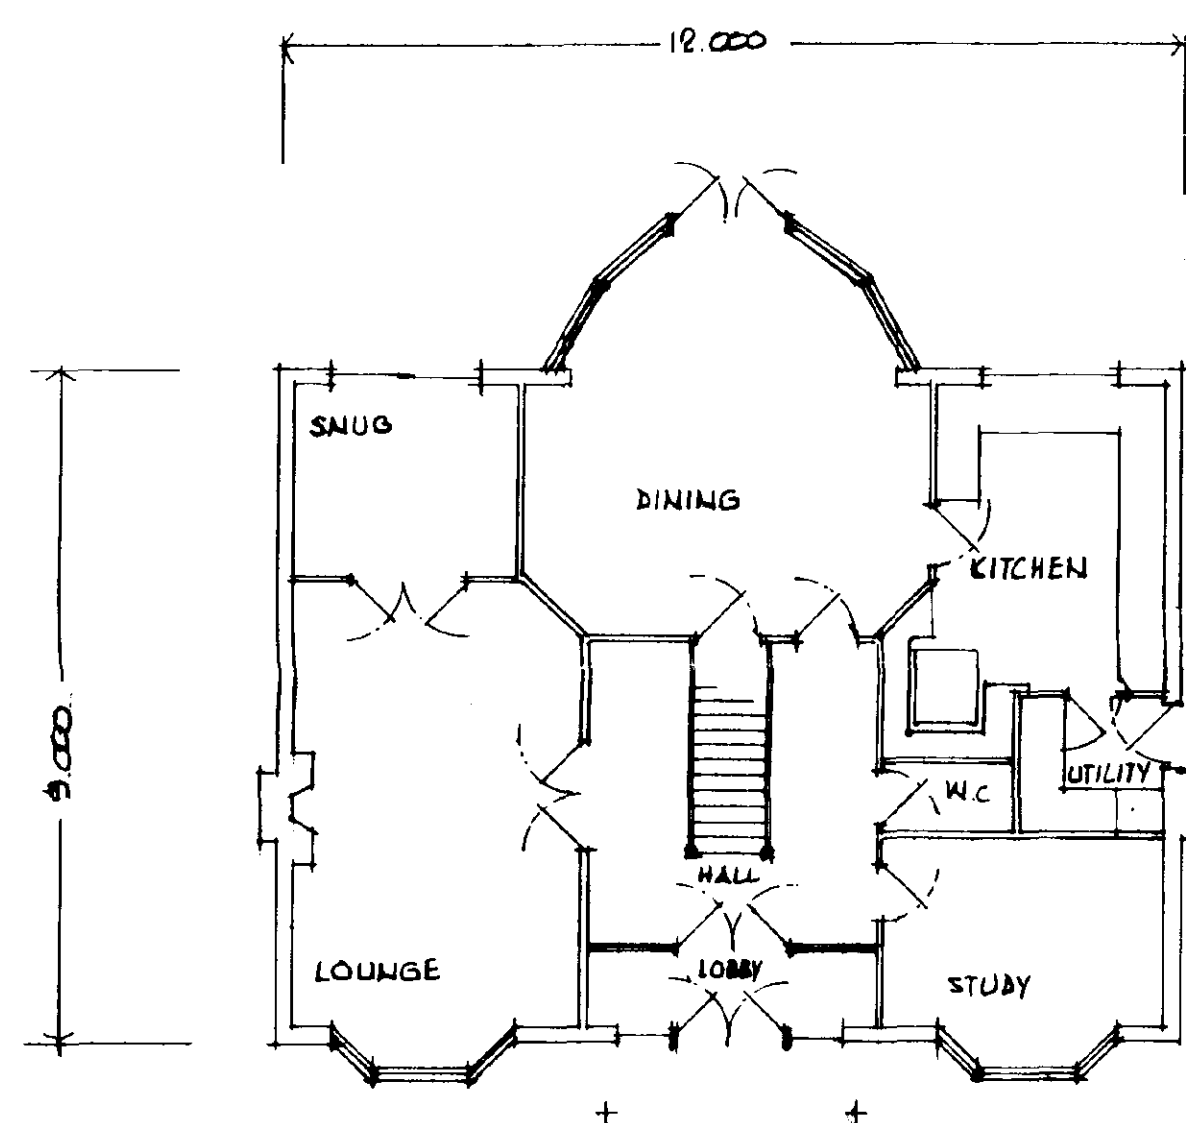

GROUND FLOOR PLAN

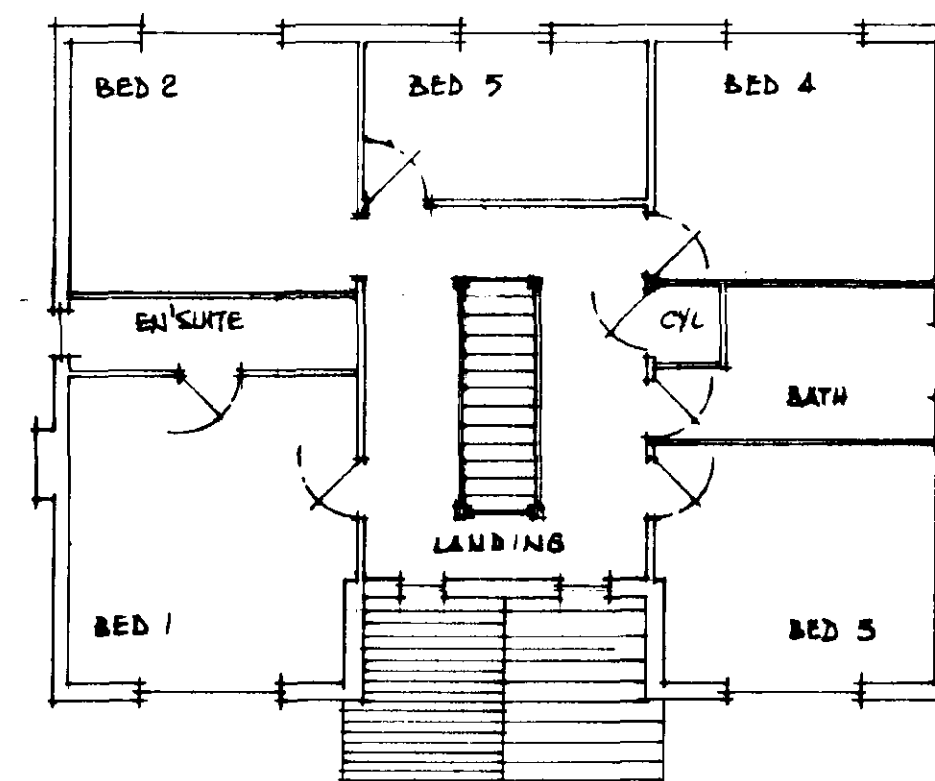


FIRST FLOOR PLAN

AMENDED PLAN
Ref. A1

SOUTH HOLLAND CO
HOUSING & PLANNING
18 JUN 1999
Ref: 1024/98

N.B.
ALL MATERIALS TO BE AS PER APPROVED PLANNING DRAWING
FOR PLOT 2, OAKCROFT BANK, SHERRARD STONE, WHARFODD DRIVE, SPALDING

<p>121 DESIGN 27 BELLAMY ROAD OUNDE PETERBOROUGH PE6 4UG TEL 01832 275789</p>	<p>PROPOSED NEW DETACHED HOUSE</p>	<p>FOR MR & MRS L. IVATT 41 LINCOLNE AVENUE GEDNEY HILL SPALDING LINGS</p>	<p>DATE JUNE 99 SCALE 1:100 DESIGN <i>[Signature]</i> DRG N° 11699/1</p>	<p>REF</p>
---	--	--	--	------------

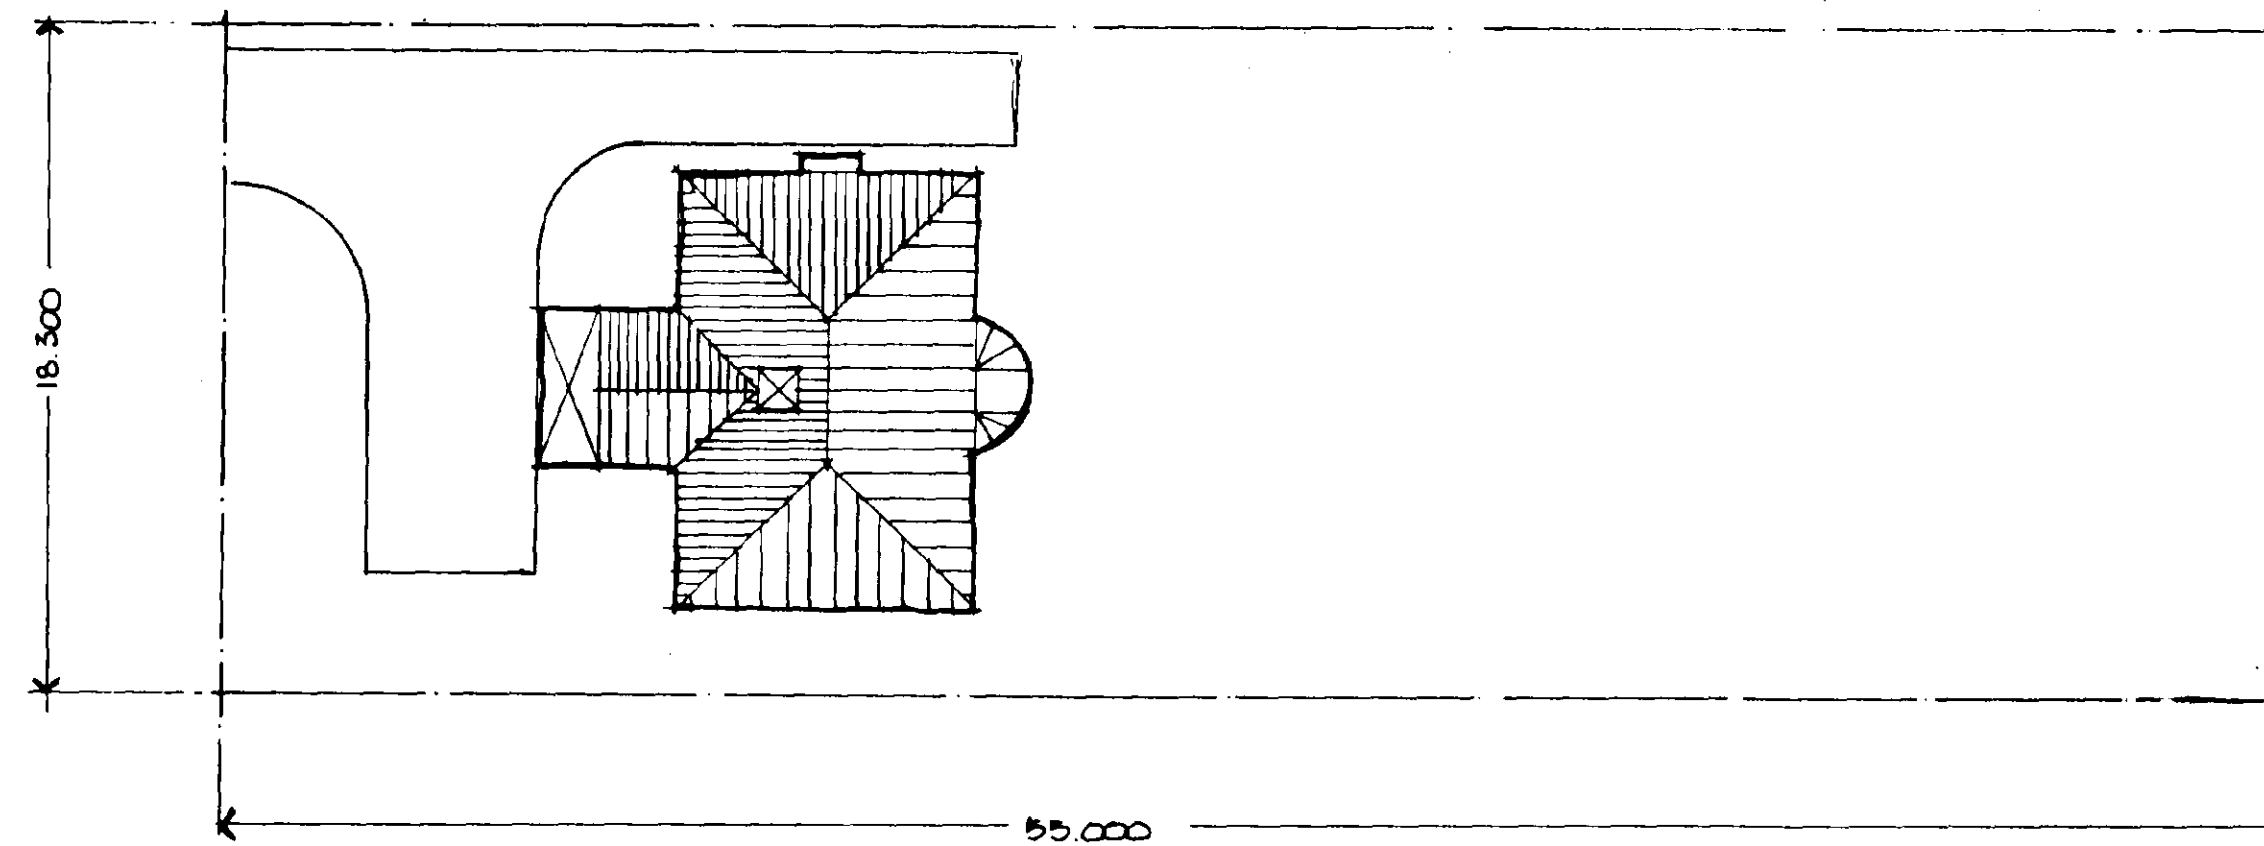


SITE PLAN 1:200

AMENDED PLAN
Ref.

SOUTH HOLLAND DO
HOUSING & PLANNING
21 OCT 1998
Ref: 1024/98

121 DESIGN 87 BELLAMY ROAD CLUNDALE PETERBOROUGH PE6 4UG TEL 01832 873783	PROPOSED NEW DETACHED HOUSE	PLOT 2 OXCROFT BANK SHEPEAU STOW WHAPLODE DROVE SPALDING	MR & MRS L. IVATT DON'LEE 41 LINCOLN AVENUE GEDNEY HILL SPALDING, Lincs	SCALE 1:100 DATE 20.07.98 DRAWN BY DRGN:
--	--------------------------------------	--	---	---

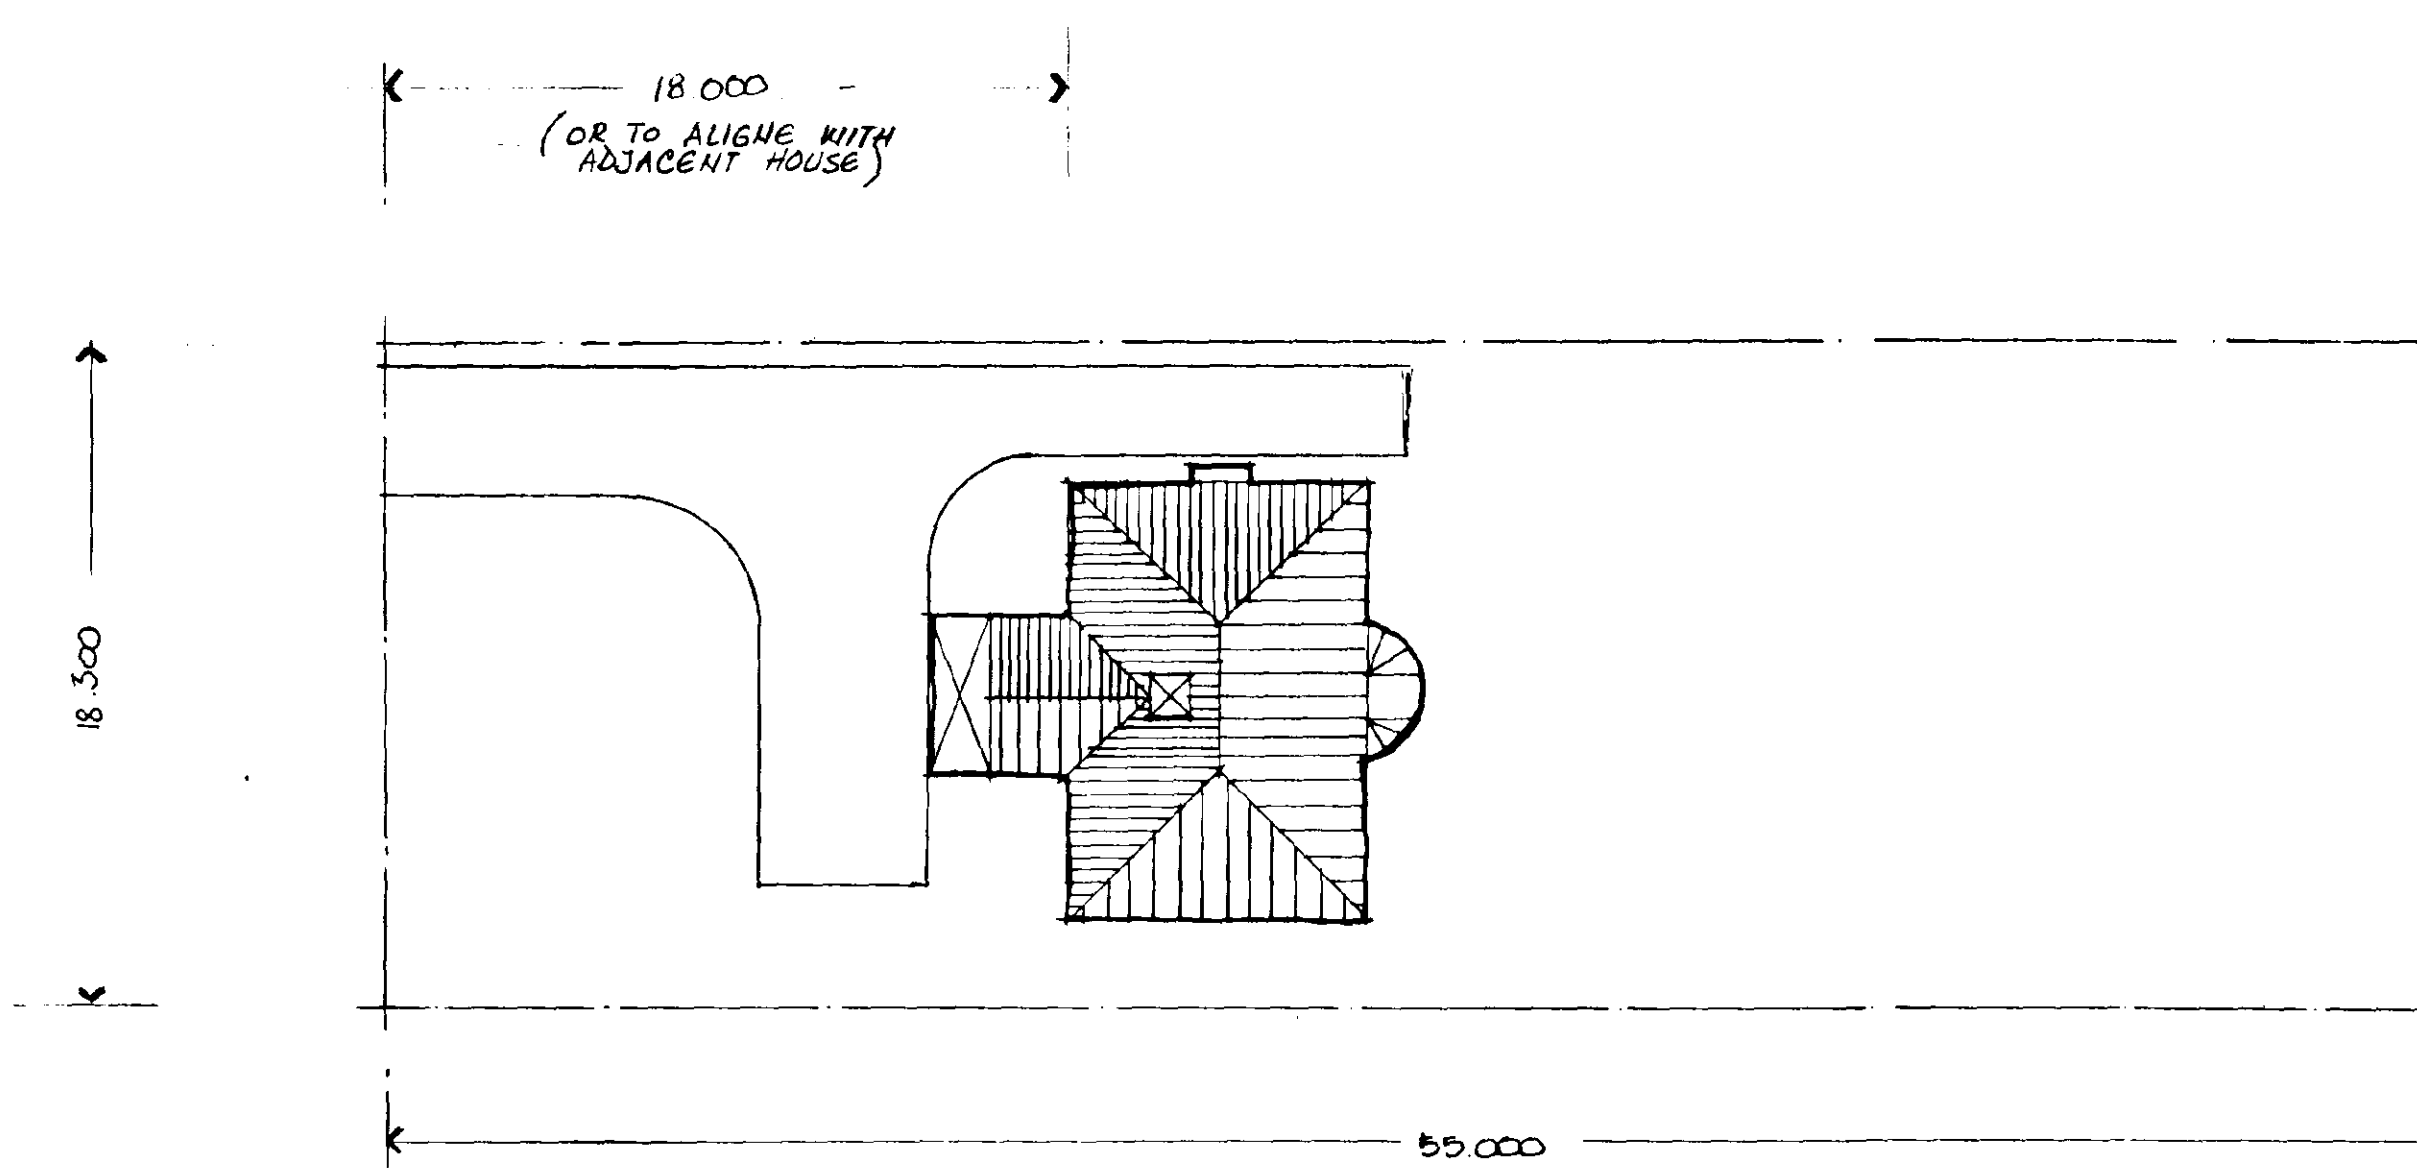

SITE PLAN 1:200

AMENDED PLAN
Ref.


DETERMINED PLAN

SOUTH HOLLAND DC
HOUSING & PLANNING
19 JAN 1999
Ref: 1024/98

121 DESIGN 27 BELLAMY ROAD GLIMING PETERBOROUGH PE8 4UG TEL 01832 275785	PROPOSED NEW DETACHED HOUSE	AT	PLOT 2 OXCROFT BANK SHEPEAU STOW WHAPLODE DROVE SPALDING	FOR	MR & MRS L. IVATT DON'LEE 41 LINCOLN AVENUE GEDNEY HILL SPALDING, Lincs	SCALE 1:100 DATE 19.01.99 DRAWN BY DRG N°
---	--------------------------------------	----	--	-----	---	--




FRONT EAST ELEVATION

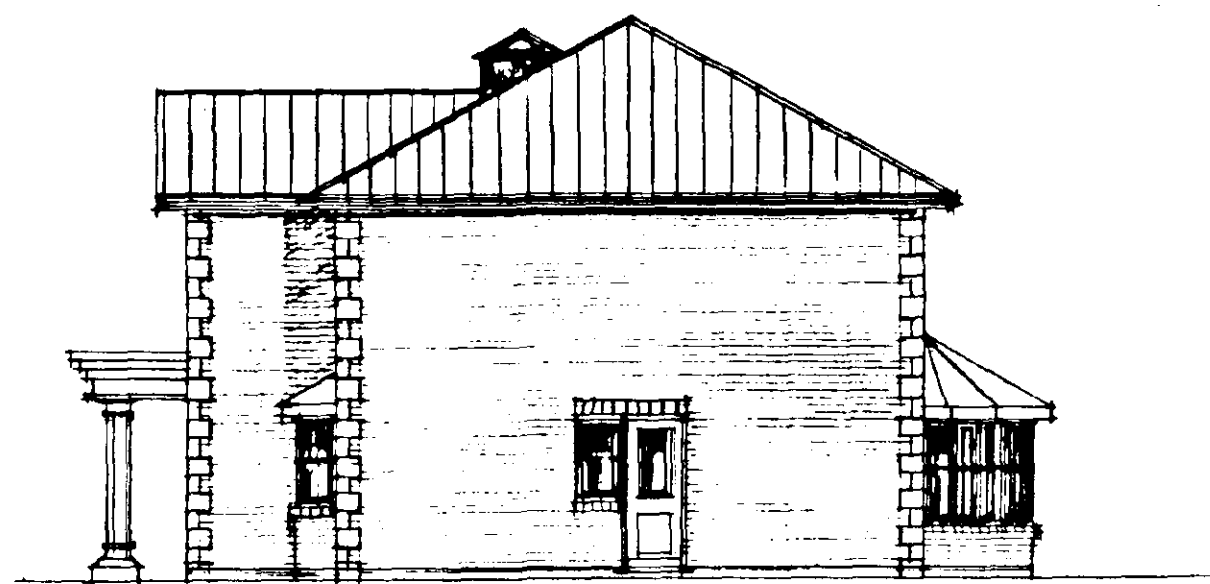

SOUTH FLANK




REAR WEST ELEVATION

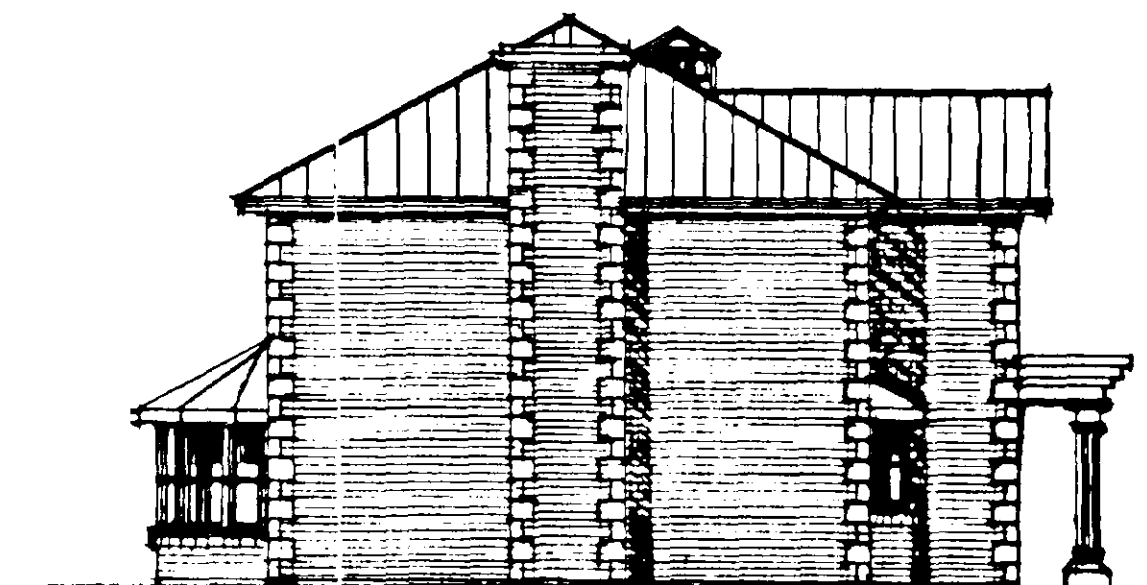


NORTH FLANK


MATERIALS
ROOF TO BE MARLEY MODERN CONCRETE TILES, GRAY
WALLS TO BE FACING BRICK WITH QUOINS & LINTELS
BRICK TYPE TO BE APPROVED BY PLANNING AUTHORITY
TIMBER DOORS
TIMBER OR U.P.V.C WINDOWS TO PLANNING APPROVAL
WHITE G.R.P. CANOPY TO FRONT ELEVATION

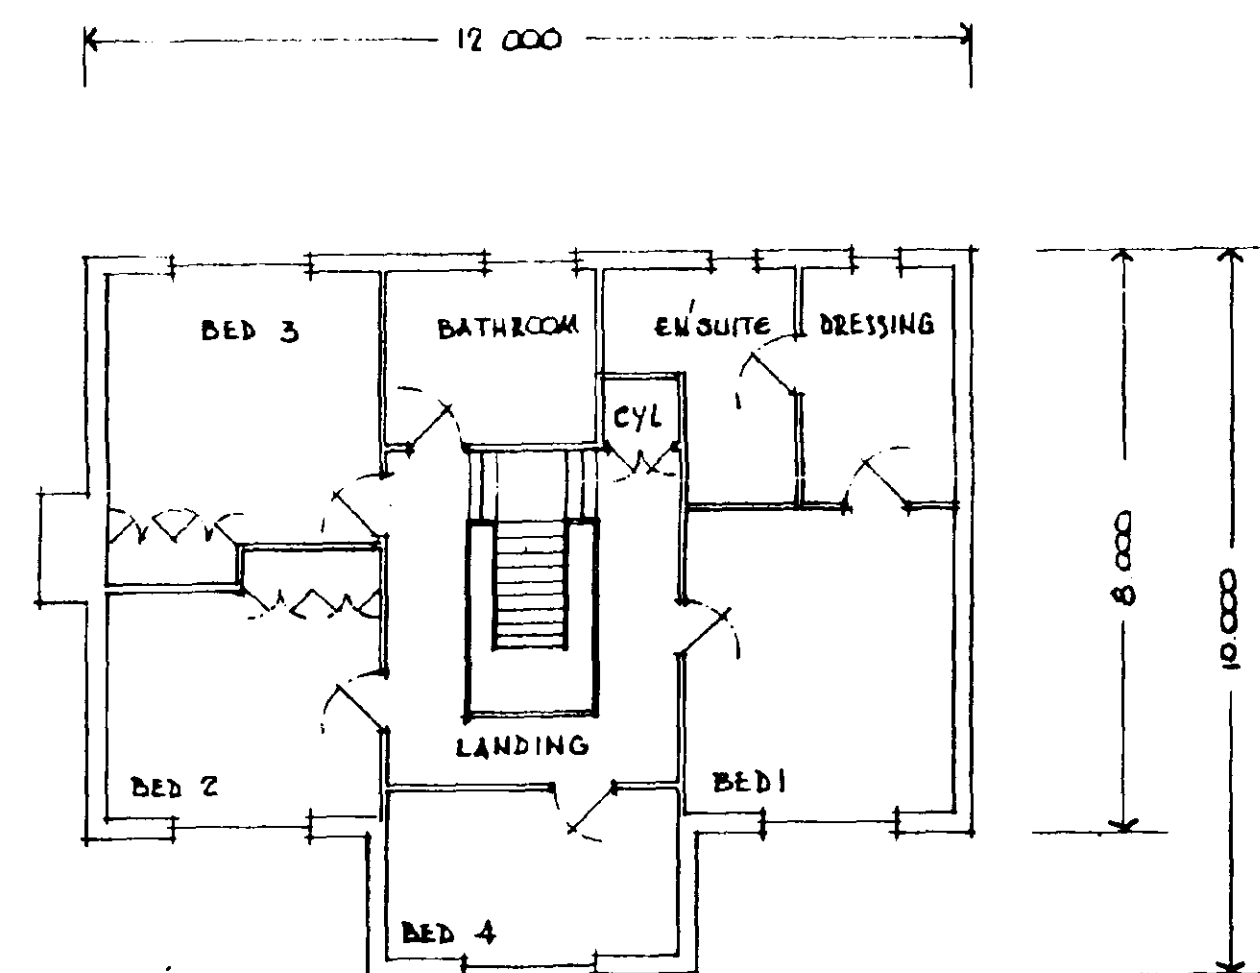

FIRST FLOOR PLAN

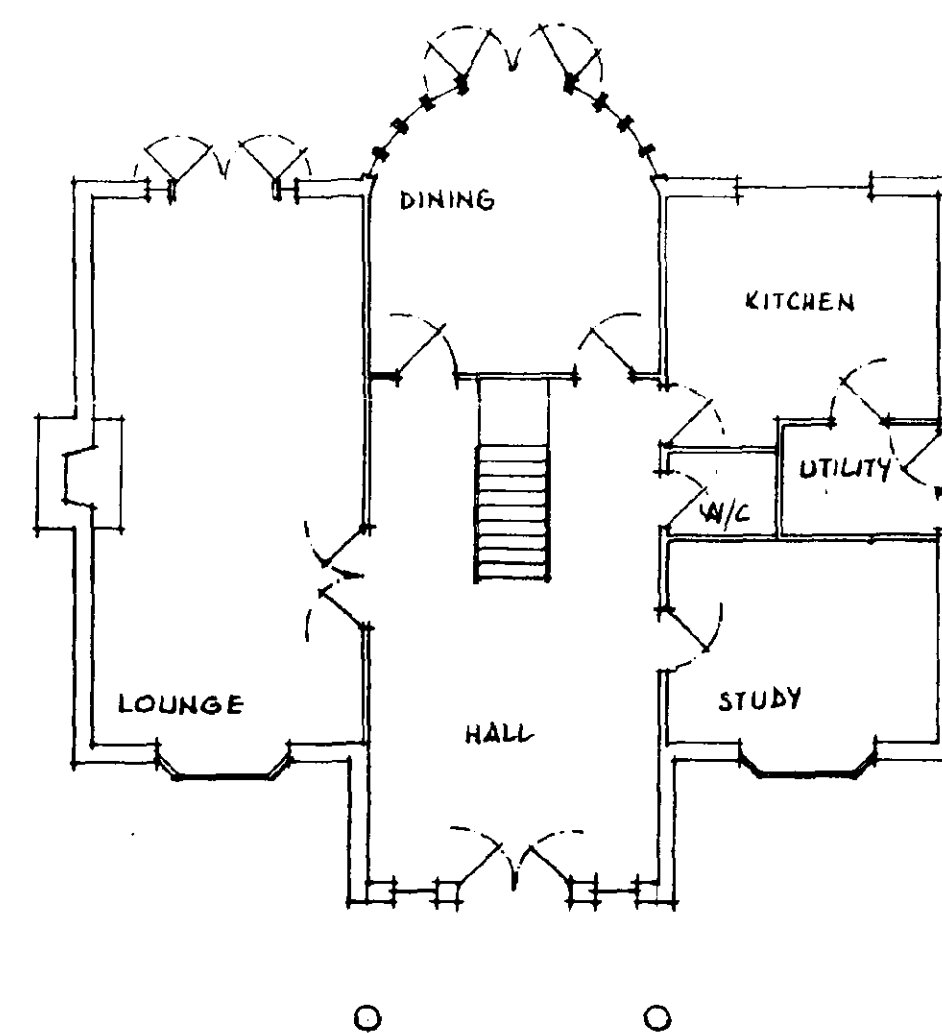


GROUND FLOOR PLAN

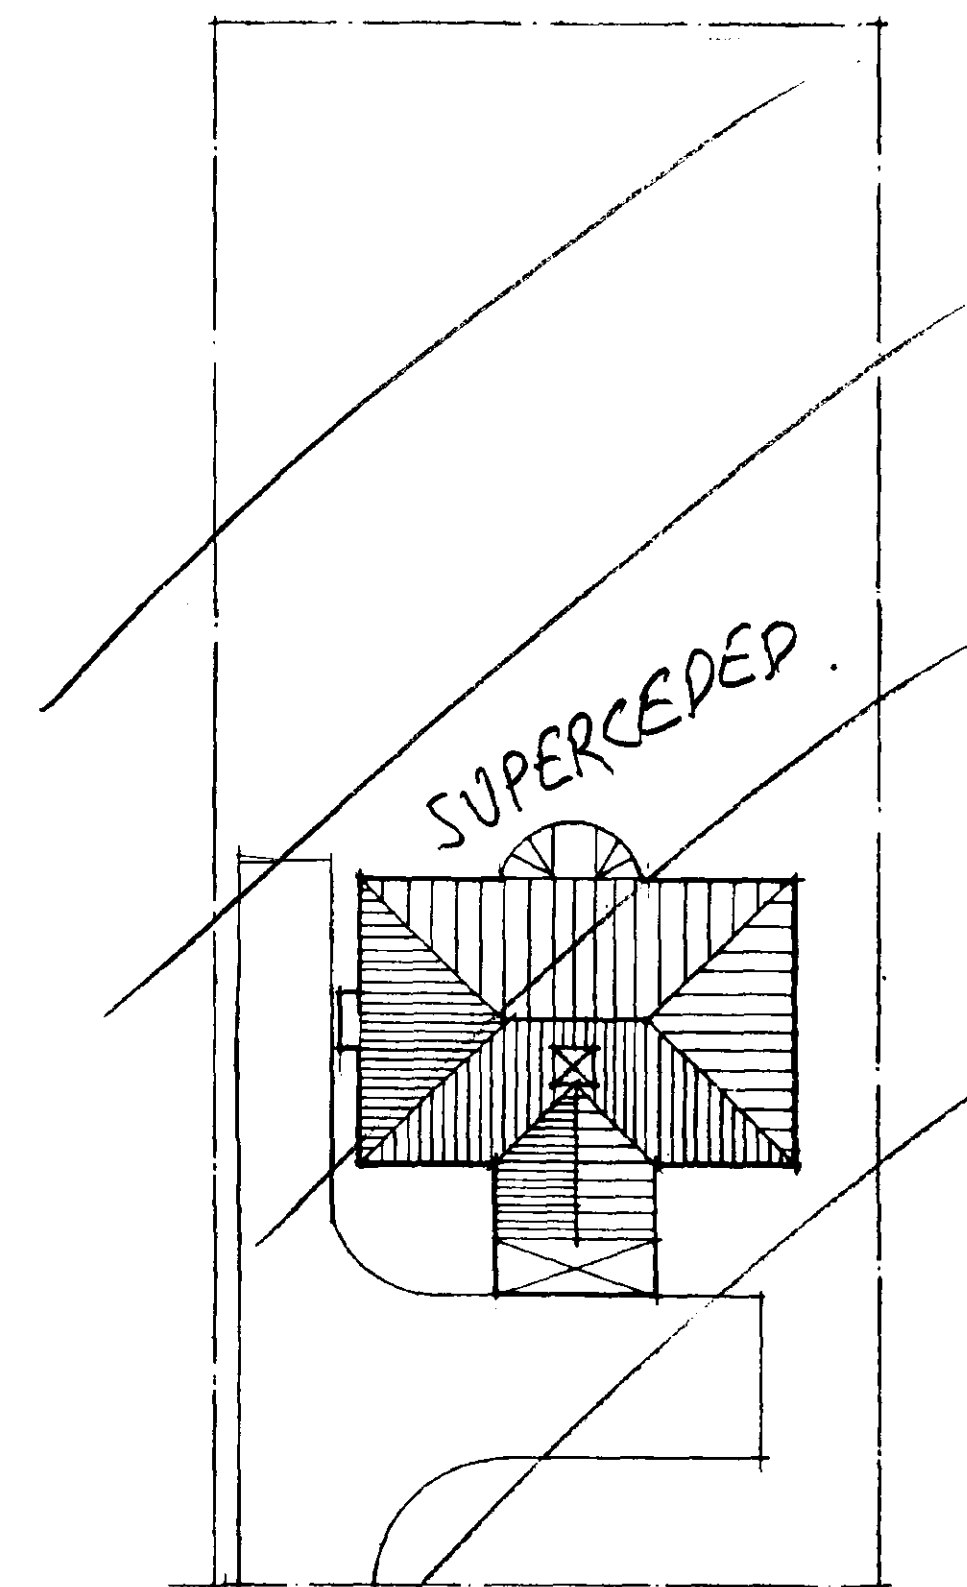

SITE PLAN

1:200

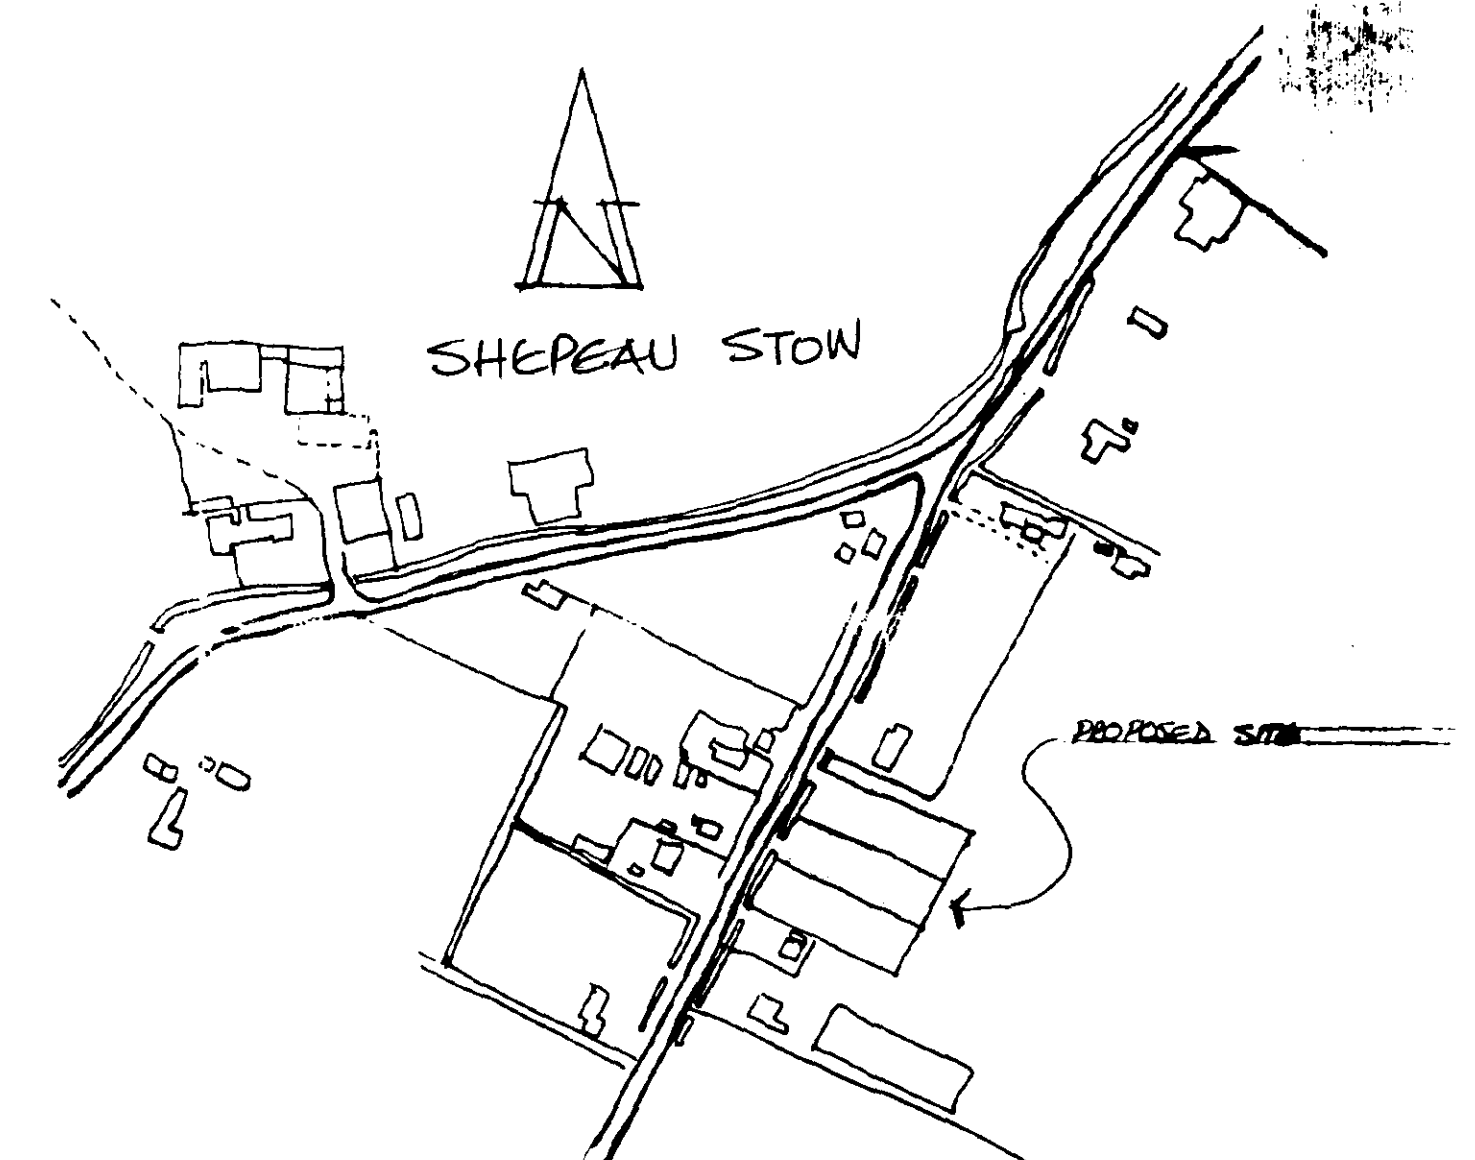

LOCATION PLAN

1:2500

SOUTH HOLLAND DC
HOUSING & PLANNING
15 OCT 1998
Ref: 1024/98

121 DESIGN 27 BELLAMY ROAD CLUNTING PETERBOROUGH PEB 4 1UG TEL 01832 273785	PROPOSED NEW DETACHED HOUSE	AT	PLOT 2 OXCROFT BANK SHEPEAU STOW WHAPLODE DROVE SPALDING	FOR	MR & MRS L. IVATT DON'LEE 41 LINCOLN AVENUE GEDNEY HILL SPALDING, Lincs	SCALE: 1:250 DATE: 20.07.98 DRAWN: [Signature] DRG N° 30998/1
--	--------------------------------------	----	--	-----	---	--

DETERMINED
PLAN