



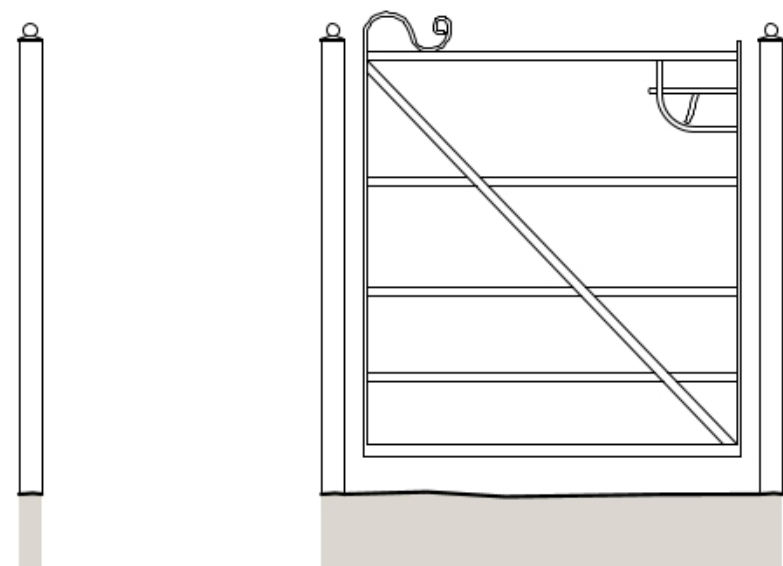

PROPOSED ESTATE RAILING DETAILS

Rev.		Date	Drawn by	Checked by	Detail	Drawing Scale
B		10/02/25	JC	LW	Soakaway addition	1:125 @ A1
Feb 2025						

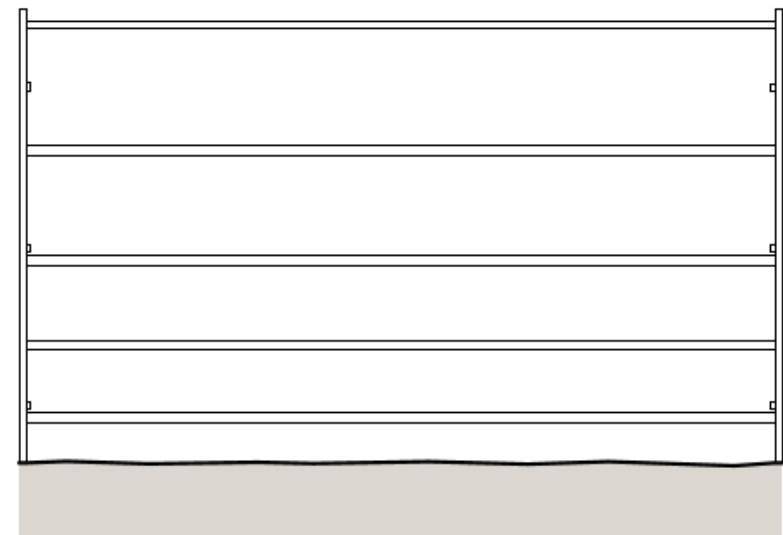

A: The Astrolabe, Cheddar business park, BS27 3EB
E: Studio@ArchiWest.co.uk T: 01934 311017
W: www.ArchiWest.co.uk

Drawing Stage

PLANNING

Drawing title



PROPOSED LANDSCAPE SITE PLAN

Project

PIPWELL MANOR

Drawing number Rev.

0255.12 C

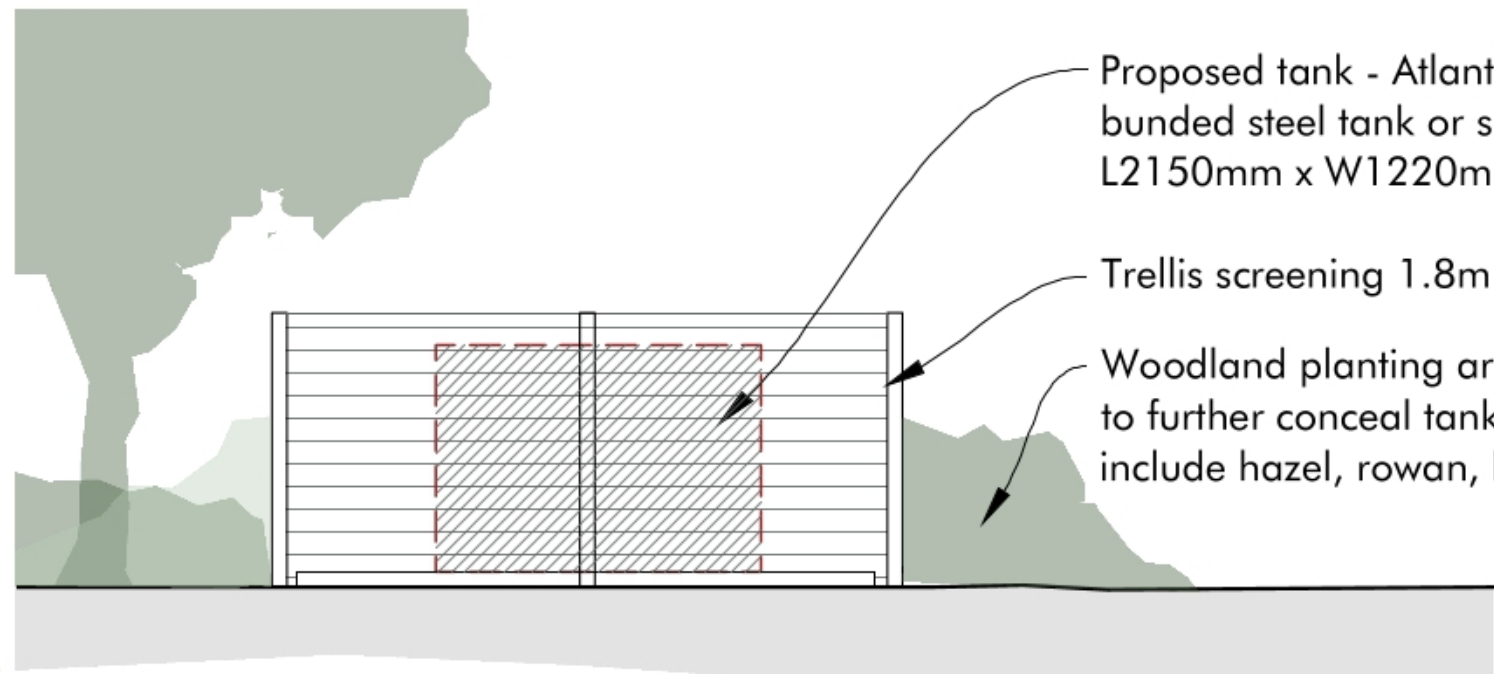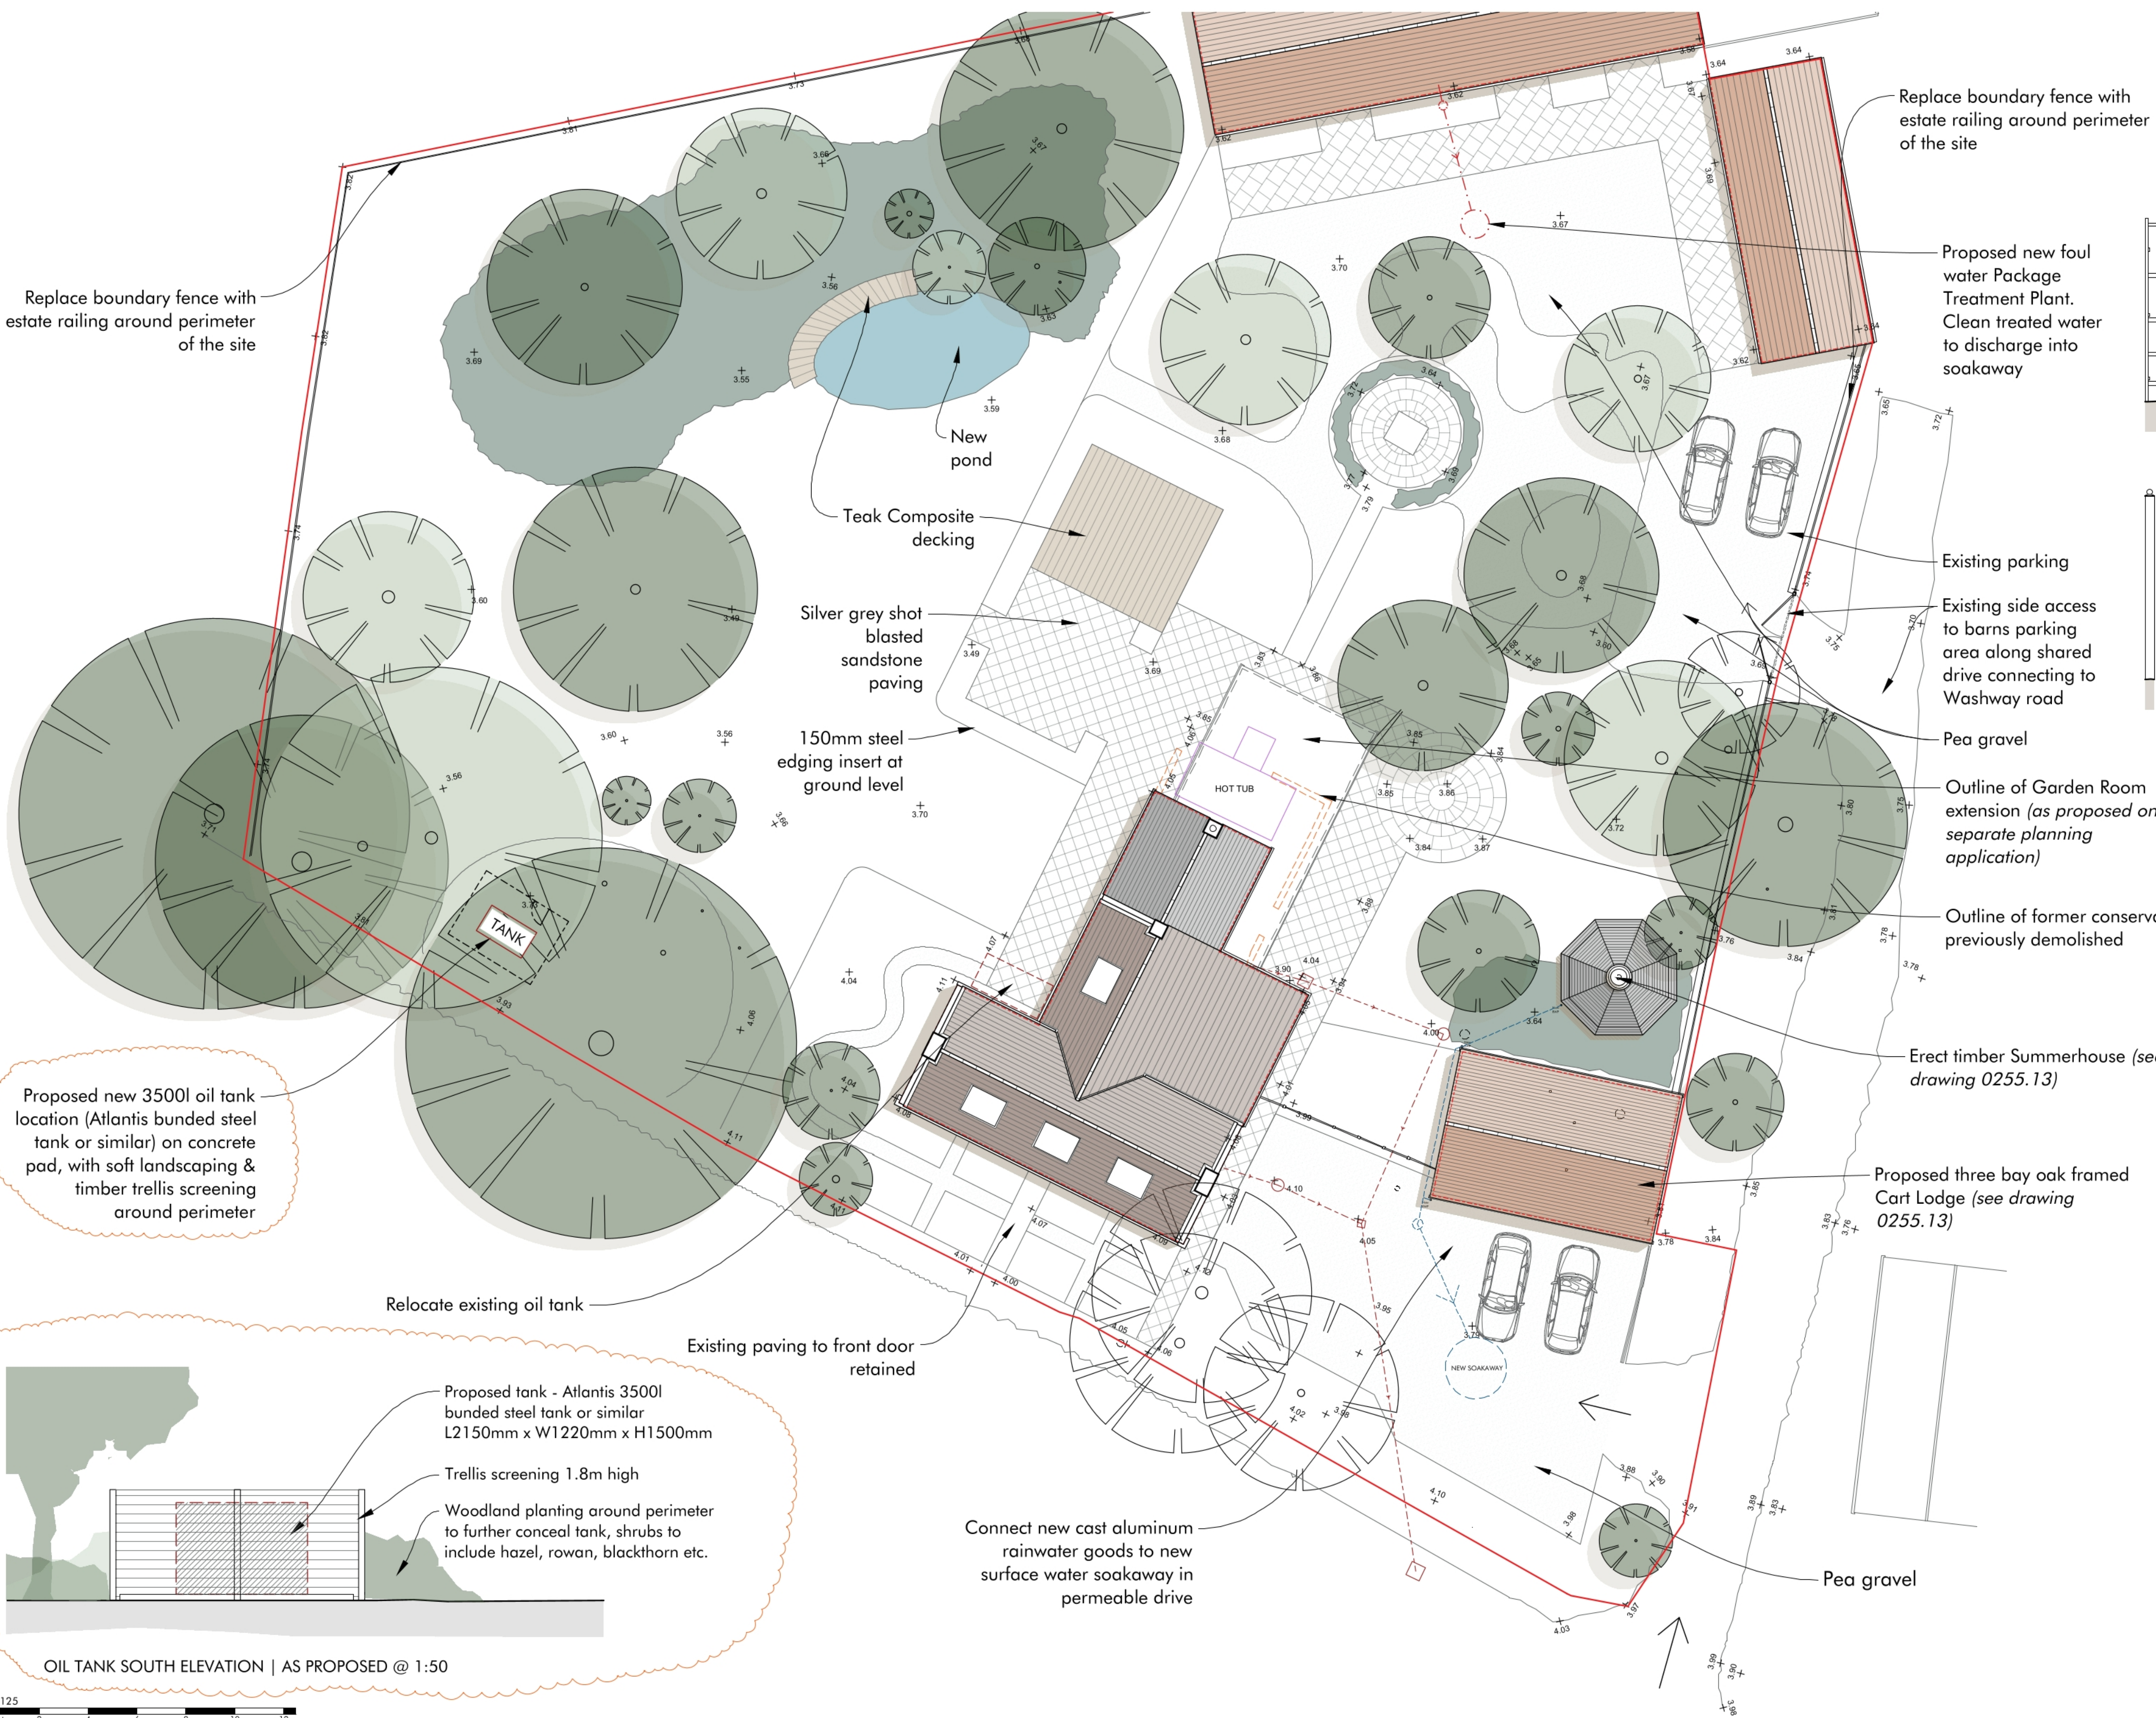

OIL TANK SOUTH ELEVATION | AS PROPOSED @ 1:50

1:125
metres 2 4 6 8 10 12