



PROPOSED CART LODGE DETAILS

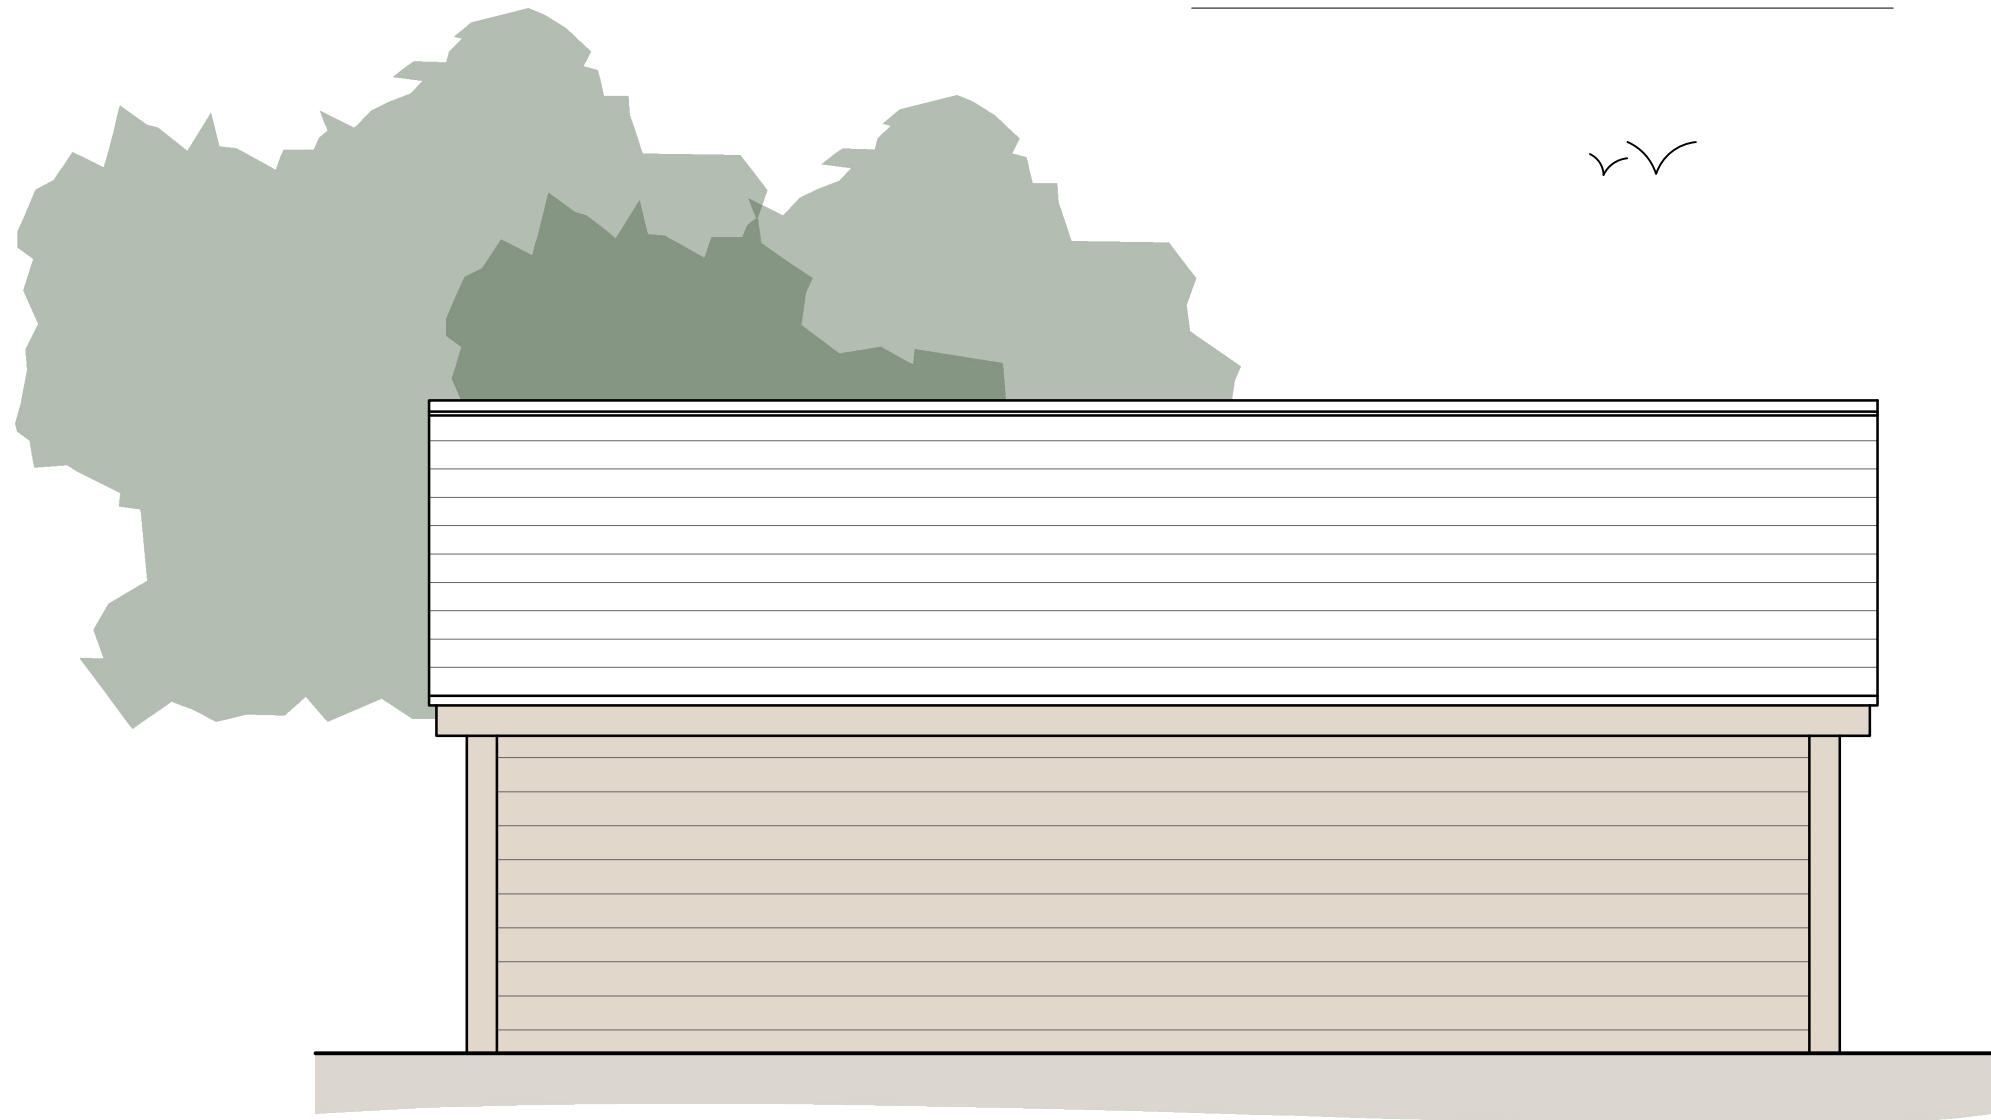


REAR ELEVATION | AS PROPOSED

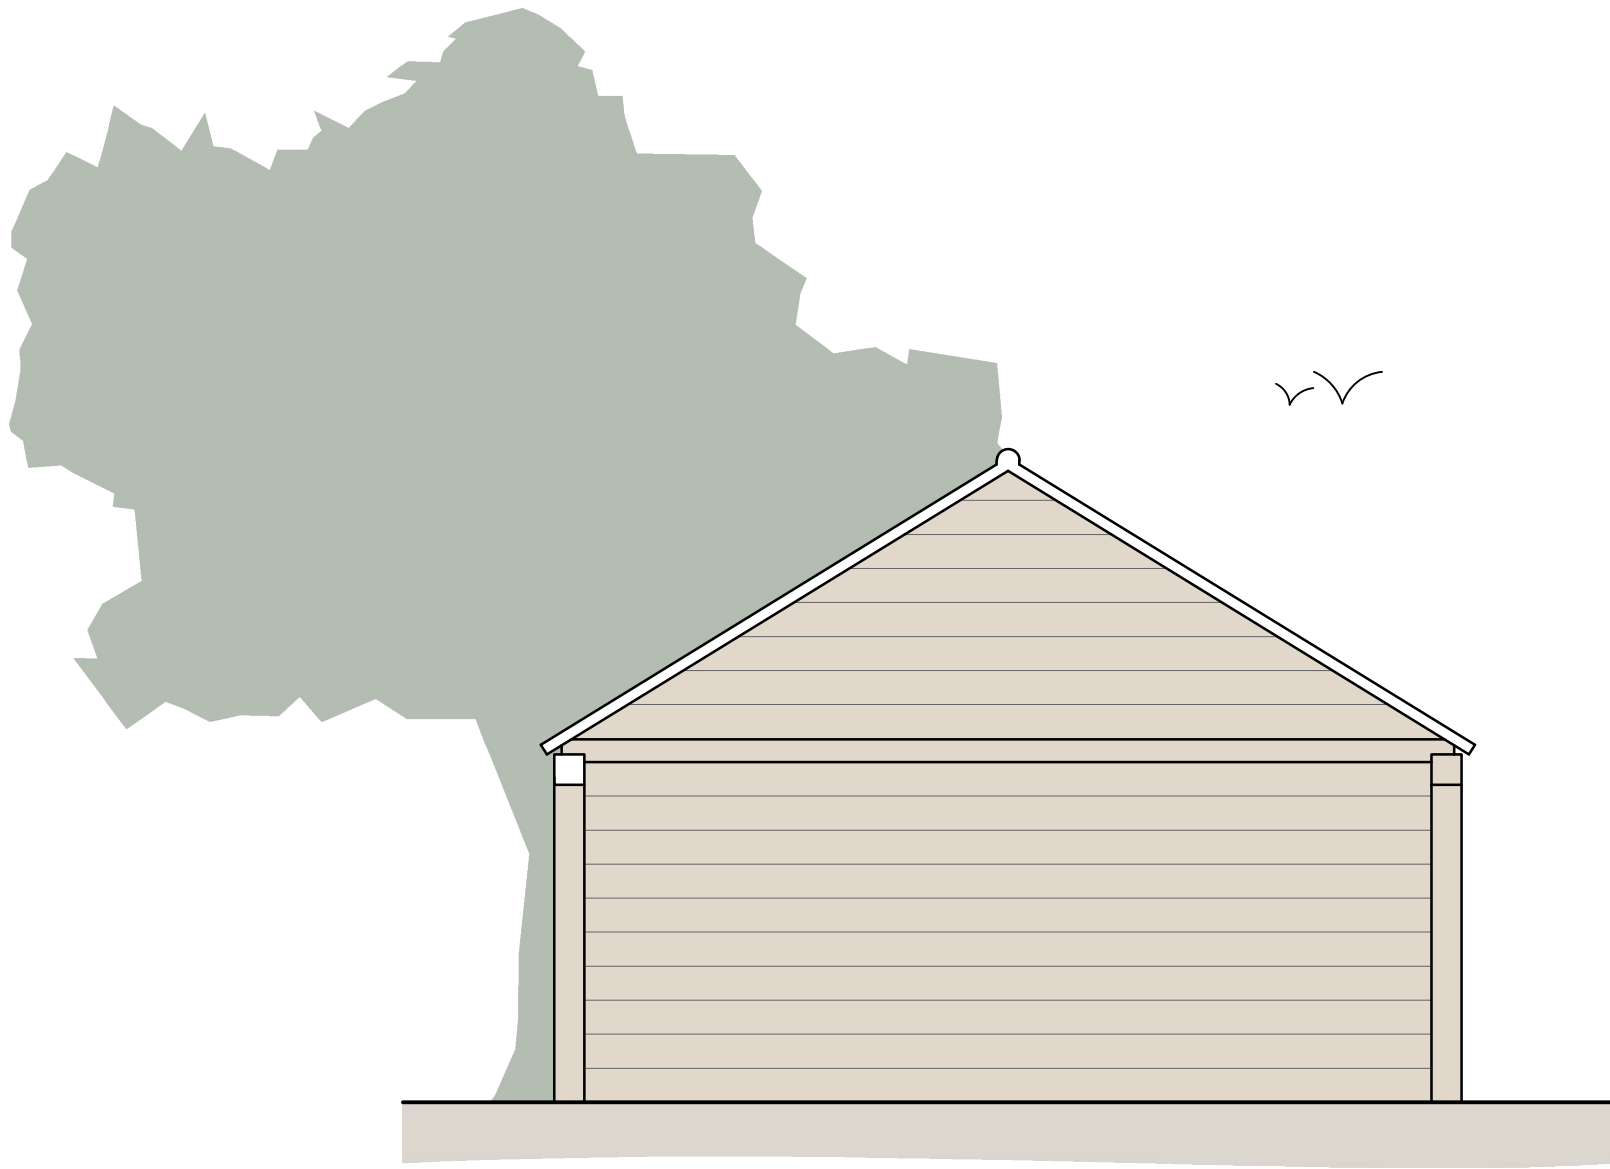


SIDE ELEVATION | AS PROPOSED


PROPOSED SUMMERHOUSE DETAILS

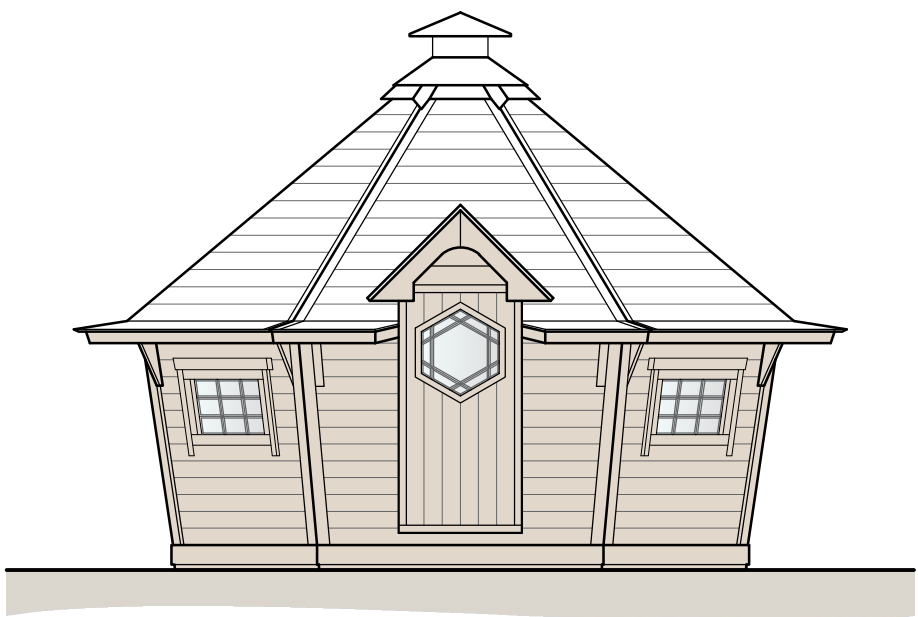


FRONT ELEVATION | AS PROPOSED

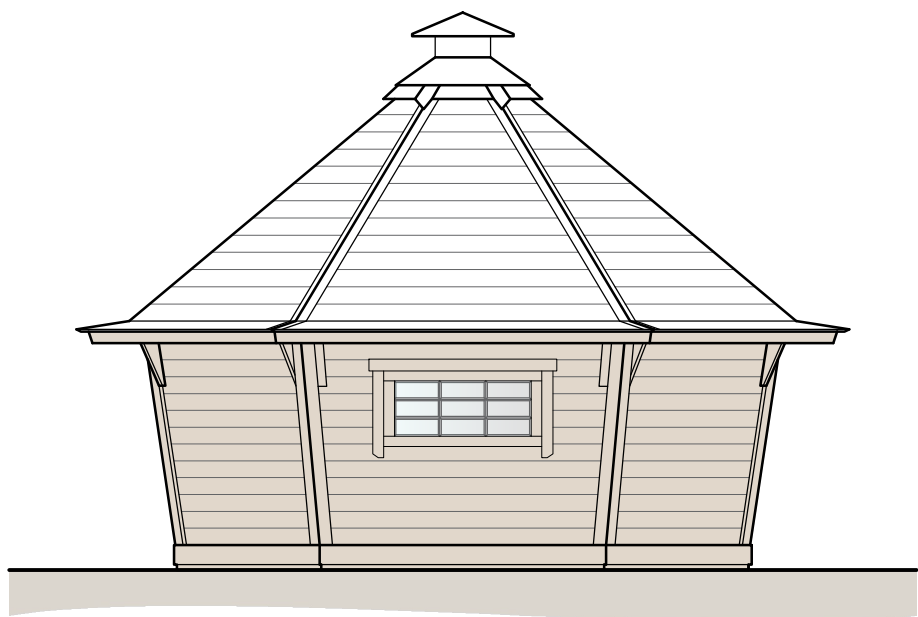


REAR ELEVATION | AS PROPOSED

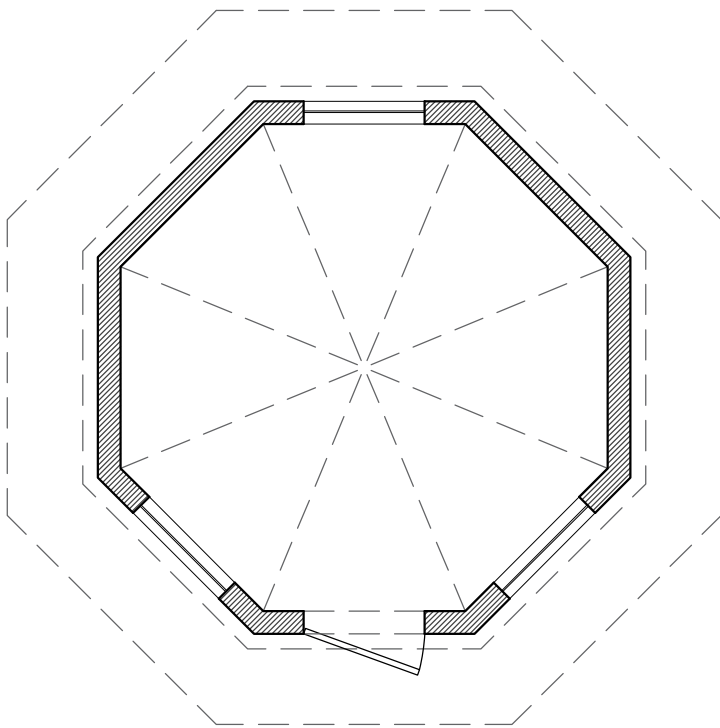


FLOOR PLAN | AS PROPOSED

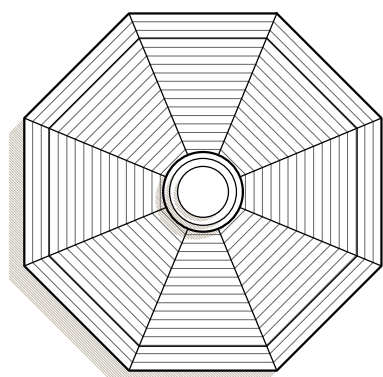

ROOF PLAN | AS PROPOSED

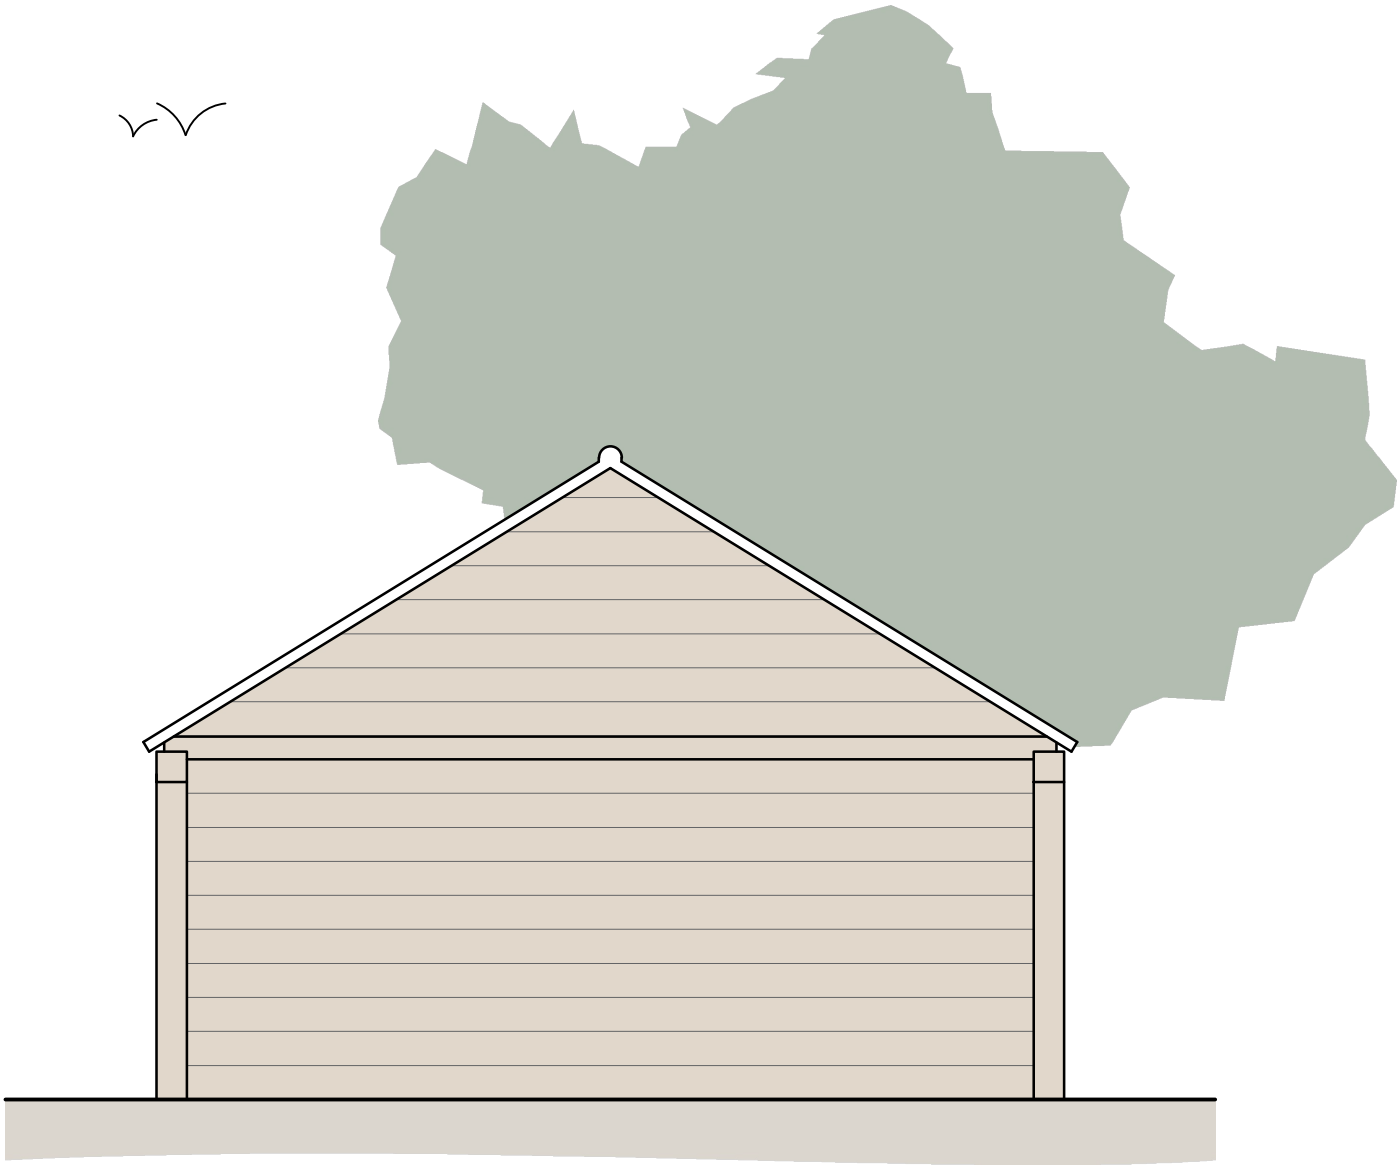

SIDE ELEVATION | AS PROPOSED

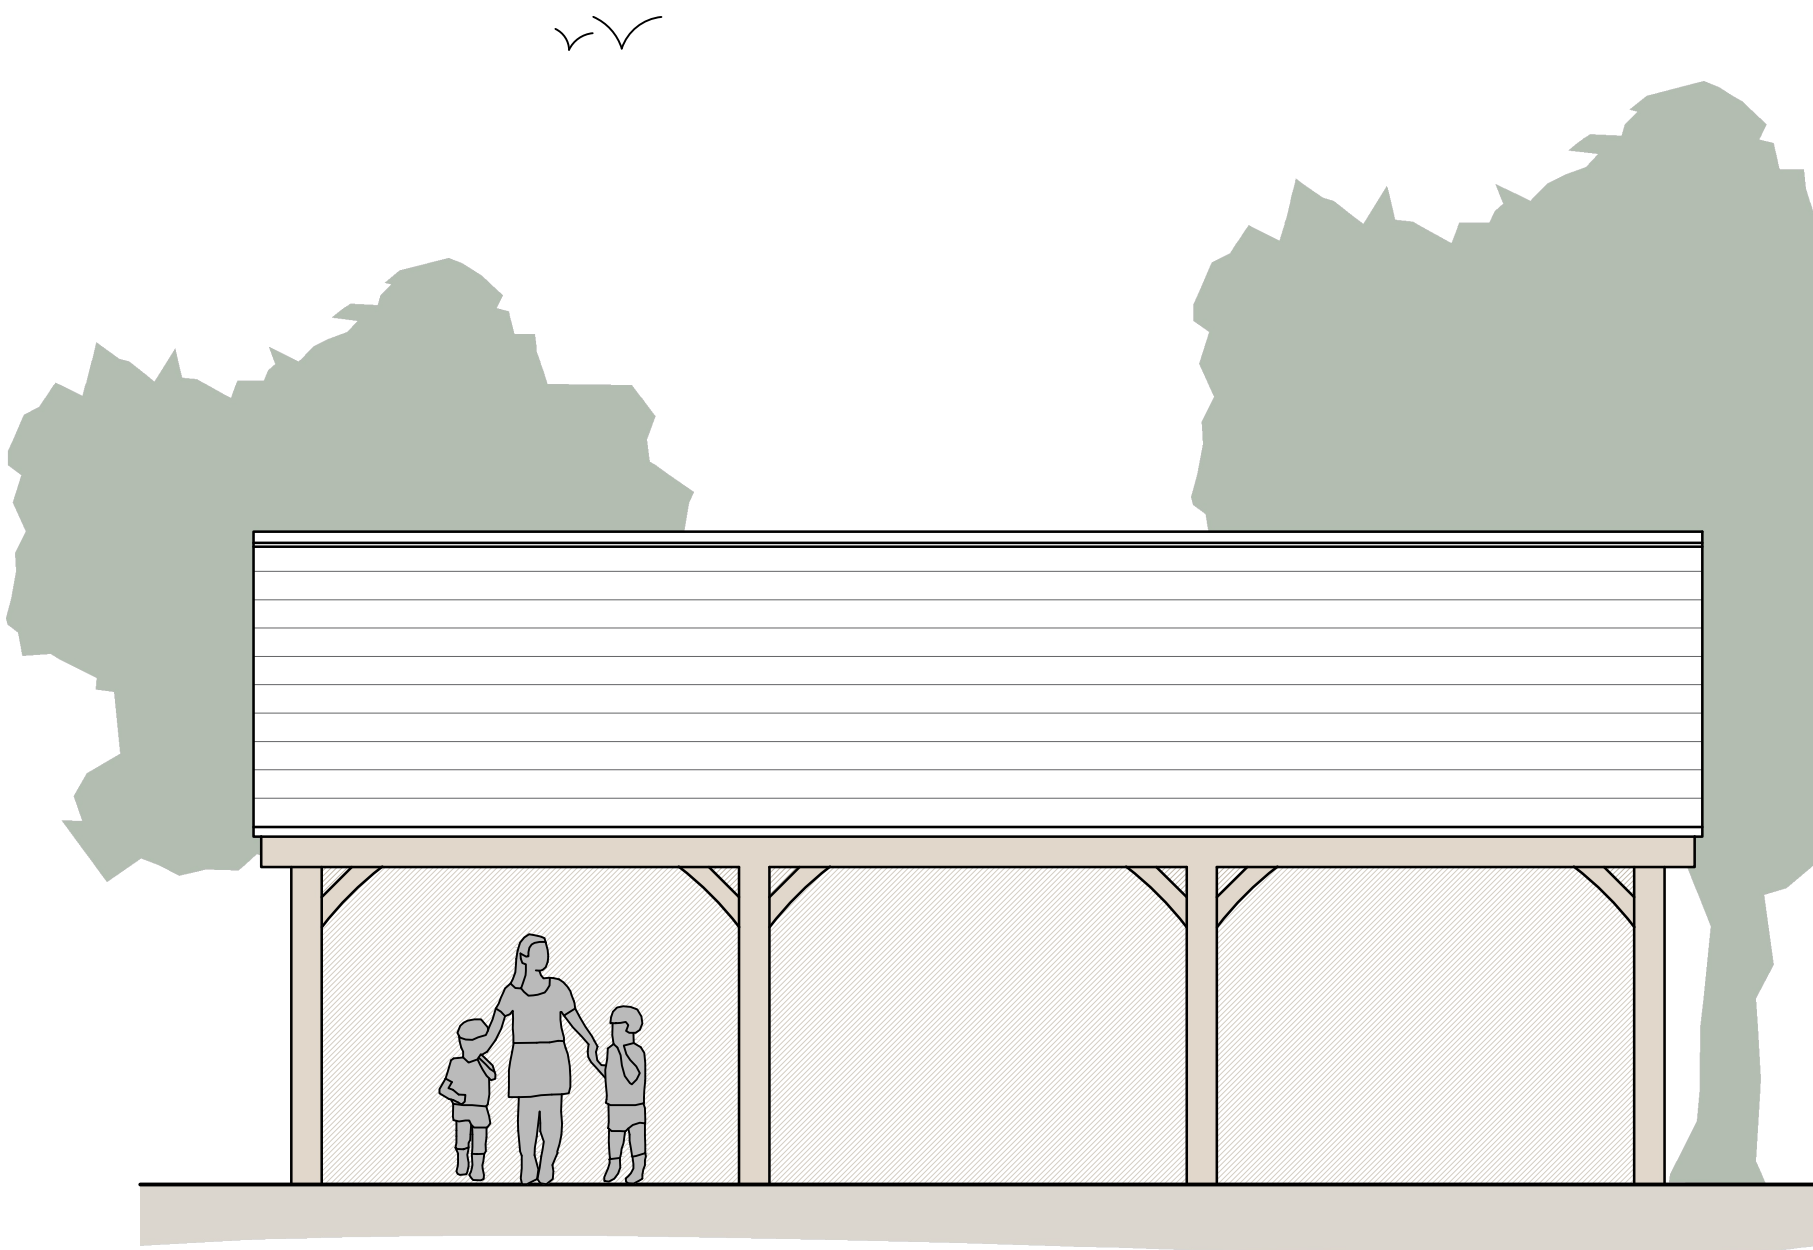


FRONT ELEVATION | AS PROPOSED

CART LODGE PROPOSED MATERIALS

ROOF: CLAY TILES
WALLS: OAK FRAMED
WINDOWS: N/A
DOORS: METAL
RAINWATER GOODS: BLACK HERITAGE
RANGE TO MATCH

Rev.	Date	Drawn by	Checked by	Drawing Scale
Nov 2024	JC	LW	1:100/50 @ A1	

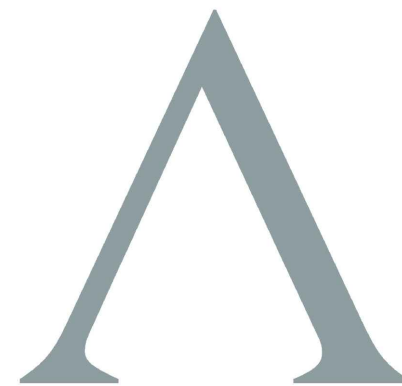

A: The Astrolabe, Cheddar business park, BS27 3EB
E: Studio@ArchiWest.co.uk T: 01934 311017
W: www.ArchiWest.co.uk

Drawing Stage	PLANNING
Drawing title	PROPOSED CART LODGE & SUMMERHOUSE PLANS
Project	PIPWELL MANOR
Drawing number	Rev.

0255.13 B

