
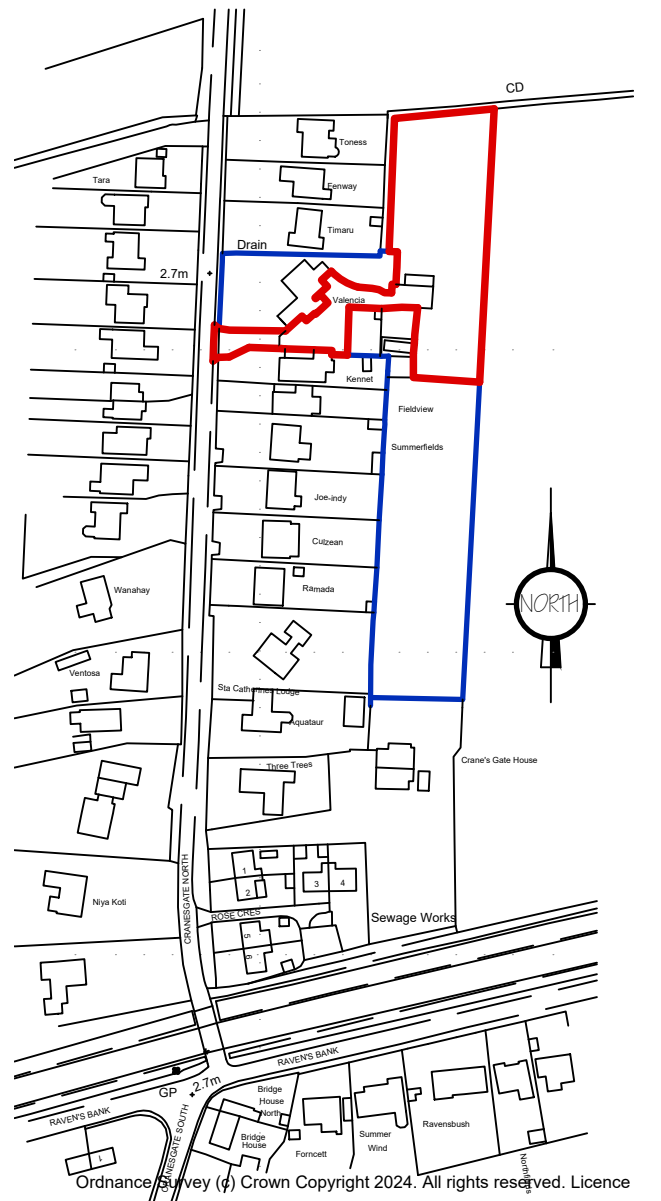


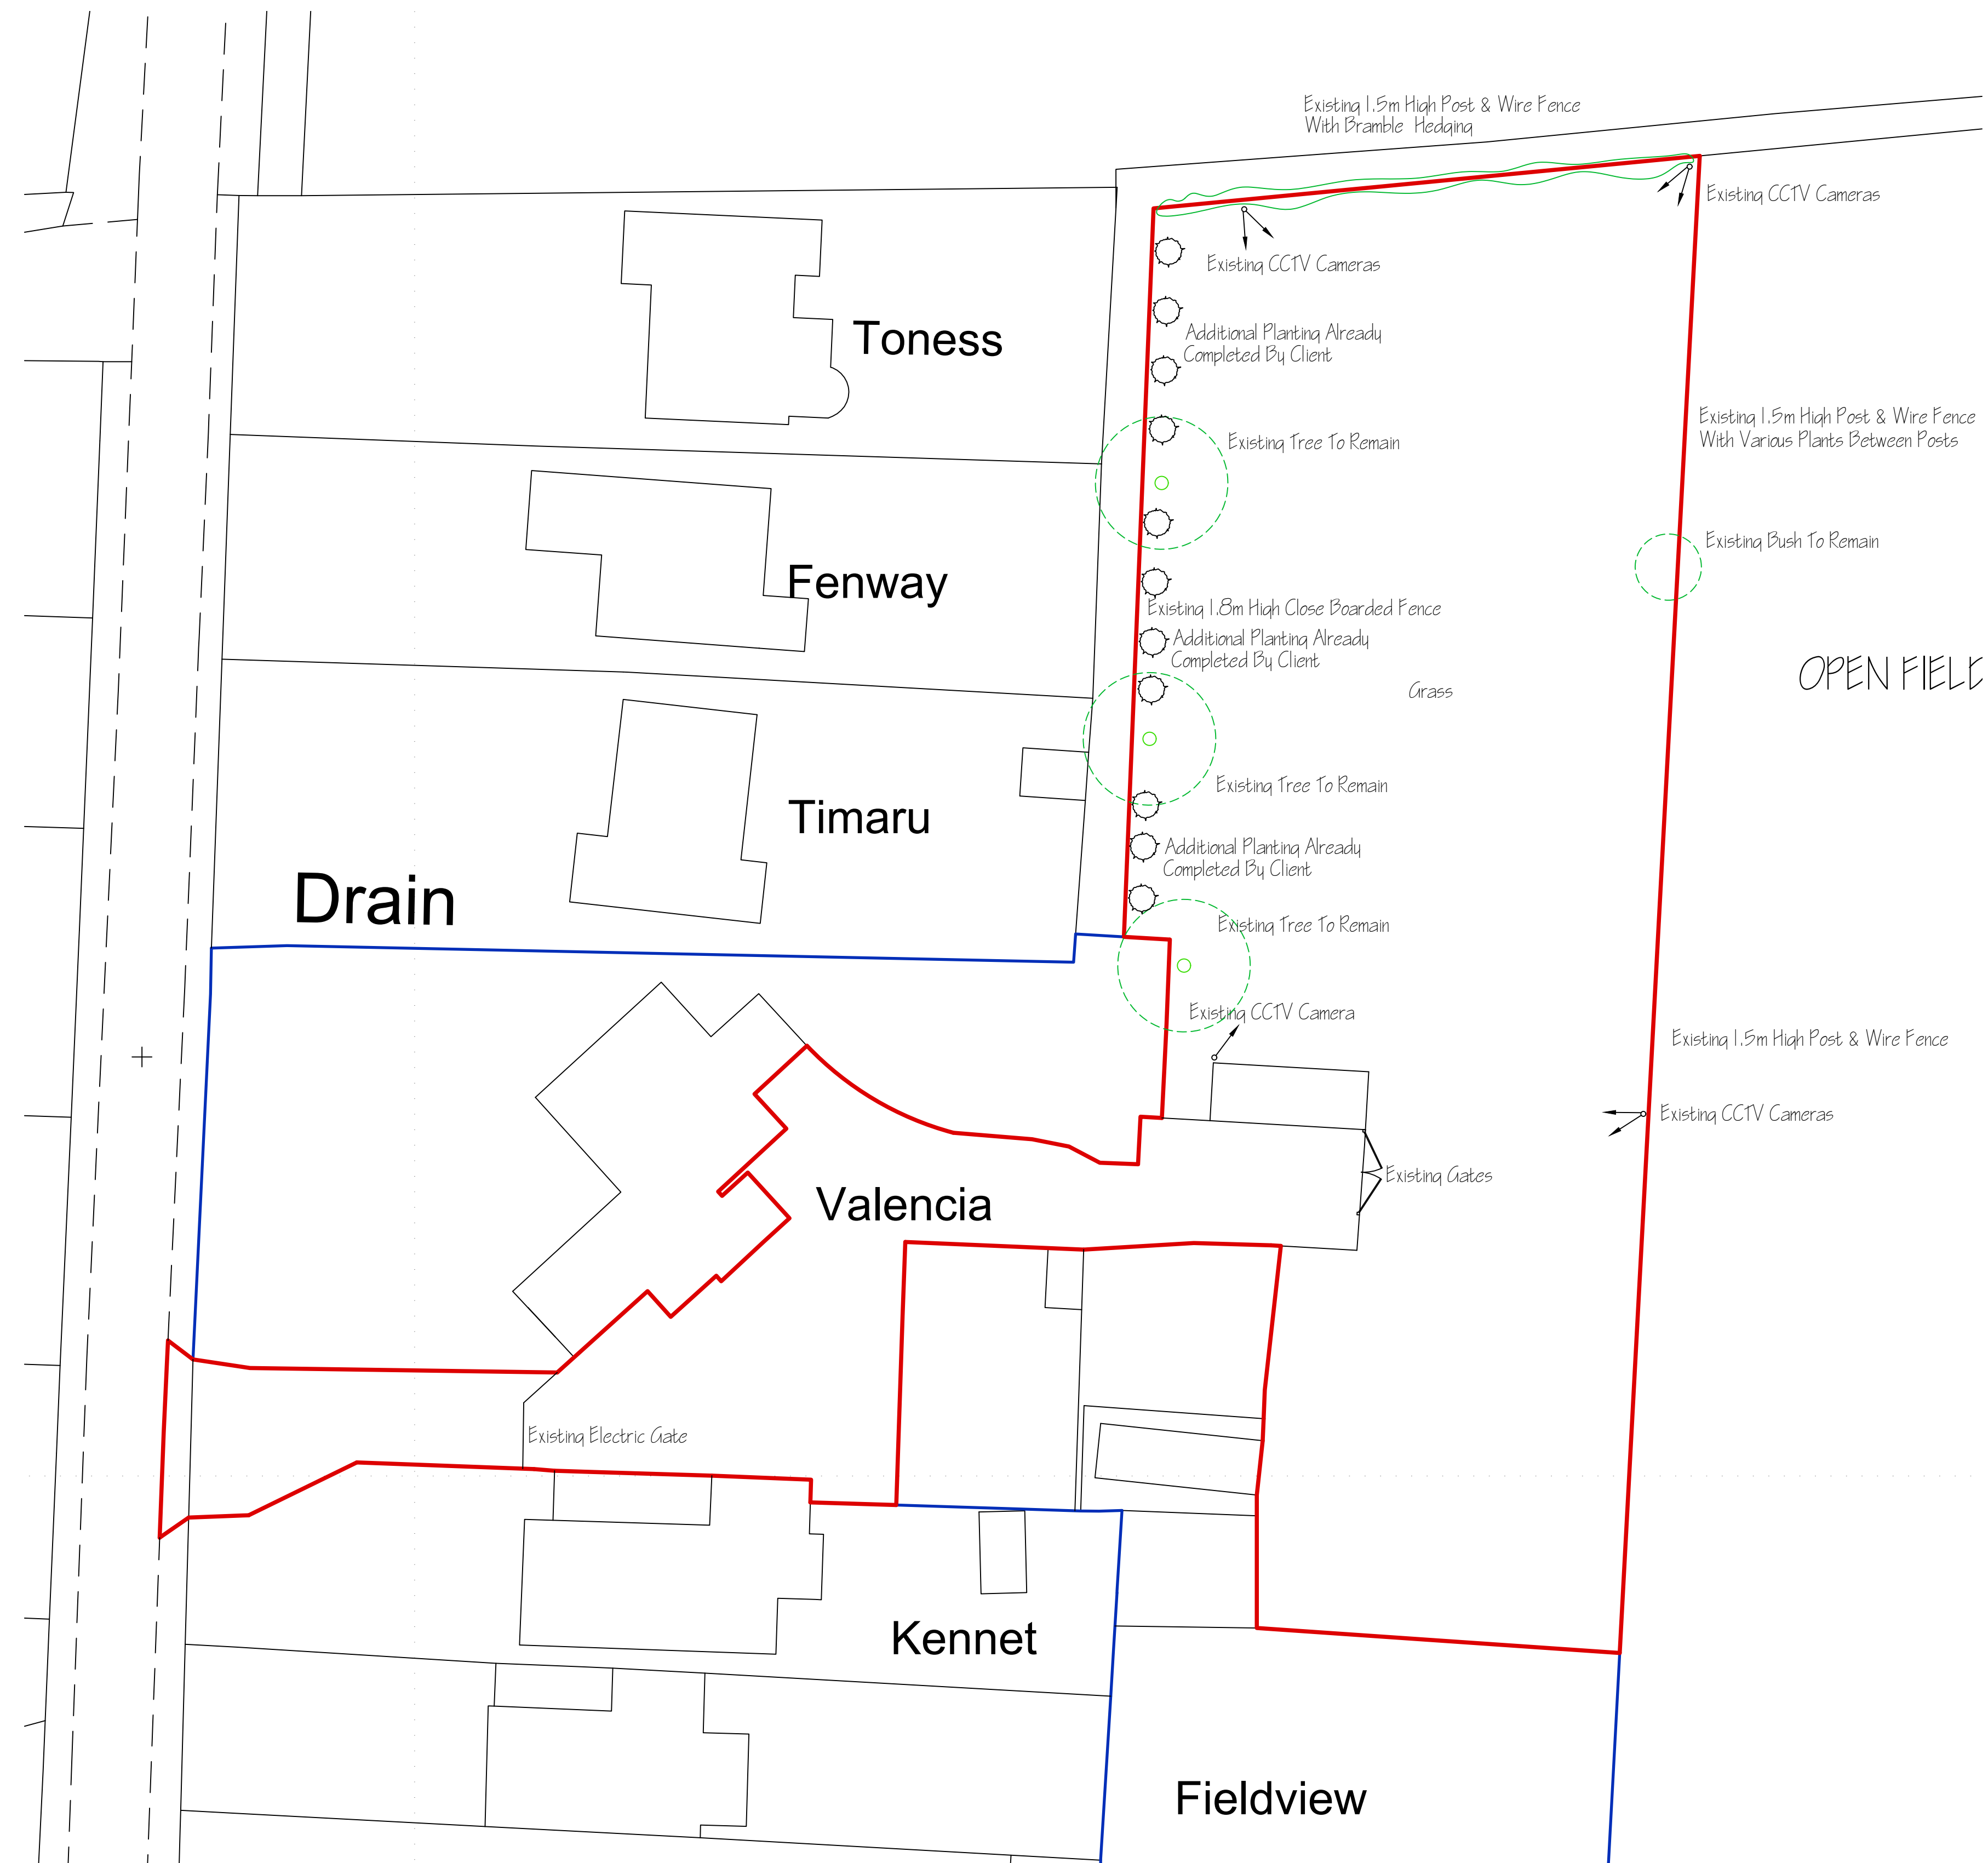

ref:	revision	date

G. R. MERCHANT LTD.

**ARCHITECTURAL
CONSULTANTS**

4 Wrights Mews
12A Park Road, Holbeach,
Spalding, Lincs. PE12 7EE
Tel: 01406 490800
E-Mail: office@grmerchantltd.com
Website: www.grmerchantltd.com

Project

CARAVAN STORAGE AREA
'VALENCIA', CRANESGATE NORTH
WHAPLODE ST CATHERINE
SPALDING, Lincs. PE12 6SR

Client
MR & MRS D DLUGOSZ

Drawing

SITE PLAN - EXISTING
LOCATION PLAN

Job Ref. 4314-24	Drawing No. 01
---------------------	-------------------

Date	Drawn
DECEMBER 2024	SLB

Scales
1:250 (Unless Otherwise Stated)

[illegible]