

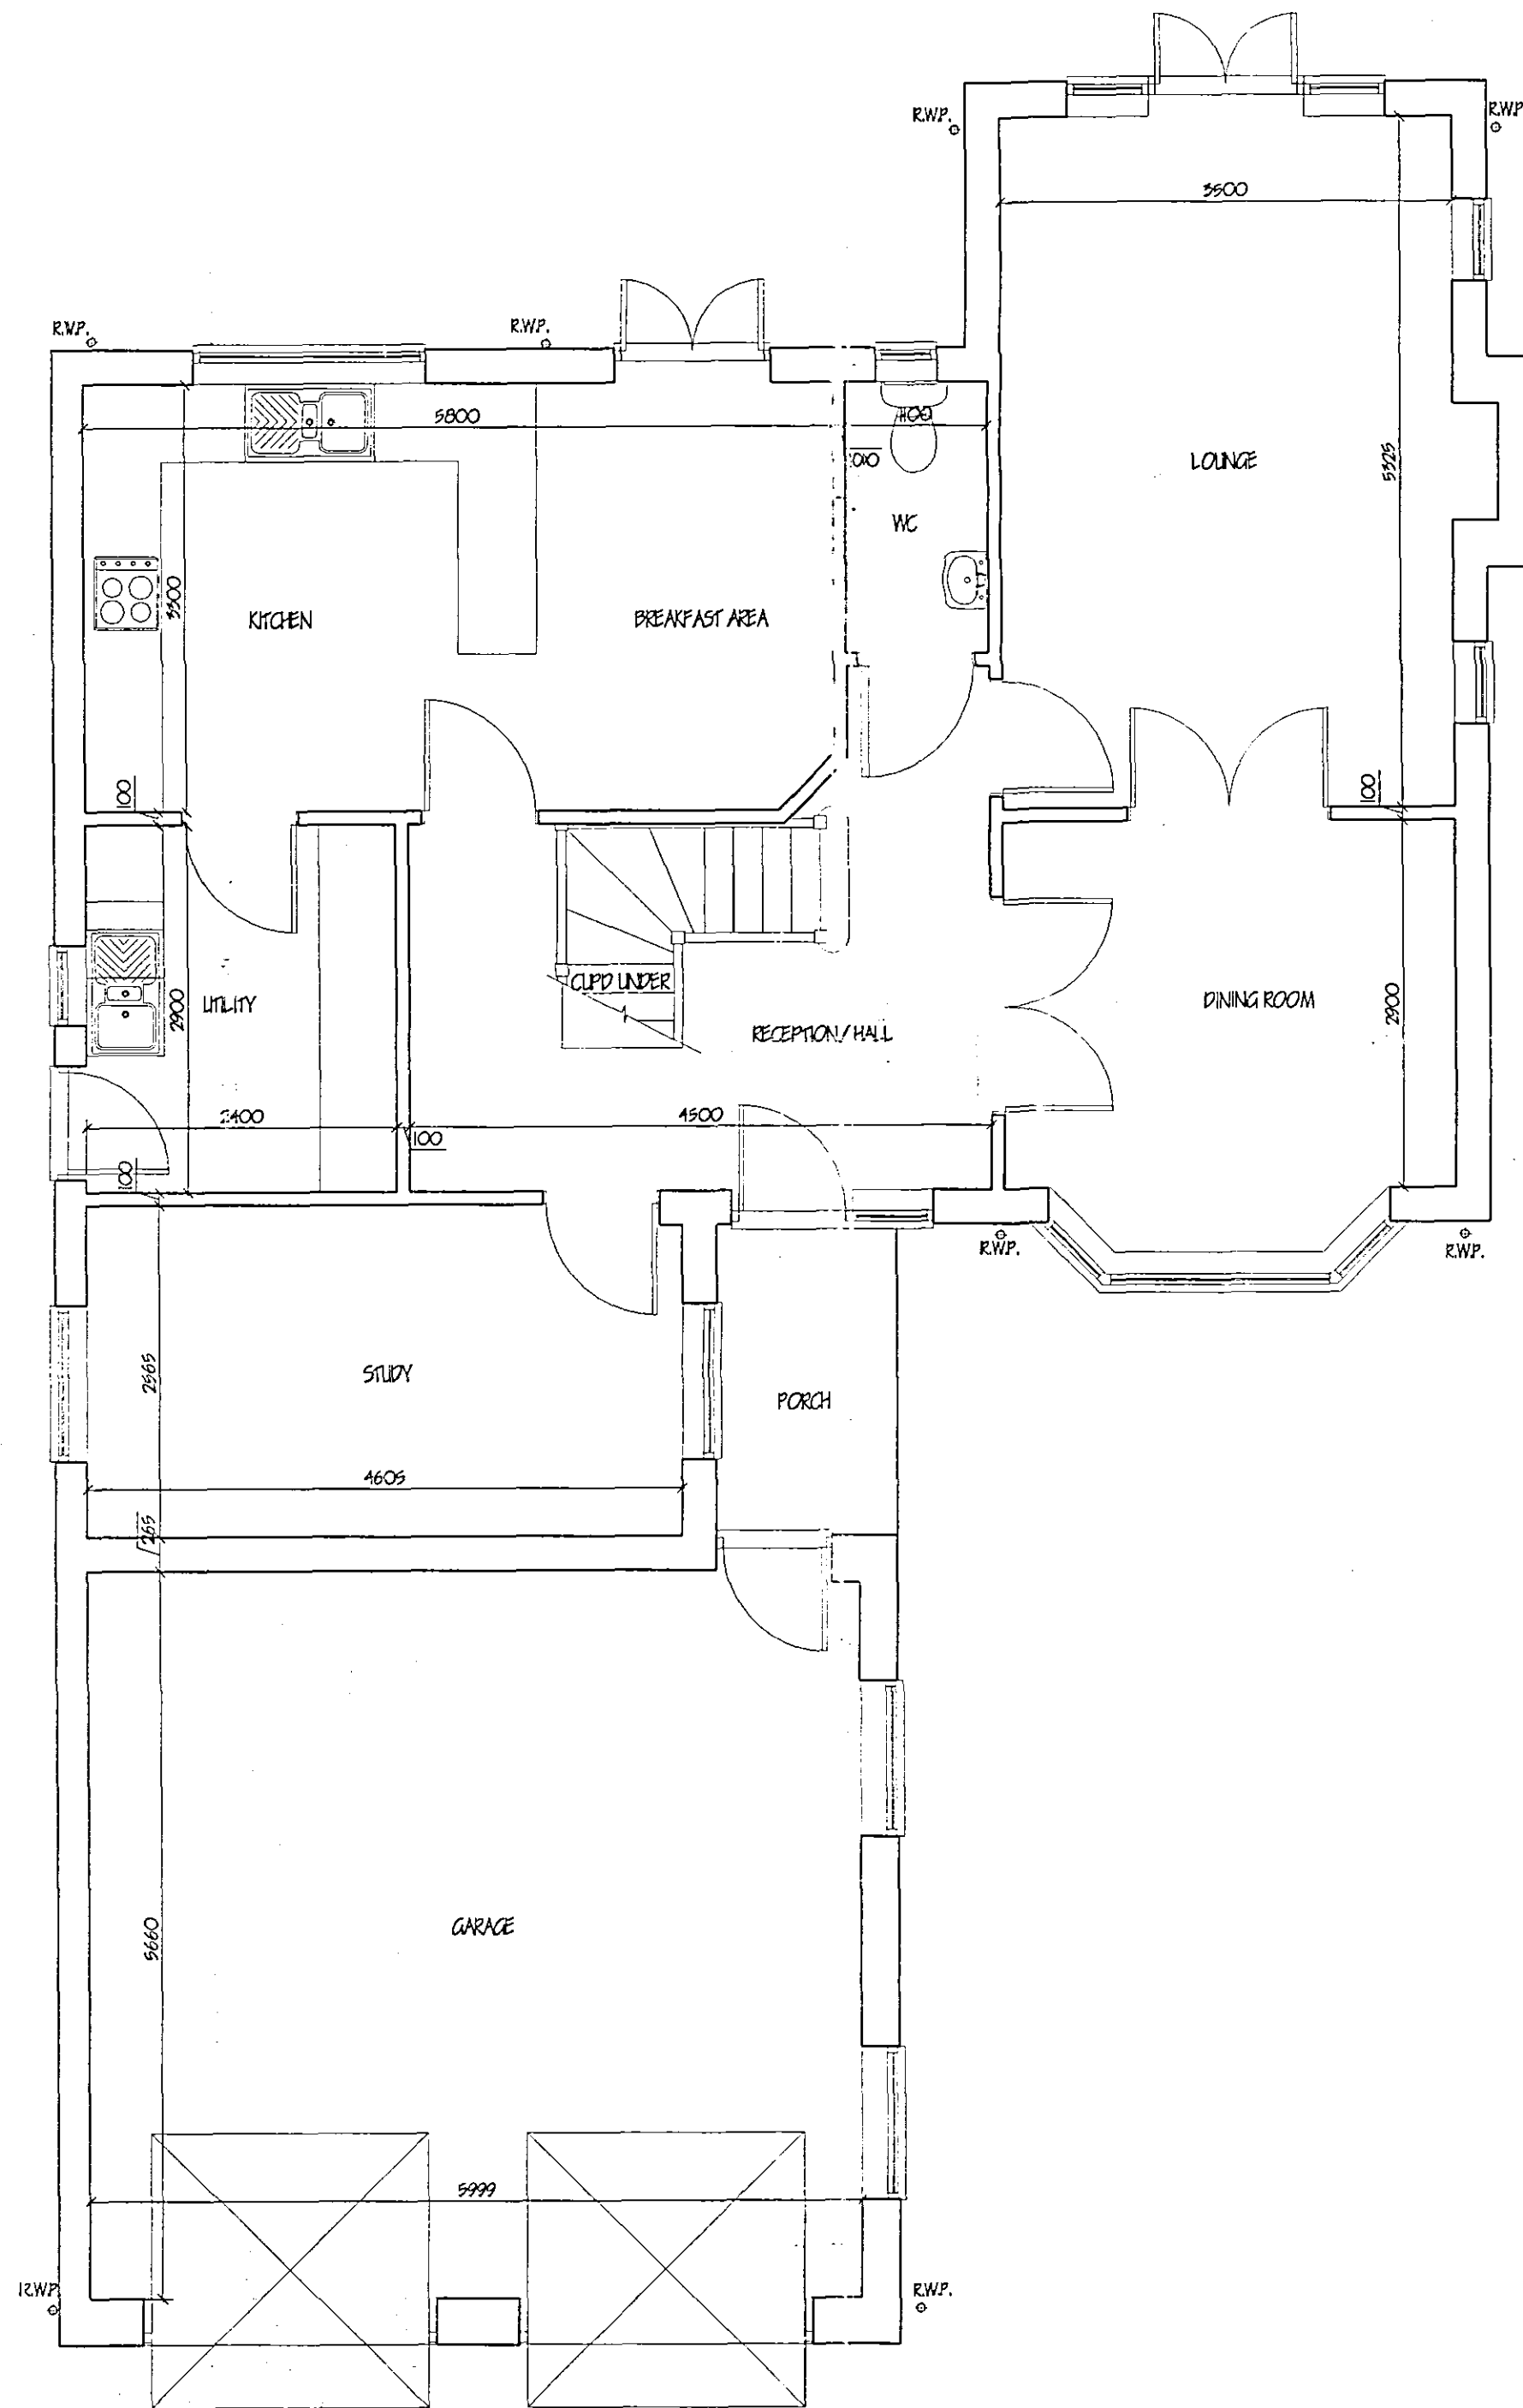


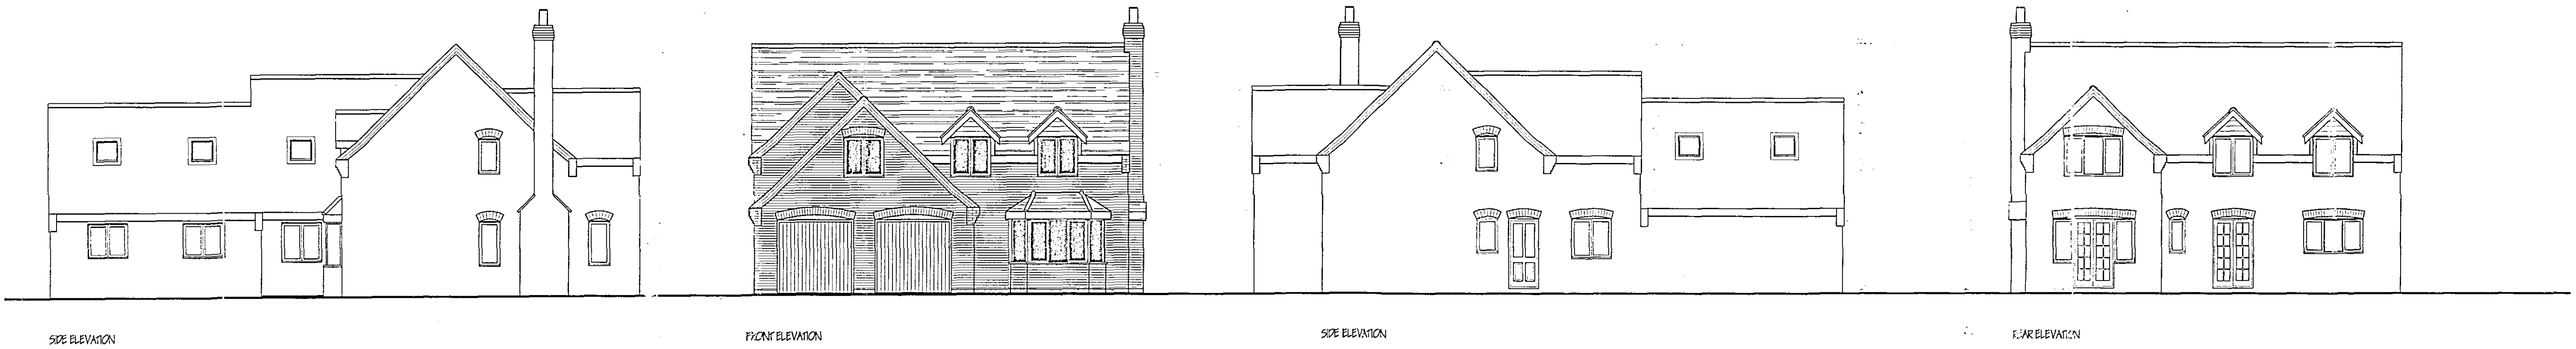

GROUND FLOOR PLAN

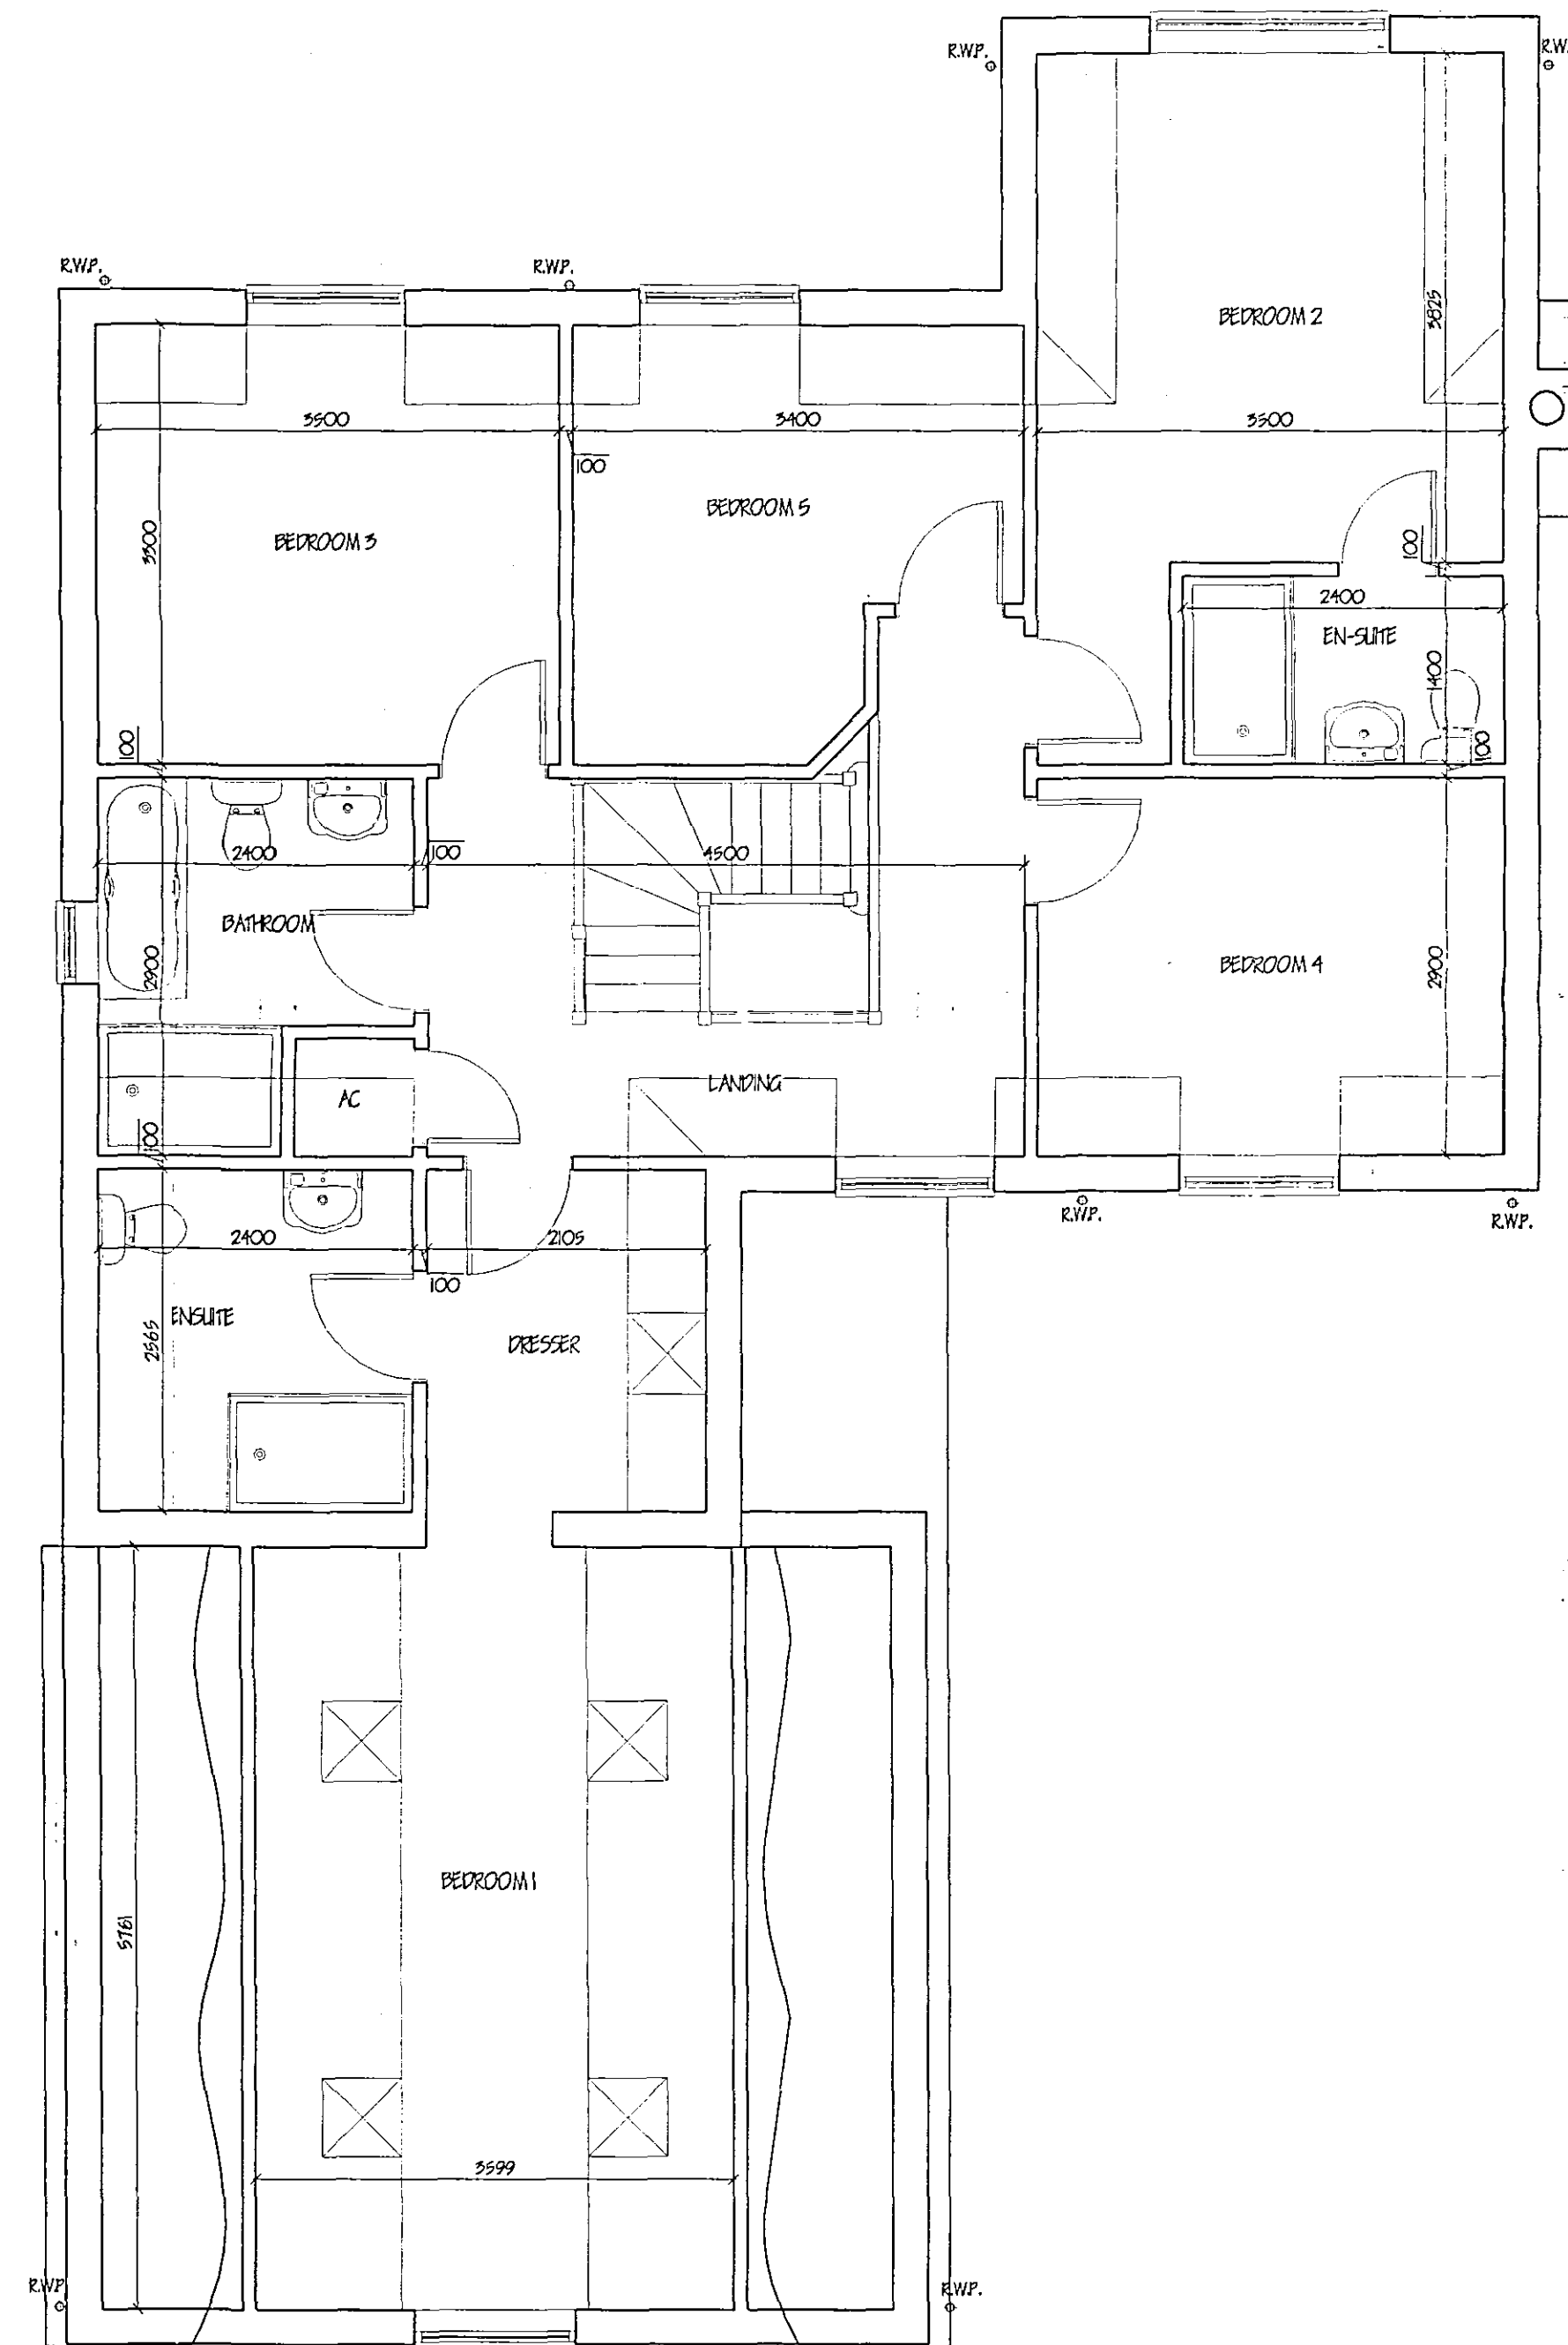

FIRST FLOOR PLAN

Project		PROPOSED HOUSE & GARAGES, Adj 359 HIGH ROAD, WHAPLODE, SPALDING, LINC'S.	
Client		MRS. C. NICHOLS.	
Drawing		FLOOR PLANS AND ELEVATIONS	
Job Ref.	1007-04	Drawing No.	02A
Date	JULY '04	Drawn	GRM.
Scales 1/50 1/100			
DO NOT SCALE FROM THIS DRAWING This drawing is copyright and may not be altered, traced, photographed or used for any other purpose other than that for which it is issued. The Designer: Contractor is to check all dimensions on site and report any discrepancies to the Architect. All details shown on this drawing including foundations are based upon typical site conditions related to the area. No responsibility can be accepted for abnormal conditions which may be discovered during construction unless reported to the Architect so that design amendments may be considered. Site and surveys are recommended in respect of foundations to establish specific site conditions before foundation work is undertaken.			

SHDC
Planning & Development
- 1 OCT 2004
Ref: 1065104

AMENDED PLAN

G. R. MERCHANT
LENG ANICE FIWO
ARCHITECTURAL, STRUCTURAL
AND LAND DRAINAGE
CONSULTANTS
Unit 4, Wrights Mow
12A Park Road, Holbeach,
Spalding, Lincs. PE12 7BE
Tel: 01406 480800
Fax: 01406 426744
E-Mail: G. R. Merchant @ Merchant. FD.
Cc. UK