



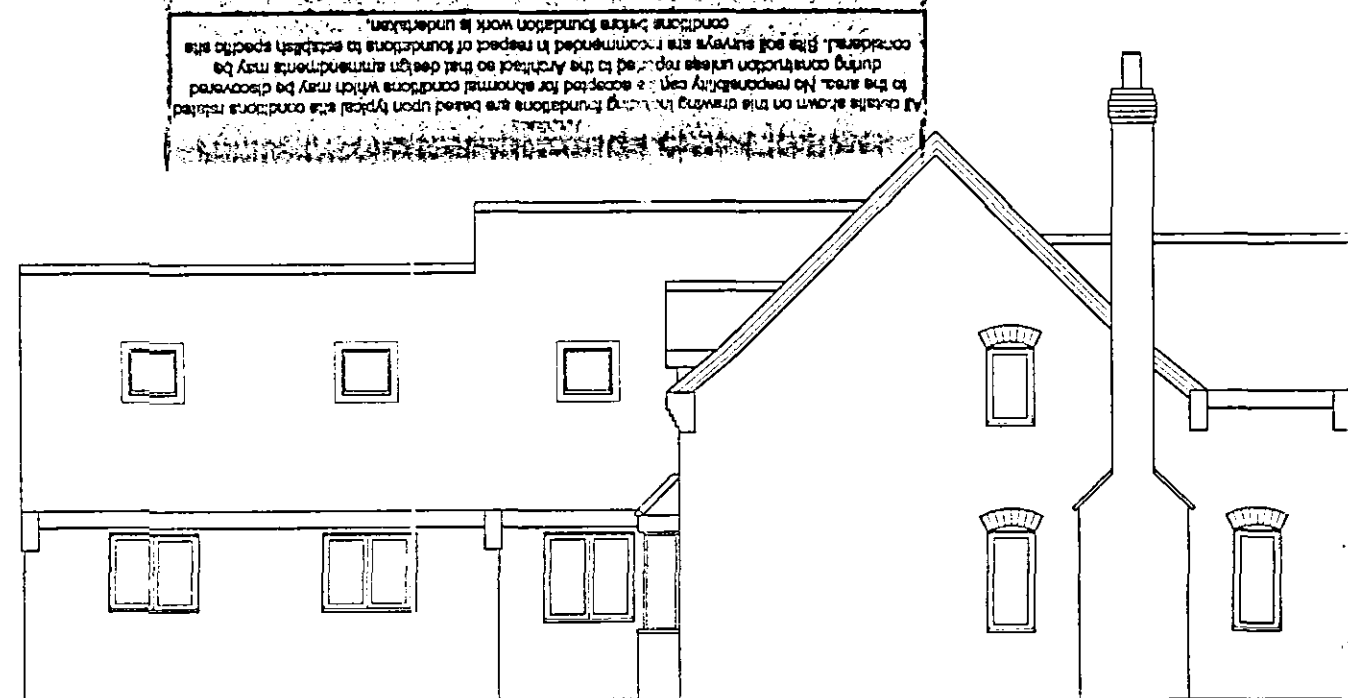

SIDE ELEVATION

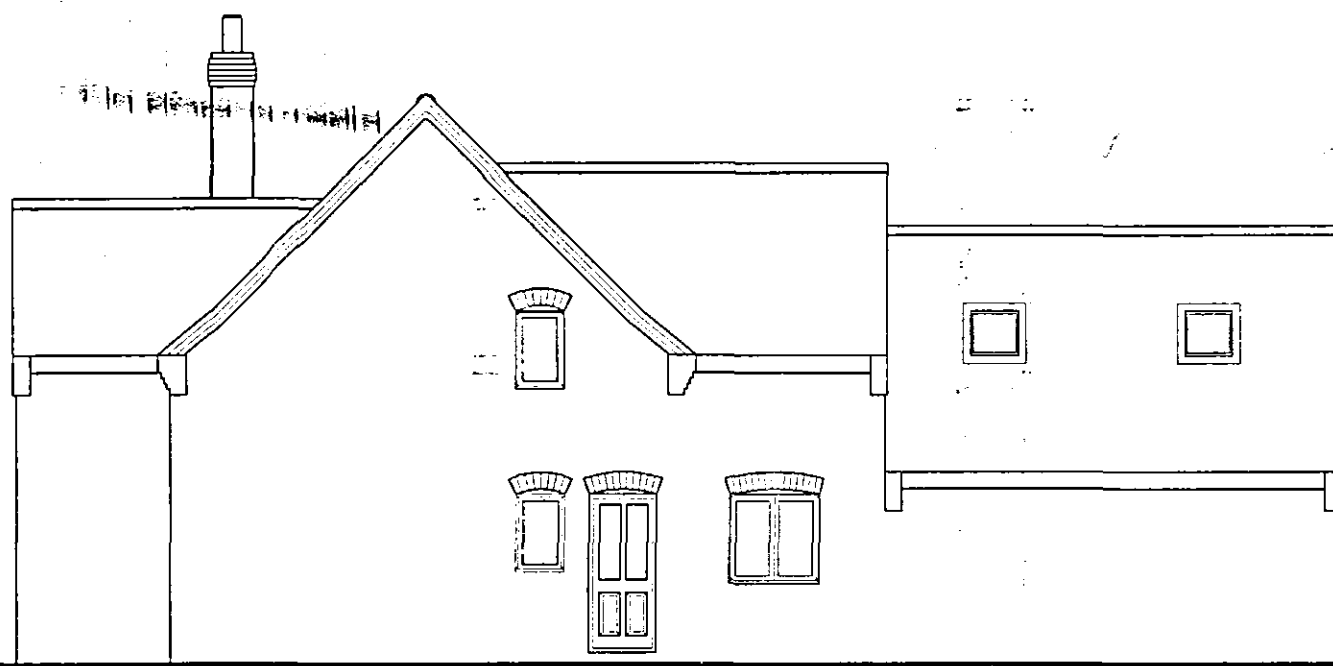


FRONT ELEVATION




SIDE ELEVATION



REAR ELEVATION

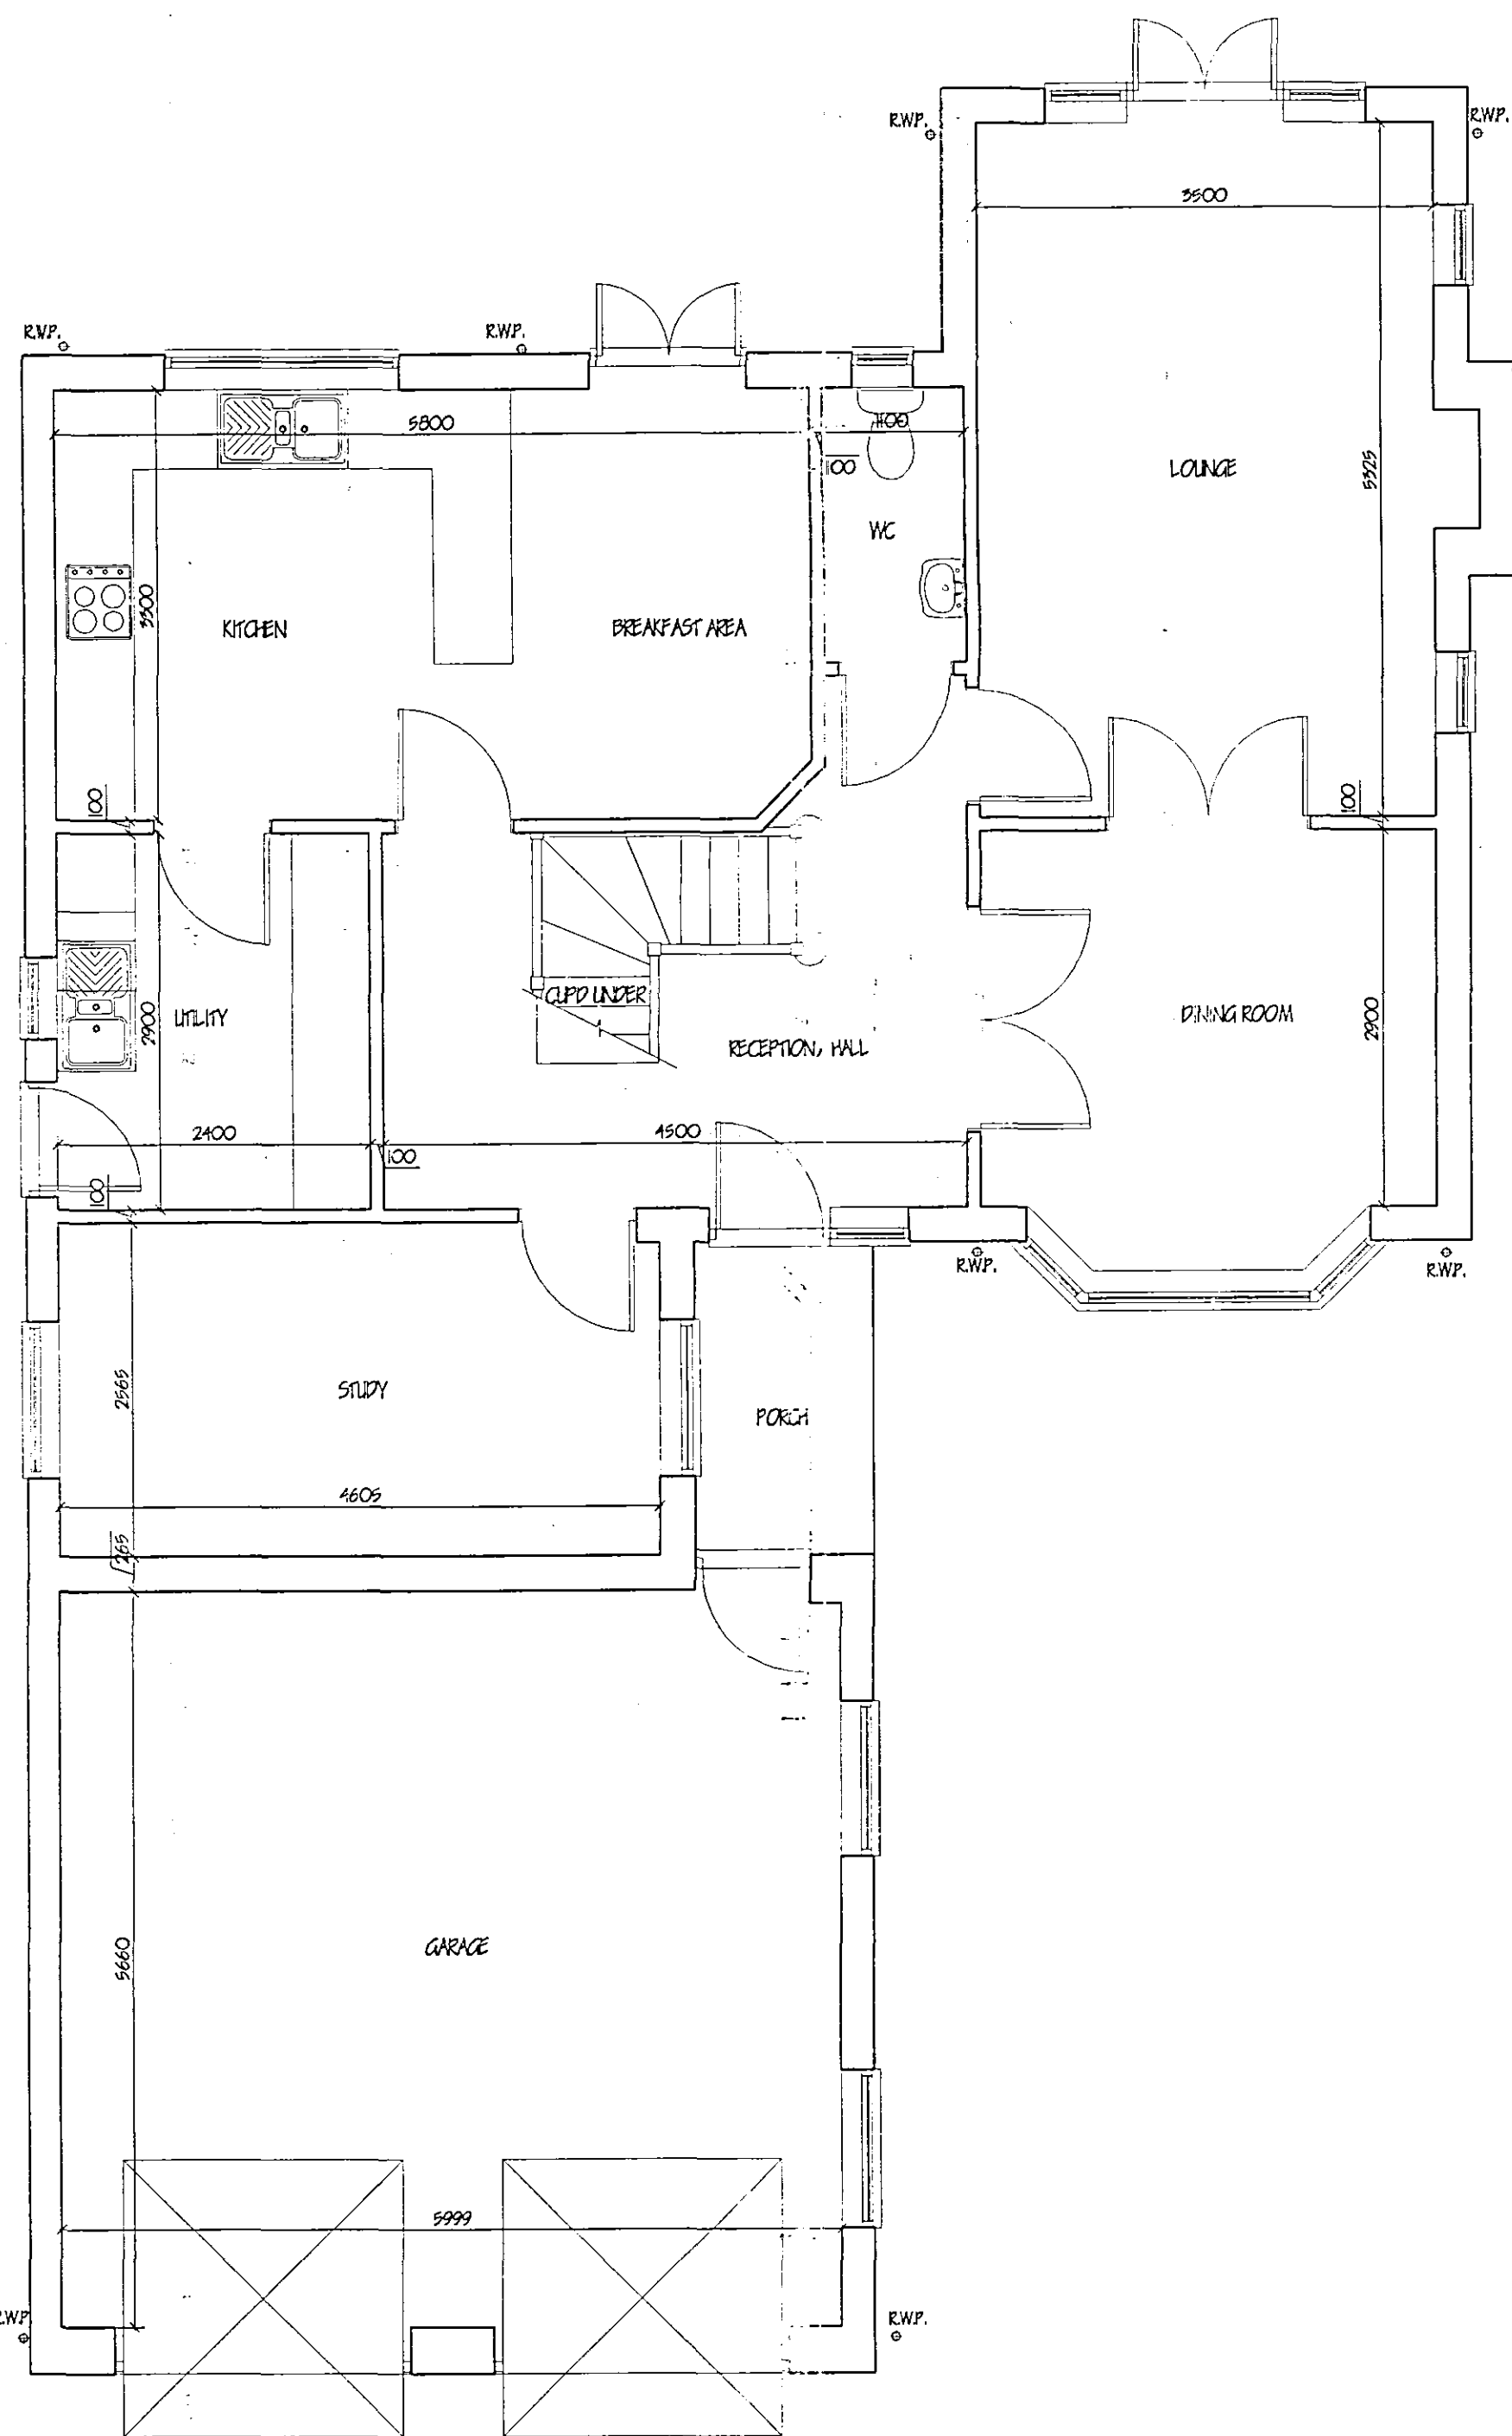

GROUND FLOOR PLAN

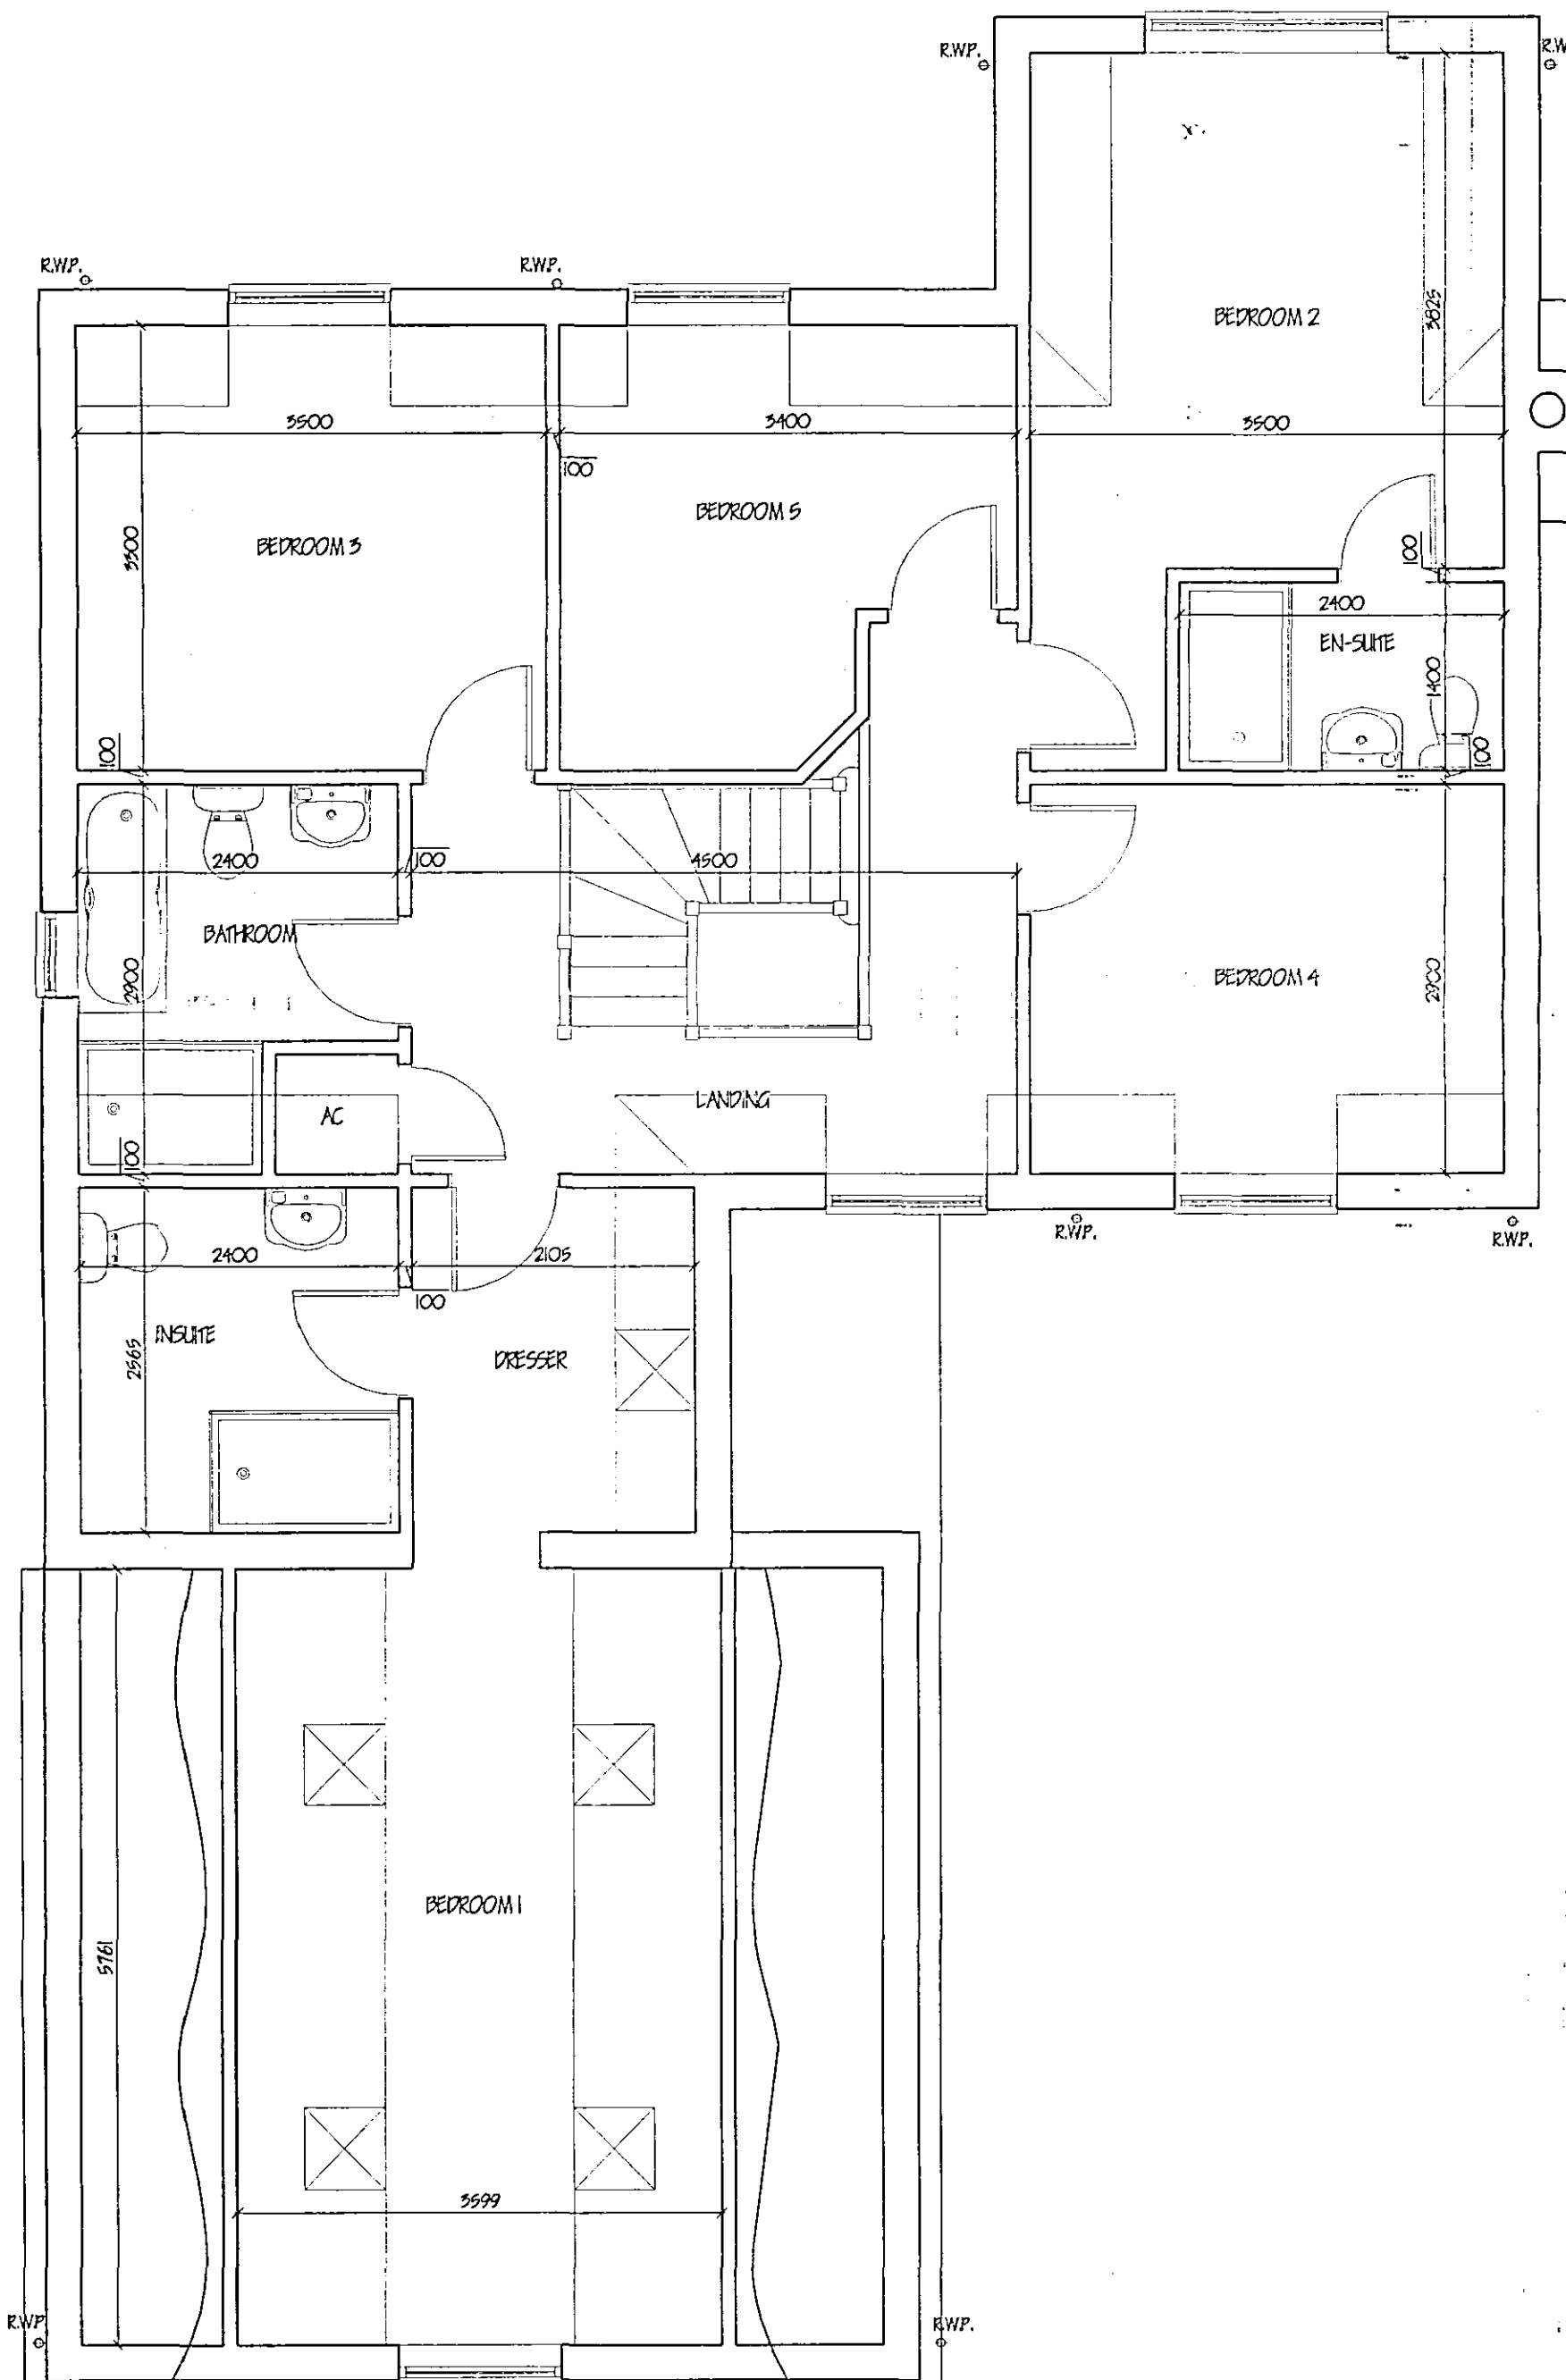

FIRST FLOOR PLAN

ref.	revision	date
A	RE-MOVE DORMER WINDOWS	SEPT '04

G. R. MERCHANT
LENG AMICE FIWO
ARCHITECTURAL, STRUCTURAL
AND LAND DRAINAGE
CONSULTANTS
 Unit 4, Wrights Mews
 12A Park Road, Holbeach,
 Spalding, Lincs. PE12 7EE
 Tel: 01406 460800
 Fax: 01406 426744
 E-Mail: G. R. Merchant @ Merchant. FD.
 Co. UK

Project
 PROPOSED HOUSE & GARAGES,
 Adj 339 HIGH ROAD,
 WHAPLODE,
 SPALDING, LINC'S.

340C
 Planning & Development
 - 1 OCT 2004
 Ref: 1007-04

Client
 MRS. C. NICHOLS.

AMENDED PLAN

Drawing
 FLOOR PLANS AND ELEVATIONS

Job Ref.
 1007-04

Drawing No.
 02A

Date
 JULY '04

Drawn
 GRM.

Scales
 1/50 1/100

DO NOT SCALE FROM THIS DRAWING
 This drawing is copyright and may not be altered, traced, photographed or used for any other purpose other than that for which it is issued.
 The General Contractor is to check all dimensions on site and report any discrepancies to the Architect.
 All details shown on this drawing (including foundations) are based upon typical site conditions related to the area. No responsibility can be accepted for abnormal conditions which may be discovered during construction unless reported to the Architect so that design amendments may be considered. Site soil surveys are recommended in respect of foundations to establish specific site conditions before foundation work is undertaken.