


SIDE ELEVATION


FRONT ELEVATION

SIDE ELEVATION

REAR ELEVATION

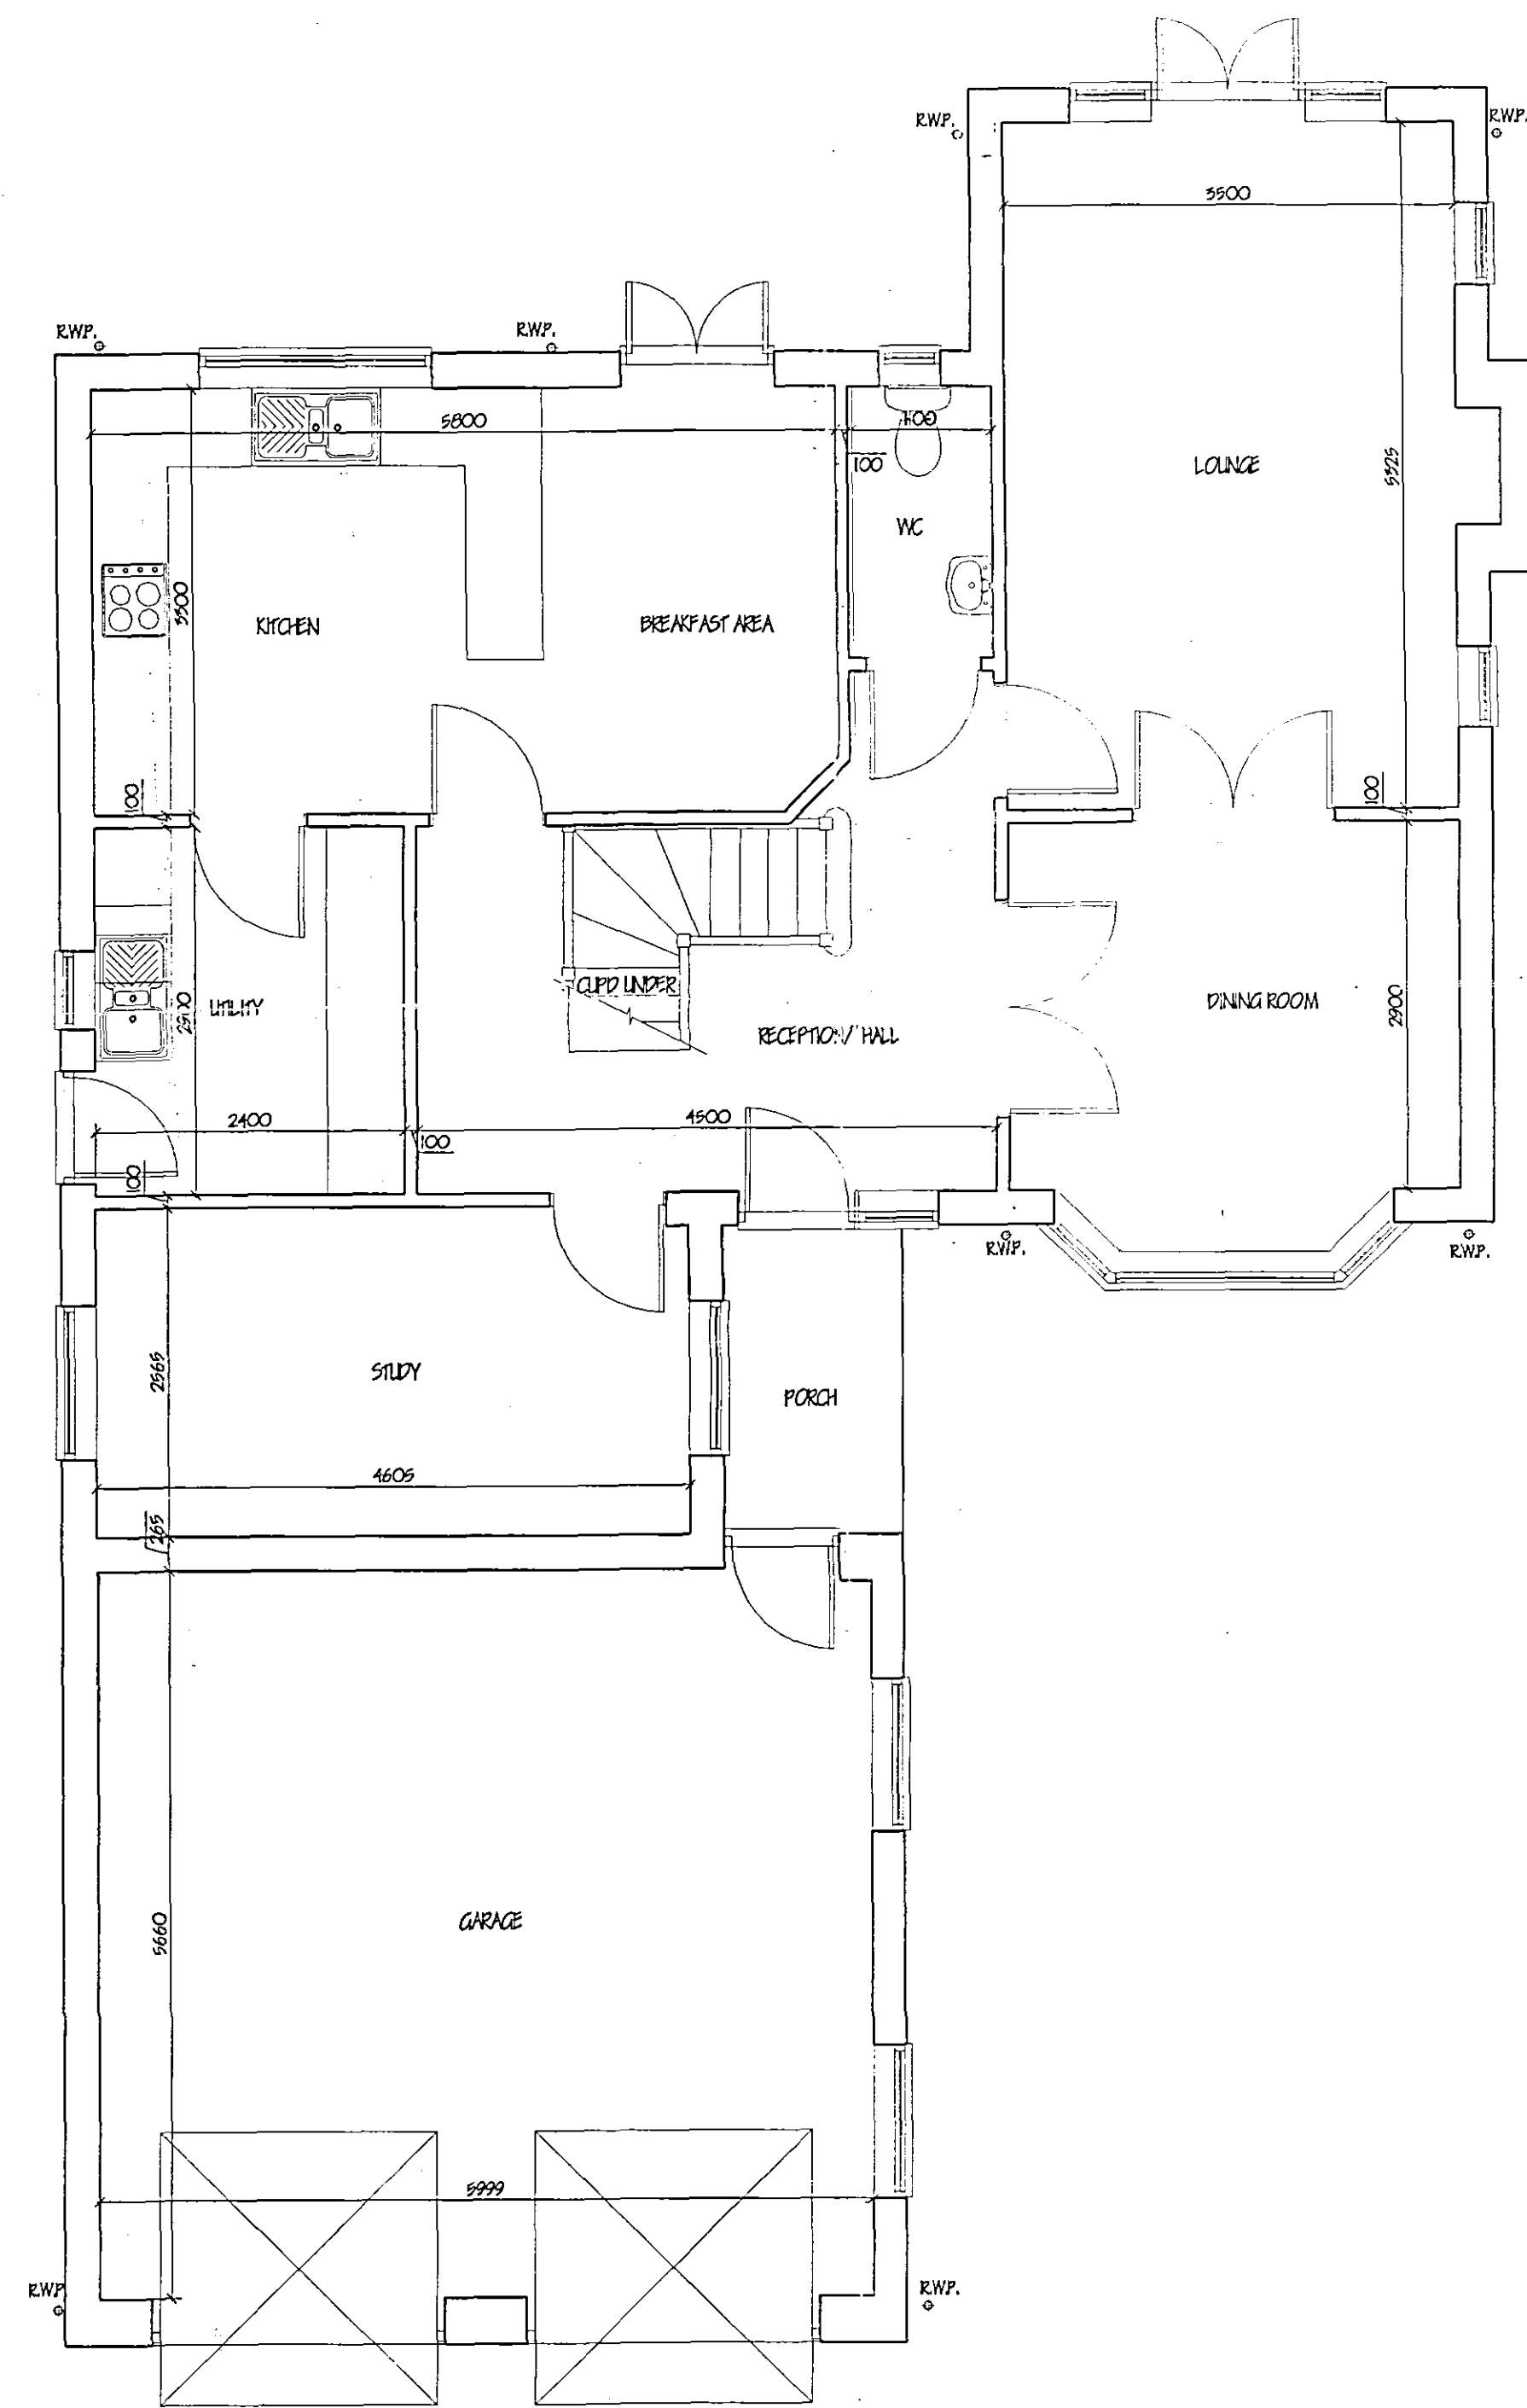

GROUND FLOOR PLAN

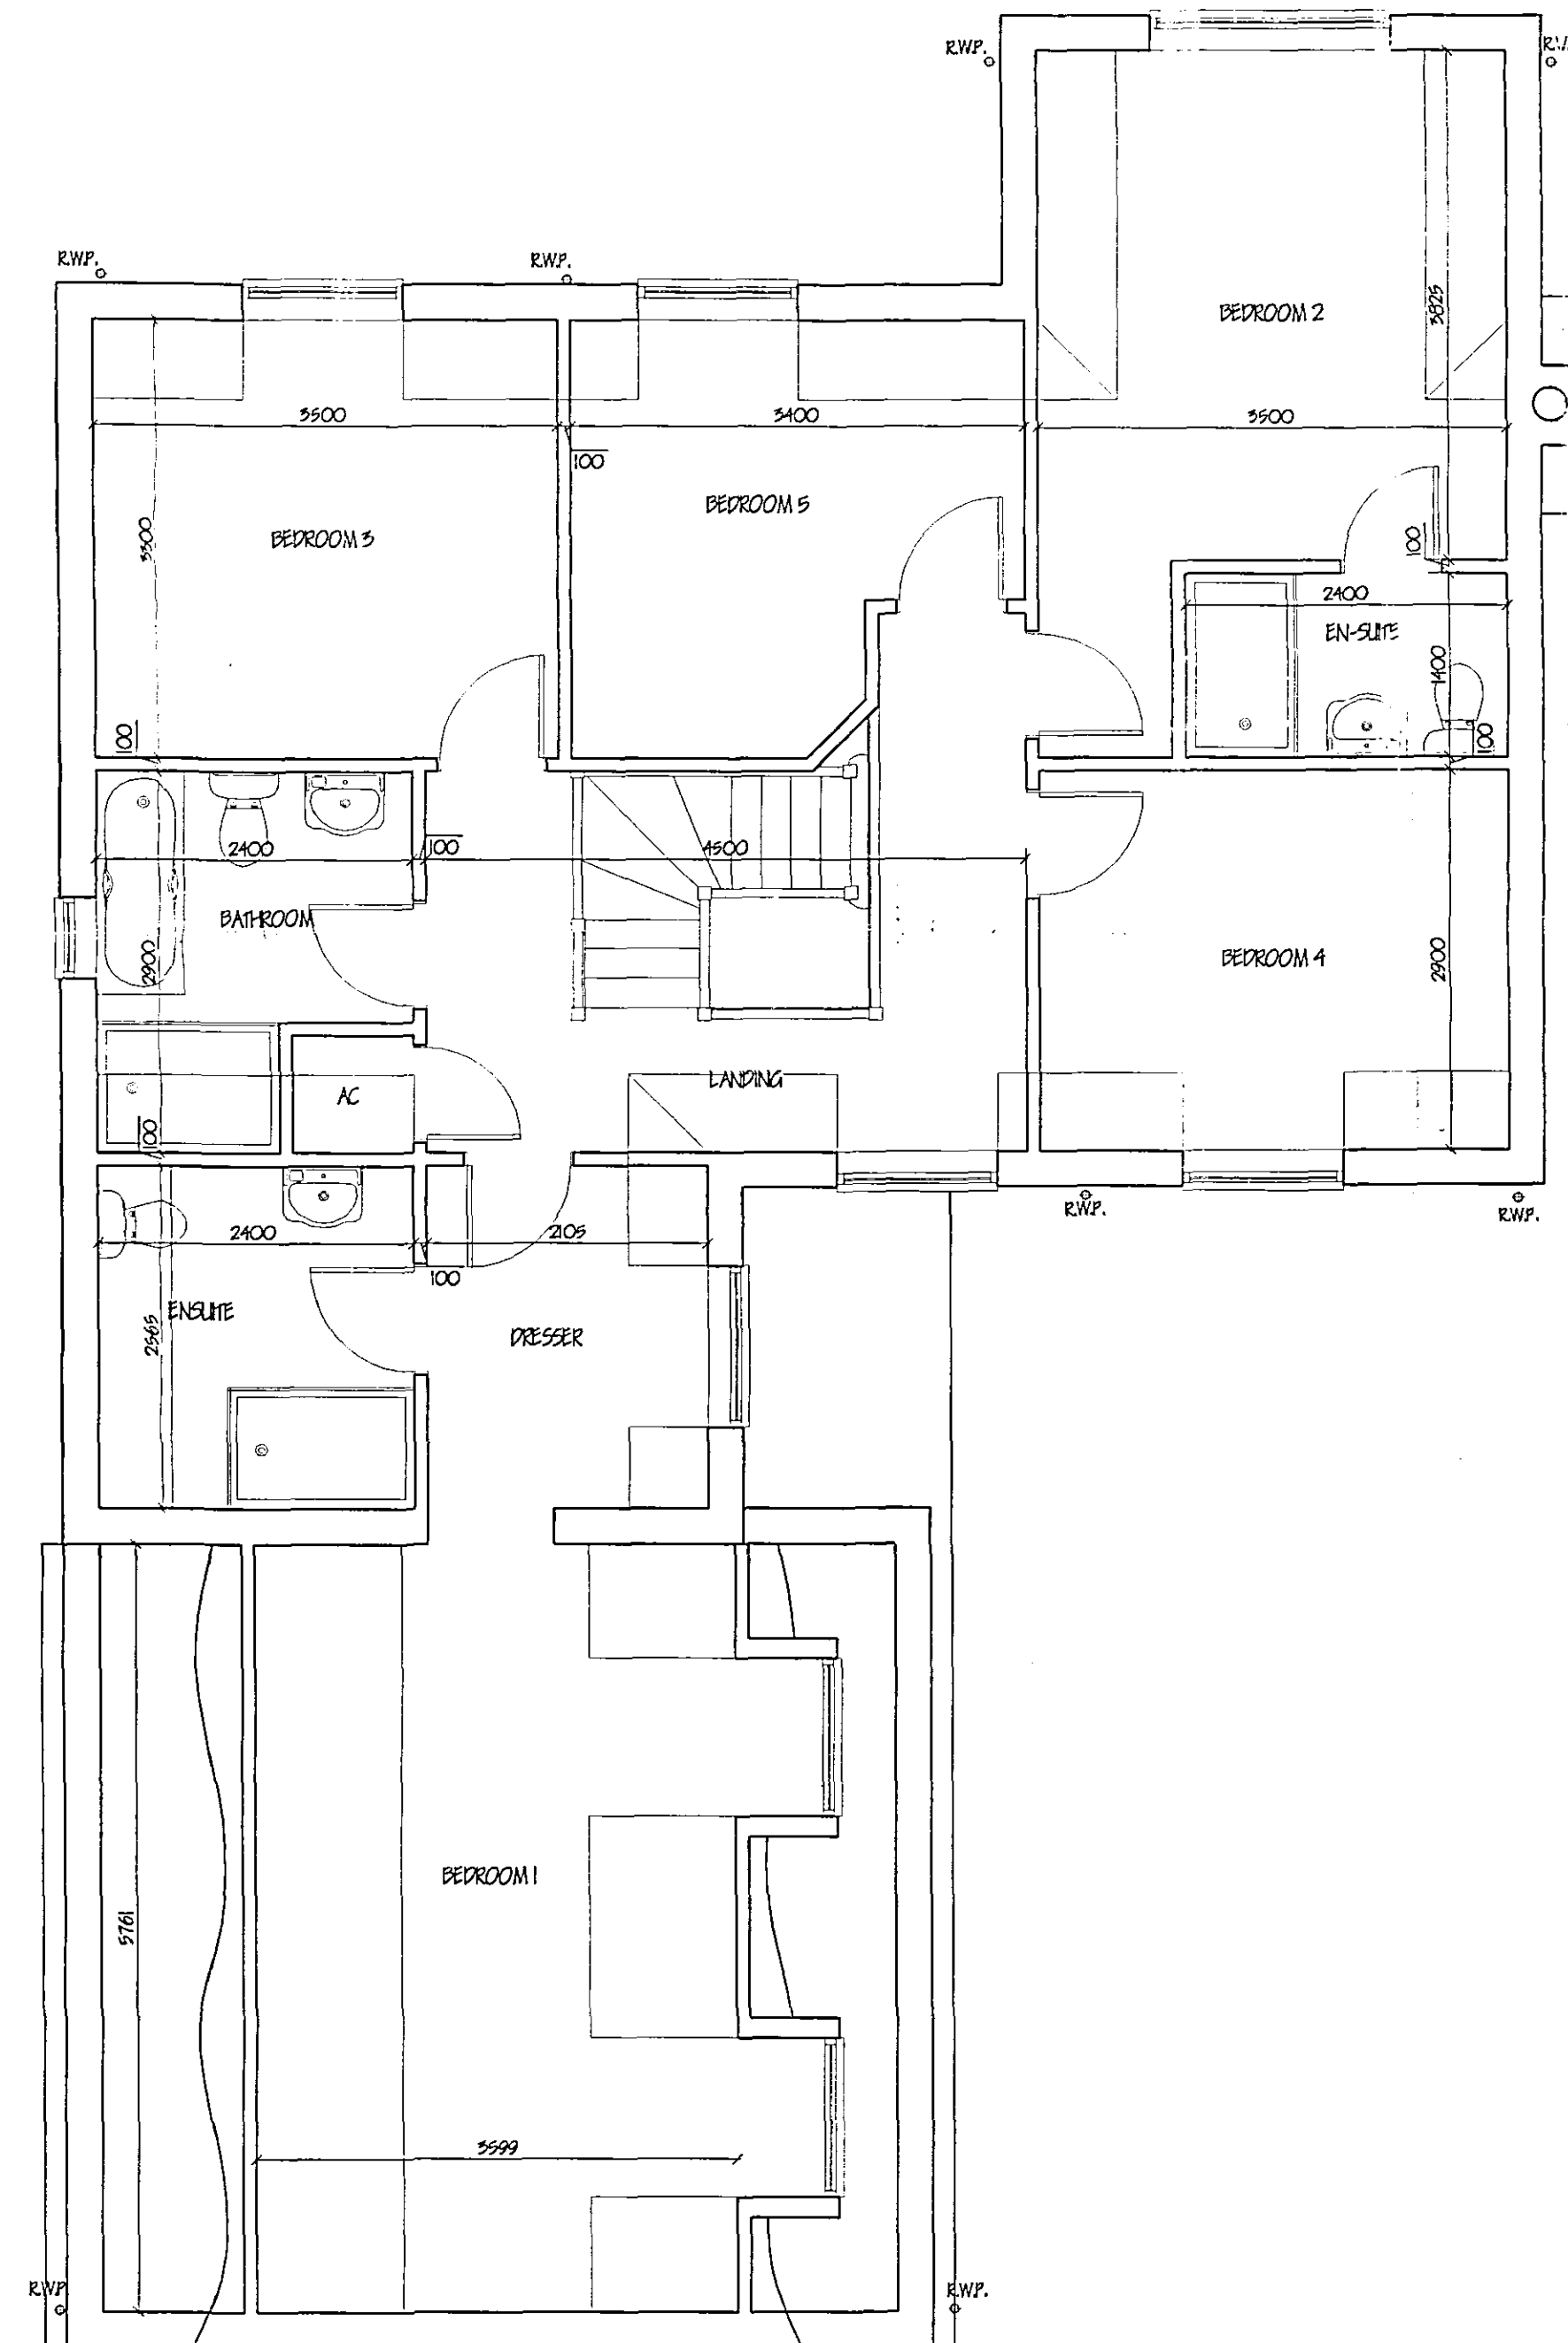

FIRST FLOOR PLAN

ref.	revision	date

G. R. MERCHANT LENG AMICE FWO ARCHITECTURAL, STRUCTURAL AND LAND DRAINAGE CONSULTANTS Unit 4, Wrights Mow 12A Park Road, Holbeach, Spalding, Lincs. PE12 7EE Tel: 01406 400800 Fax: 01406 425744 E-Mail: G. R. Merchant @ Merchant. F9. Co. UK		
Project PROPOSED HOUSE & GARAGES. Adj 339 HIGH ROAD. WHAPLODE, SPALDING, LINC'S.		
Client MRS. C. NICHOLS.		
Drawing FLOOR PLANS AND ELEVATIONS SUPERSEDED		
SHDC Planning & Development - 9 AUG 2004 Ref: 1065104	Job Ref. 1007-04	Drawing No. 02
	Date JULY '04	Drawn GRM.
Scales 1/50 1/100		
DO NOT SCALE FROM THIS DRAWING This drawing is copyright and may not be altered, traced, photographed or used for any other purpose other than that for which it is issued. The Client/Contractor is to check all dimensions on site and report any discrepancies to the Architect. All details shown on this drawing including foundations are based upon typical site conditions related to the area. No responsibility can be accepted for abnormal conditions which may be discovered during construction unless reports to the Architect so that design amendments may be considered. The soil surveys are two: provided in respect of foundations to establish specific site conditions be one foundation work is undertaken.		