



BARN 'A' ELEVATIONS | AS EXISTING 1:100

All dimensions to be checked on site by contractor and not scaled from this drawing. ArchiWest Ltd accept no liability for any expense, loss or damage of whatsoever nature and however arising; from any variation made to this drawing; or in the execution of the work to which it relates.


© This Drawing is the copyright of ArchiWest Ltd.

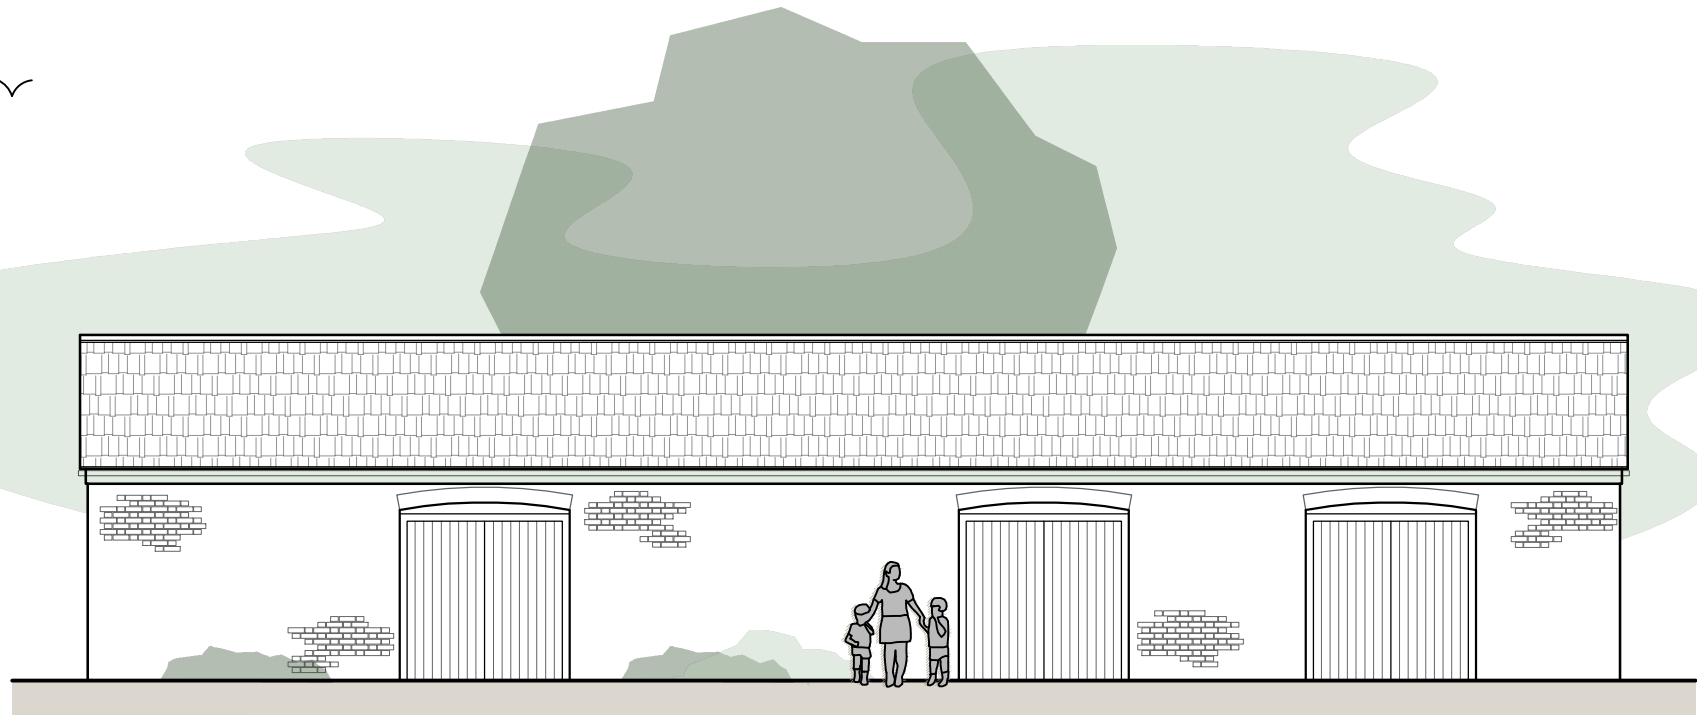


SOUTH ELEVATION | AS EXISTING

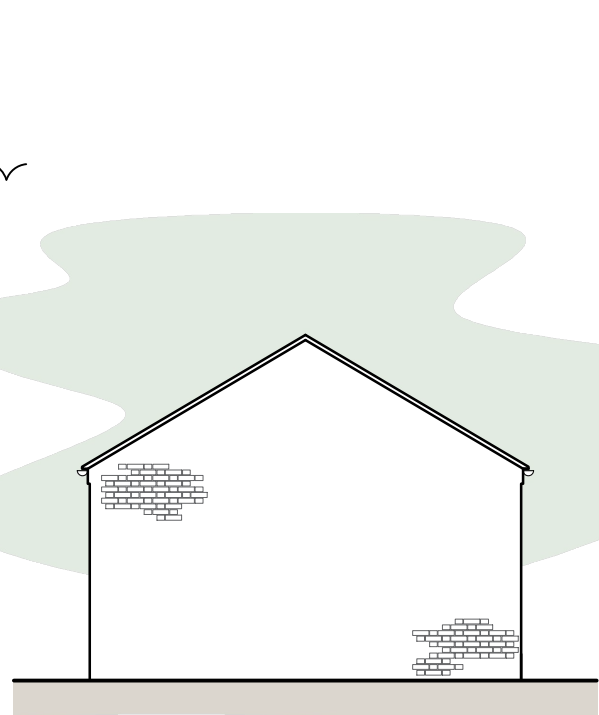


EAST ELEVATION | AS EXISTING

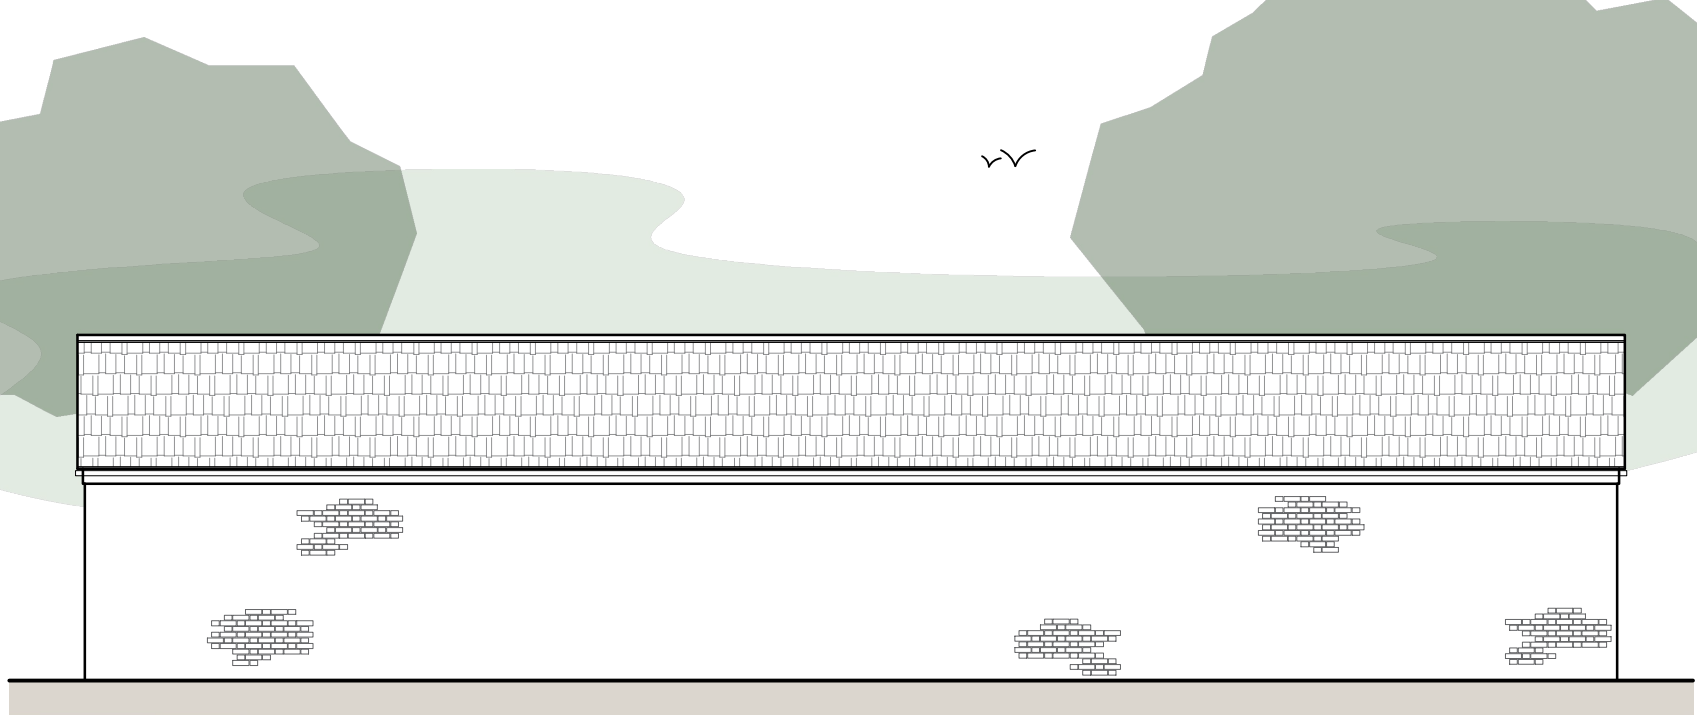


NORTH ELEVATION | AS EXISTING

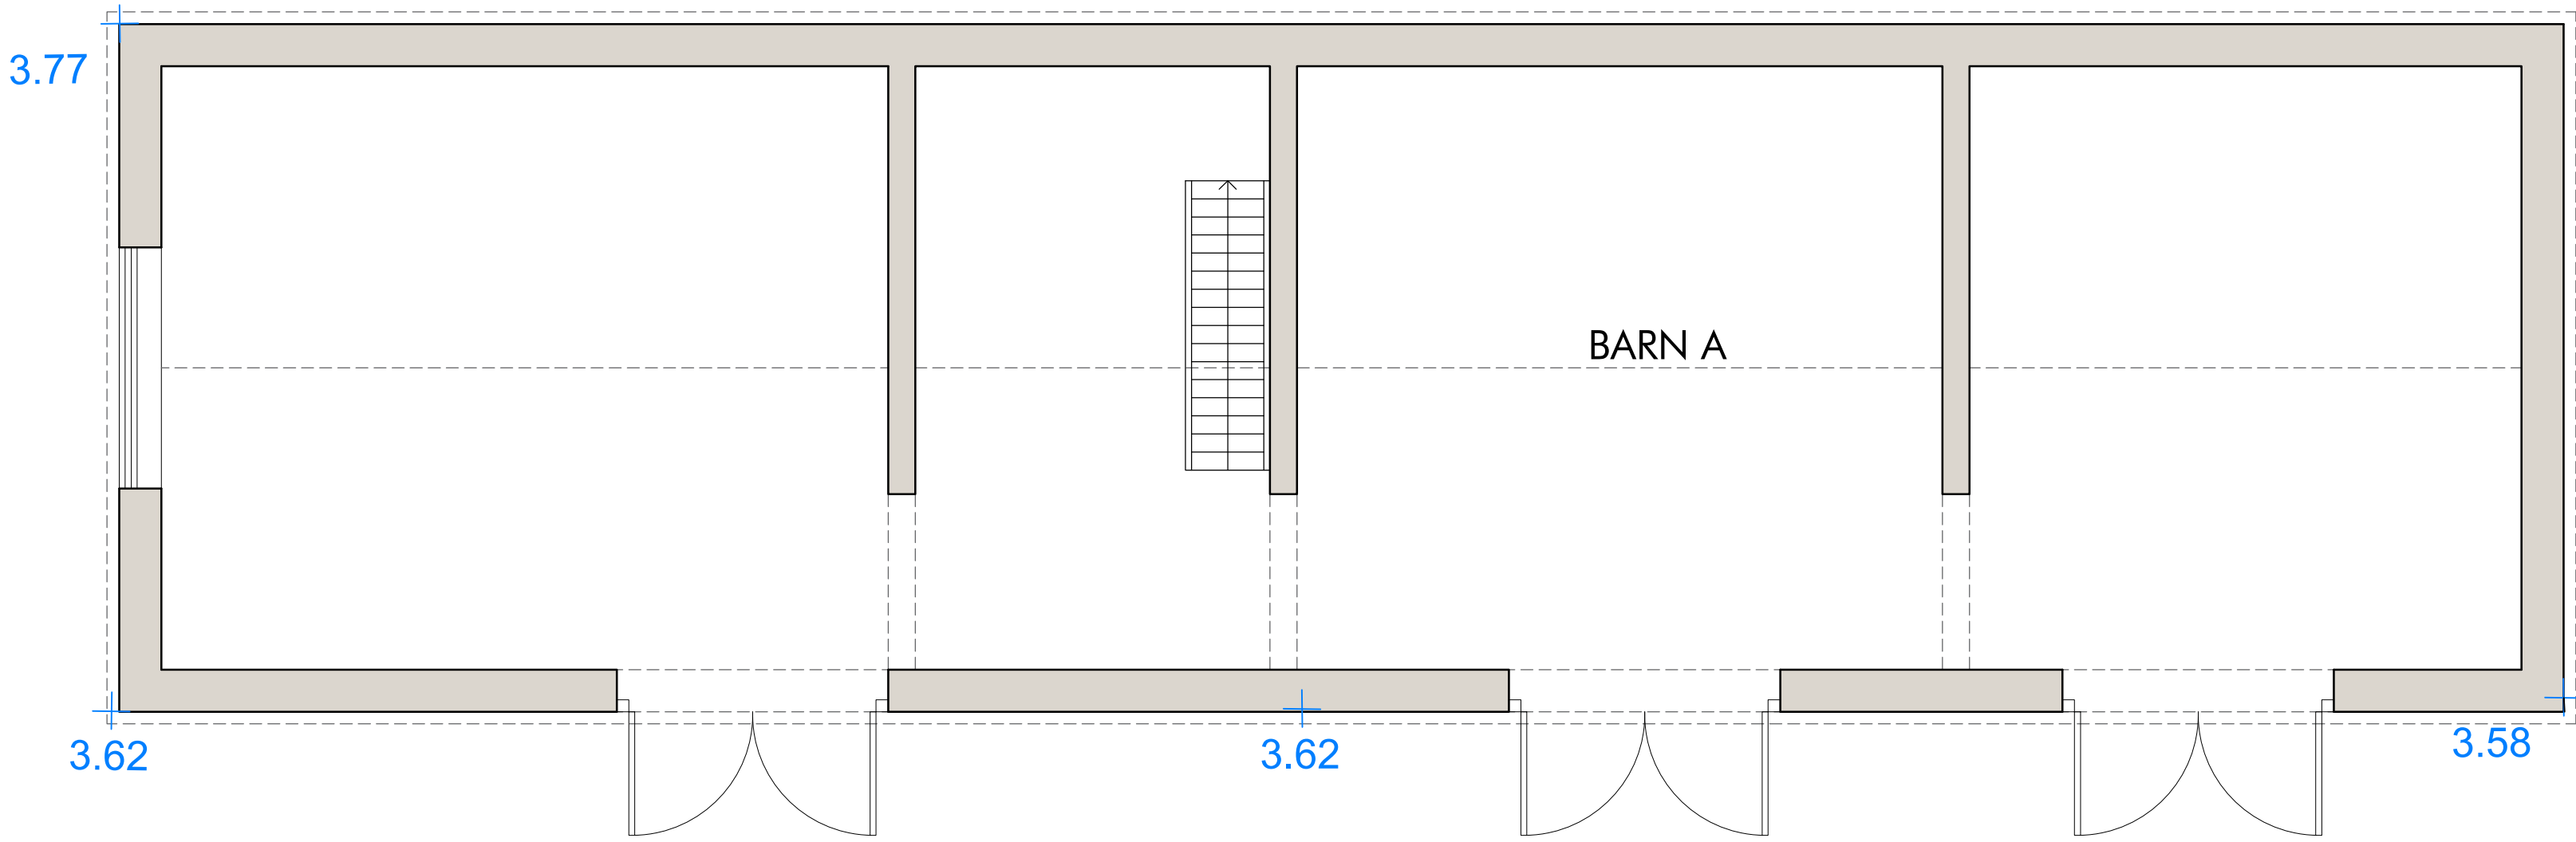

BARN 'A' GROUND FLOOR PLAN | AS EXISTING 1:50

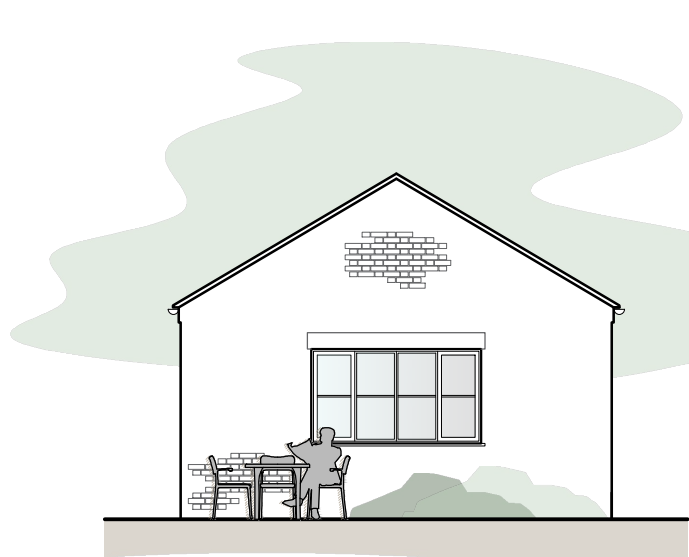


WEST ELEVATION | AS EXISTING

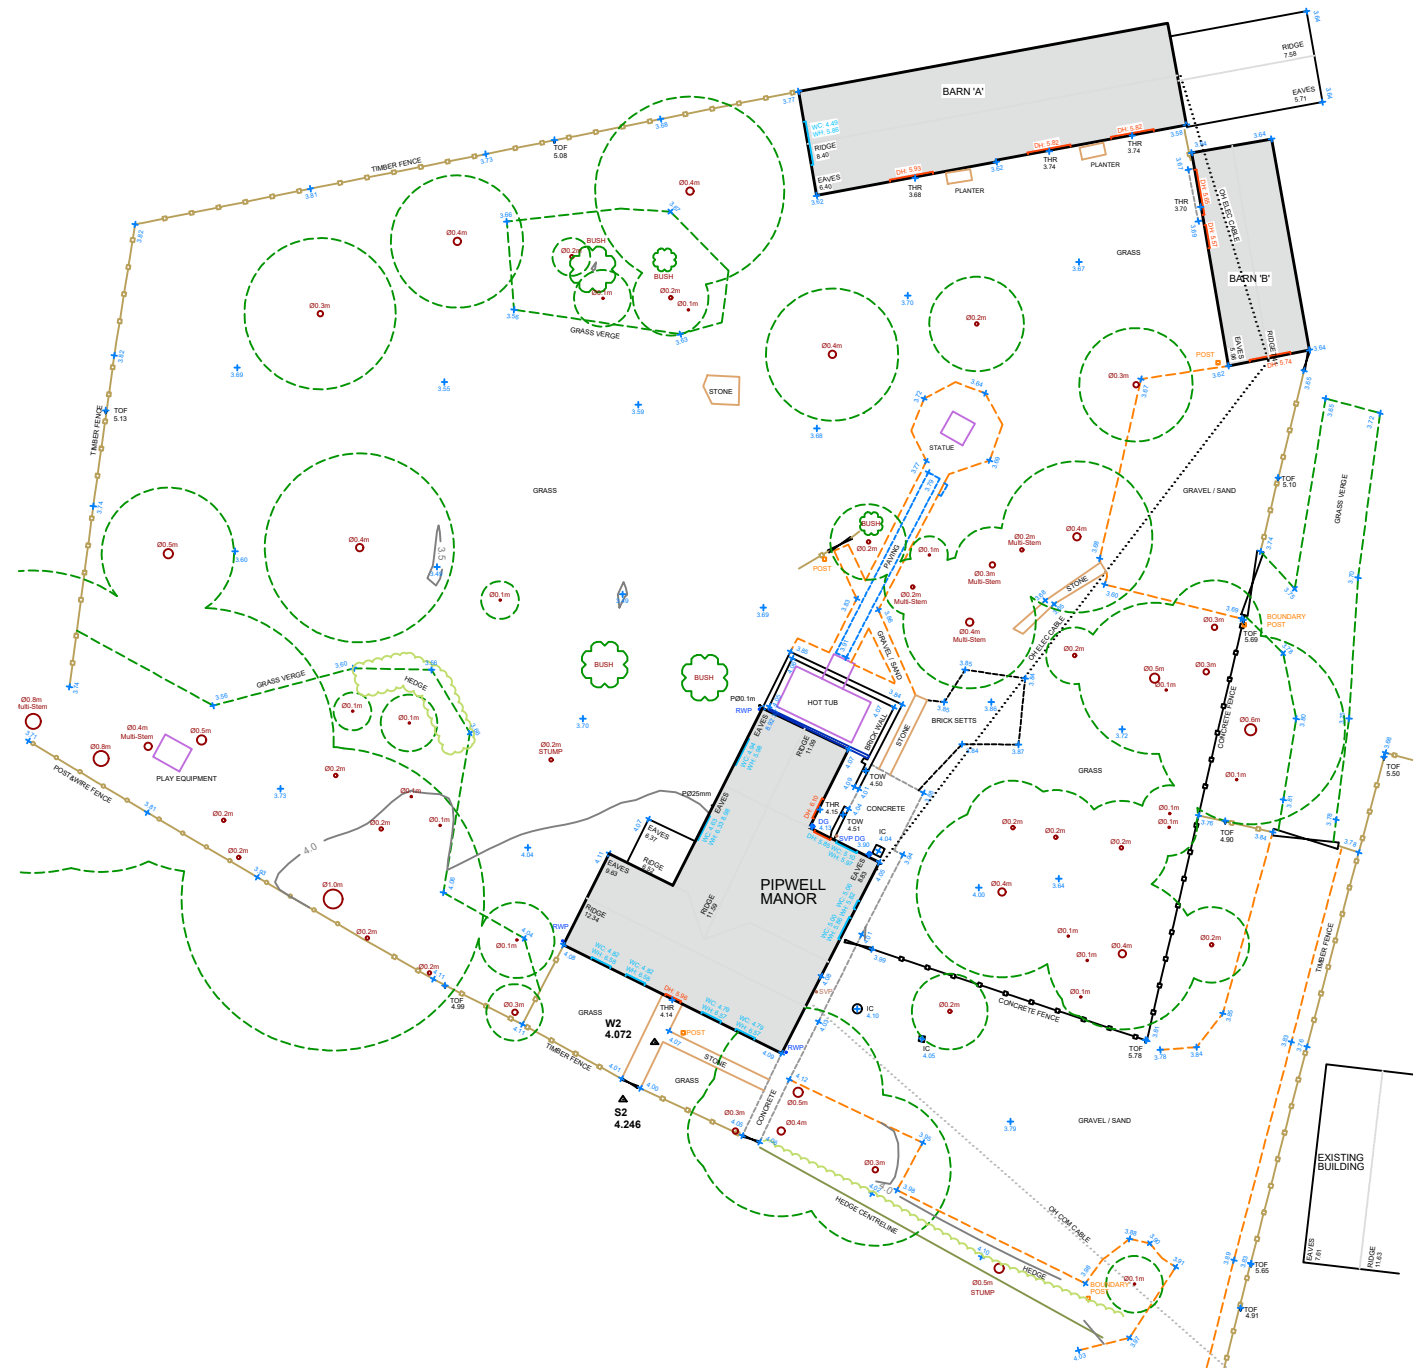


SITE PLAN 1:200


BARN 'B' ELEVATIONS | AS EXISTING 1:100

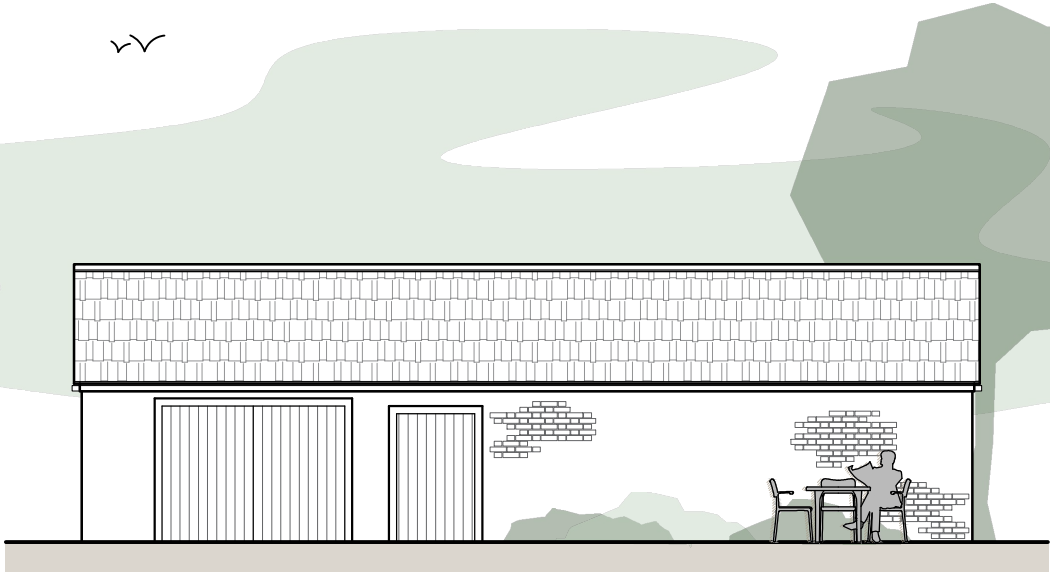


WEST ELEVATION | AS EXISTING

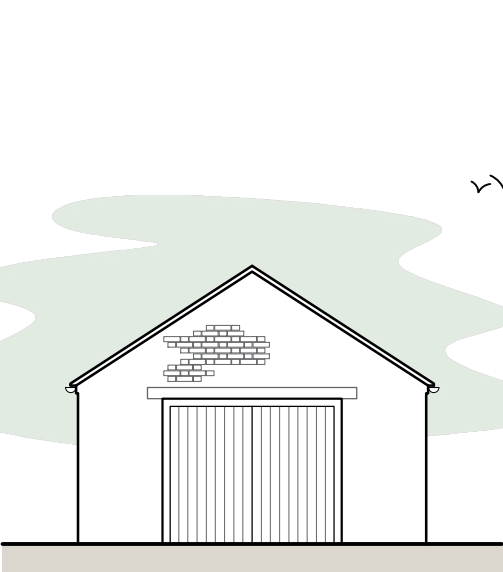


SOUTH ELEVATION | AS EXISTING

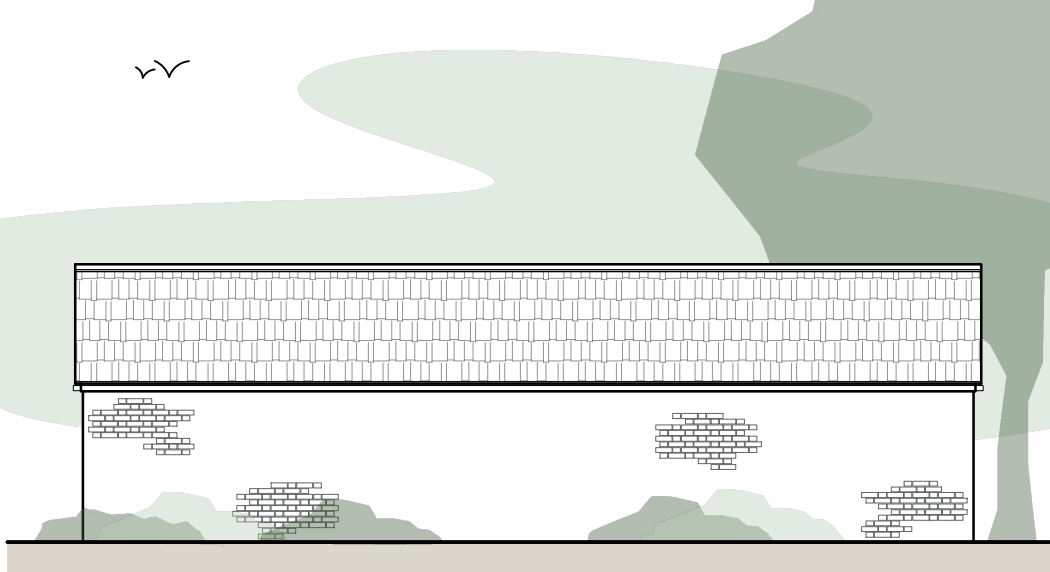

EAST ELEVATION | AS EXISTING

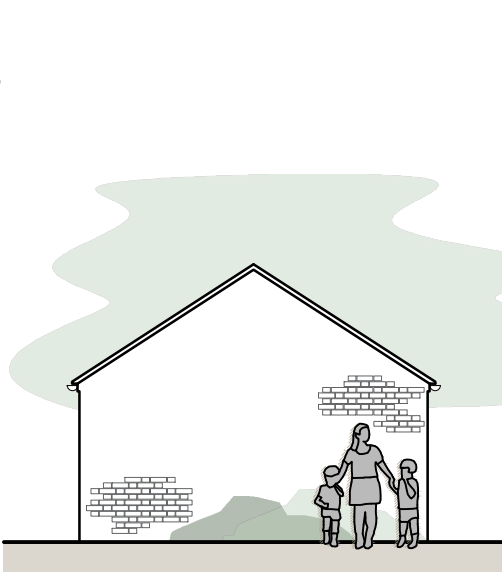

NORTH ELEVATION | AS EXISTING

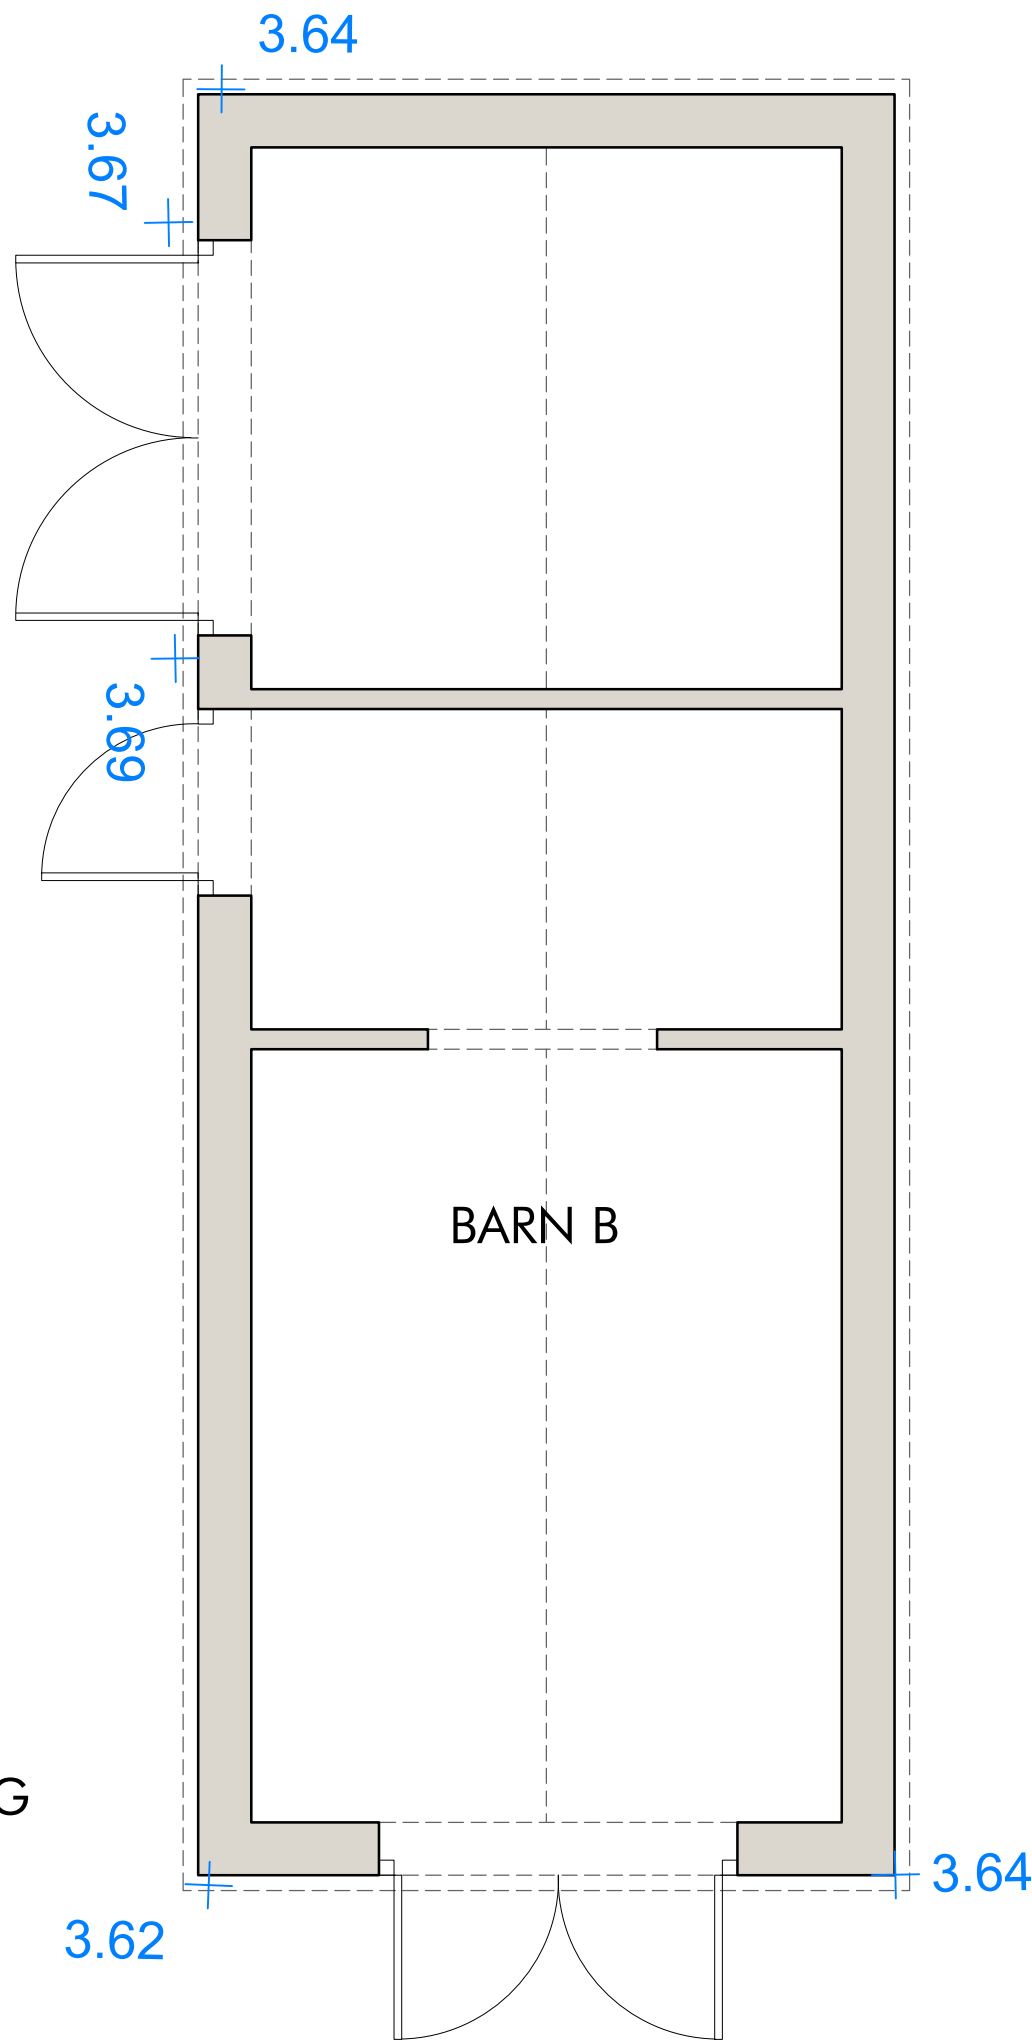

BARN 'B' GROUND FLOOR PLAN | AS EXISTING 1:50

Date	Drawn by	Checked by	Drawing Scale
Aug 2024	JC	LW	1:100/50 @ A1



A: The Astrolabe, Cheddar business park, BS27 3EB
E: Studio@ArchiWest.co.uk T: 01934 311017
W: www.ArchiWest.co.uk

Drawing Stage
SURVEY

Drawing title
EXISTING BARNs

Project
PIPWELL MANOR

Drawing number Rev.

0255.05 -

