



BARN 'A' ELEVATIONS | AS PROPOSED 1:100

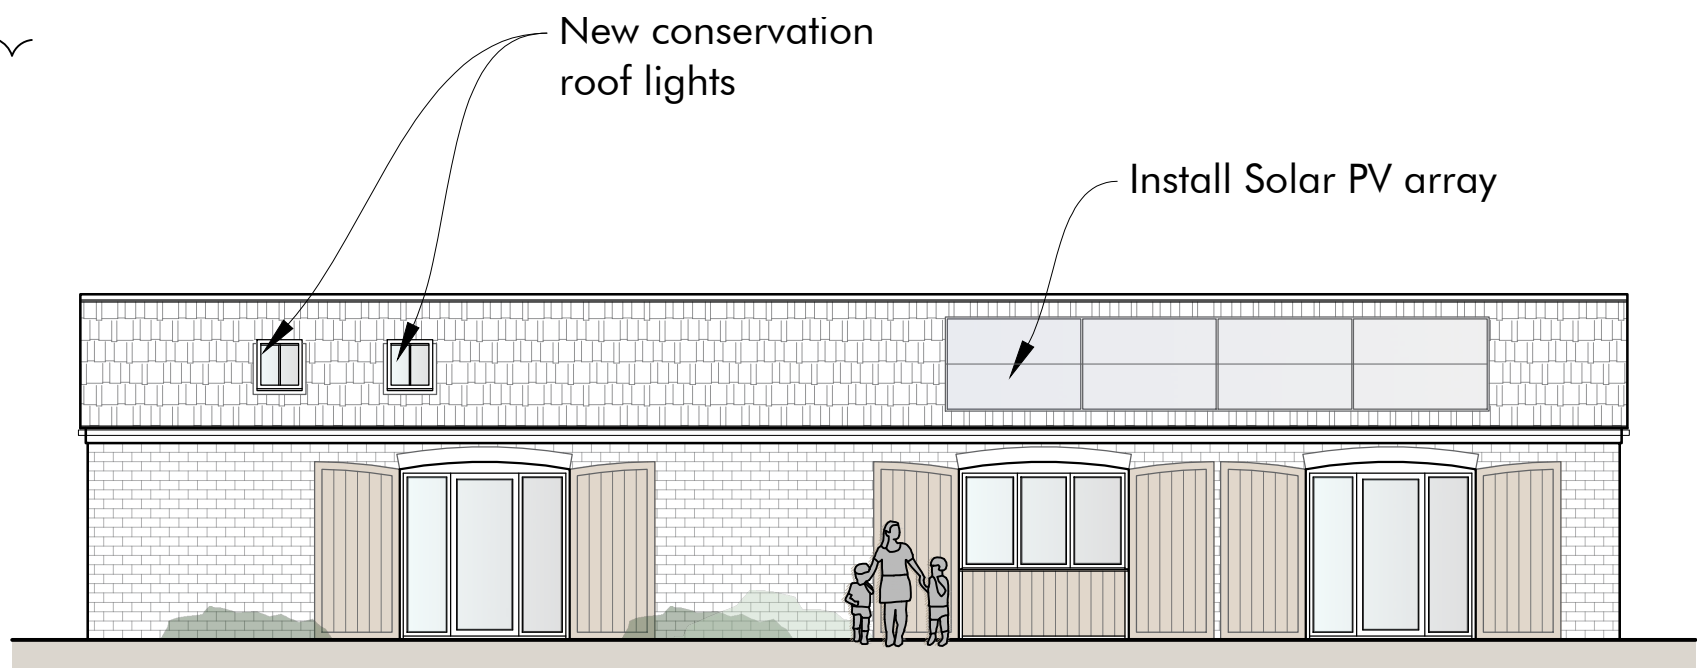


SOUTH ELEVATION | AS PROPOSED


Install new glazed doors and screen, fix back existing barn doors in the open position

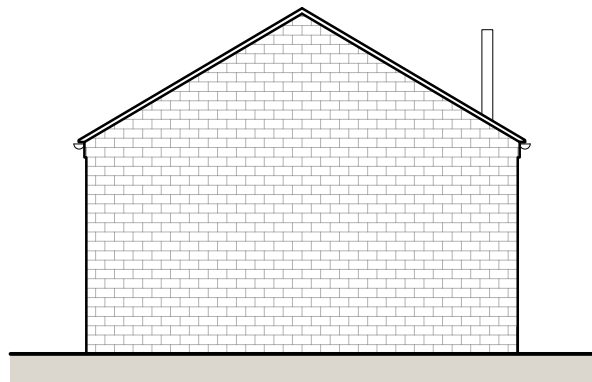


EAST ELEVATION | AS PROPOSED

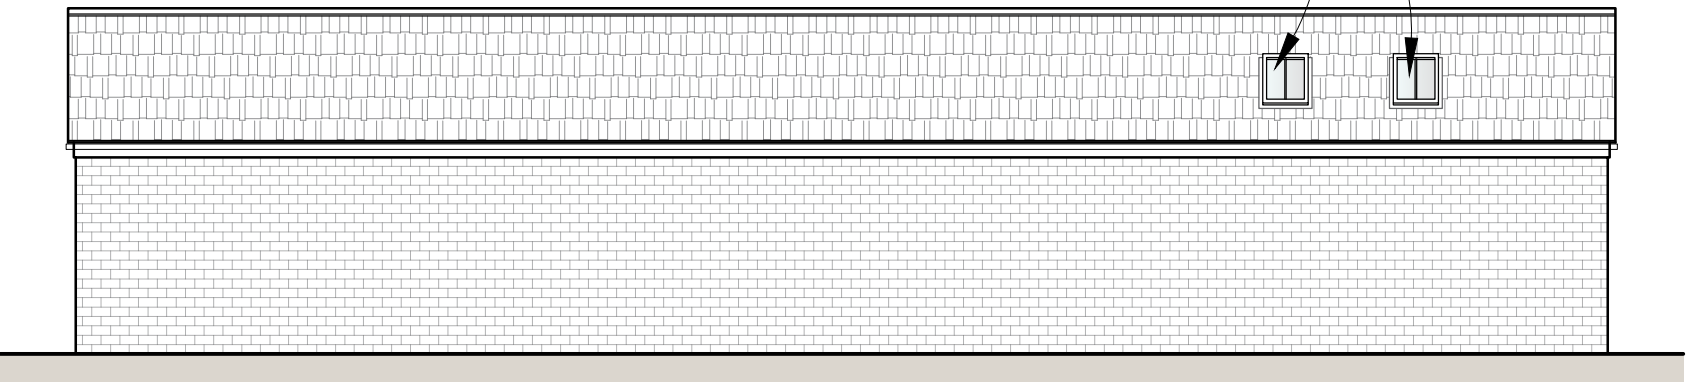


NORTH ELEVATION | AS PROPOSED

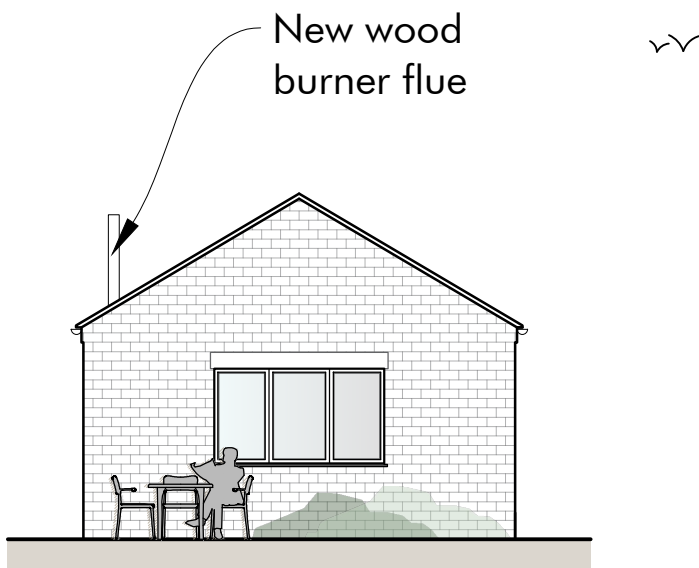

WEST ELEVATION | AS PROPOSED

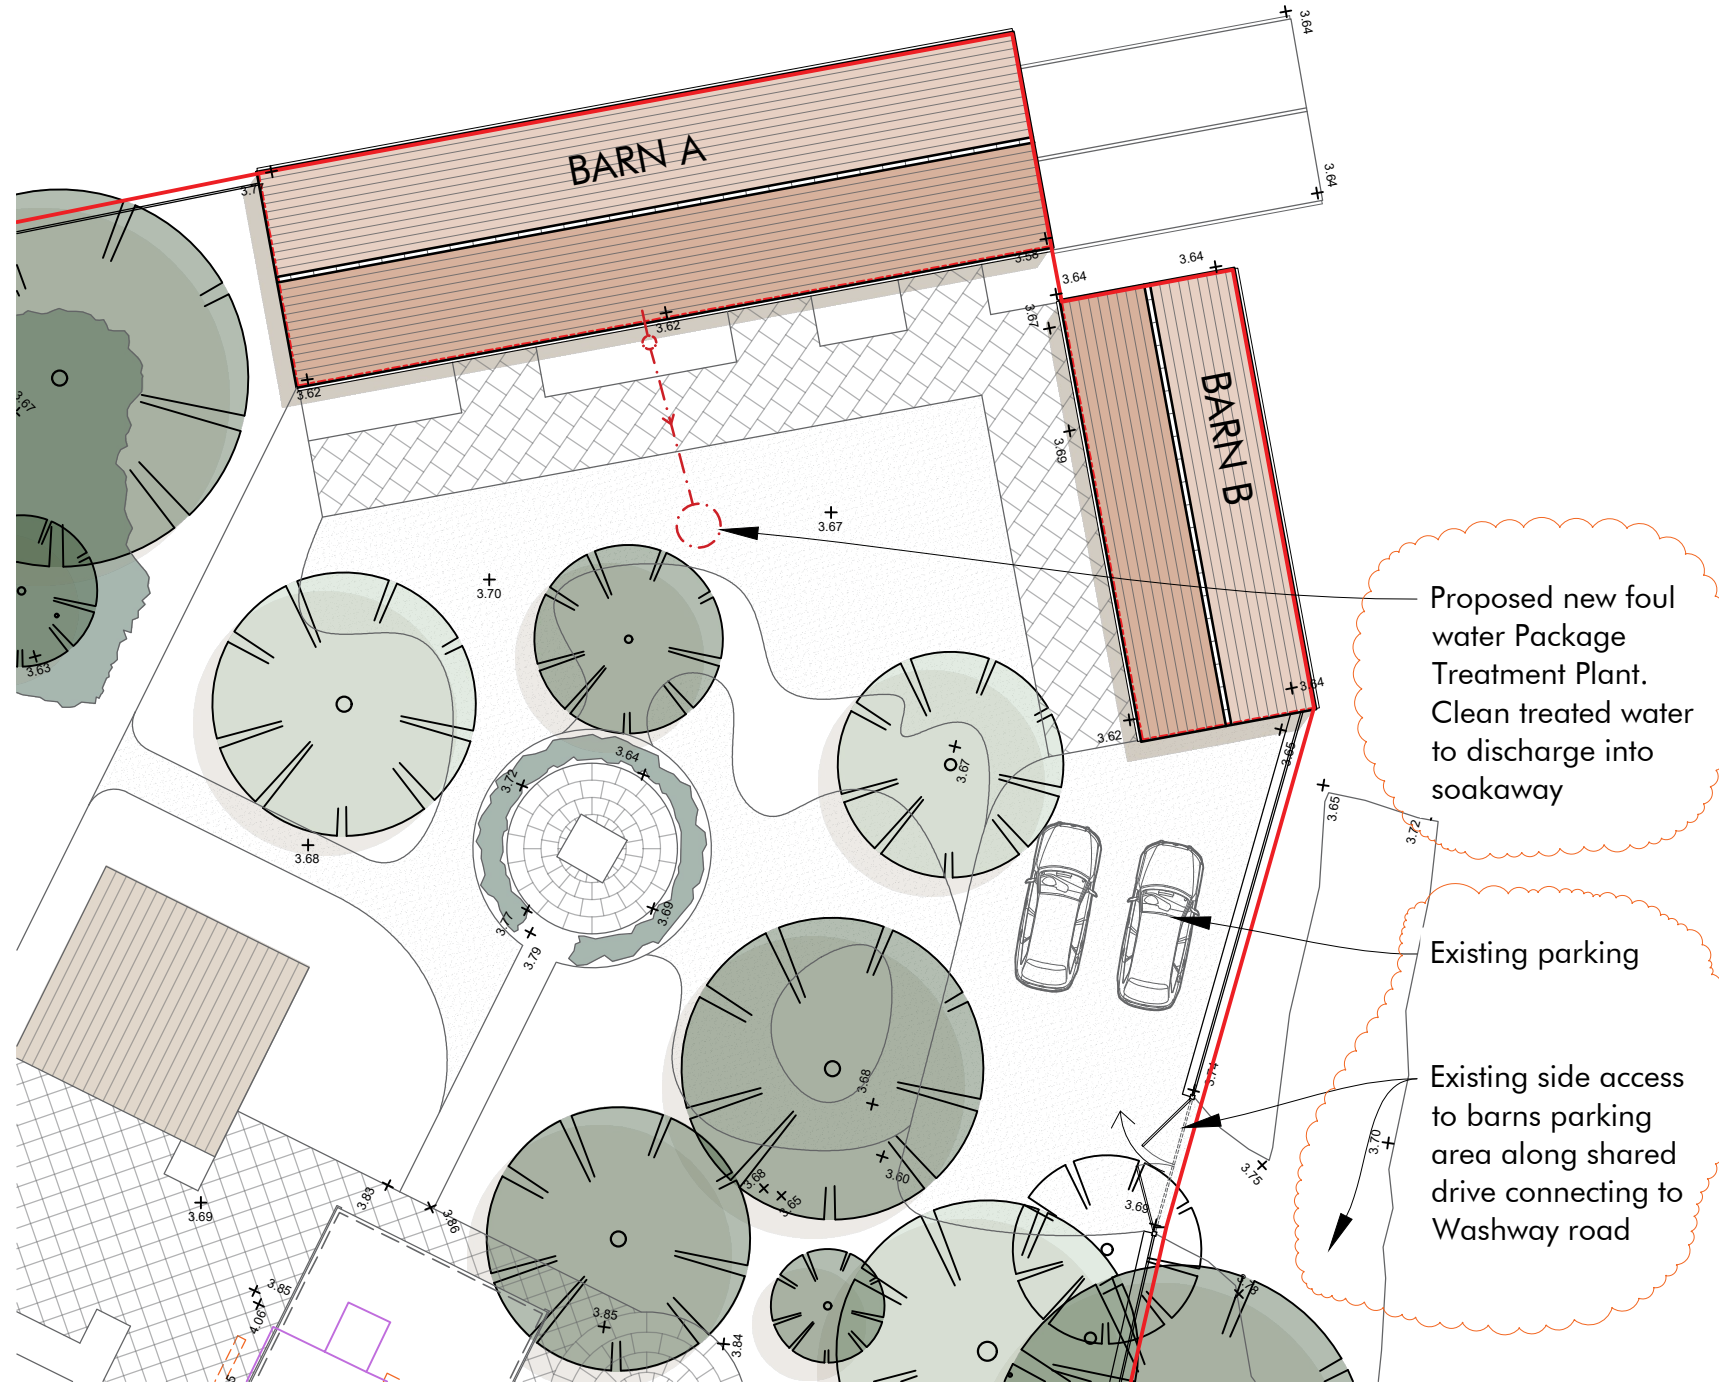

SITE PLAN 1:200

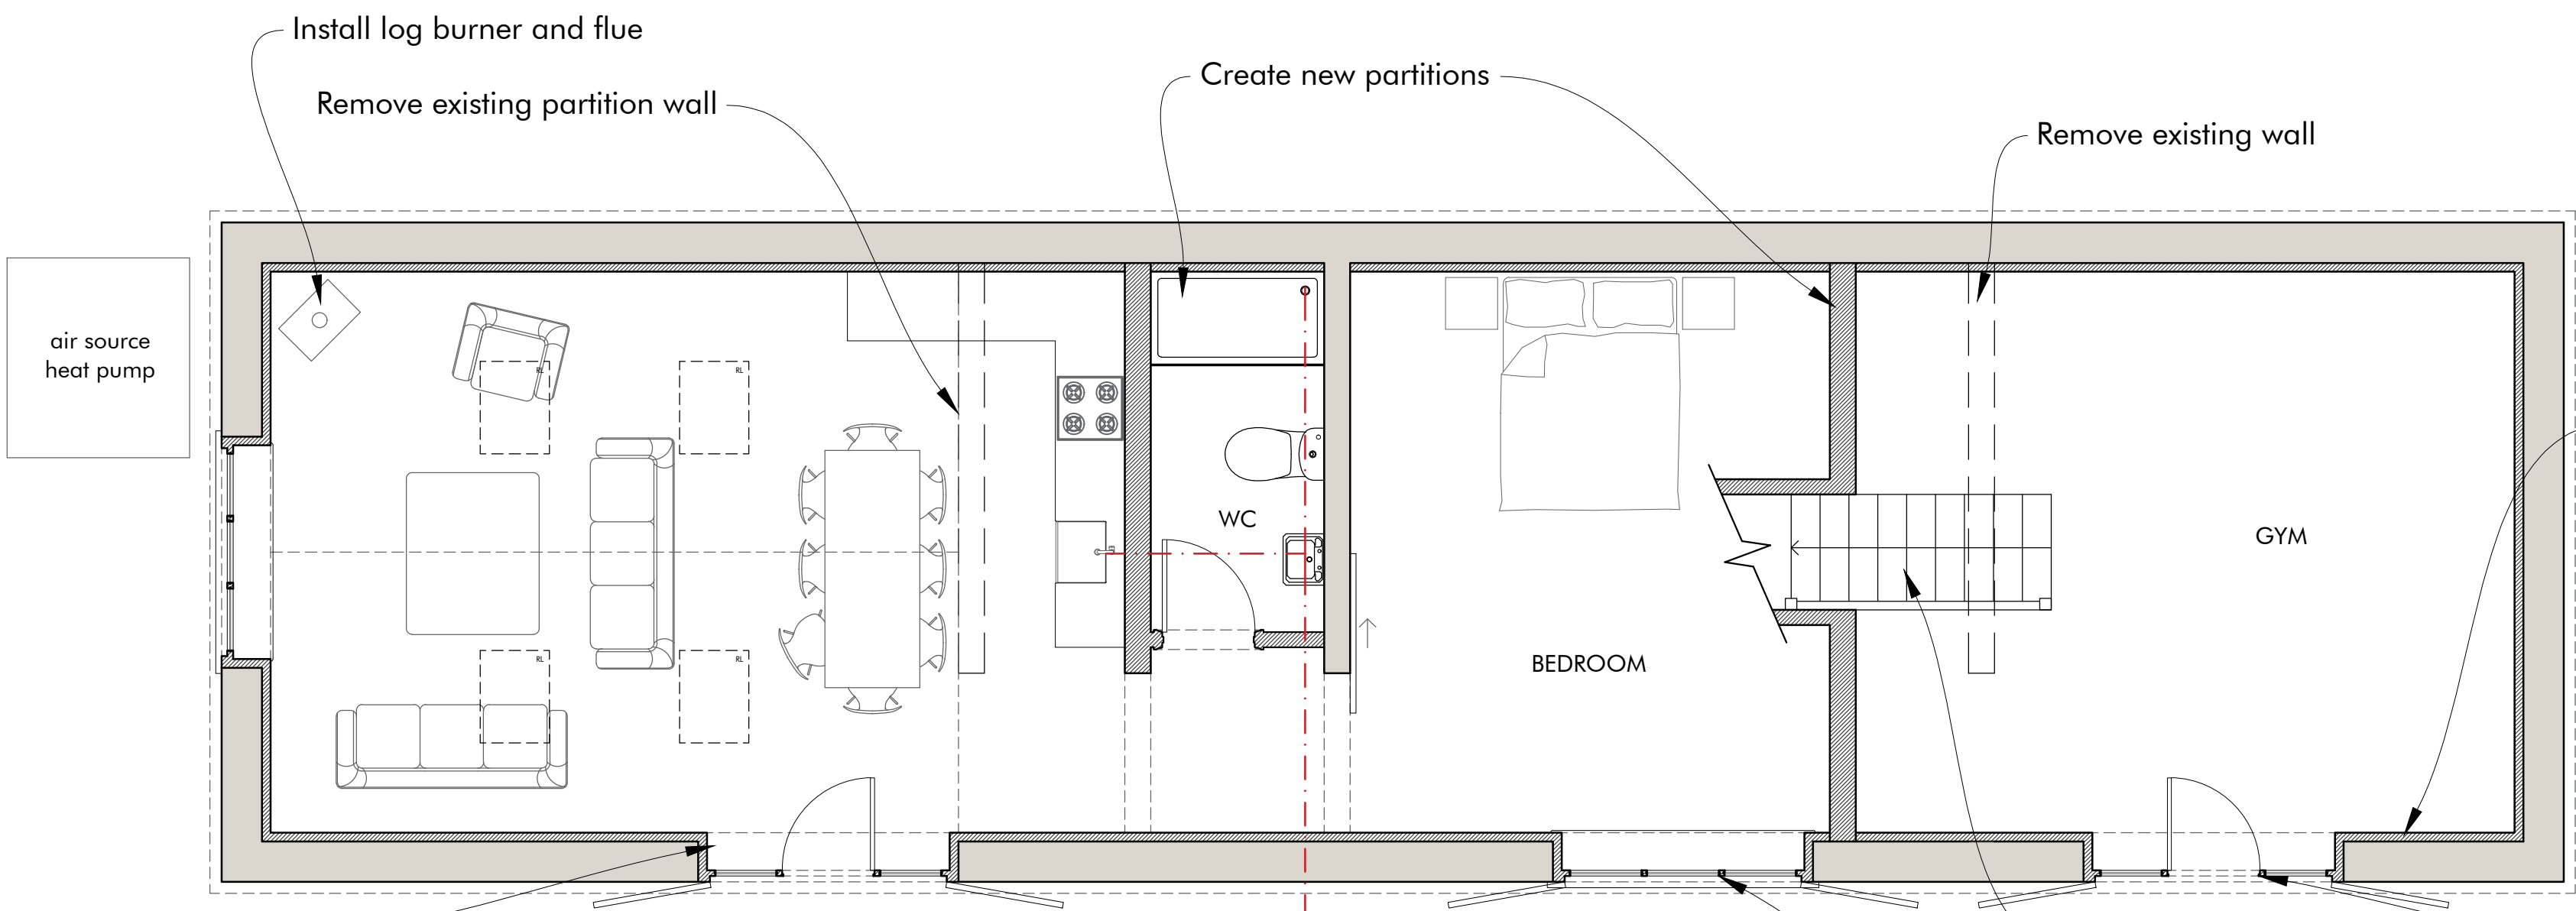

BARN 'A' GROUND FLOOR PLAN | AS PROPOSED

Install new glazed doors and screen, fix back existing barn doors in the open position

Proposed new foul drainage to connect to new sewage treatment plant

Stairs up to low level storage deck


Install new glazed screen, fix back existing barn doors in the open position

Fix new breathable internal lining system to existing solid walls (Warmshell Internal Wall Insulation or similar)

Install new glazed doors and screen, fix back existing barn doors in the open position

Install new doors

New internal lining system

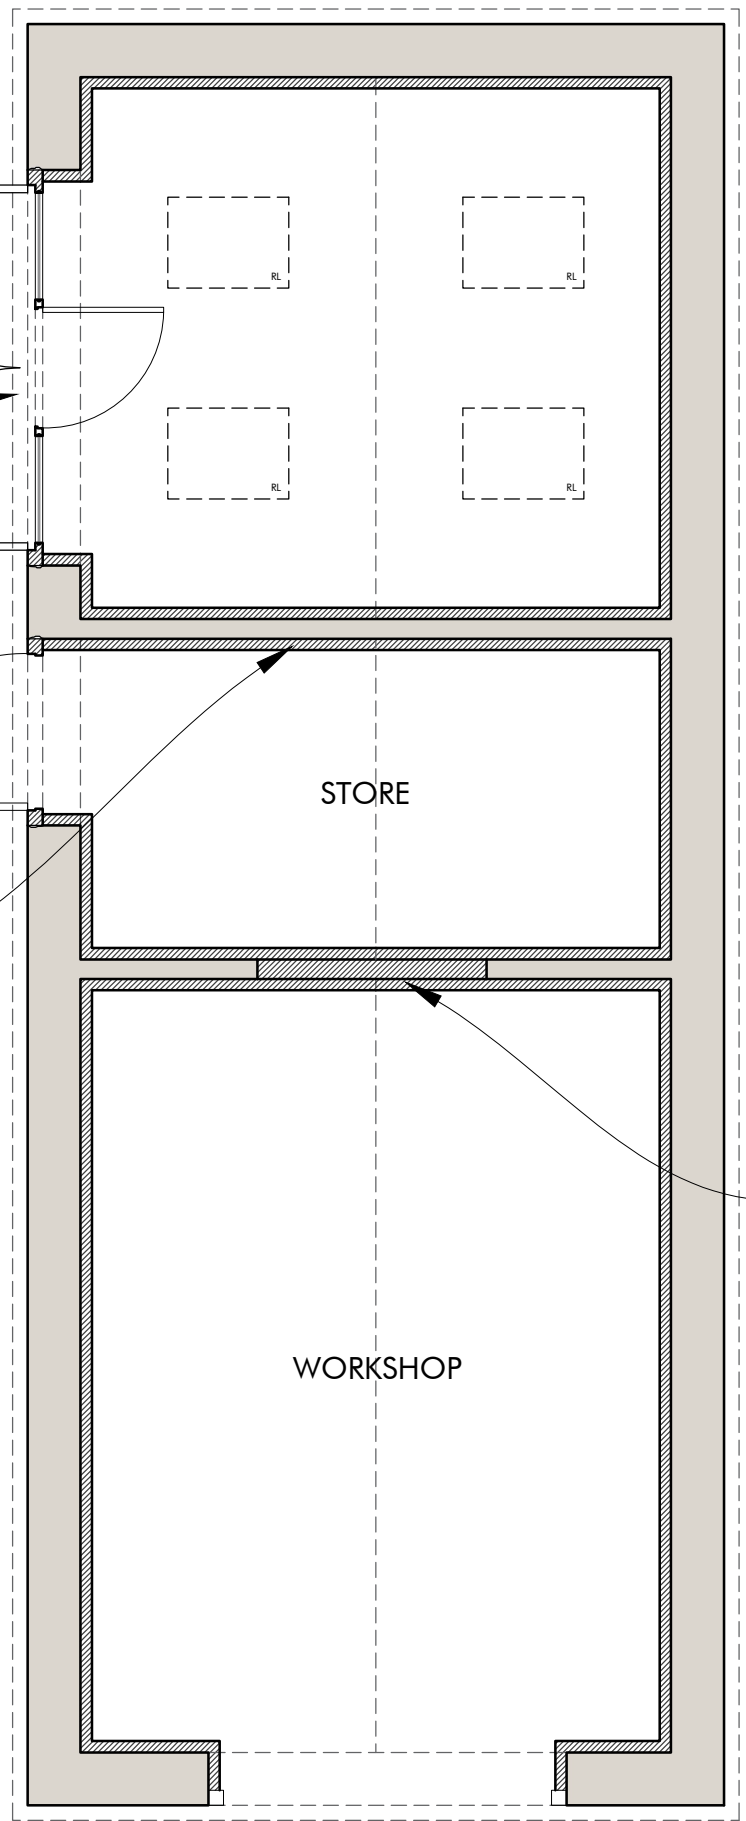

A	04.02.25	Planning minor alterations to notation		
Rev	Date	Detail	Checked by	Drawing Scale
	Dec 2024		JC	1:100/50 @ A1



A: The Astrolabe, Cheddar business park, BS27 3EB
E: Studio@ArchiWest.co.uk T: 01934 311017
W: www.ArchiWest.co.uk

Drawing Stage
PLANNING

Drawing title

PROPOSED BARN PLANS

Project

PIPWELL MANOR

Drawing number

Rev.

0255.15 A




BARN 'B' GROUND FLOOR PLAN | AS PROPOSED


BARN 'B' ELEVATIONS | AS PROPOSED 1:100




WEST ELEVATION | AS PROPOSED

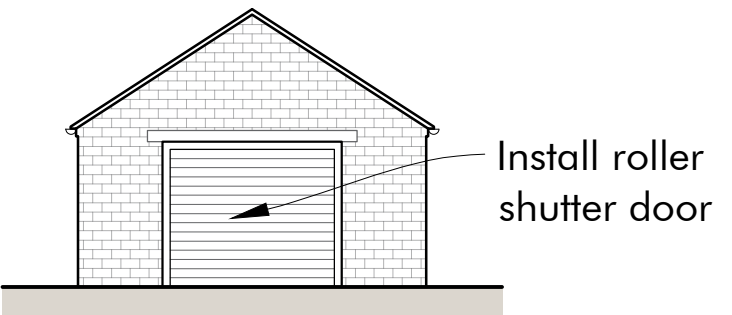

SOUTH ELEVATION | AS PROPOSED

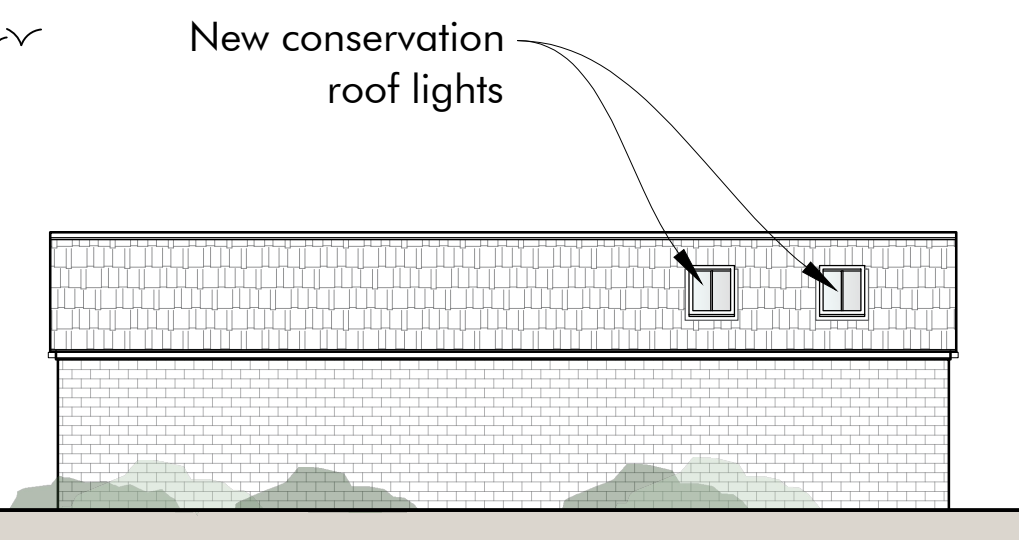

EAST ELEVATION | AS PROPOSED

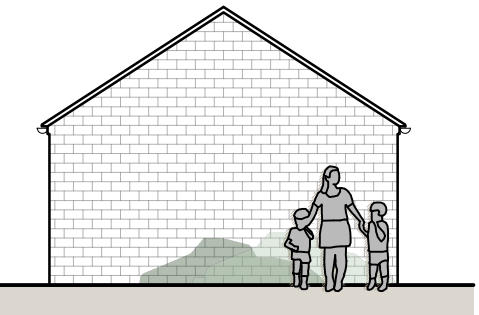

NORTH ELEVATION | AS PROPOSED

