


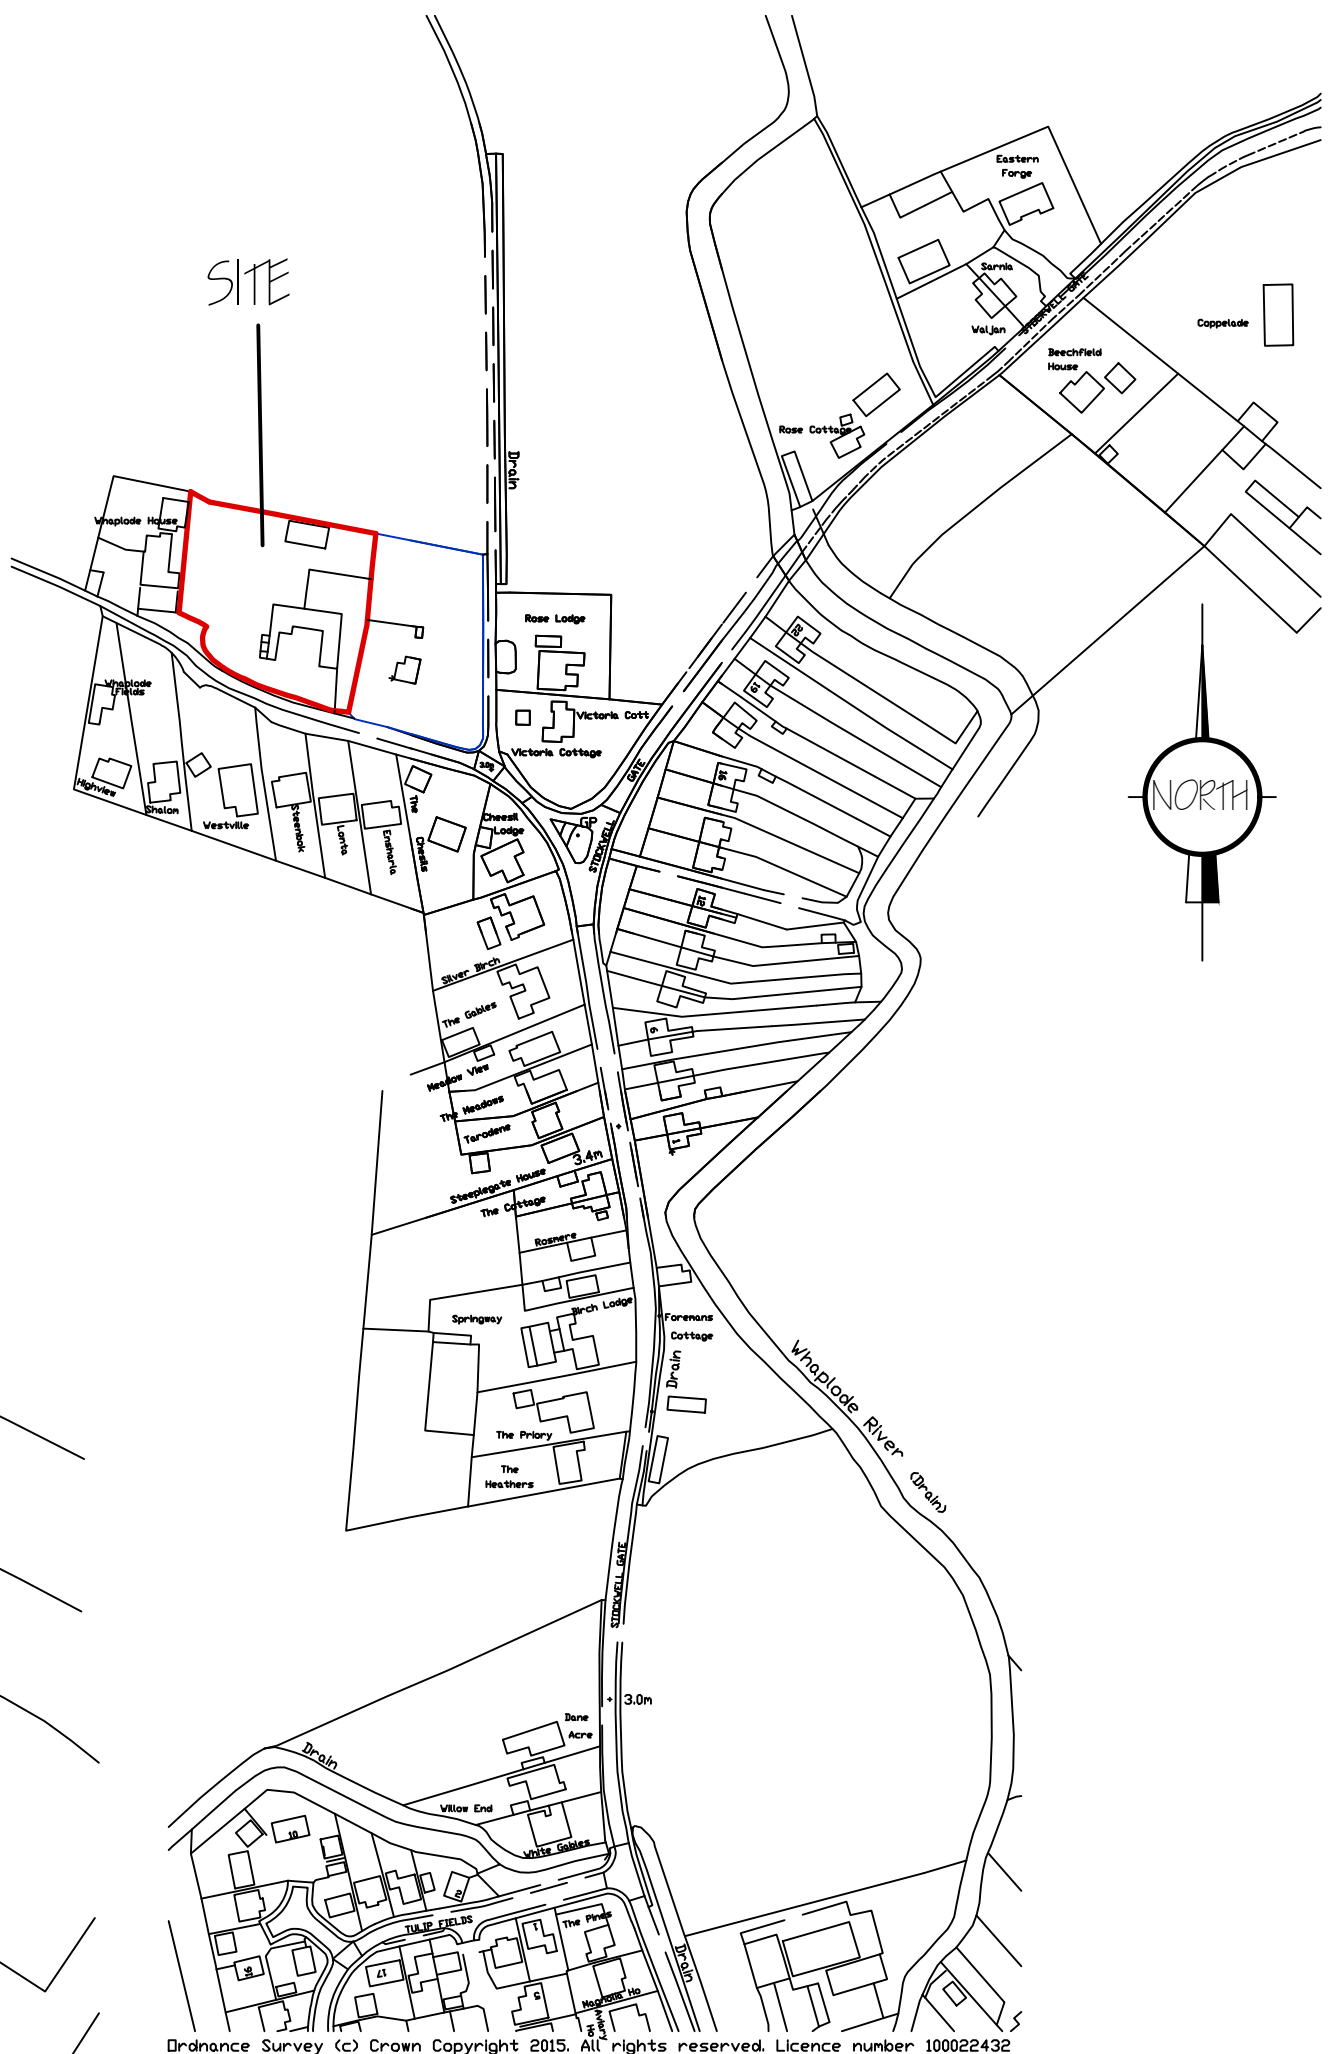

LOCATION PLAN
1/ 2500



Example Owl Box On Pole
N.T.S.

SITE PLAN
1/ 500

LANDSCAPING, FENCING & TREE PLANTING SCHEME.

- A - MIXED HEDGE
(a) Hawthorn (Crataegus Monogyna)
(b) Beech (Fagus Sylvatica)
(c) Blackthorn (Prunus Spinosa)
(d) Buckthorn (Rhamnus Cathartica)
B - SILVER BIRCH - Feathered
C - HAWTHORN - Feathered
D - WHITEPEACH - Feathered
E - Gravel Driveway
F - Grass

Planting of Hedges to be double row staggered. Distance between plants to be 300mm.
Distance between rows to be 450mm. All as specified by The Woodland Trust.

All planting to be in accordance with BS 4428:1989 and amendment No. 1 (1991).
All trees to be planted with minimum 0.6m plastic mulch mat and to be staked, tied and tubed.
1/3 to 1/2 bag of peat-free tree and shrub planting compost to be incorporated into backfill for each tree hole.

BOUNDARY/REVISIONS - PLANNING		
ref.	revision	date
G. R. MERCHANT LTD.		
I.ENG AMICE FIWO		
ARCHITECTURAL, STRUCTURAL AND LAND DRAINAGE CONSULTANTS		
4 Wrights Mews 12A Park Road, Holbeach, Spalding, Lincs. PE12 7EE Tel: 01406 490800 Fax: 01406 425744 E-Mail: gr.merchant@btconnect.com		
Project		
RESIDENTIAL DEVELOPMENT. CROWN FARM HOUSE. OFF STOCKWELL GATE NORTH & WEST. WHAPLOPE, SPALDING, LINC'S. PE12 6WG		
Client		
F. DRING & SONS LTD.		
Drawing		
LOCATION & SITE LAYOUT PLAN - EXISTING.		
Job Ref.	Drawing No.	
5926-21	OIA	
Date	Drawn	
OCT 2021	HLD / GRM.	
Scales		
AS INDICATED.		
DO NOT SCALE FROM THIS DRAWING This drawing is copyright and may not be altered, copied, photographed or used for any other purpose other than that for which it is issued. The General Contractor is to check all dimensions on site and report any discrepancies to the Architect. All details shown on the drawing including foundations are based upon typical site conditions related to the area. No responsibility can be accepted for abnormal conditions which may be discovered during construction unless reported to the Architect so that design amendments may be considered. Site soil surveys are recommended in respect of foundations to establish specific site conditions before foundation work is undertaken. This drawing is limited to the amount of information contained and does not purport to contain a full specification of the works. It is issued for the purpose of obtaining Planning / Building Regulation approval. This drawing must not be used as a contract document alone. The works will not be supervised or inspected on site by G.R. Merchant or any representative thereof. It is the client or their appointed agents responsibility to control workmanship, substitution of materials, adherence to specification, variations to contract etc. All materials to be new unless otherwise stated and all components and materials etc. to be used fixed and installed etc. in strict accordance with manufacturers instruction and relevant code of practice. Materials shall conform to appropriate British standard specification or BSIA certificate or European code equivalent. The Employer / Client shall ensure that the selected contractor is conversant with and adopts all measures necessary to achieve compliance with Health and Safety legislation for Building sites and Work places. The Employer / Client is advised that should the works need to comply with the Construction Design and Management Regulations an independent Planning Supervisor will be required. The works shall comply with all rules as shown on the drawing and details. Work that may not specifically be shown but may be reasonably inferred as necessary to carry out the works shall be deemed to be included. It is the client / their appointed agents responsibility to be aware of the Party Wall etc. Act 1996 when building in close proximity to adjoining neighbors boundaries.		