

THIS DRAWING IS NOT TO BE USED FOR CONSTRUCTION. THIS DRAWING IS COPYRIGHT SEVEN22 ARCHITECTURE LTD		
REV	DATE	NOTES
A	28/04/21	Layout Handed to Suit Revised Scheme for 7 Dwellings
B	25/10/21	Roof tile amended to Sandtoft Neo Clay Pantiles

MATERIALS



TRADITIONAL BRICK & STONE;
TIGRA MULTI



SANDTOFT NEO CLAY PANTILE ROOF
TILES, COLOUR; NATURAL RED

BRICKWORK BELOW DPC LEVEL
TO BE, DARK GREY ENGINEERING

WINDOWS; CREAM U-PVC
STYLE AS INDICATED ON DRAWINGS

BLACK SOFFITS AND FASCIAS

BLACK PVC-U RAINWATER GOODS


BLACK CEDRAL WEATHERBOARDING




Front Elevation





Side Elevation

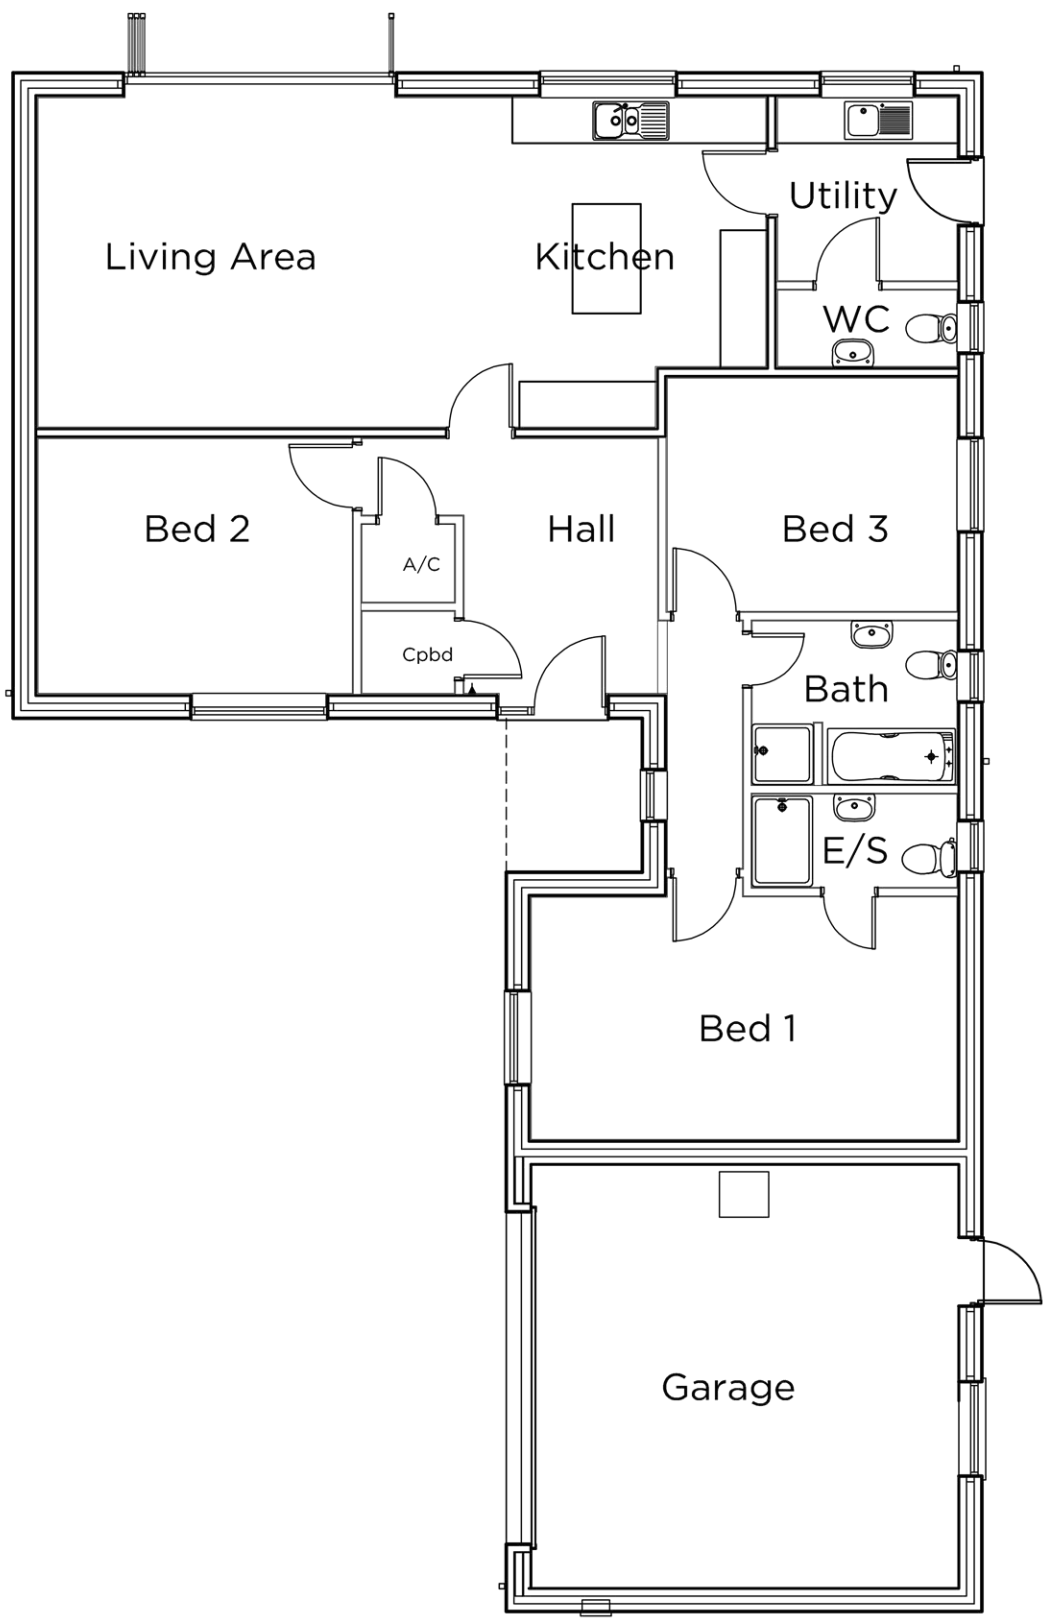

Ground Floor Plan
Plot 1

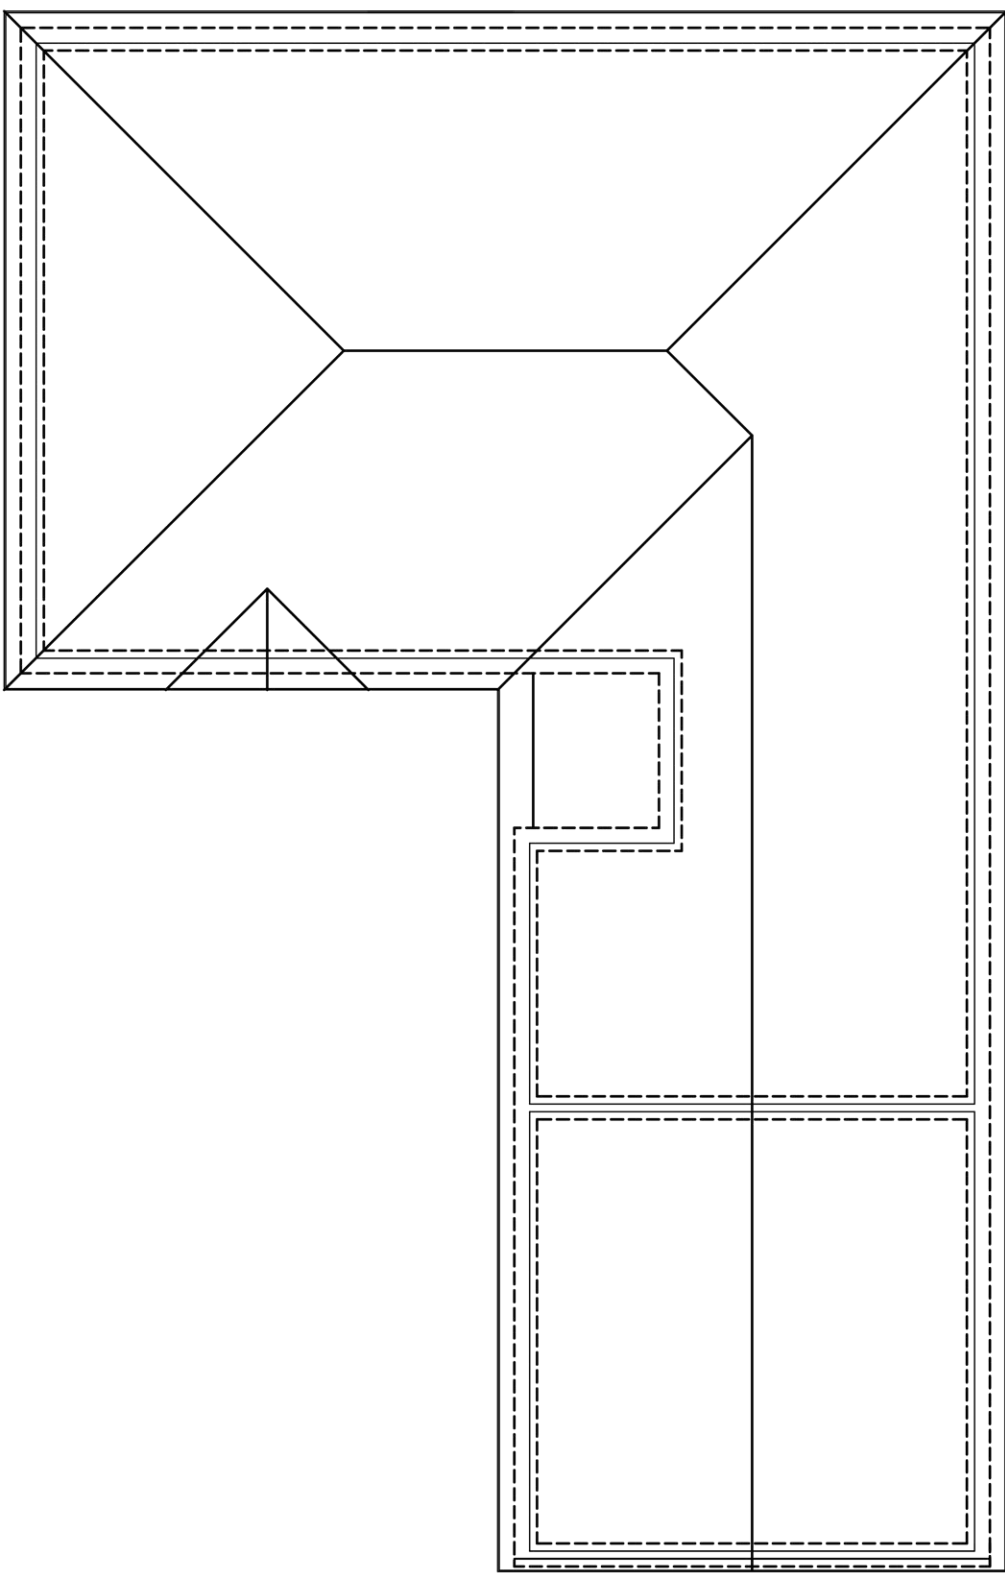

Roof Plan

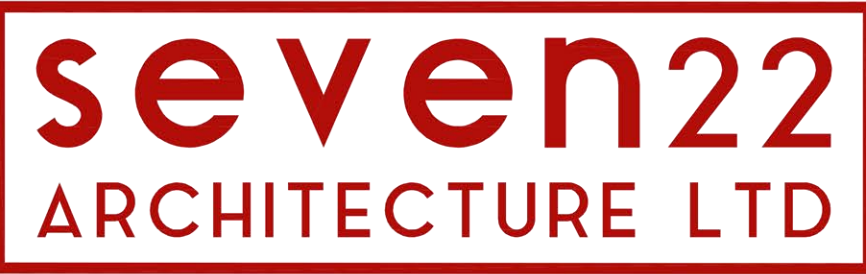 

22 SHORE VIEW, PETERBOROUGH
CAMBRIDGESHIRE, PE7 8FS
E.info@seven22.co.uk - T.07799 585277

PROJECT
PROPOSED RESIDENTIAL DEVELOPMENT
LAND OFF COB GATE
WHAPLODE
LINCOLNSHIRE
PE12 6TD

CLIENT
HIGHGROVE HOMES (SPALDING) LTD

TITLE
PROPOSED PLANS & ELEVATIONS
PLOT 1 - THE HOLLY

DRAWING No.
028 P02


SCALE
1:100 @ A1 - 1:200 @ A3

DATE
DEC 2020

REV
B



Rear Elevation

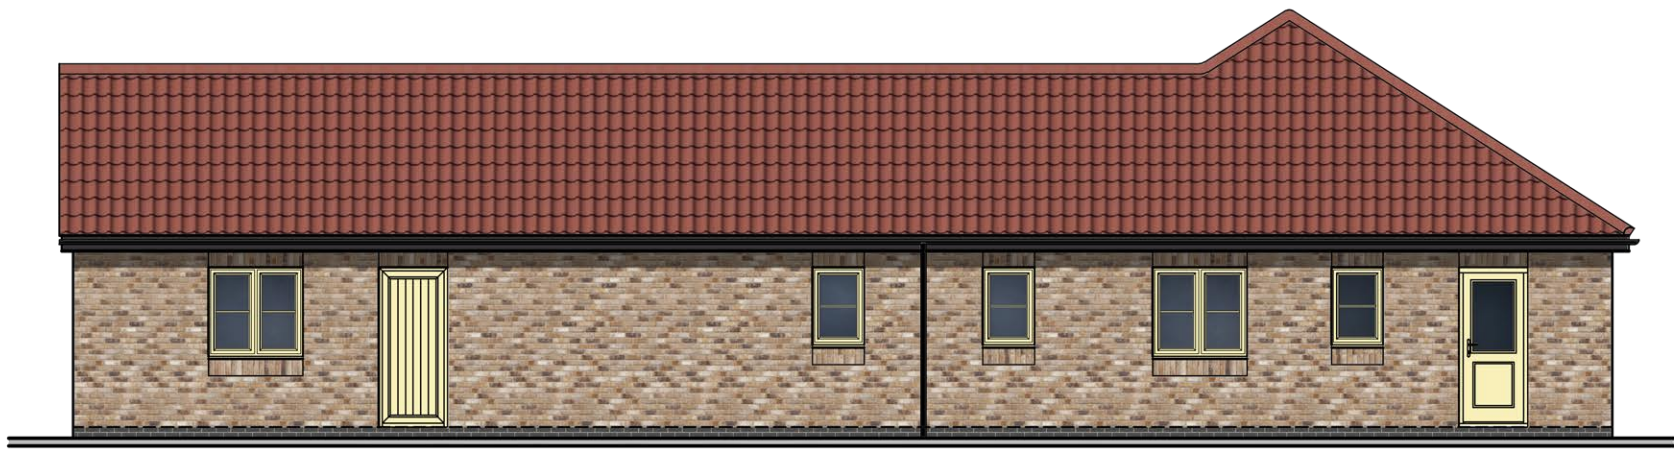

Side Elevation