

THIS DRAWING IS NOT TO BE USED FOR CONSTRUCTION.
THIS DRAWING IS COPYRIGHT SEVEN22 ARCHITECTURE LTD

REV	DATE	NOTES
A	28/04/21	Roof Finish Amended
B	25/10/21	Roof tile amended to Sandtoft Neo Clay Pantiles



Front Elevation



Side Elevation

MATERIALS



TRADITIONAL BRICK & STONE;
TIGRA MULTI



SANDTOFT NEO CLAY PANTILE ROOF
TILES, COLOUR; NATURAL RED


BRICKWORK BELOW DPC LEVEL
TO BE, DARK GREY ENGINEERING

WINDOWS; CREAM U-PVC
STYLE AS INDICATED ON DRAWINGS


BLACK SOFFITS AND FASCIAS

BLACK PVC-U RAINWATER GOODS


BLACK CEDRAL WEATHERBOARDING

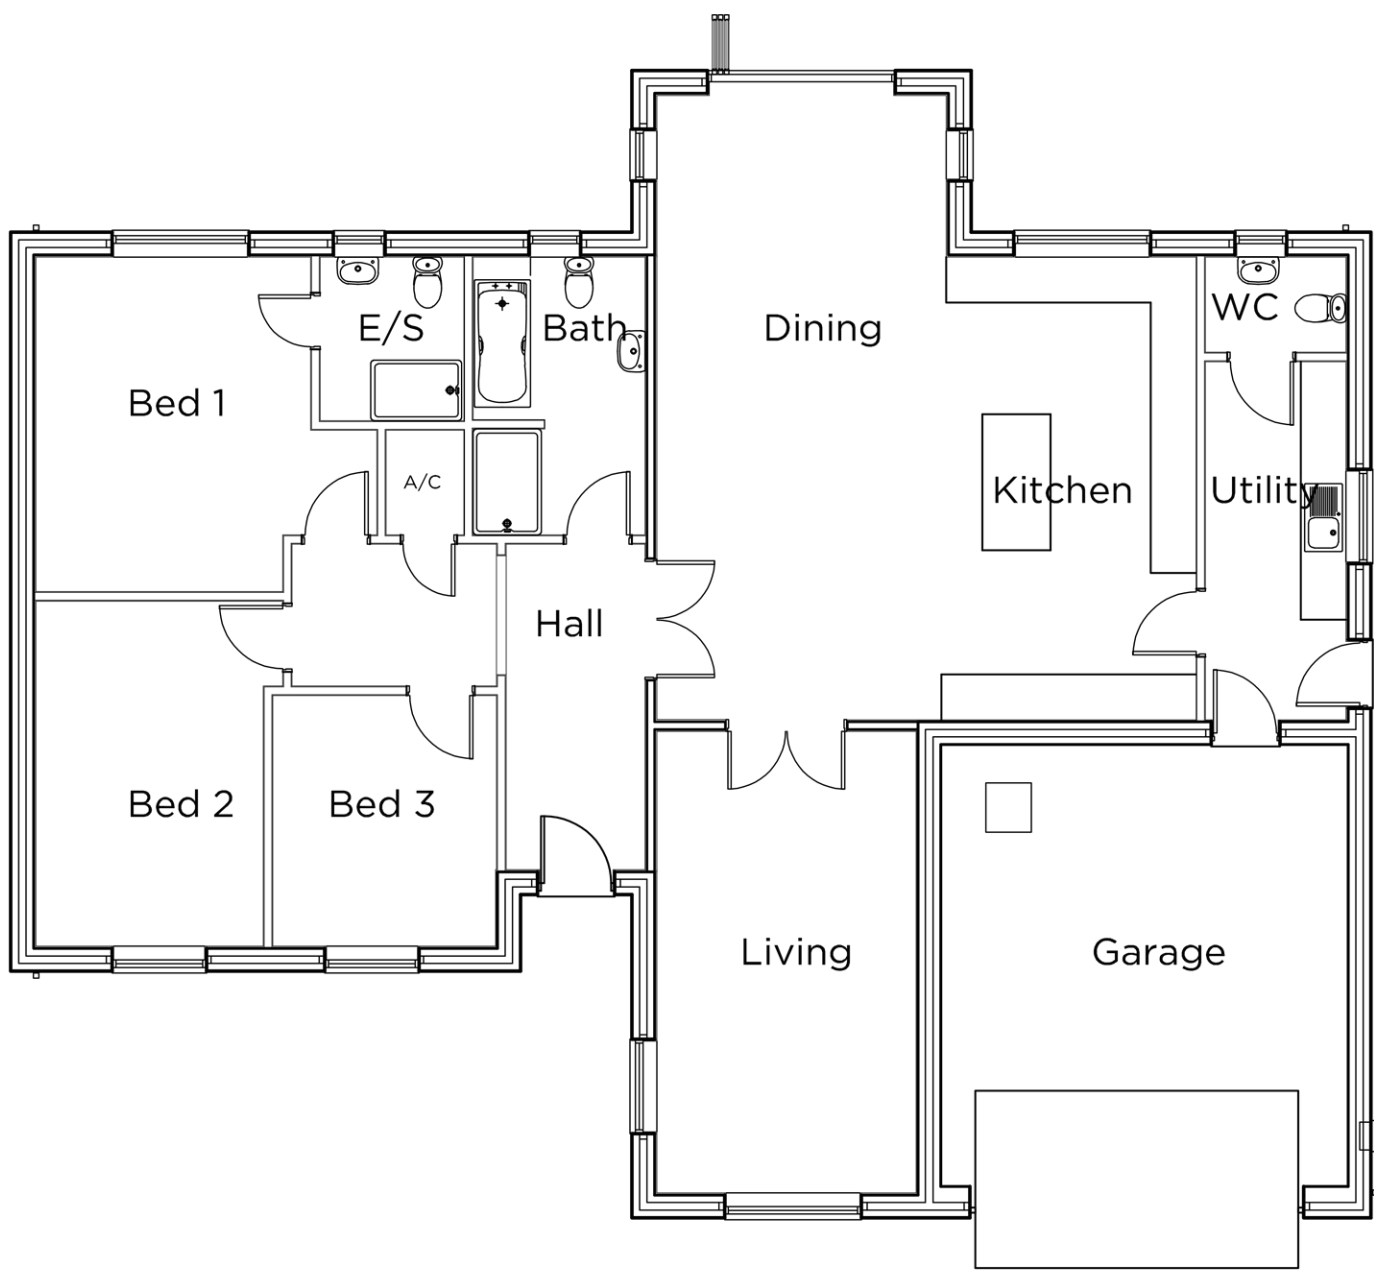

Ground Floor Plan
Plot 3

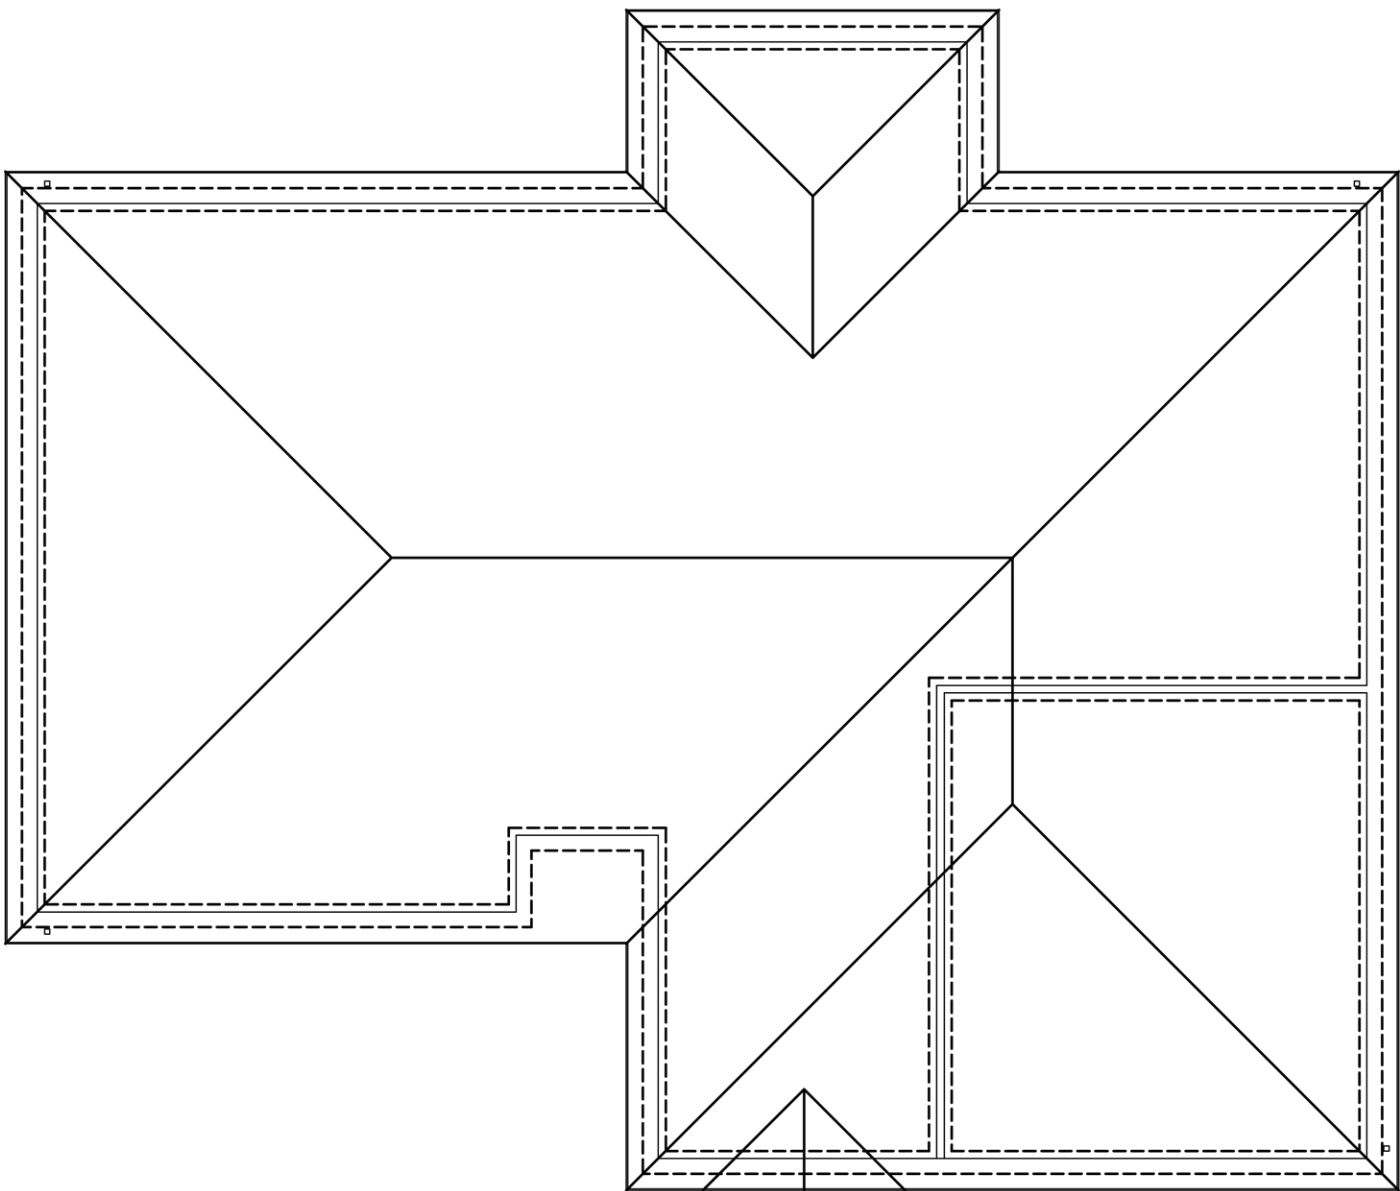

Roof Plan

 

22 SHORE VIEW, PETERBOROUGH
CAMBRIDGESHIRE, PE7 8FS
E:info@seven22.co.uk - T.07799 585277

PROJECT
PROPOSED RESIDENTIAL DEVELOPMENT
LAND OFF COB GATE
WHAPLODE
LINCOLNSHIRE
PE12 6TD

CLIENT
HIGHGROVE HOMES (SPALDING) LTD

TITLE
PROPOSED PLANS & ELEVATIONS
PLOT 3 - THE MULBERRY

DRAWING No.
028 P04

SCALE	DATE	REV
1:100 @ A1 ~ 1:200 @ A3	DEC 2020	B



Rear Elevation



Side Elevation