

THIS DRAWING IS NOT TO BE USED FOR CONSTRUCTION.  
THIS DRAWING IS COPYRIGHT SEVEN22 ARCHITECTURE LTD

| REV | DATE     | NOTES                                                          |
|-----|----------|----------------------------------------------------------------|
| A   | 28/04/21 | House Type Amended to Suit Revised Scheme for 7 Dwellings      |
| B   | 25/10/21 | House Type Amended to Bungalow. Materials Updated Accordingly. |

MATERIALS



TRADITIONAL BRICK & STONE;  
TIGRA MULTI



SANDTOFT NEO, CLAY PANTILE ROOF  
TILES, COLOUR; NATURAL RED


BRICKWORK BELOW DPC LEVEL  
TO BE, DARK GREY ENGINEERING

WINDOWS; CREAM U-PVC  
STYLE AS INDICATED ON DRAWINGS

BLACK SOFFITS AND FASCIAS

BLACK PVC-U RAINWATER GOODS


BLACK CEDRAL WEATHERBOARDING

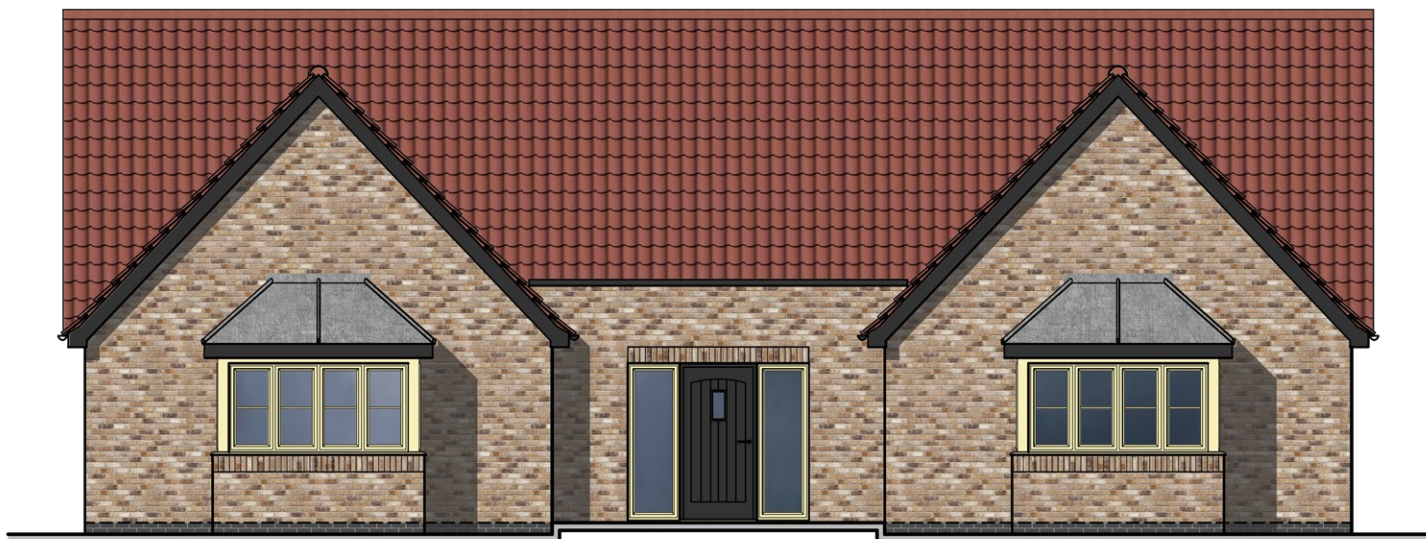


Front Elevation



Side Elevation

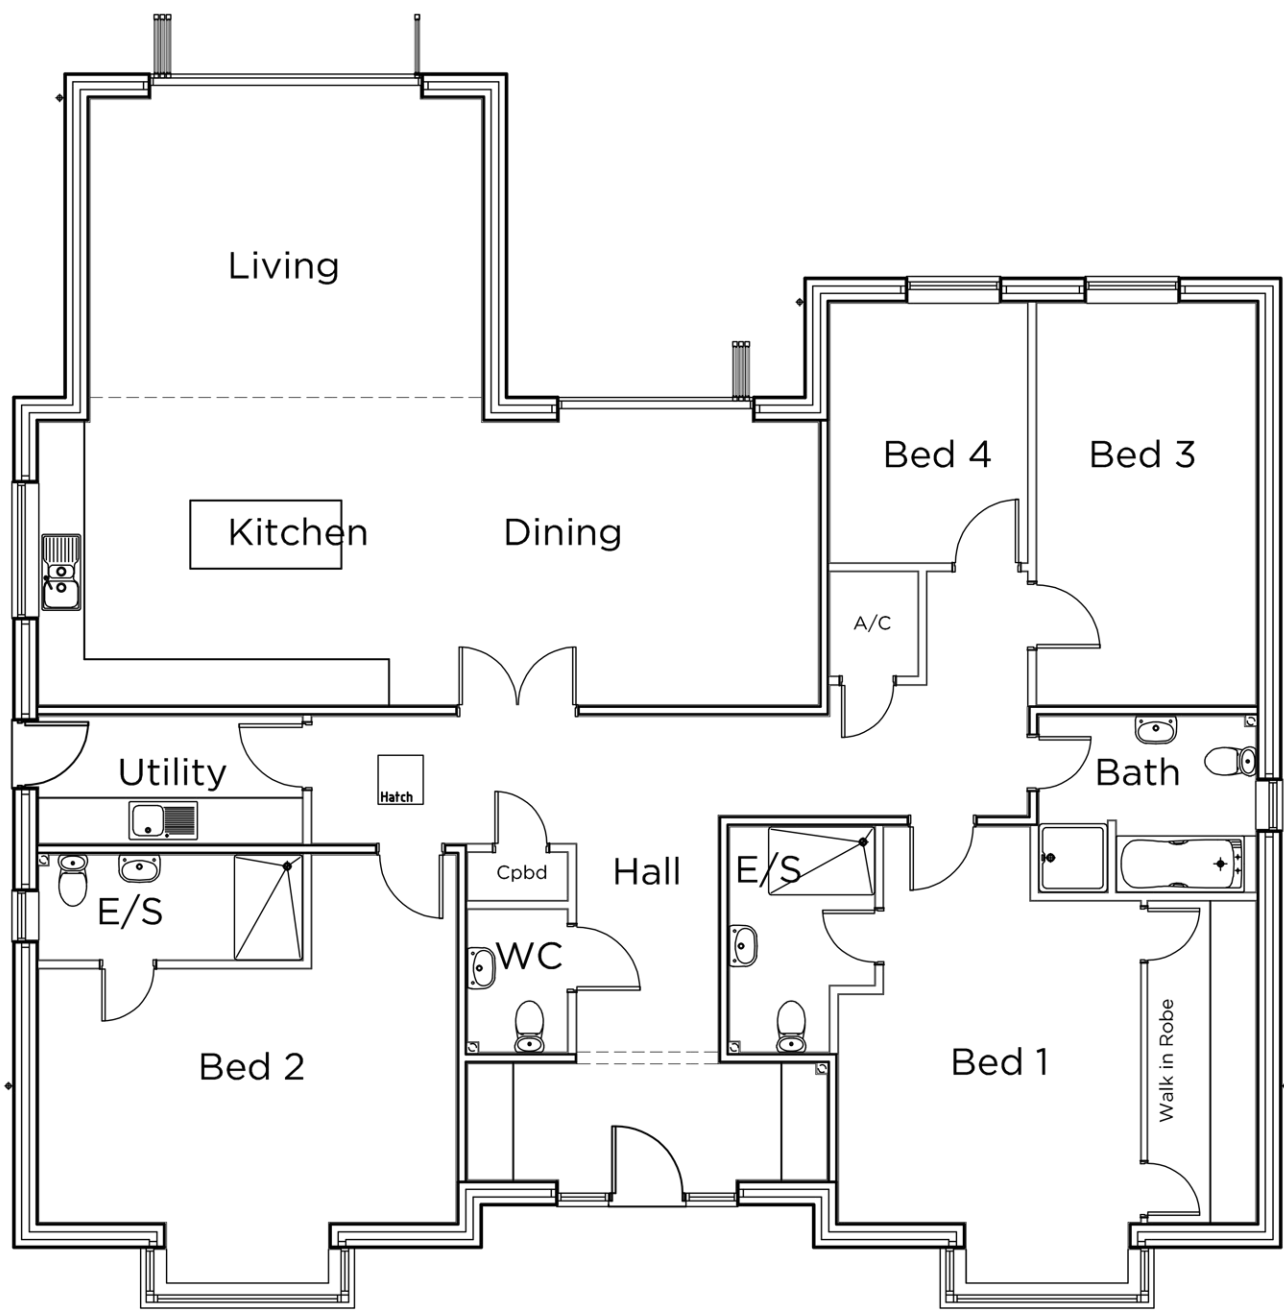

Ground Floor Plan  
Plot 5

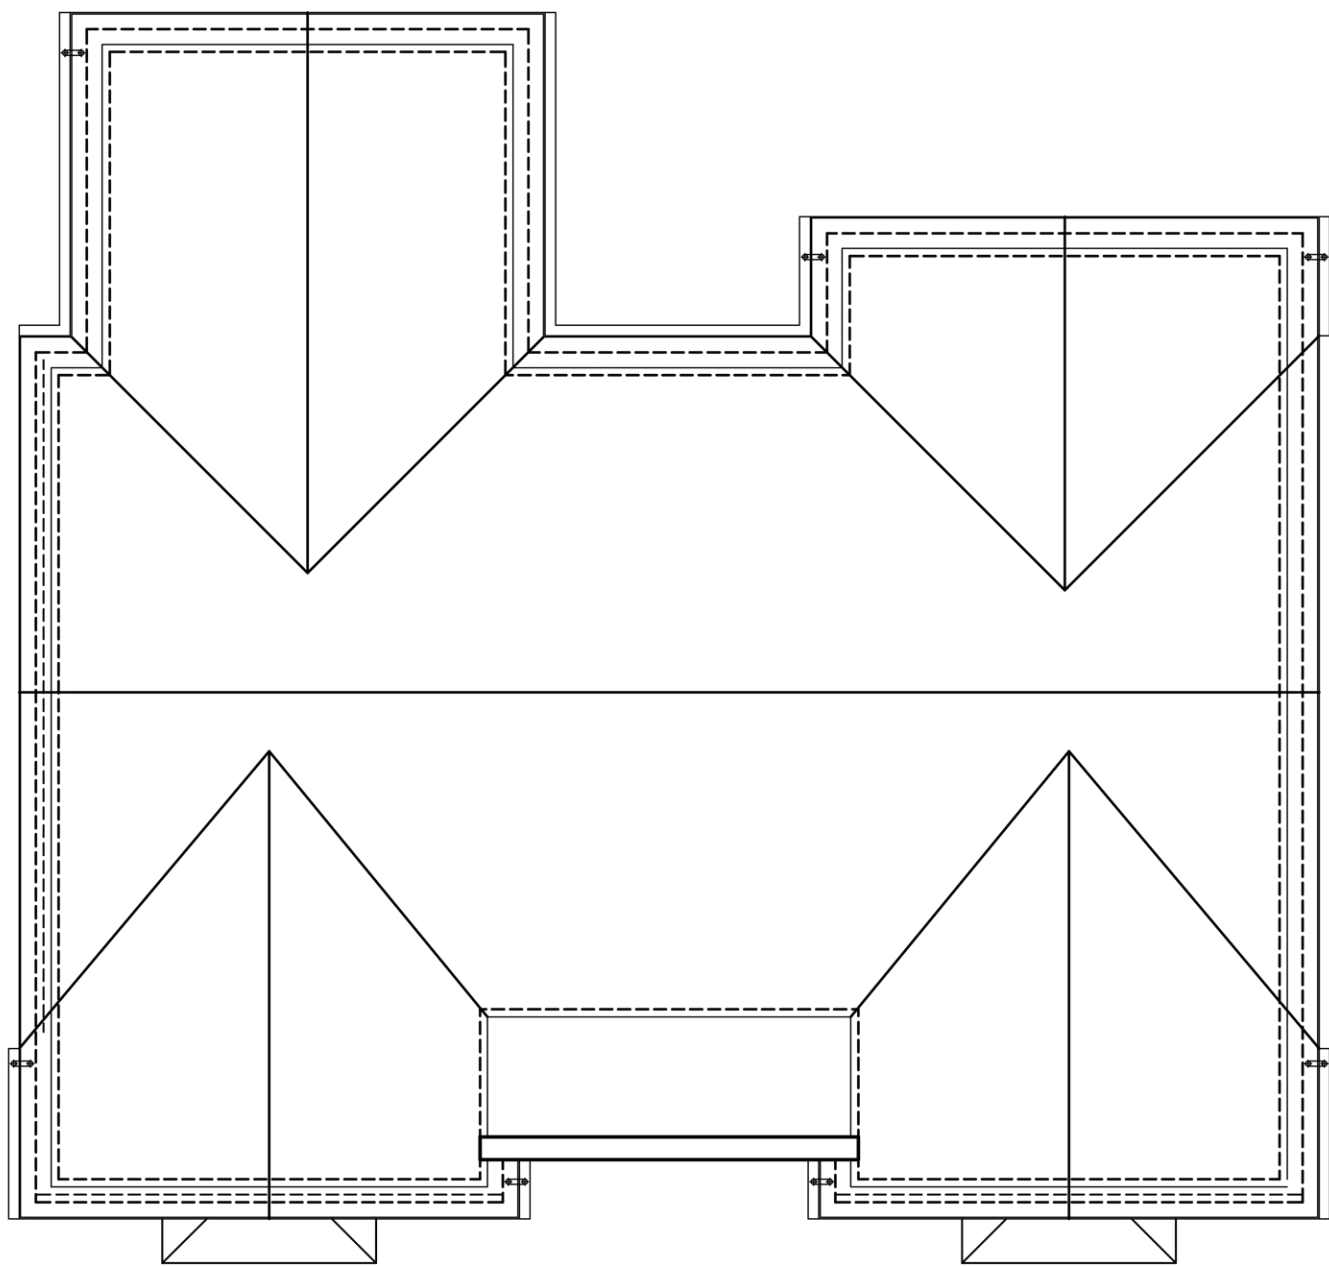


Roof Plan



Rear Elevation



Side Elevation

 

22 SHORE VIEW, PETERBOROUGH  
CAMBRIDGESHIRE, PE7 8FS  
E:info@seven22.co.uk - T.07799 585277

PROJECT  
PROPOSED RESIDENTIAL DEVELOPMENT  
LAND OFF COB GATE  
WHAPLODE  
LINCOLNSHIRE  
PE12 6TD

CLIENT  
HIGHGROVE HOMES (SPALDING) LTD

TITLE  
PROPOSED PLANS & ELEVATIONS  
PLOT 5 - THE MAGNOLIA

DRAWING No.  
028 P06

| SCALE                   | DATE     | REV |
|-------------------------|----------|-----|
| 1:100 @ A1 ~ 1:200 @ A3 | DEC 2020 | B   |