



General Notes
1. This drawing shall not be scaled, figured dimensions only to be used.
2. All dimensions are shown in 'mm' unless otherwise stated.
3. The contractor, sub-contractors and suppliers must verify all dimensions on site prior to the commencement of any work.
4. This drawing is to be read in conjunction with all relevant engineers and specialist sub-contractors drawings and specifications.
5. Any discrepancies are to be brought to the designers attention.

MATERIALS KEY

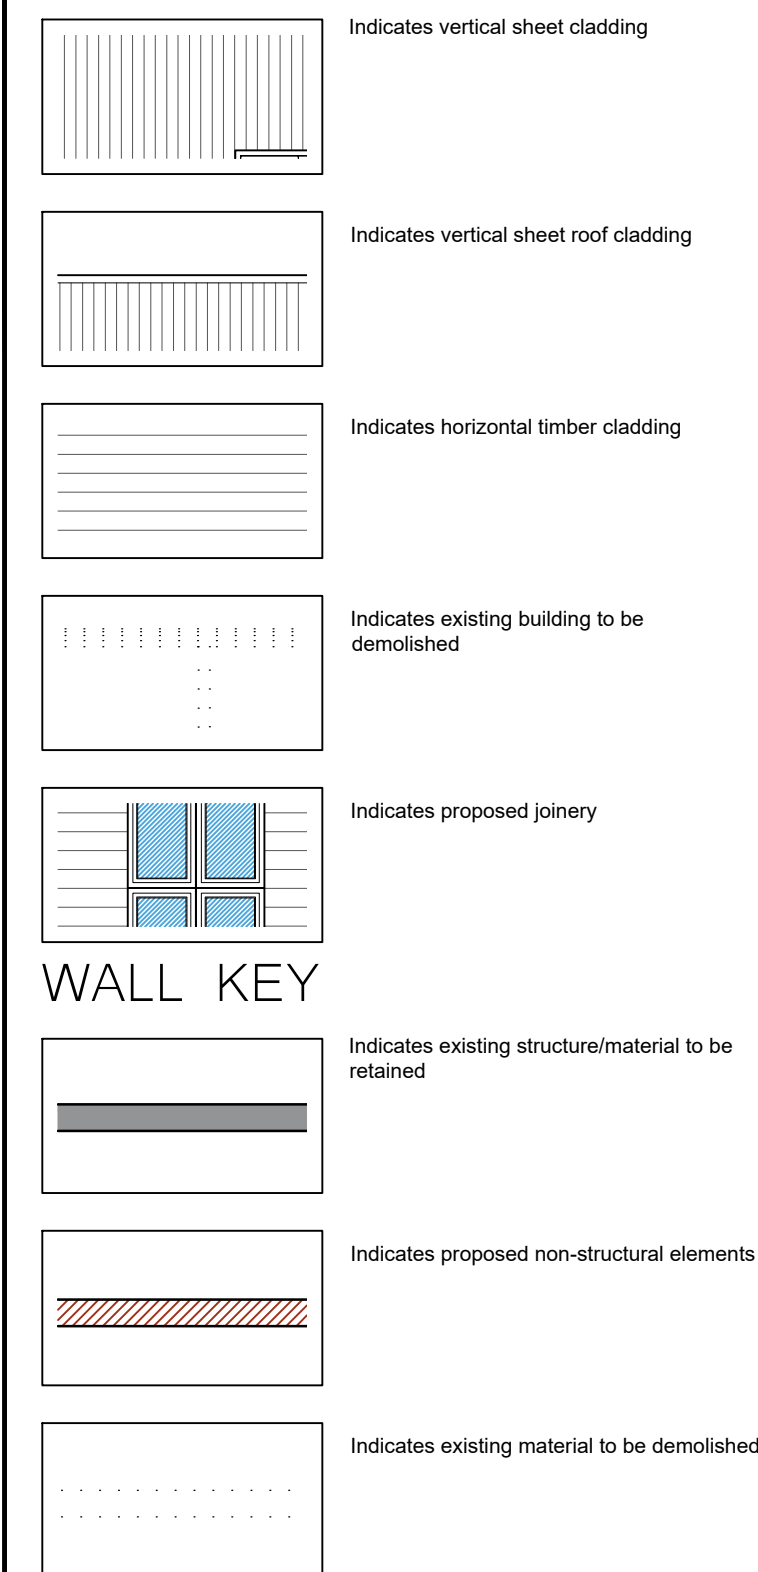

WALL KEY

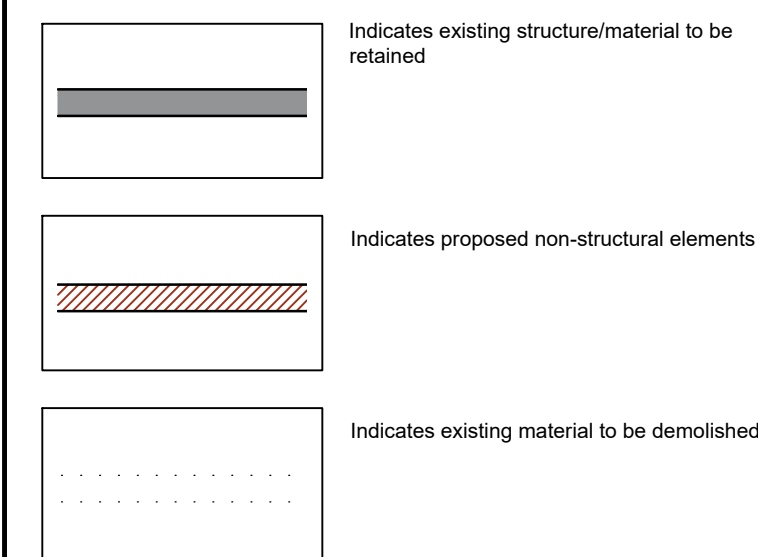

Status
FOR APPROVAL

SWANN EDWARDS
ARCHITECTURE
Swann Edwards Architecture Limited, Swann Edwards Architecture,
Black Barn, Fen Road, Guyhirn, Wisbech, Cambs. PE13 4AA.
t 01945 450694 e info@swannedwards.co.uk w www.swannedwards.co.uk


Job Title Proposed Barn Conversions Carter's Farm, Oxcroft Bank, Shepeau Stow, Spalding, Lincs, PE12 0TY	Date December 2023	Drawn by GT Checked by GE
Drawing Title Planning Drawing Barns 2, 3 & 4	Job No. SE-2039 Dwg No. PP1100	Sheet Size A1 Revision




Front Elevation (NE)
Scale: 1:100




Side Elevation (SE)
Scale: 1:100

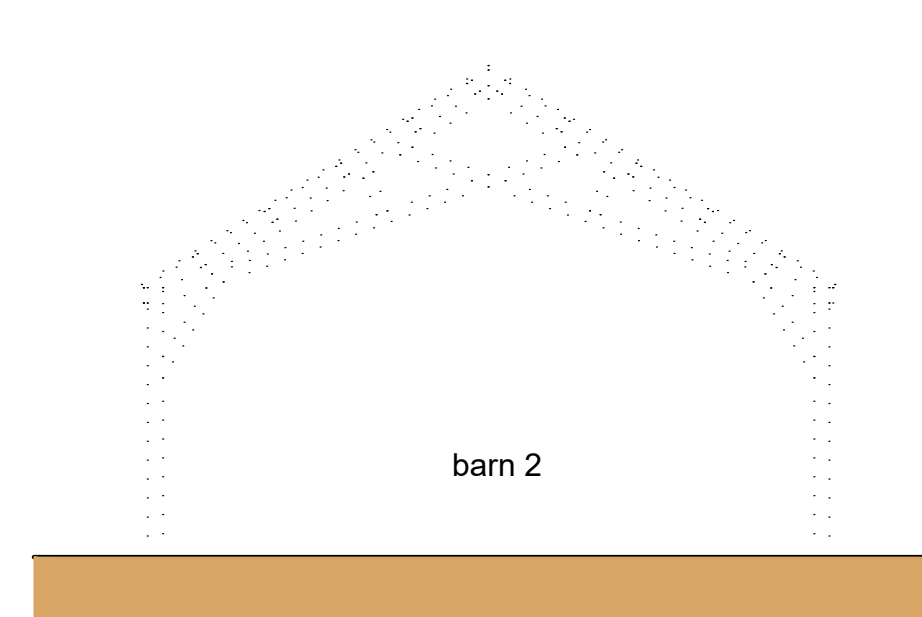


Section B-B
Scale: 1:100

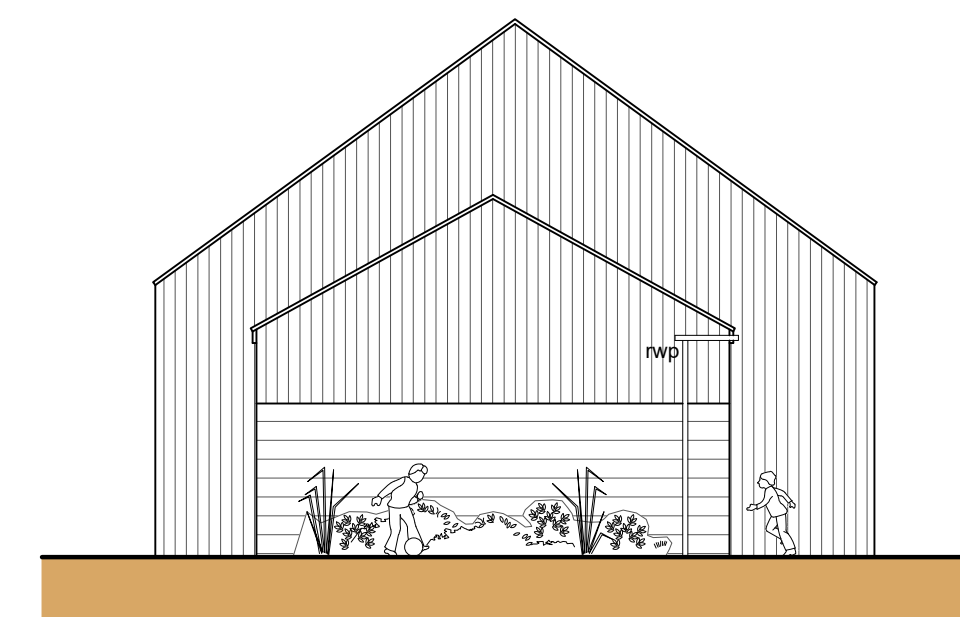

Side Elevation (NW)
Scale: 1:100

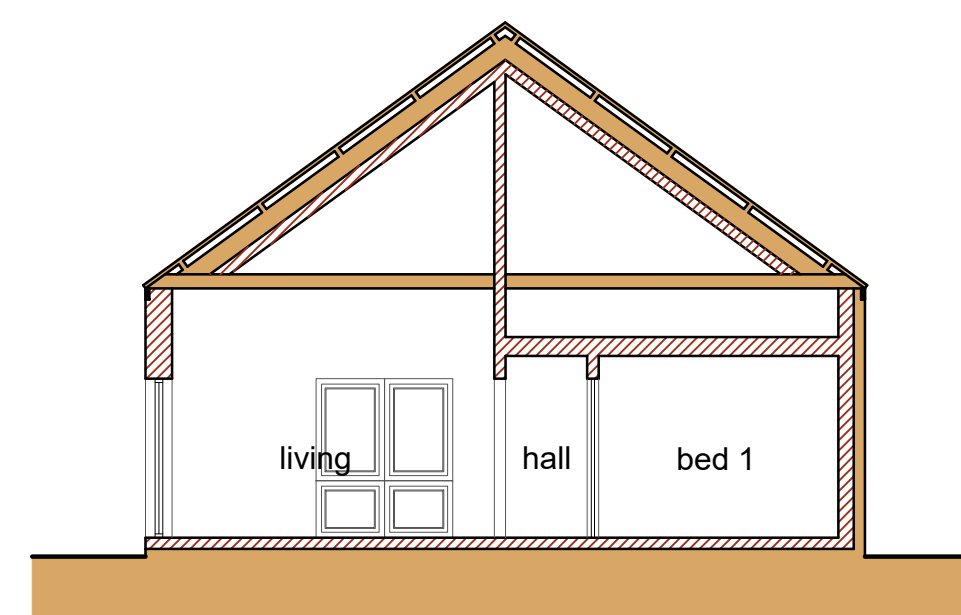


Section C-C
Scale: 1:100

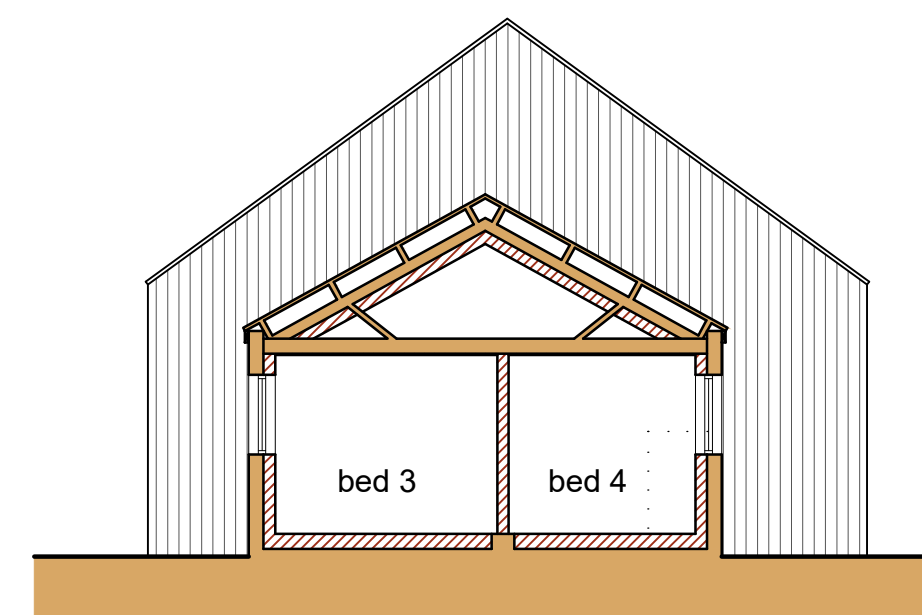

Section D-D
Scale: 1:100



Rear Elevation (SW)
Scale: 1:100

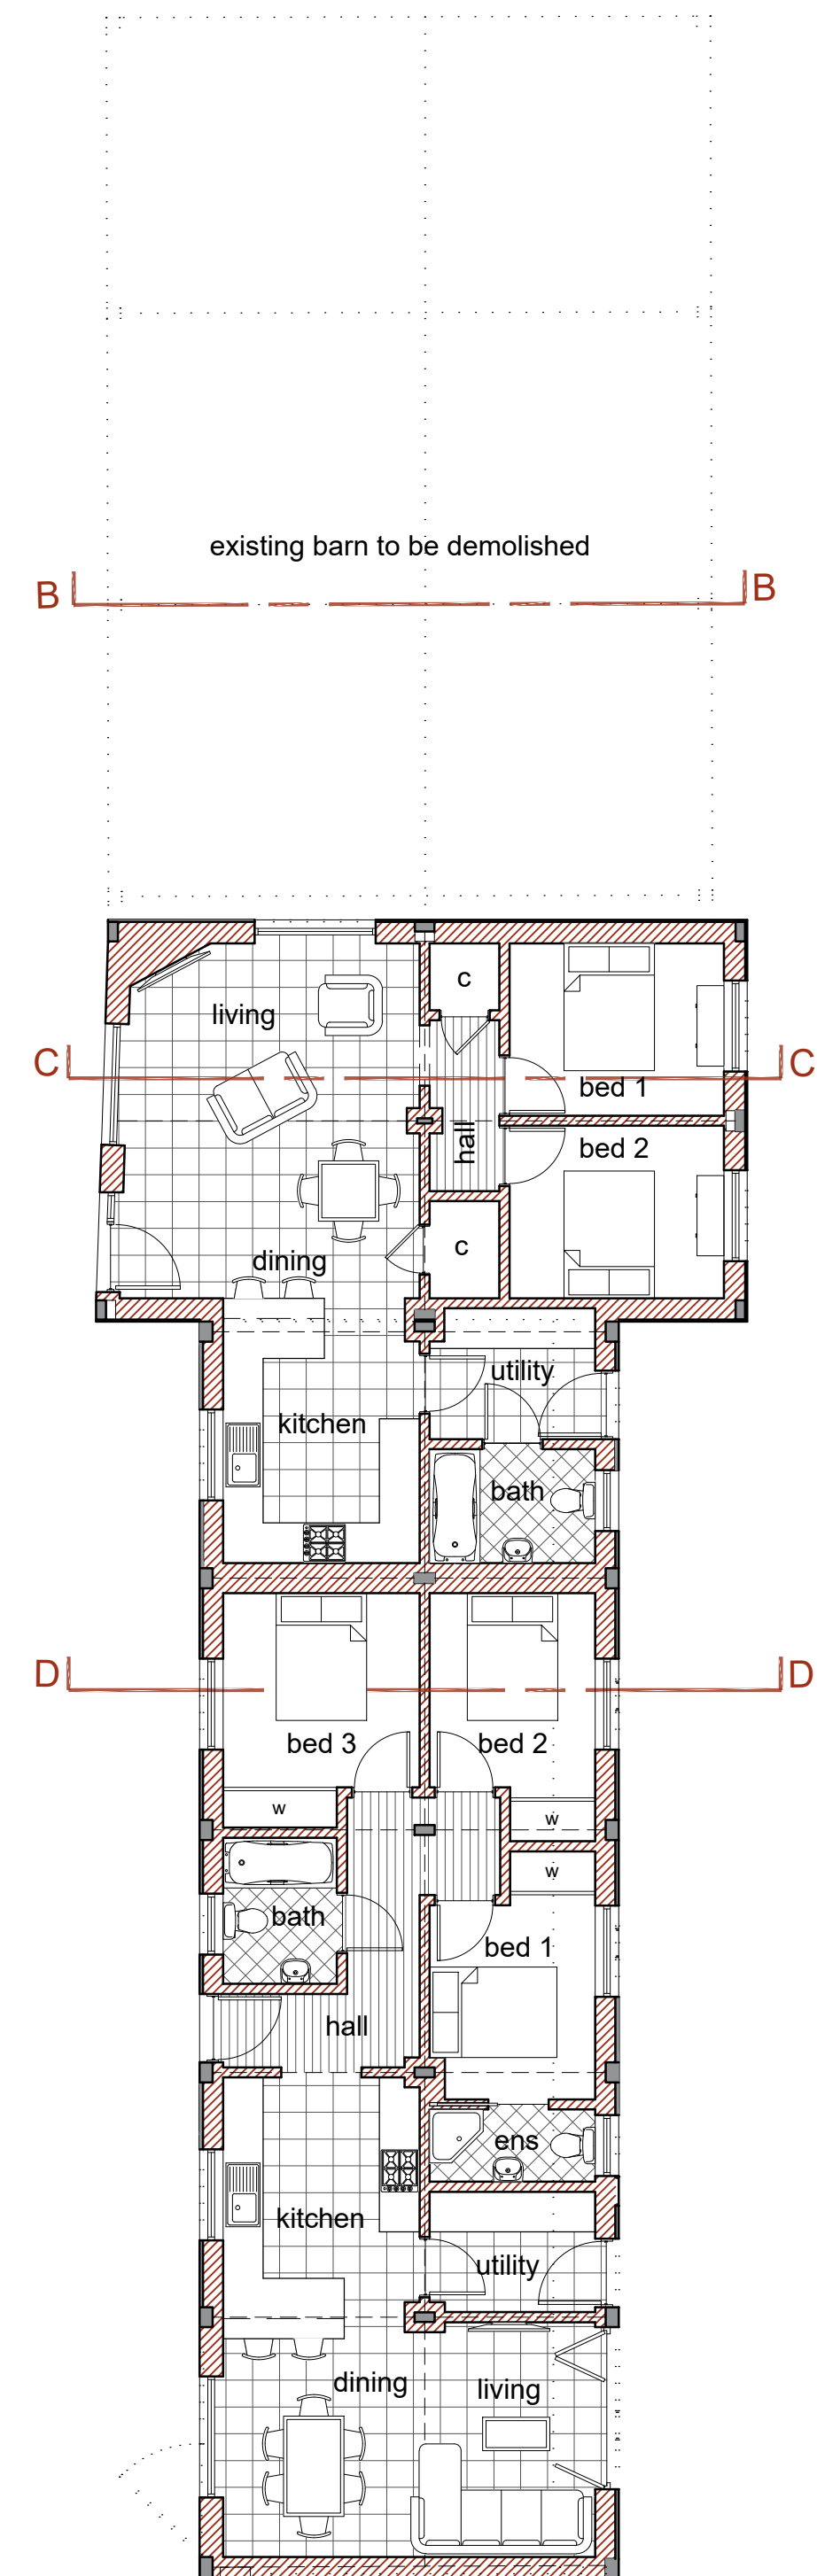

Floor Plans
Scale: 1:100