




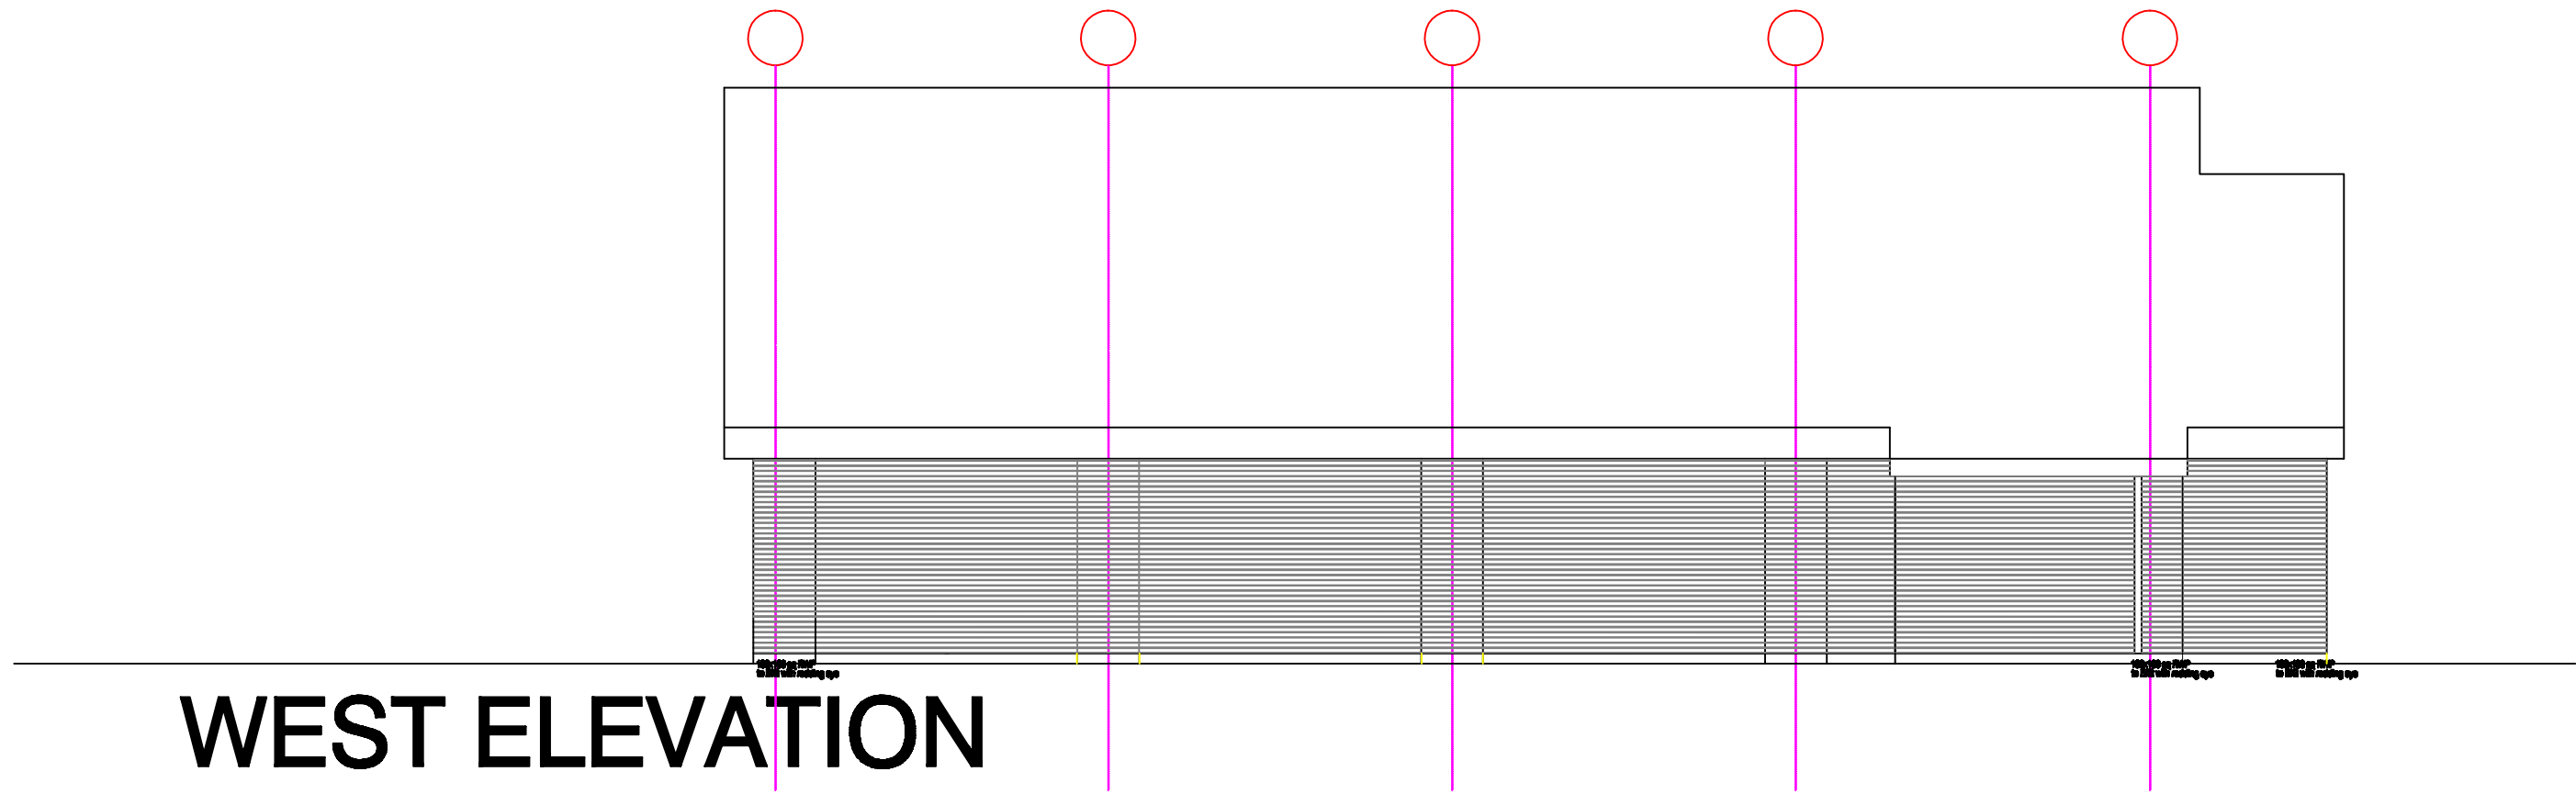


WEST ELEVATION

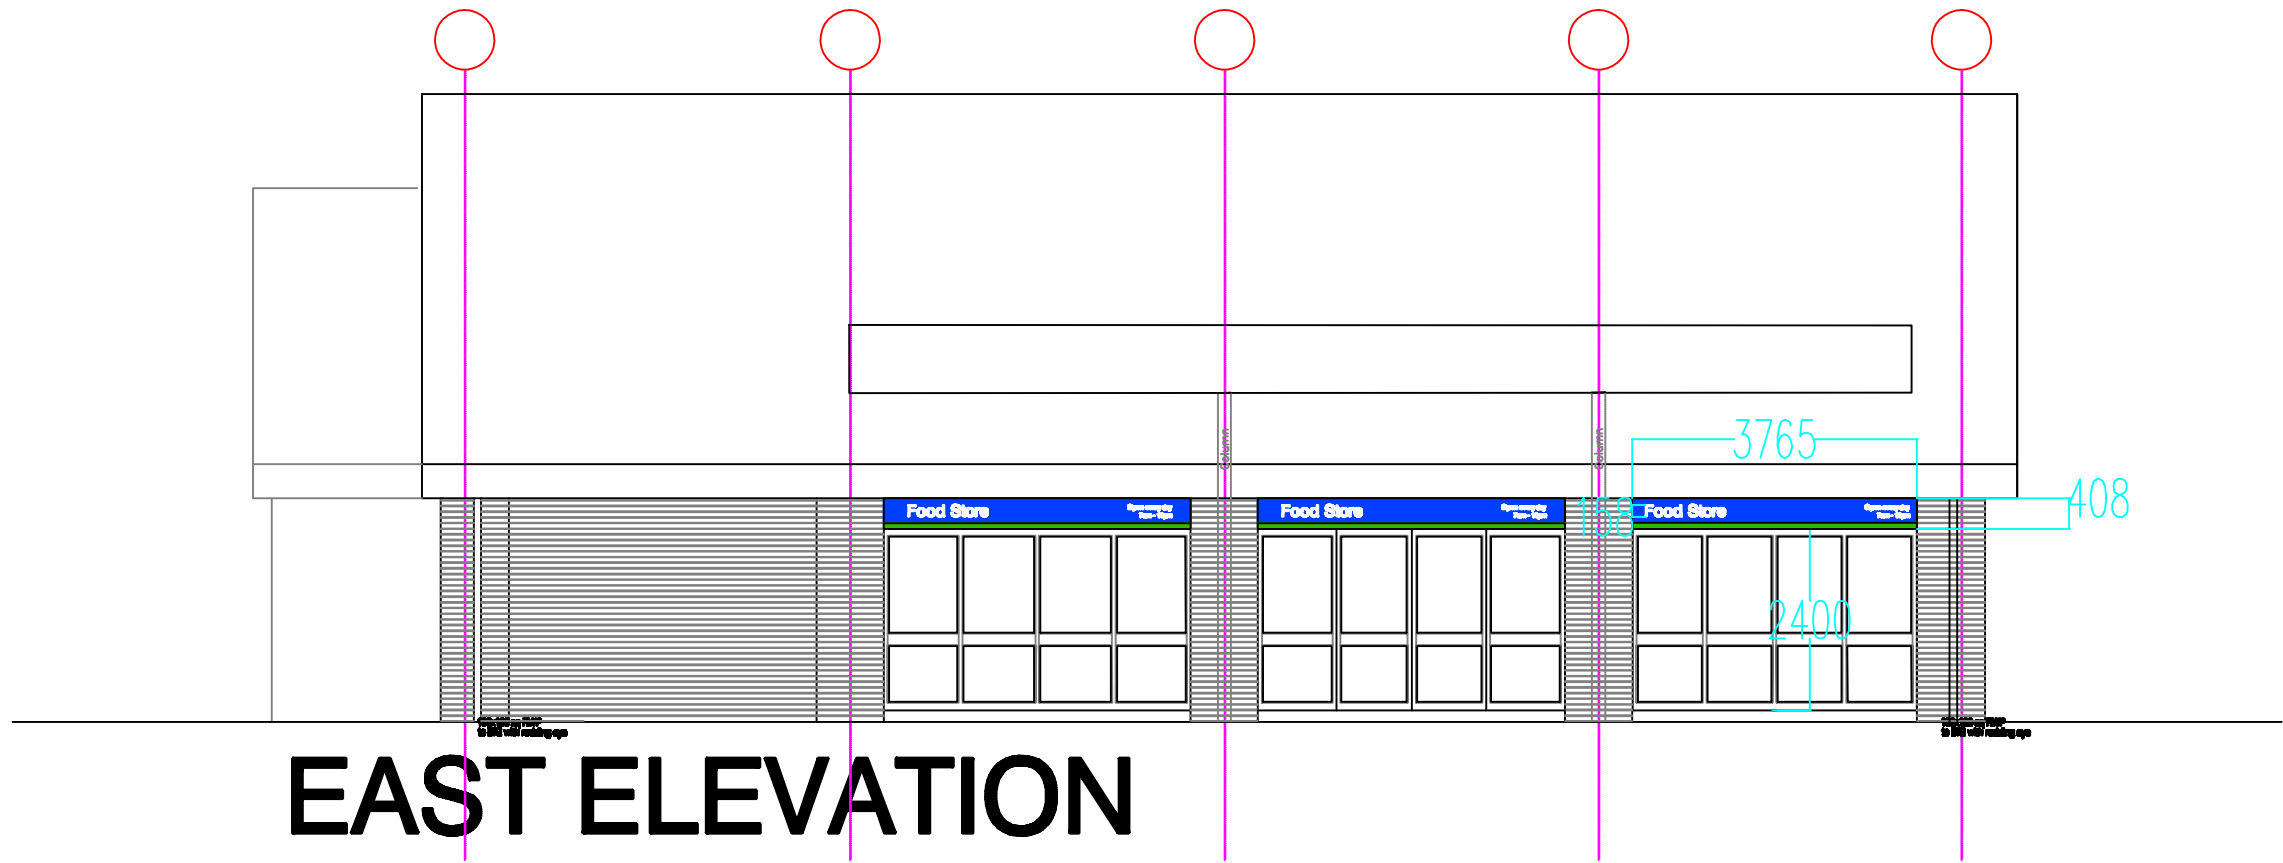

EAST ELEVATION

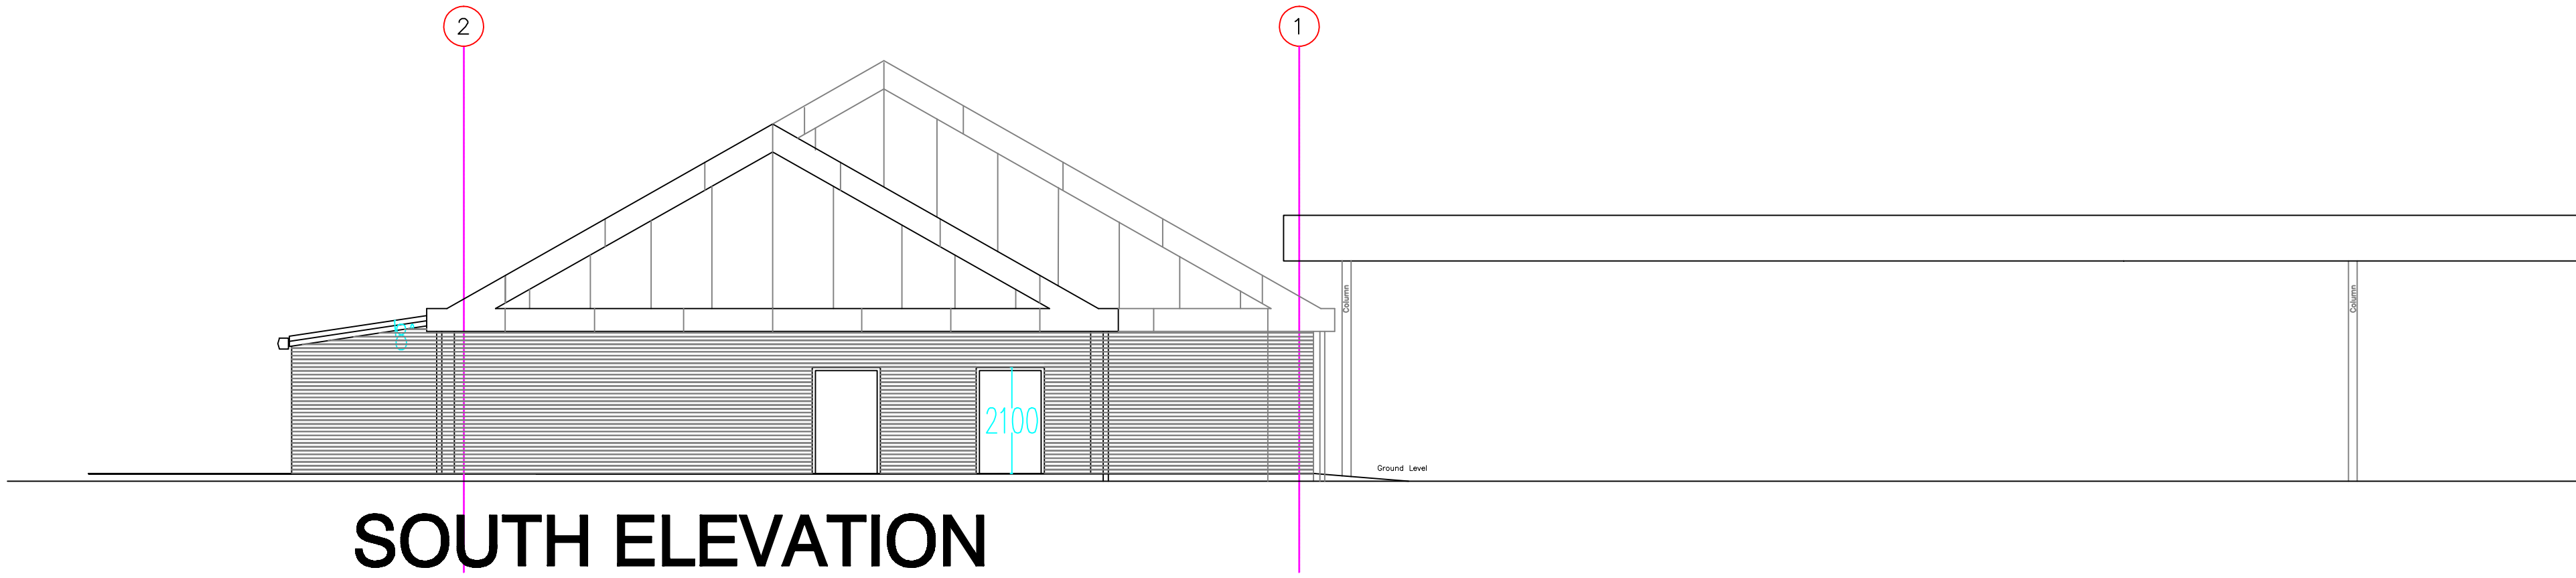

SOUTH ELEVATION

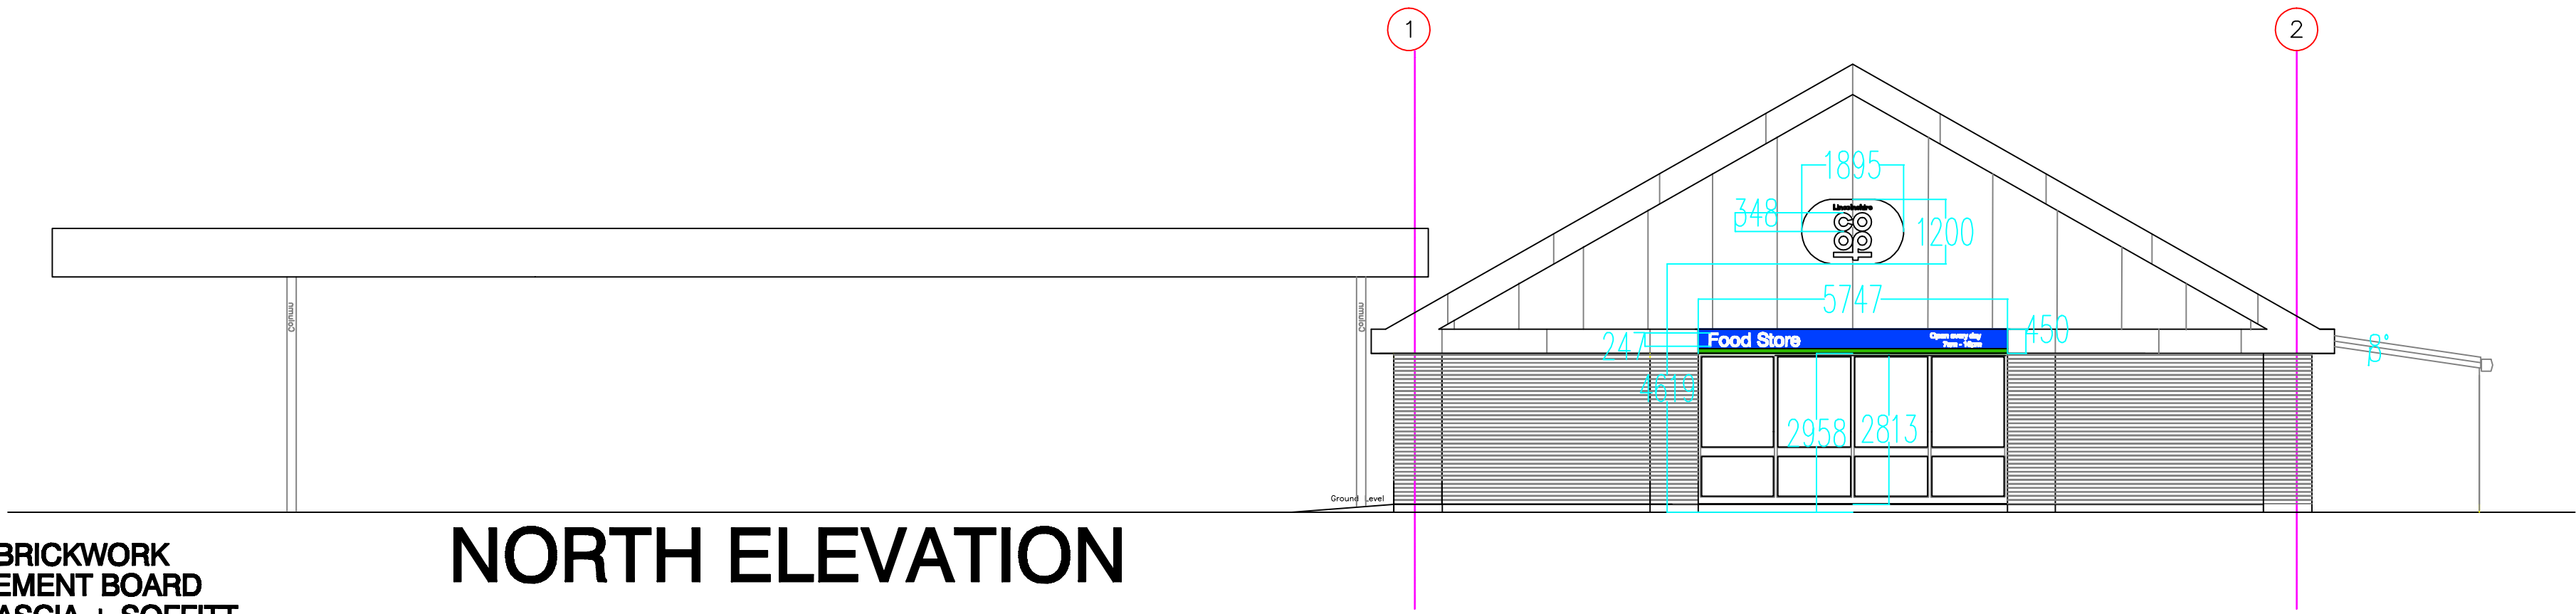

NORTH ELEVATION

Food Store Open every day
7am - 10pm

FASCIA SIGN
Material:
Aluminum
Static 250cd/m2 Illumination
NOTE LETTERS OF THE WORDS FOOD STORE ONLY ILLUMINATED

Lozenge sign to be
Internally illuminated by
LED at static 250cd/m2
Materials:
Aluminum
Perspex




75
50

80

MATERIALS

GENERALLY IBSTOCK BRADGATE LIGHT BUFF FACING BRICKWORK
GABLE FASCIA AND CANOPY FACED IN WHITE FIBRE CEMENT BOARD
EAVES - PROJECTING WHITE FIBRE CEMENT BOARD FASCIA + SOFFITT
ROOF - BLUE BLACK FIBRE CEMENT SLATES
WINDOWS - HIPCA WHITE POWDER COATED ALUMINIUM
SHOP DOORS - HIPCA WHITE POWDER COATED ALUMINIUM
INTERNAL SHUTTERS - WHITE POWDER COATED SLOTTED ALUMINIUM
RAINWATER GOODS - BLACK uPVC 150mm RWG
SERVICE DOORS - PAINTED BLUE RAL 5002 REFLEX BLUE

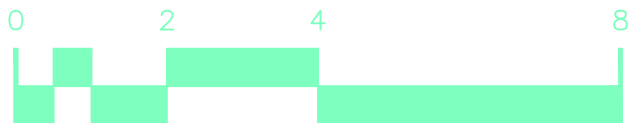

CLIENT + LINCOLNSHIRE CO-OP
PROJECT + WHAPLODE
DRAWING + SIGNAGE ELEVATIONS
JOB NUMBER + 13-25 DRAWING NUMBER + 1325-43SIGN
SCALE + 1-100@A1 REVISION +
DEREK MORRIS ARCHITECTS LIMITED
THE STUDIO + MALT KILN ROAD + FENTON + LINCOLN + LN1 2EW
Telephone + 01427 718910 Email + info@derekmorris.co.uk