



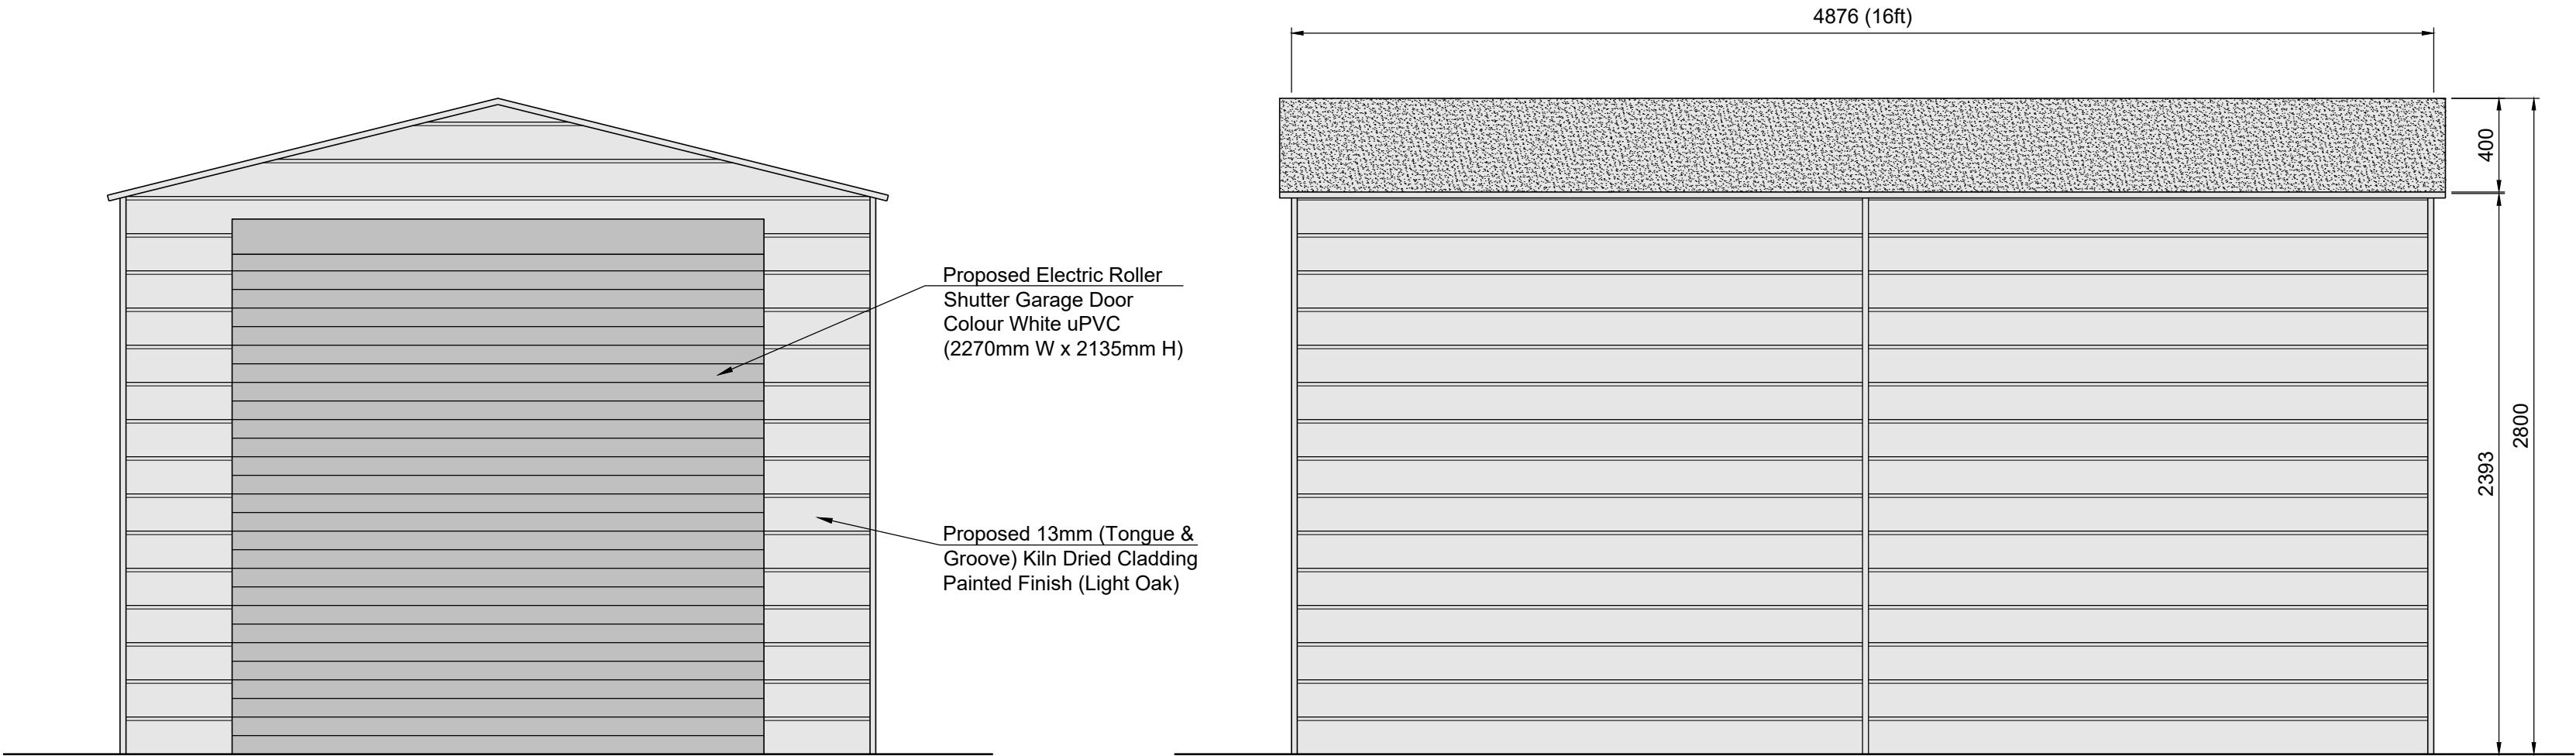

Proposed Front Elevation
Scale 1:25

Proposed Side Elevation
Scale 1:25

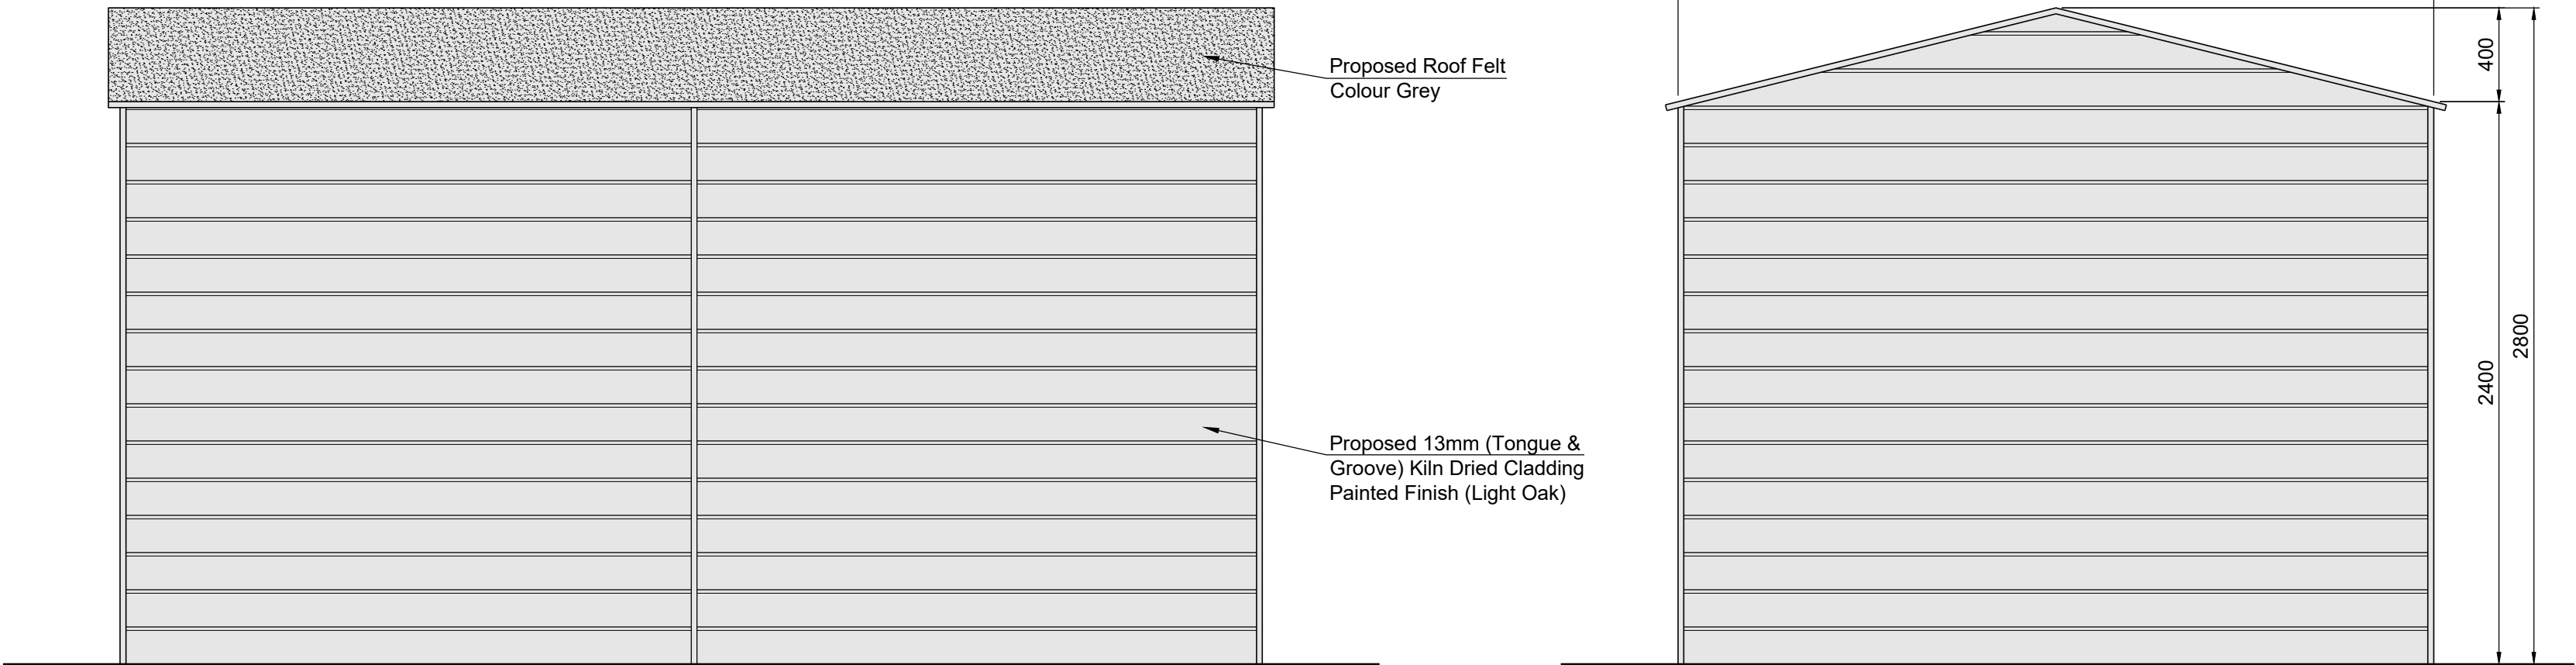

Proposed Side Elevation (Against Existing Hedge)
Scale 1:25

Proposed Rear Elevation (Against Existing Hedge)
Scale 1:25



Rev	Date	Remarks
Status BUILDING REGULATION		
Project Proposed Garage at Con Amore, Cranesgate South Whaplode St Catherine Spalding, PE12 6SN		
Title Proposed Timber Garage Elevations		
Date	Nov. 2018	Scale 1:25 @A2
Drawn	AS	Checked AS
Design	-	File Name ASLBG-11
DRG No. ASLBG/11		Rev -