


ELEVATIONS

Scale 1:100

DETERMINED
PLAN

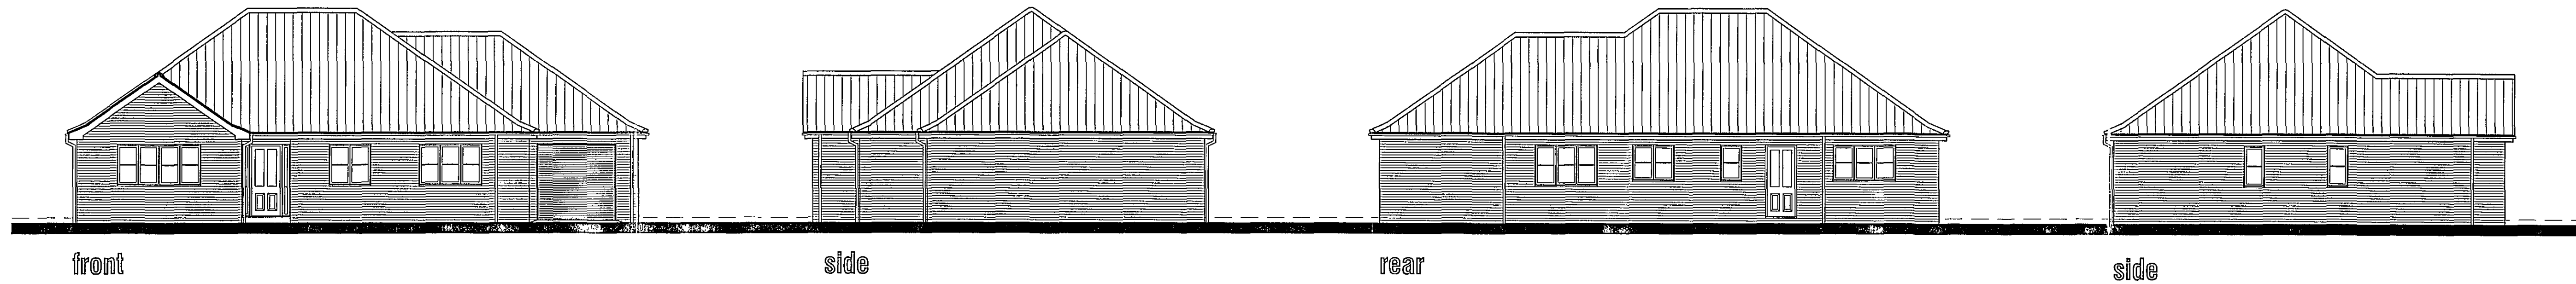

PROPOSED MATERIALS

WALLS ~ DESIMPEL (clay) Heritage Blend with natural mortar

ROOF ~ SANDTOFT (concrete interlocking) Bold Roll ~ Colour Brown

WINDOWS & DOORS ~ PVC-U ~ Colour White


FASCIAS & BARGEBOARDS ~ PVC-U ~ Colour White

RAINWATER GOODS ~ PVC-U Half round gutters and round downpipes ~ Colour Black

site plan


scale 1:2500

REPRODUCED FROM THE 1/2500 SCALE ORDNANCE SURVEY MAPS WITH THE PERMISSION OF THE CONTROLLER OF HER MAJESTY'S STATIONERY OFFICE
CROWN COPYRIGHT RESERVED
FOR IDENTIFICATION PURPOSES ONLY

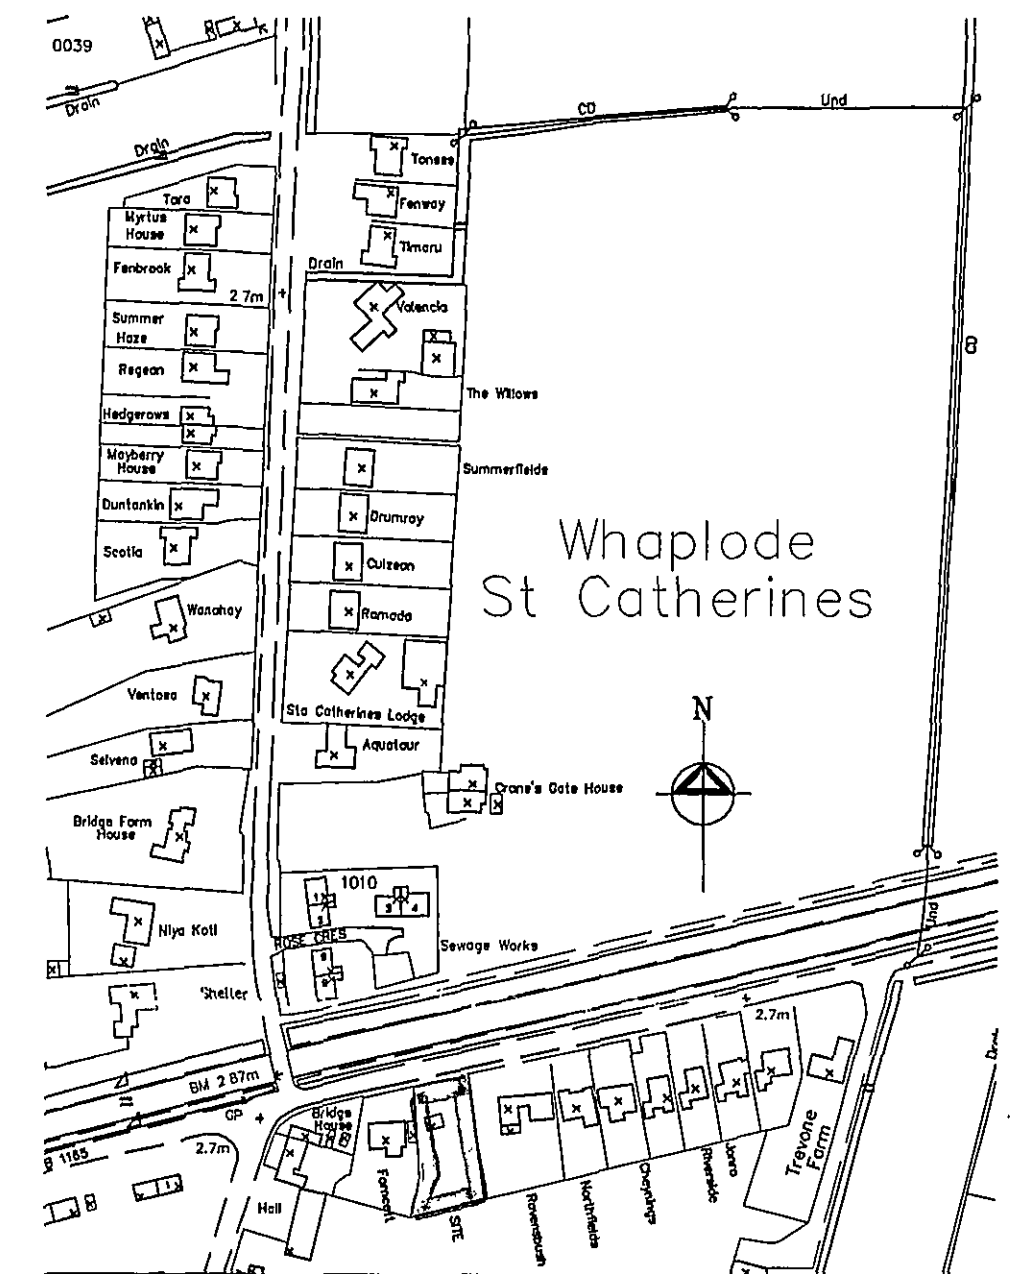


LANDSCAPE PROPOSALS
2no SILVER BIRCH - Betula pendula
1.8m high rootballed transplants staked and tied with chipped bark mulching for 1 sq metre
around plantings all in accordance with the South Holland DC Guidance notes on tree planting

NOTE
Rainwater to be run to 10000 litre capacity rainwater harvesting tank and overflow to soakways in the rear garden area
Rainwater to be filtered and re-used to flush toilets, car washing and garden watering

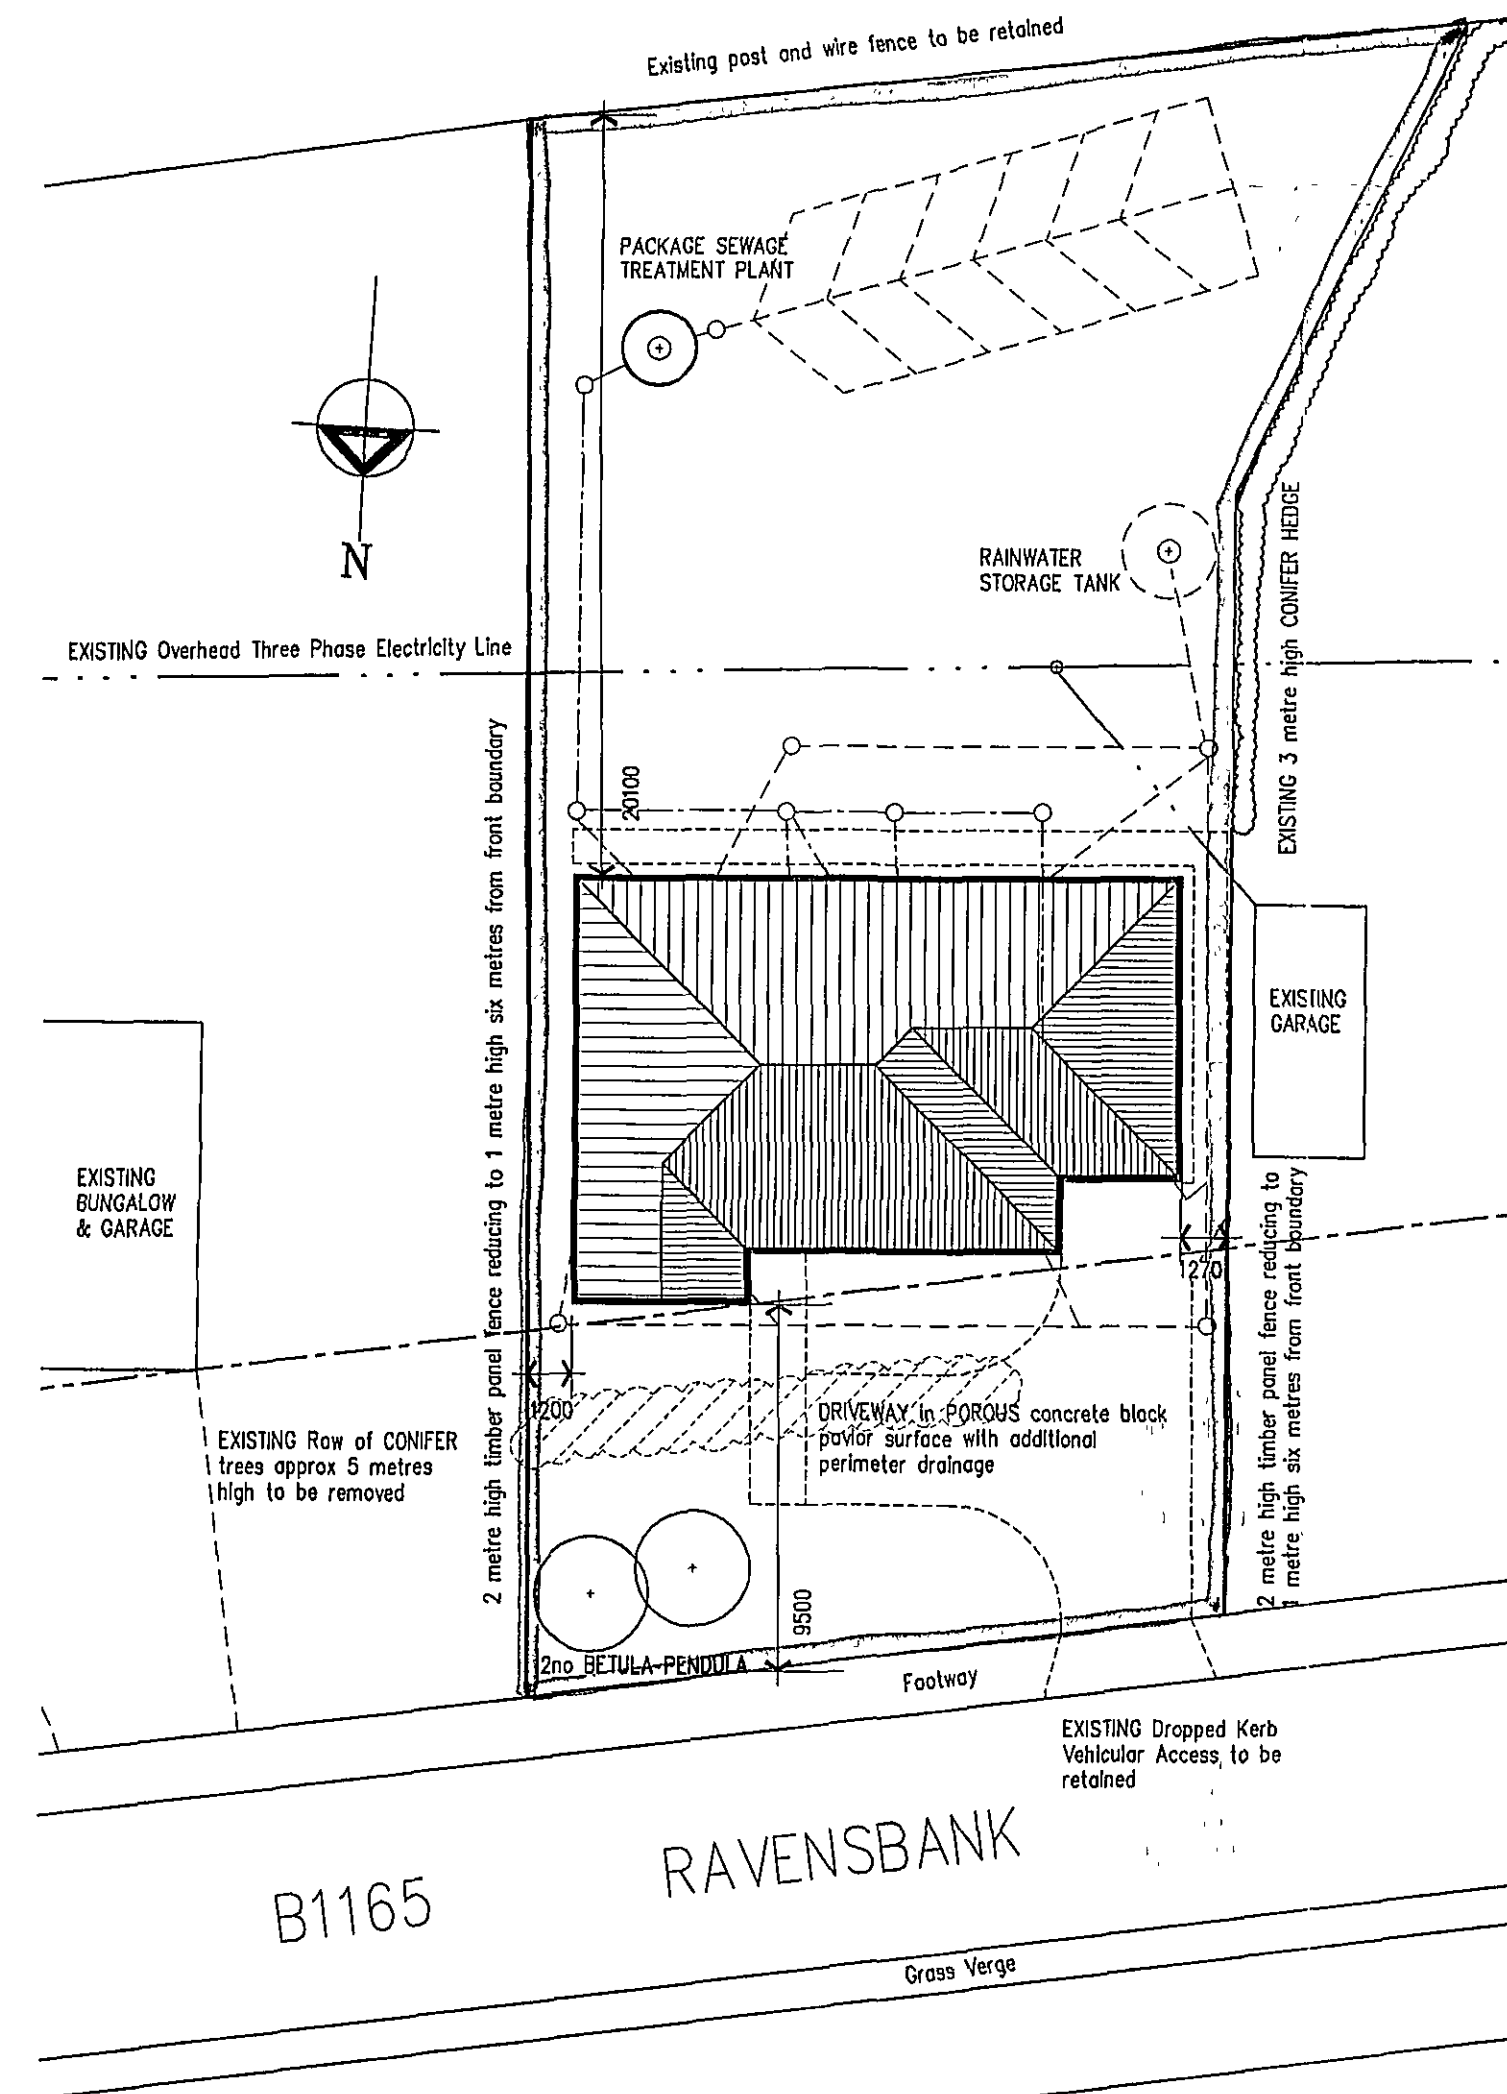

block plan including landscaping proposals


scale 1:200

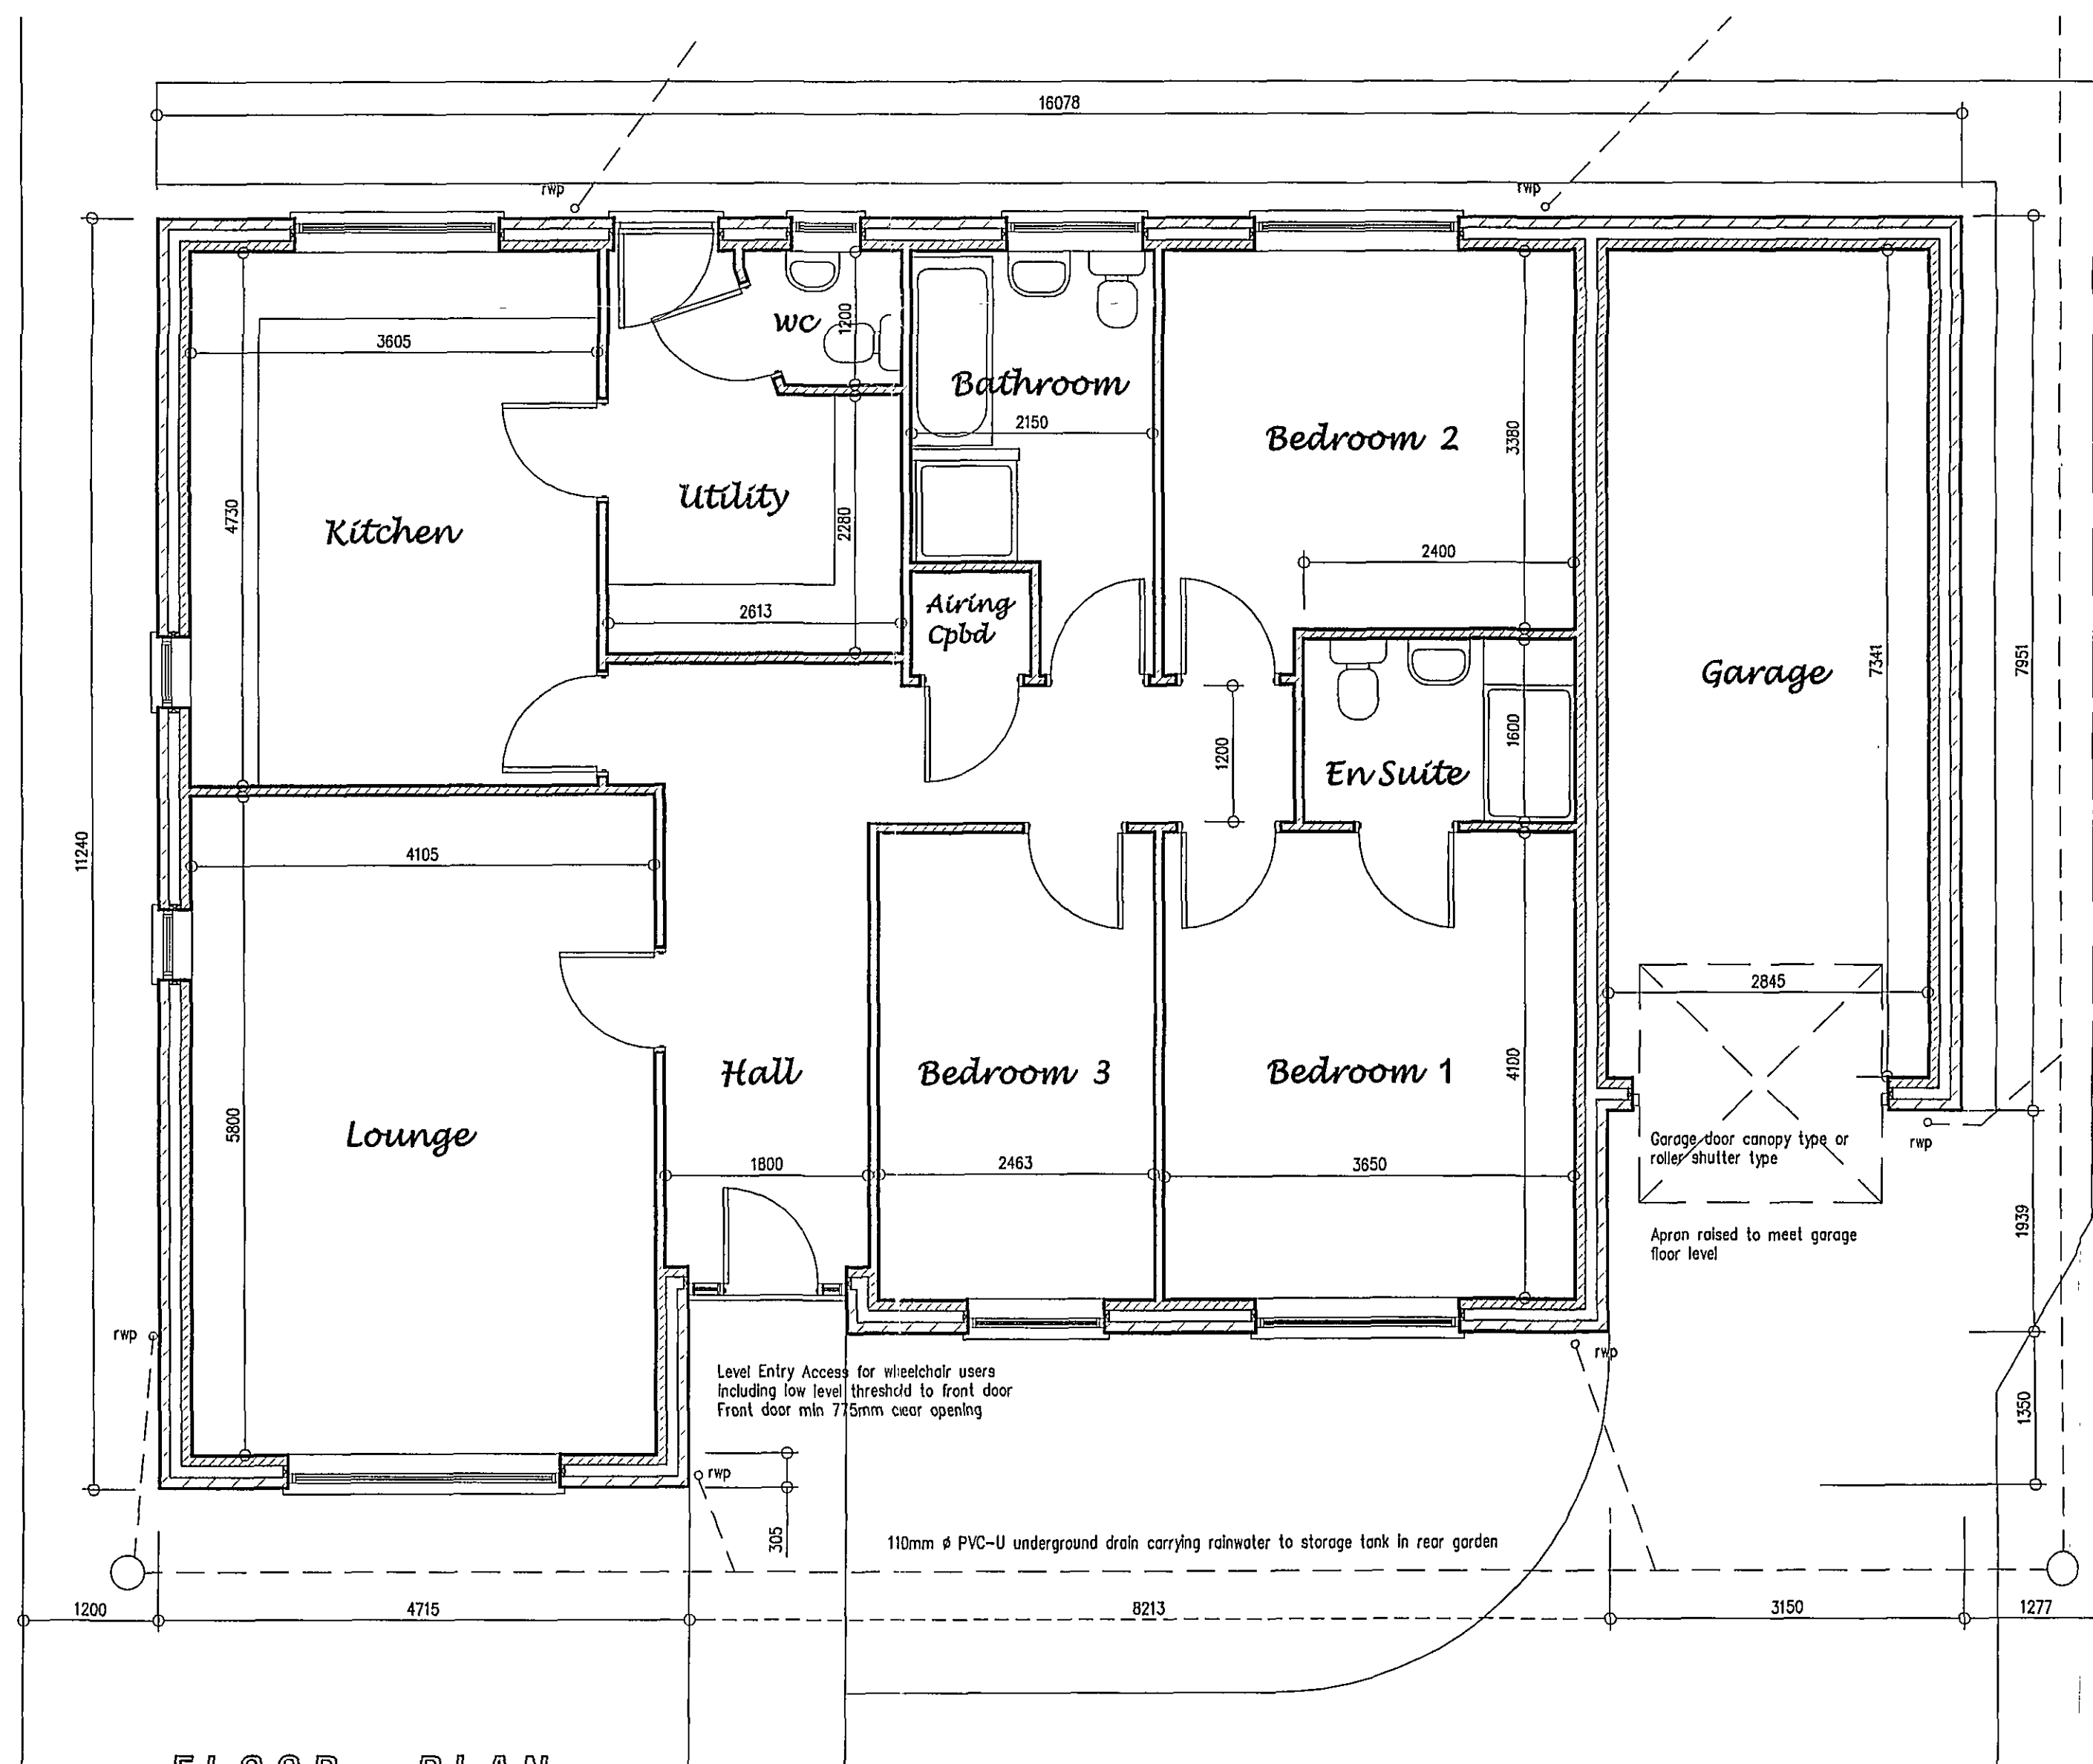

FLOOR PLAN

AMENDMENTS

A

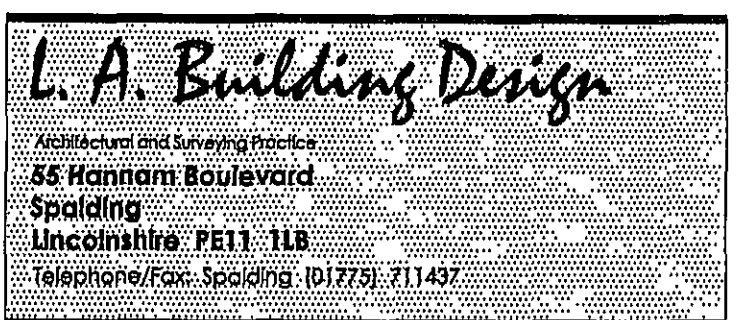

Peter S Lithgow MCIOB MCAT

Member of the Chartered Institute of Building and
Member of the Chartered Institute of Architectural Technologists

Plot Adjacent to Ravensbush,
Ravensbank, WHAPLODE ST CATHERINE,
SPALDING, Lincolnshire, PE12 8RW

client
MR B HARWOOD

Project
Proposed New Bungalow and Garage
DESIGN DRAWING
GENERAL ARRANGEMENT

date
October 2008

scale(s)
1:50 1:100 1:200 1:2500

drawn by
Peter Lithgow

checked
PSL

job no
08/13

drawing no
02