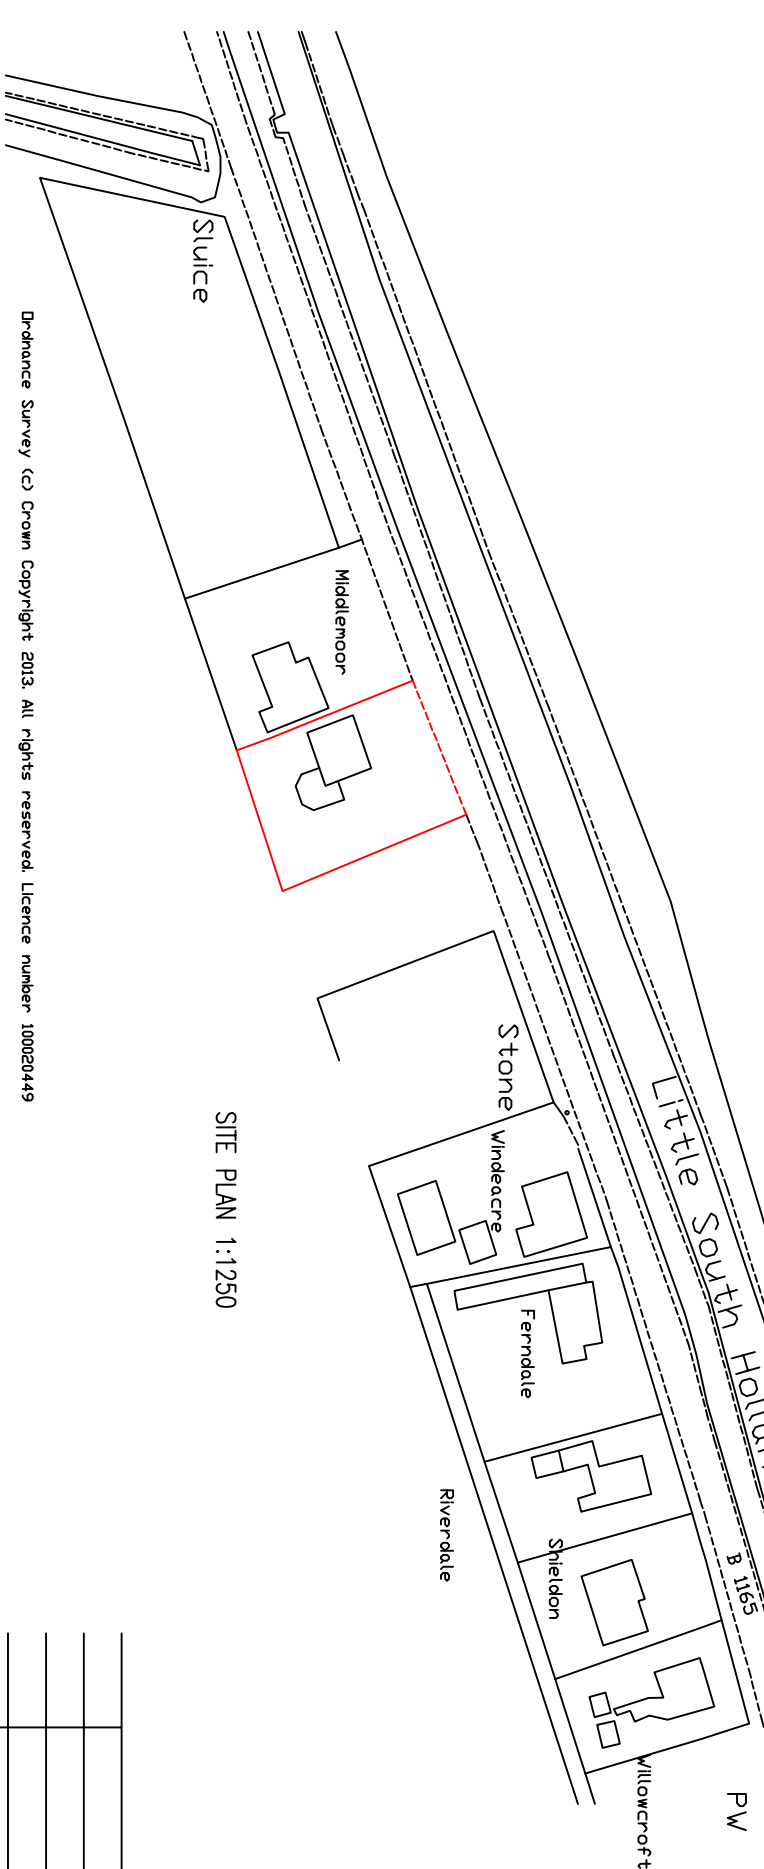
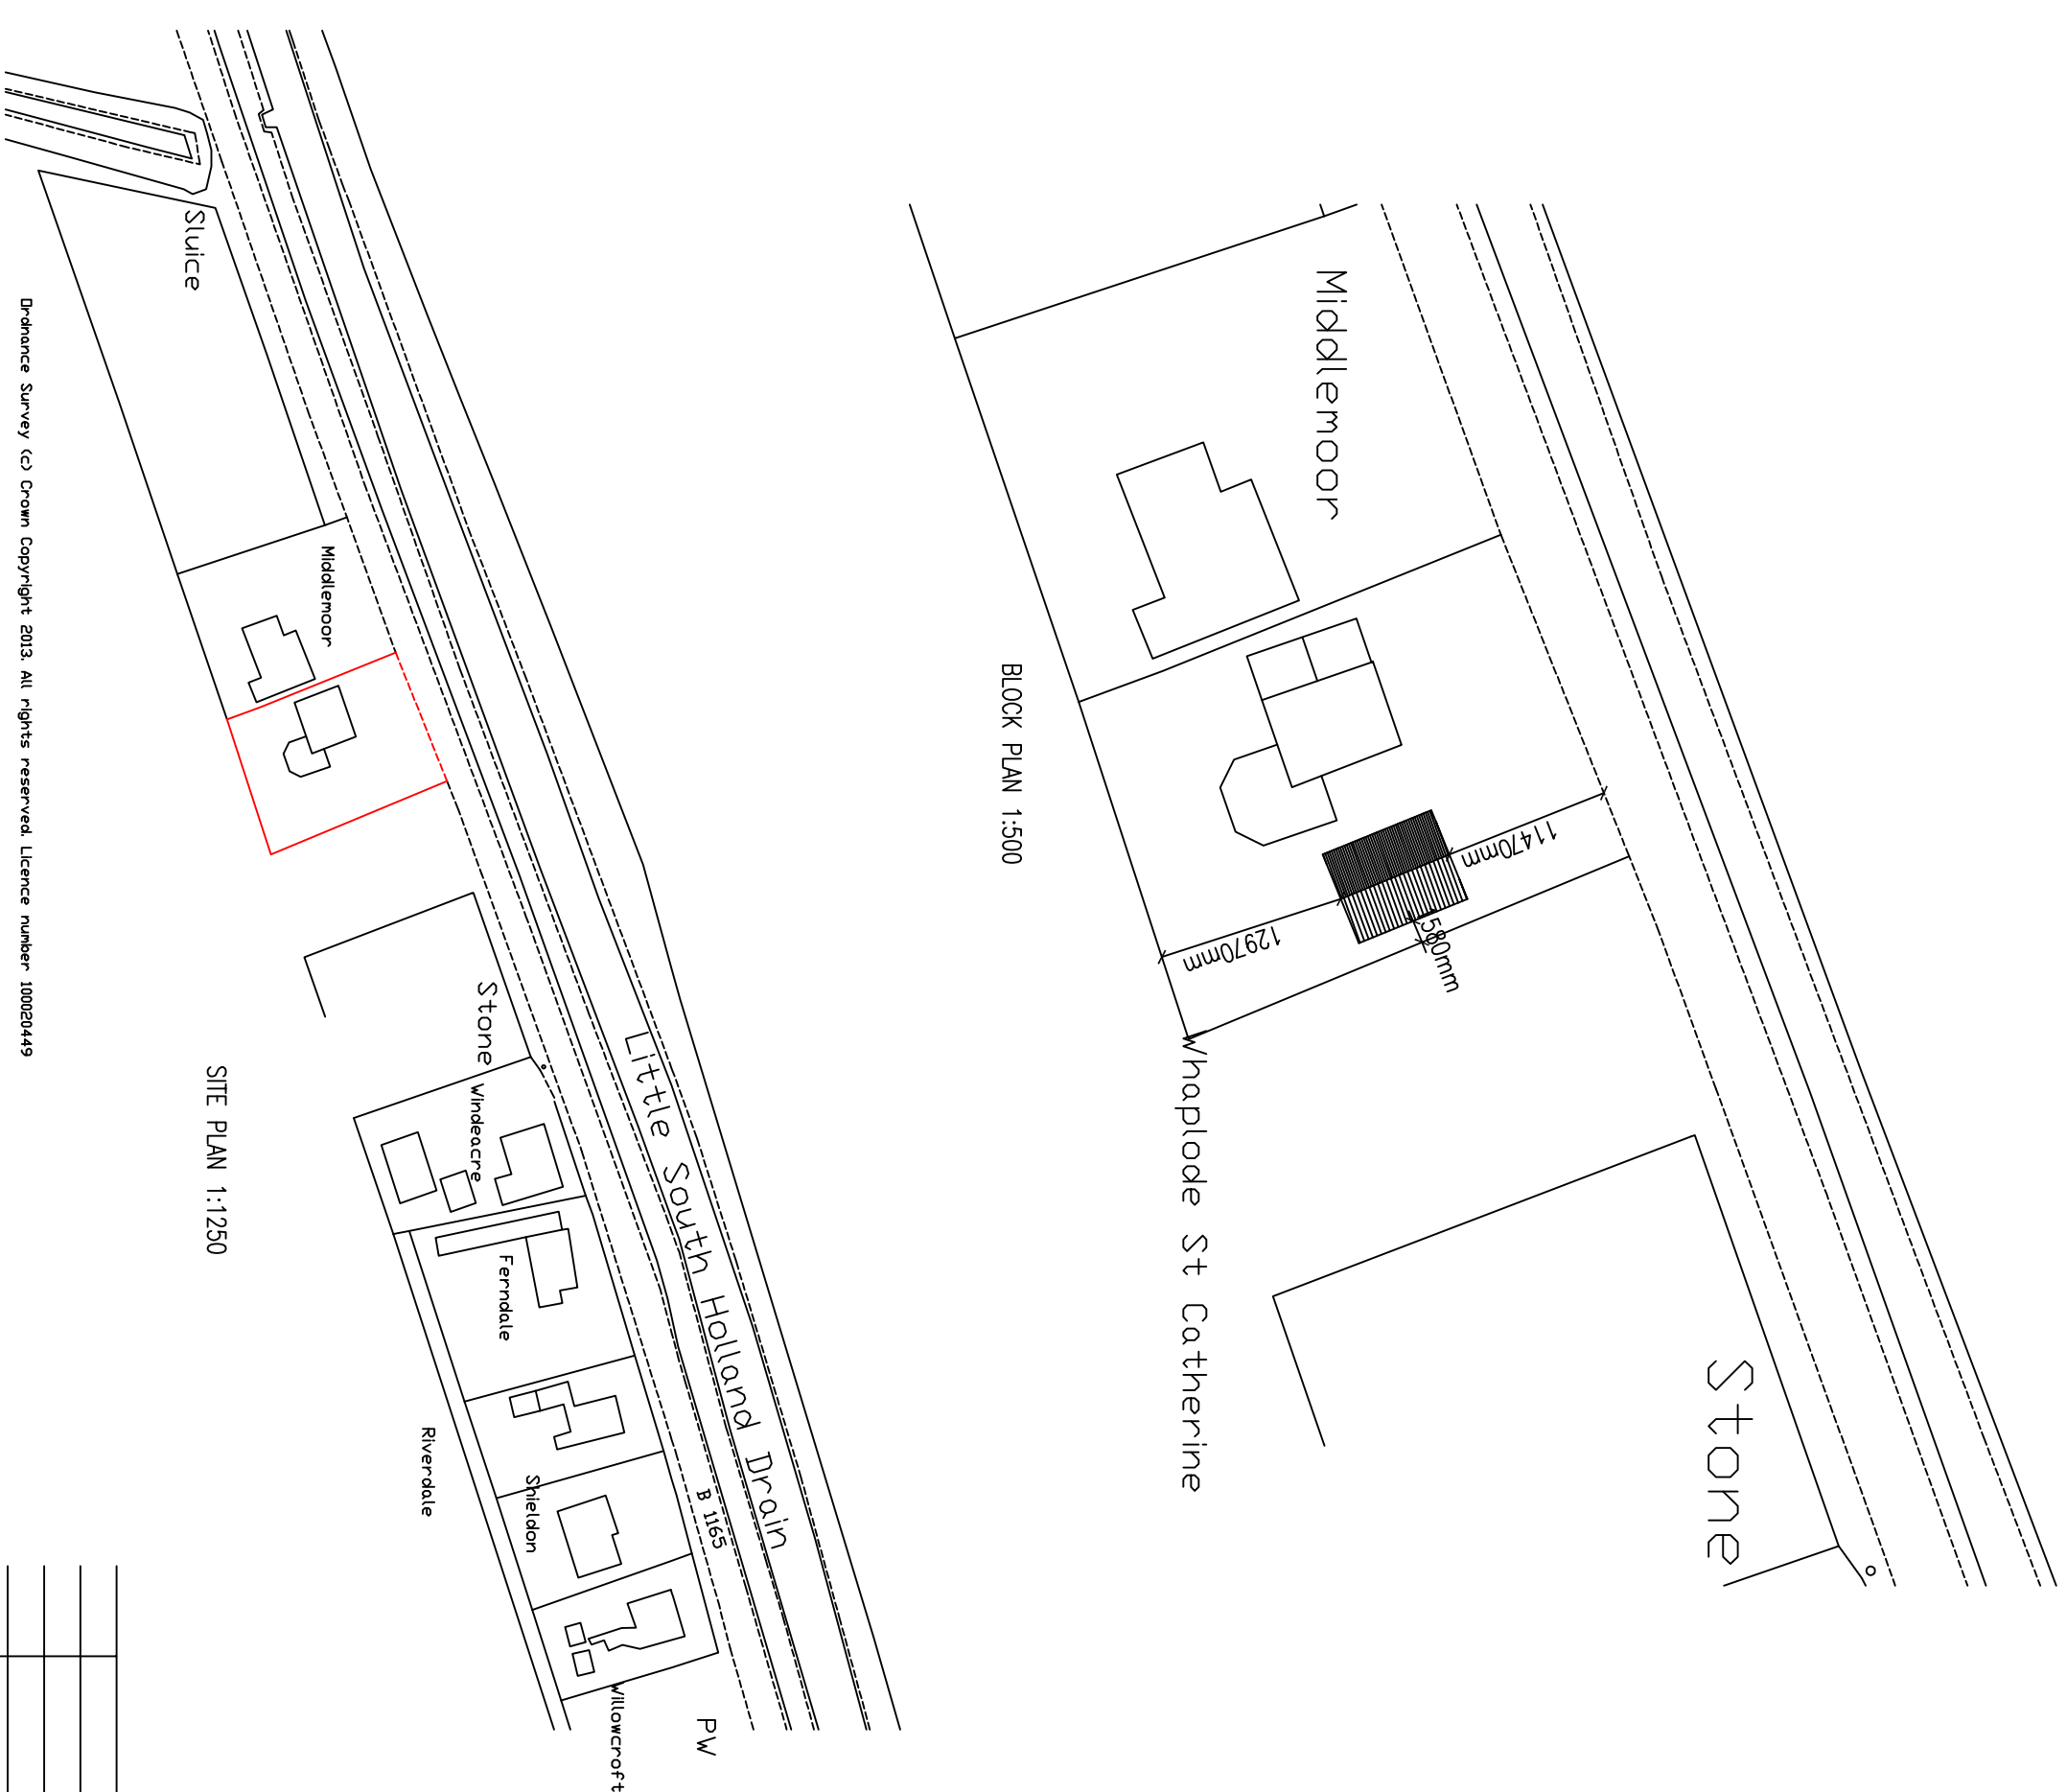
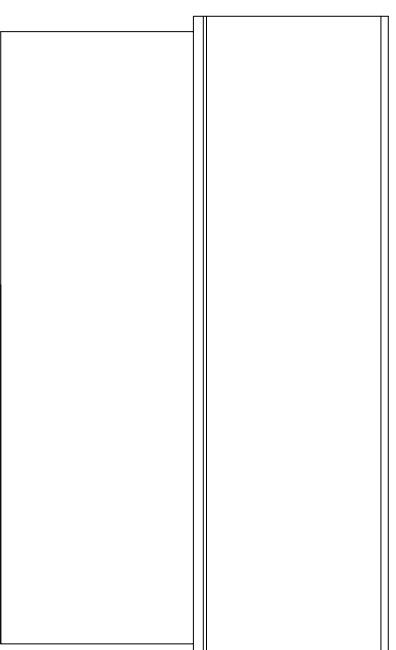
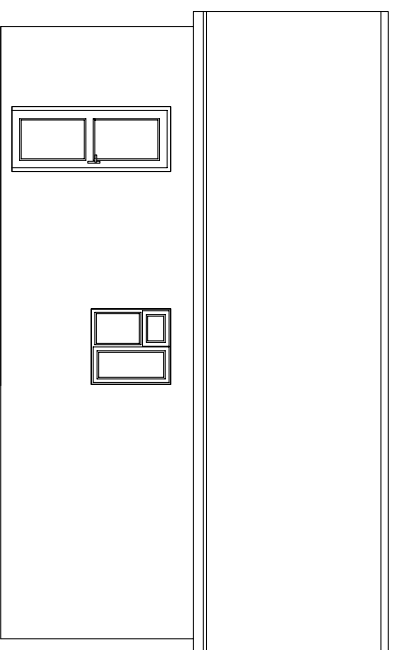
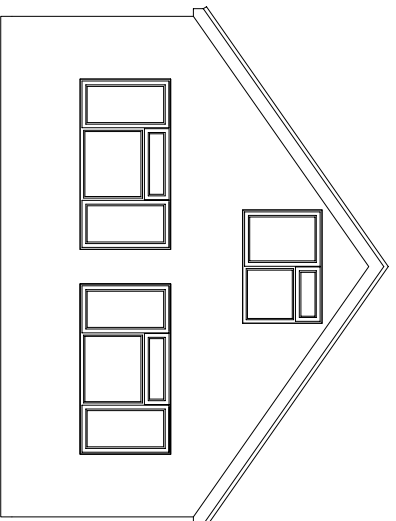
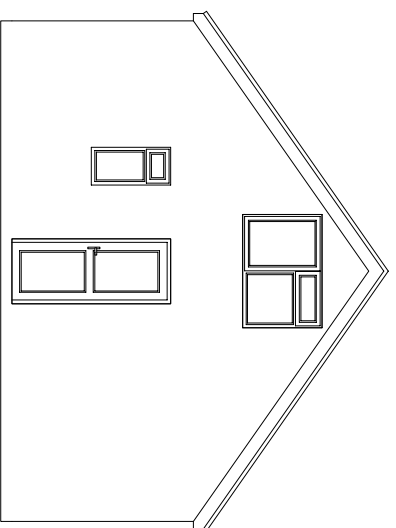
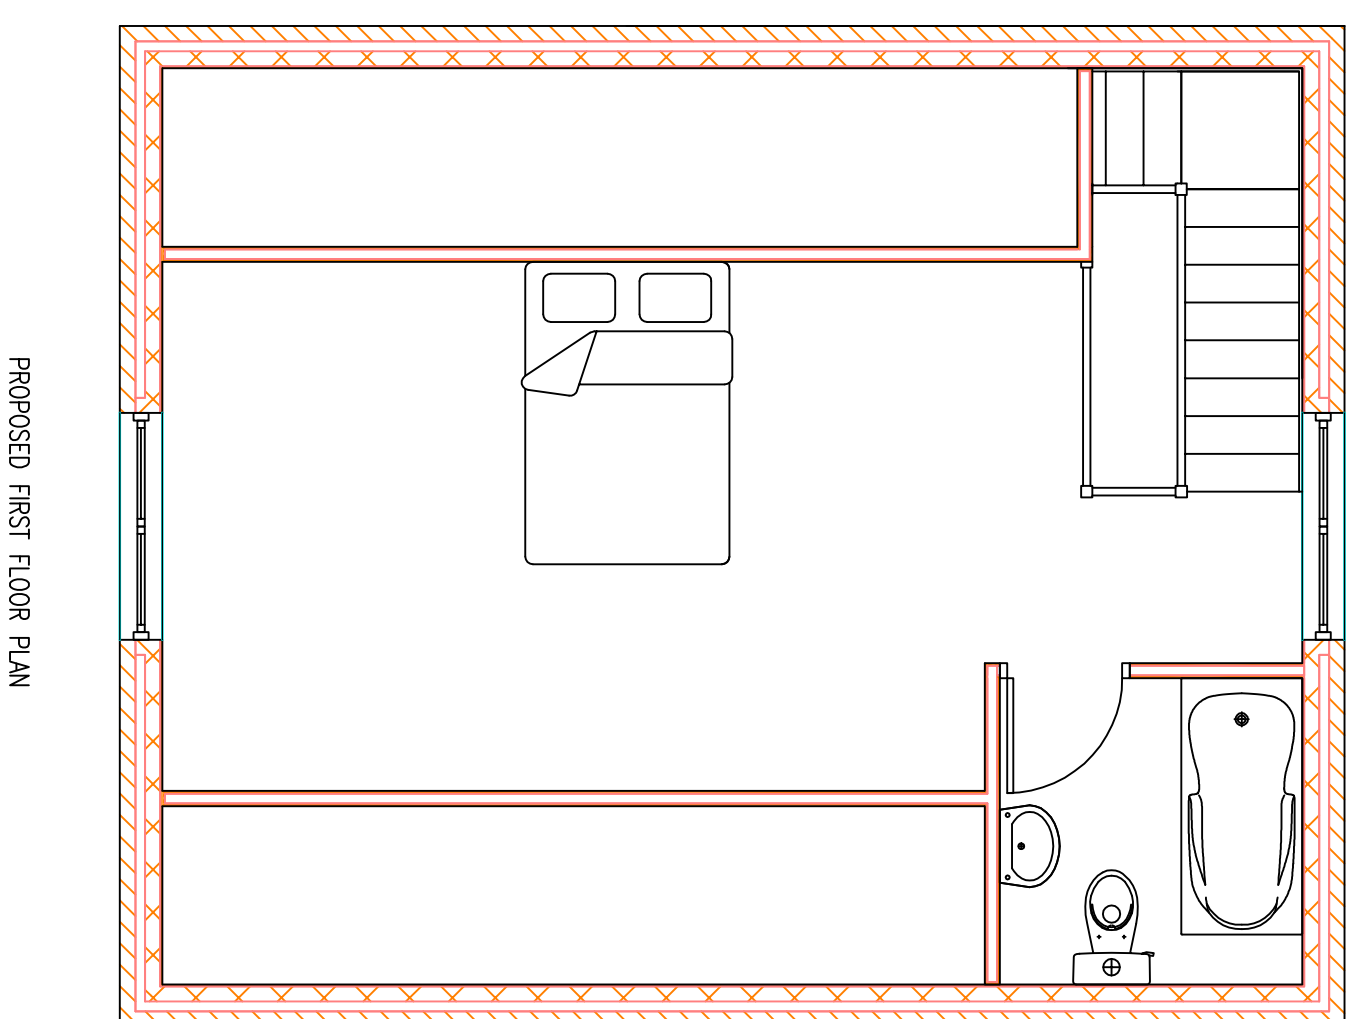
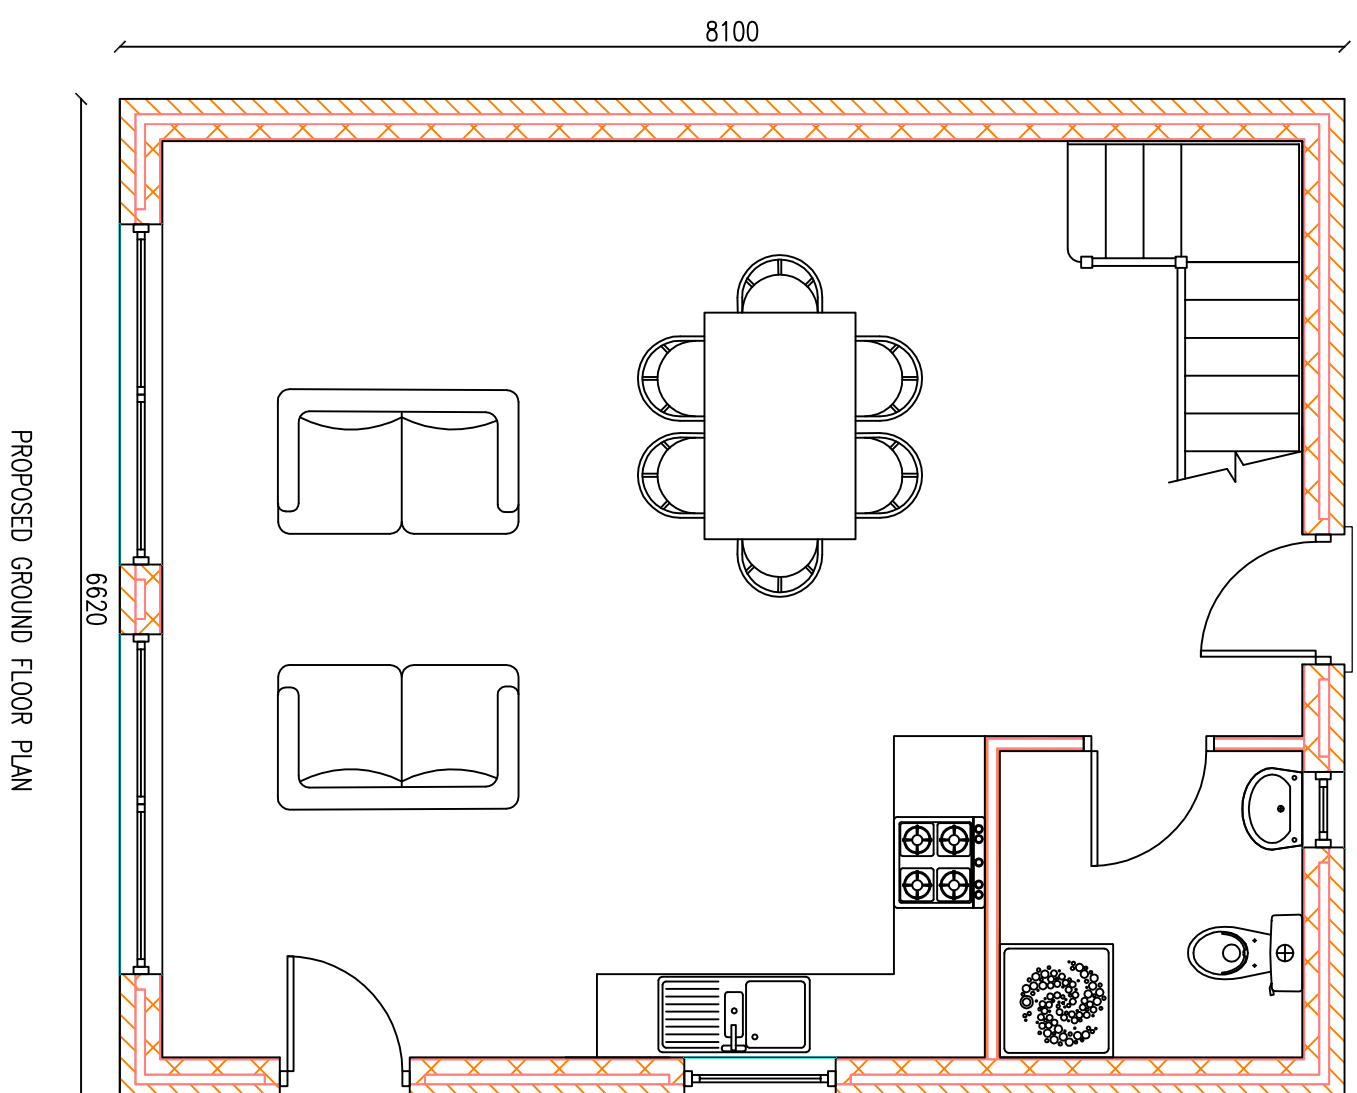


[illegible]

W2 ARCHITECTURAL LIMITED

Unit 7 the Flaxmill, Flaxmill Lane, Pritchbeck,
Spalding, Lincolnshire, PE11 3PU
01775 712115

w2architectural@gmail.com

Project: PROPOSED TWO STOREY EXTENSION

Client: MR BETTINSON
LITTLE HOLLAND HOUSE
RAVENS BANK
WHAPLODE ST. CATHERINES

DRAWING:
PROPOSED ANNEX FLOOR PLANS
PROPOSED ANNEX ELEVATIONS
BLOCK AND SITE PLAN

DRAWING N°:	DATE:
WES/1528/16/00	October 2016
DRAWN BY:	SCALE:
JC	1:50 1:100 1:500 1:1250

of their work. The authors are pleased to have been able to share their work with you and hope that you will find it useful. The authors are also pleased to have been able to share their work with you and hope that you will find it useful.