



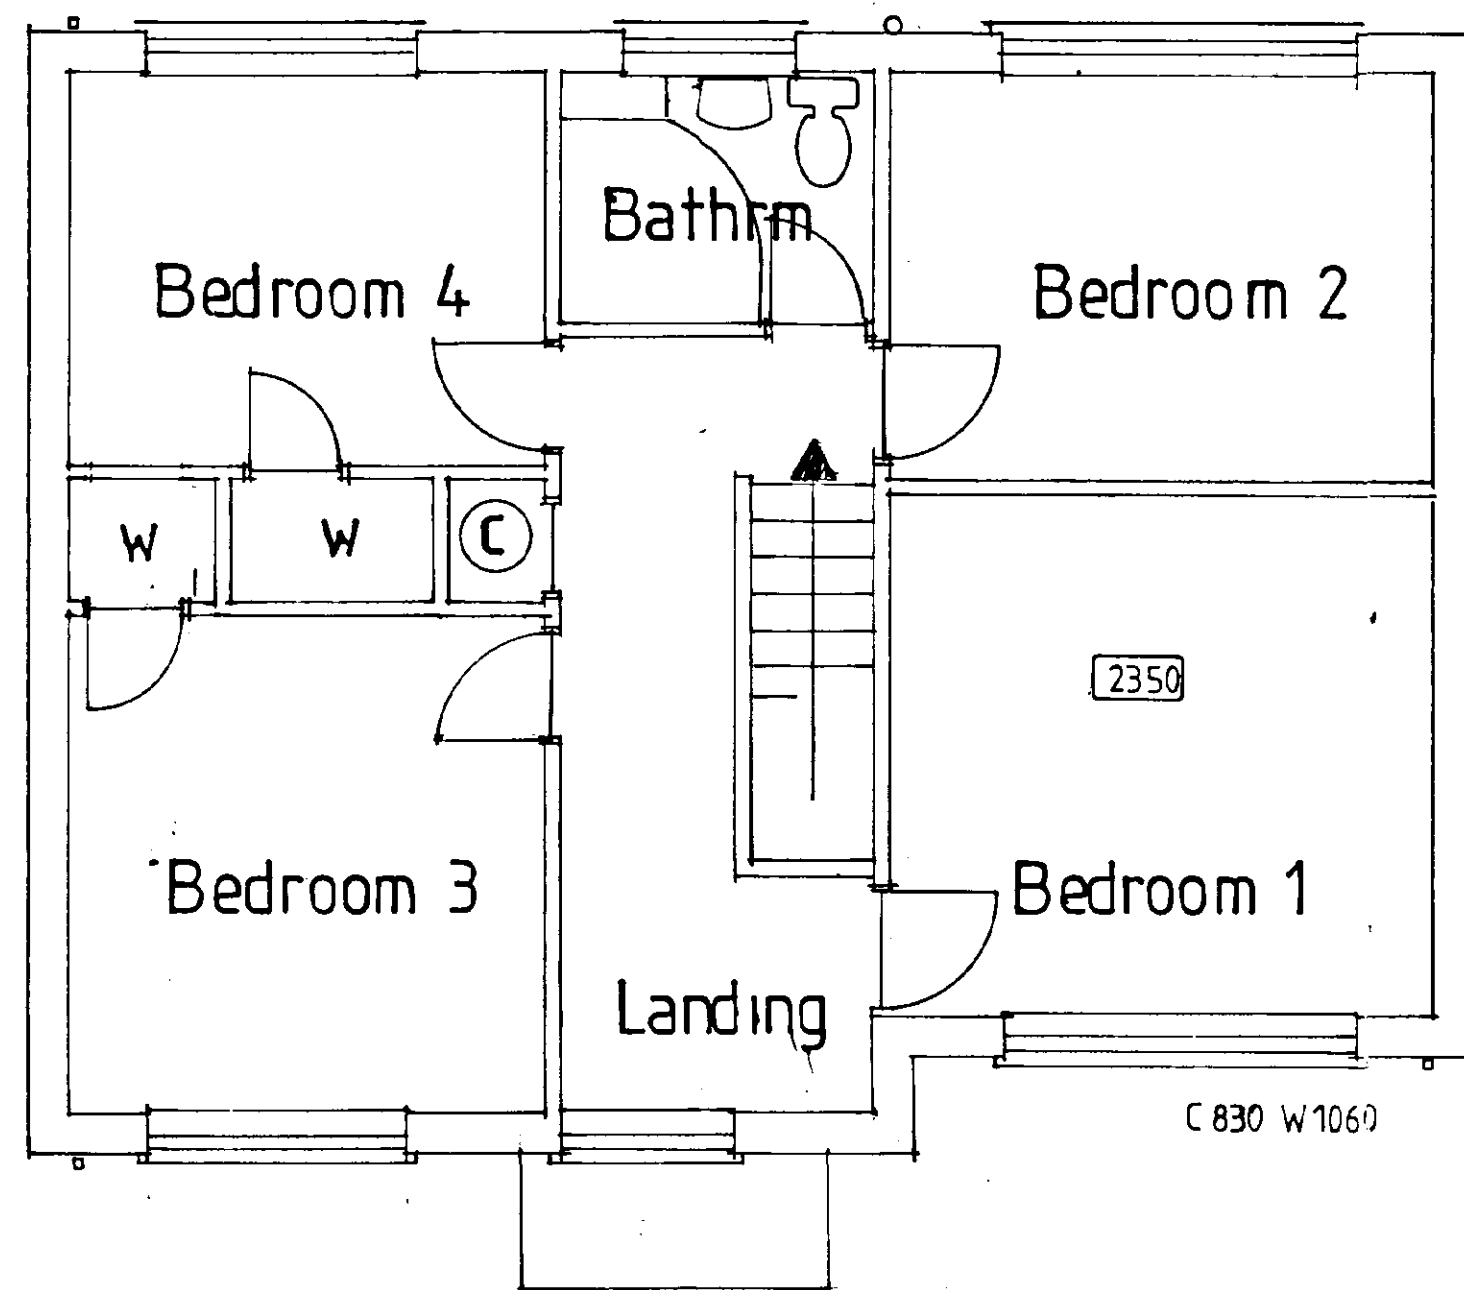


FIRST FLOOR PLAN




REAR ELEVATION

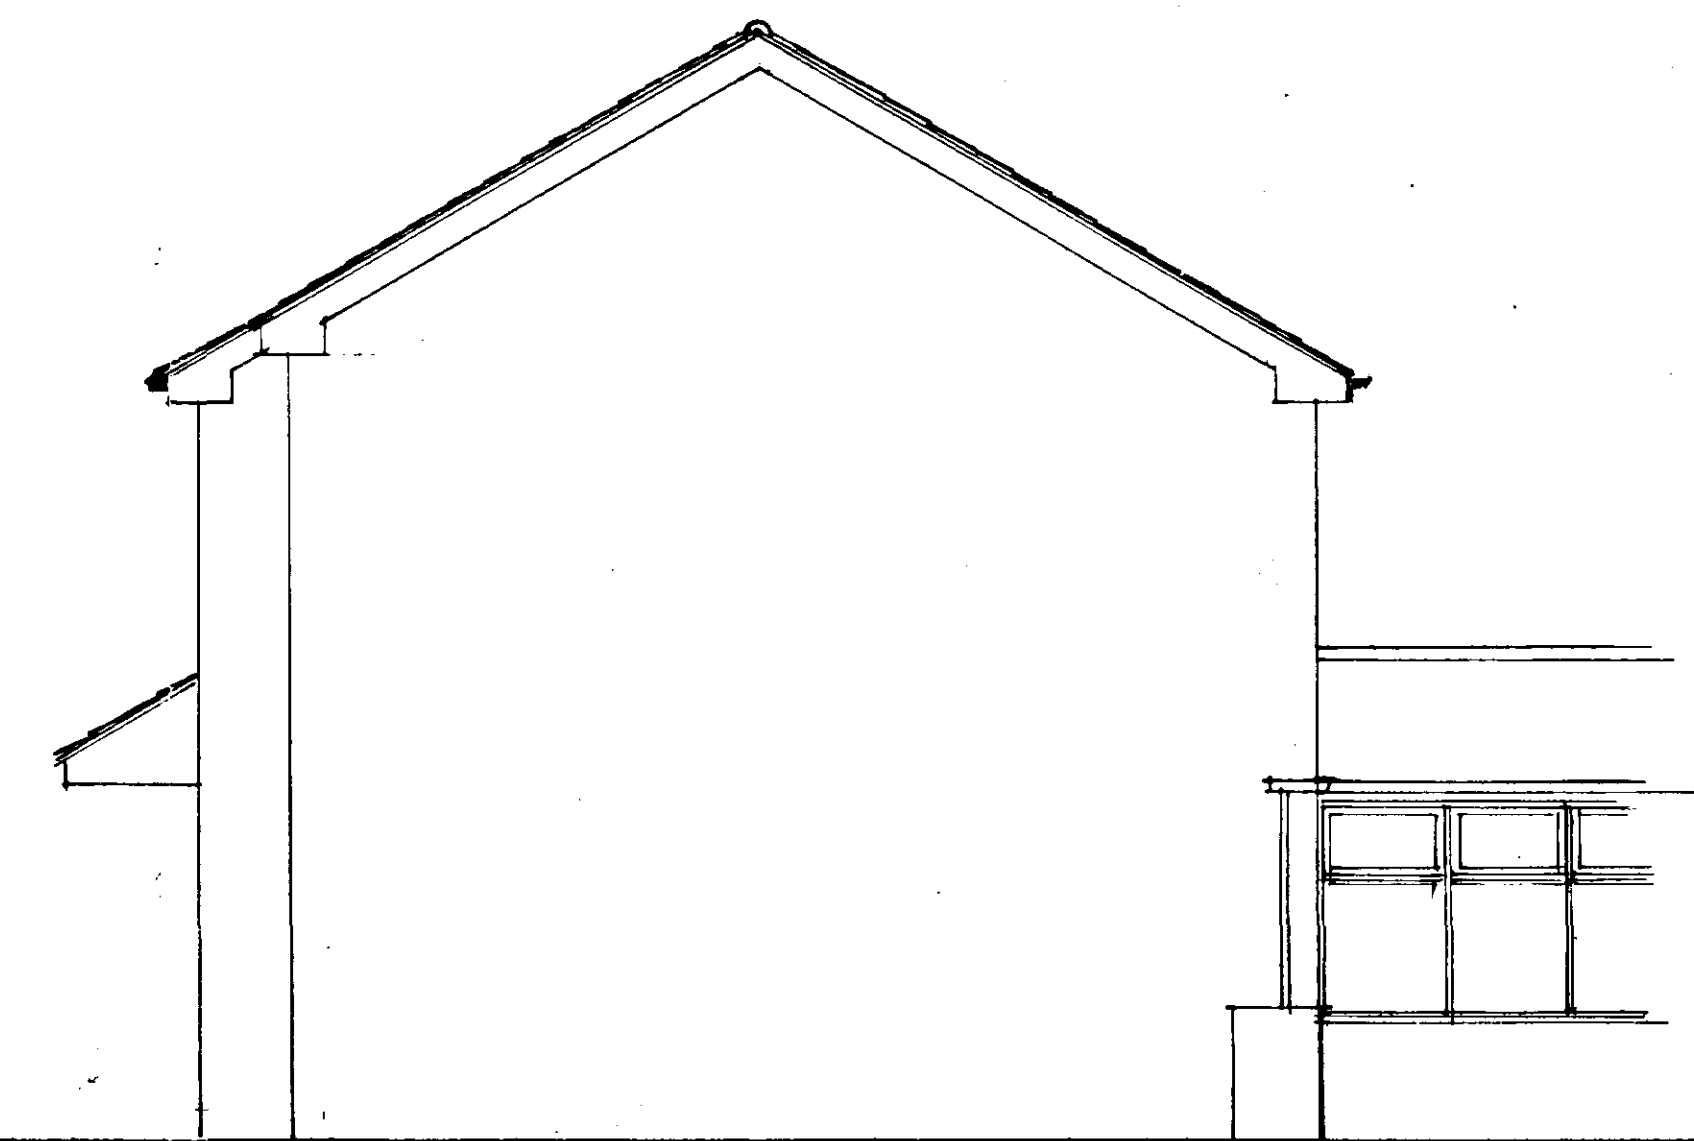

SIDE ELEVATION

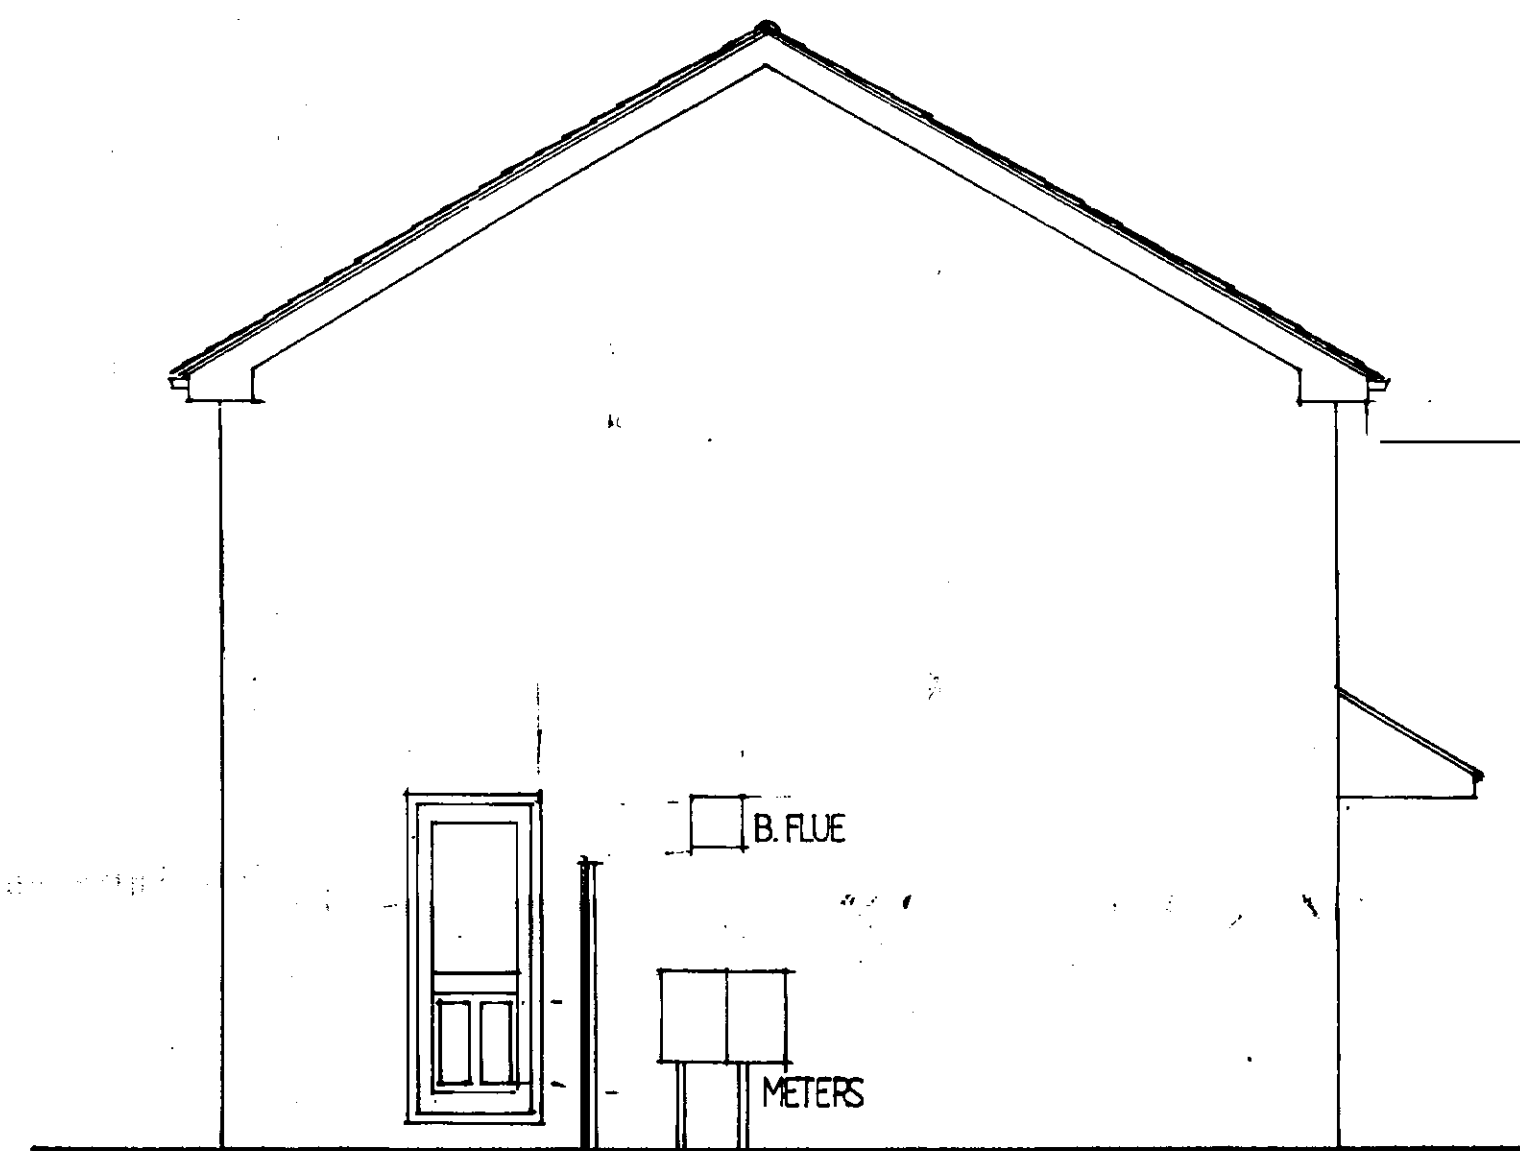

SIDE ELEVATION

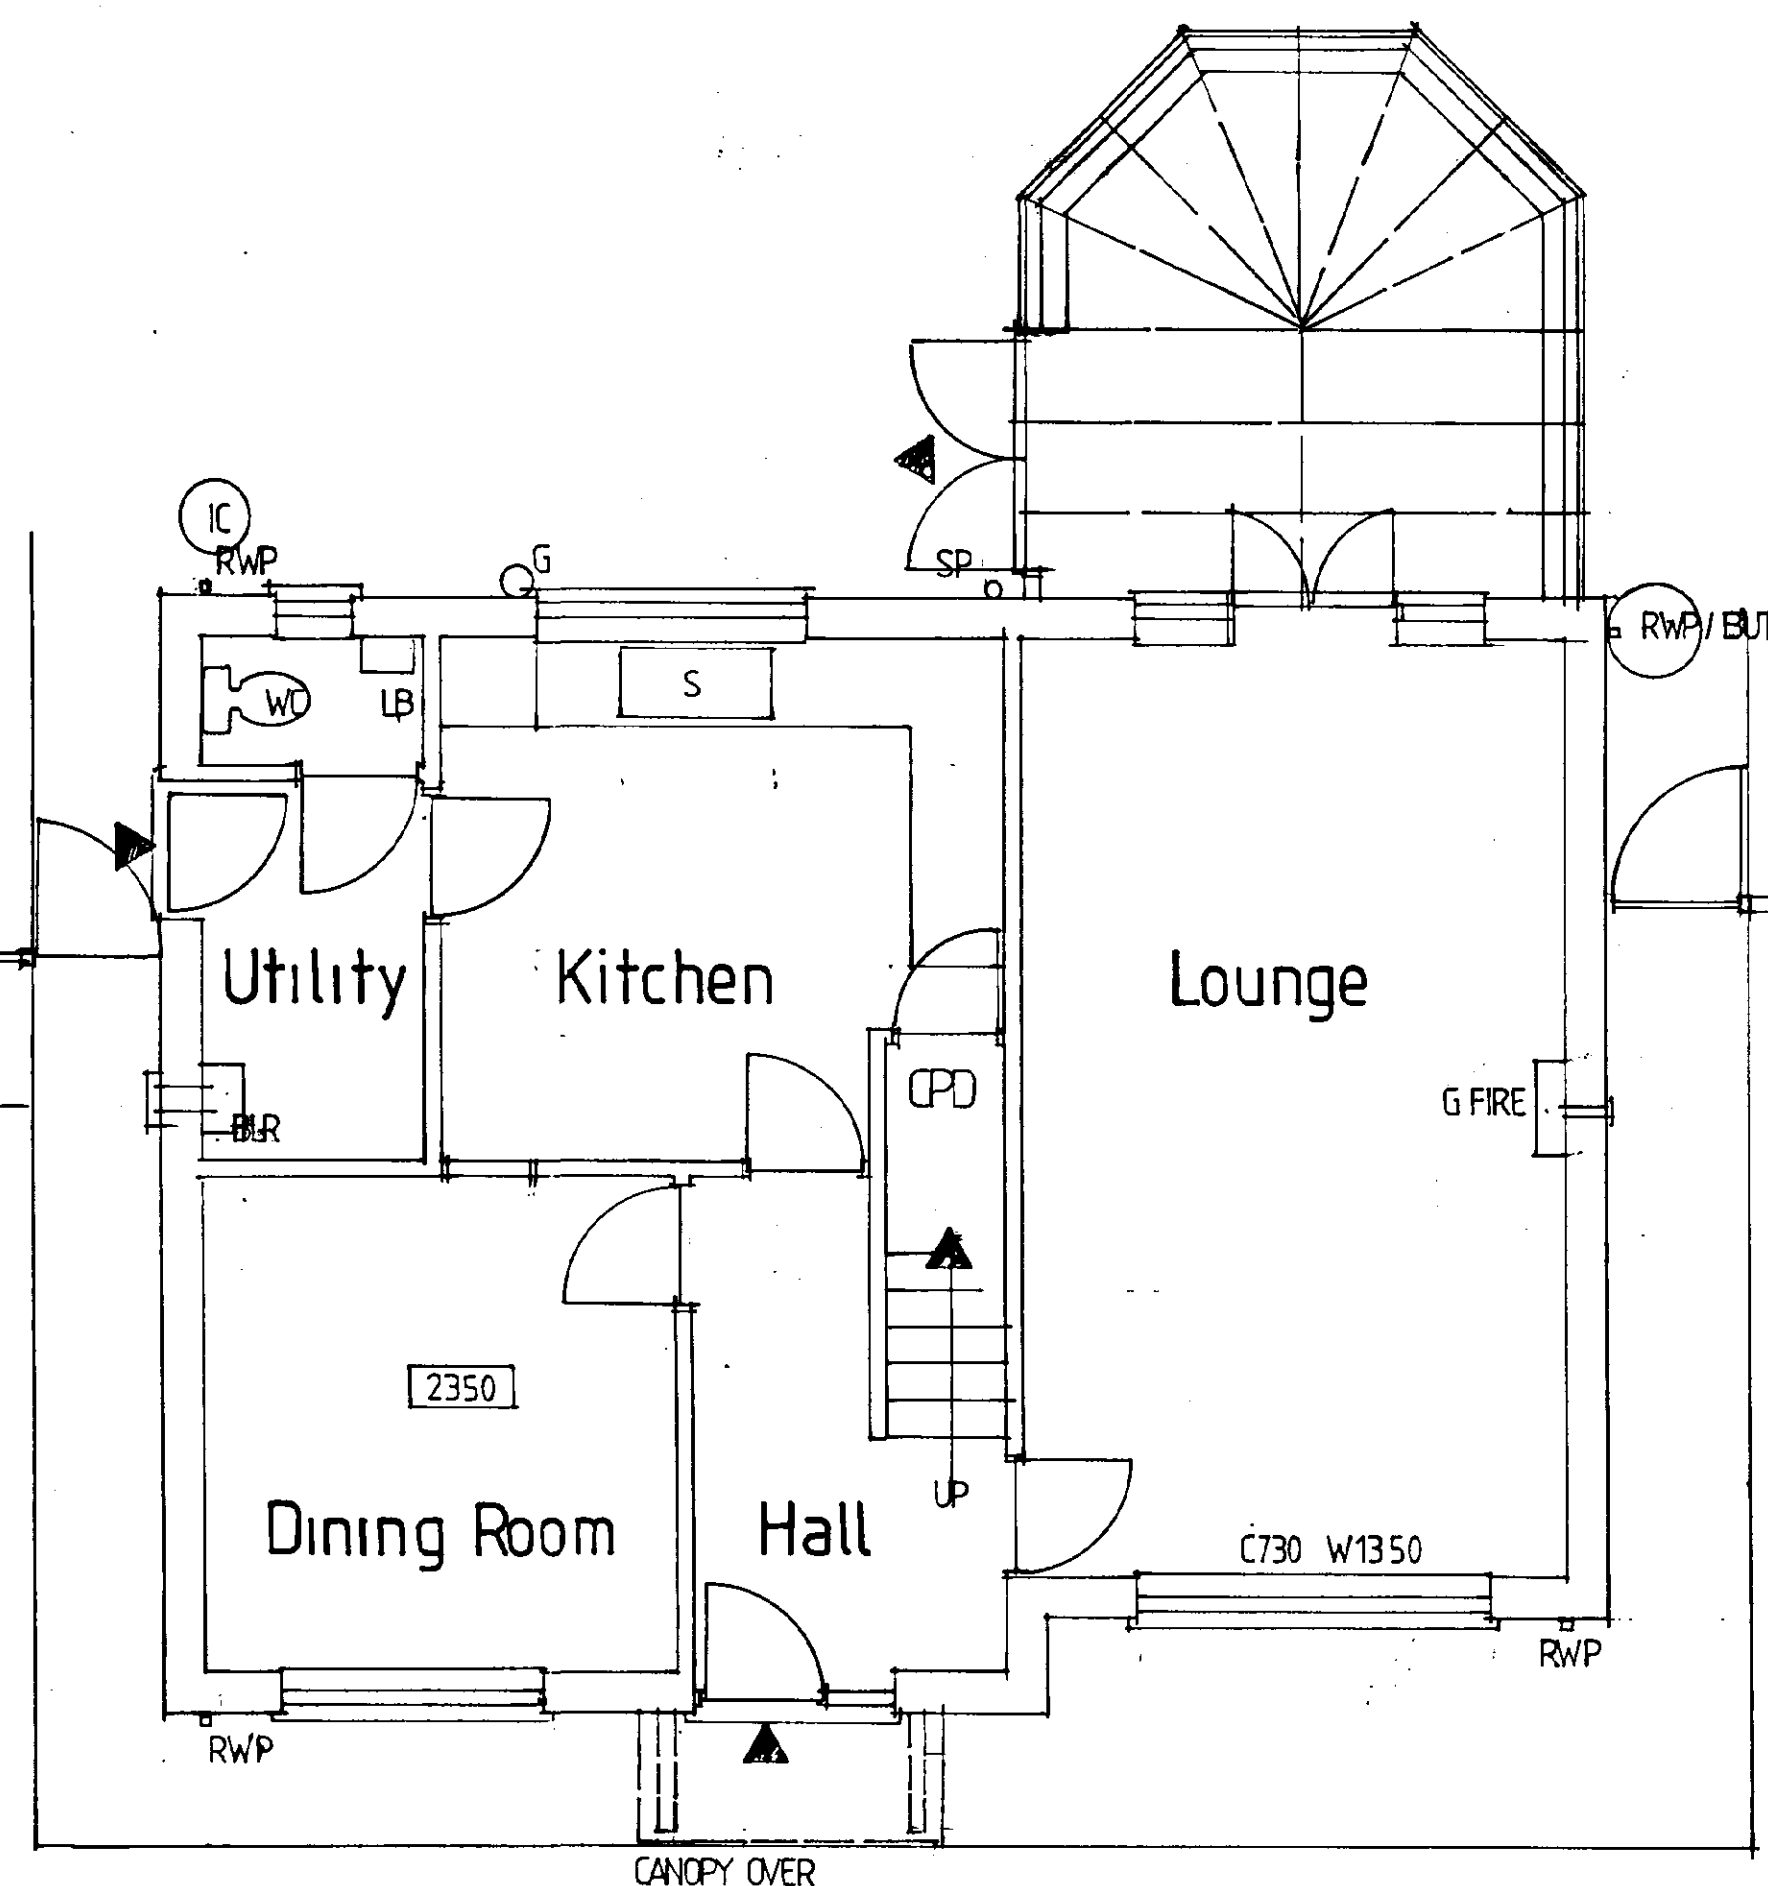

GROUND FLOOR PLAN



FRONT ELEVATION


SHDC
Planning Development
22 OCT 2002
Fict 1155/02

DETERMINED
PLAN


Client
MR A BHONDI
Job Title
PROPOSED EXTENSIONS
HOLLY TREE HOUSE, WHAPLODE


Morley Newborn
architectural technicians
16a Portland Street Lincoln LN5 7JX Tel: Lincoln (0522) 542589
Fax: No. (0522) 530652

Date: SEPT 2002 Scale: 1:50
Drawing No. 1759.02.1

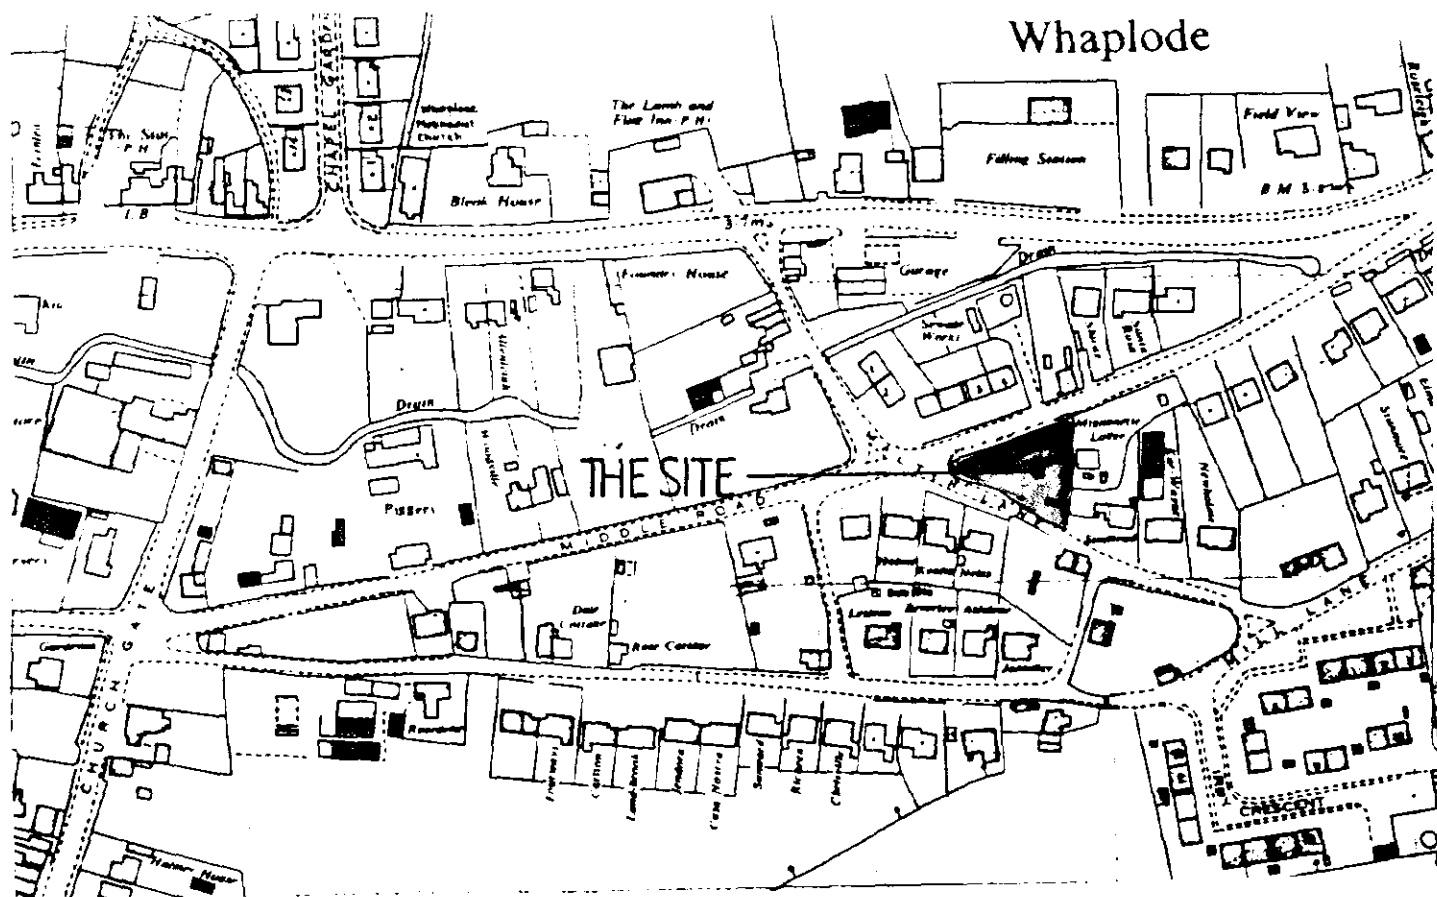

SITE LOCATION 1:2500

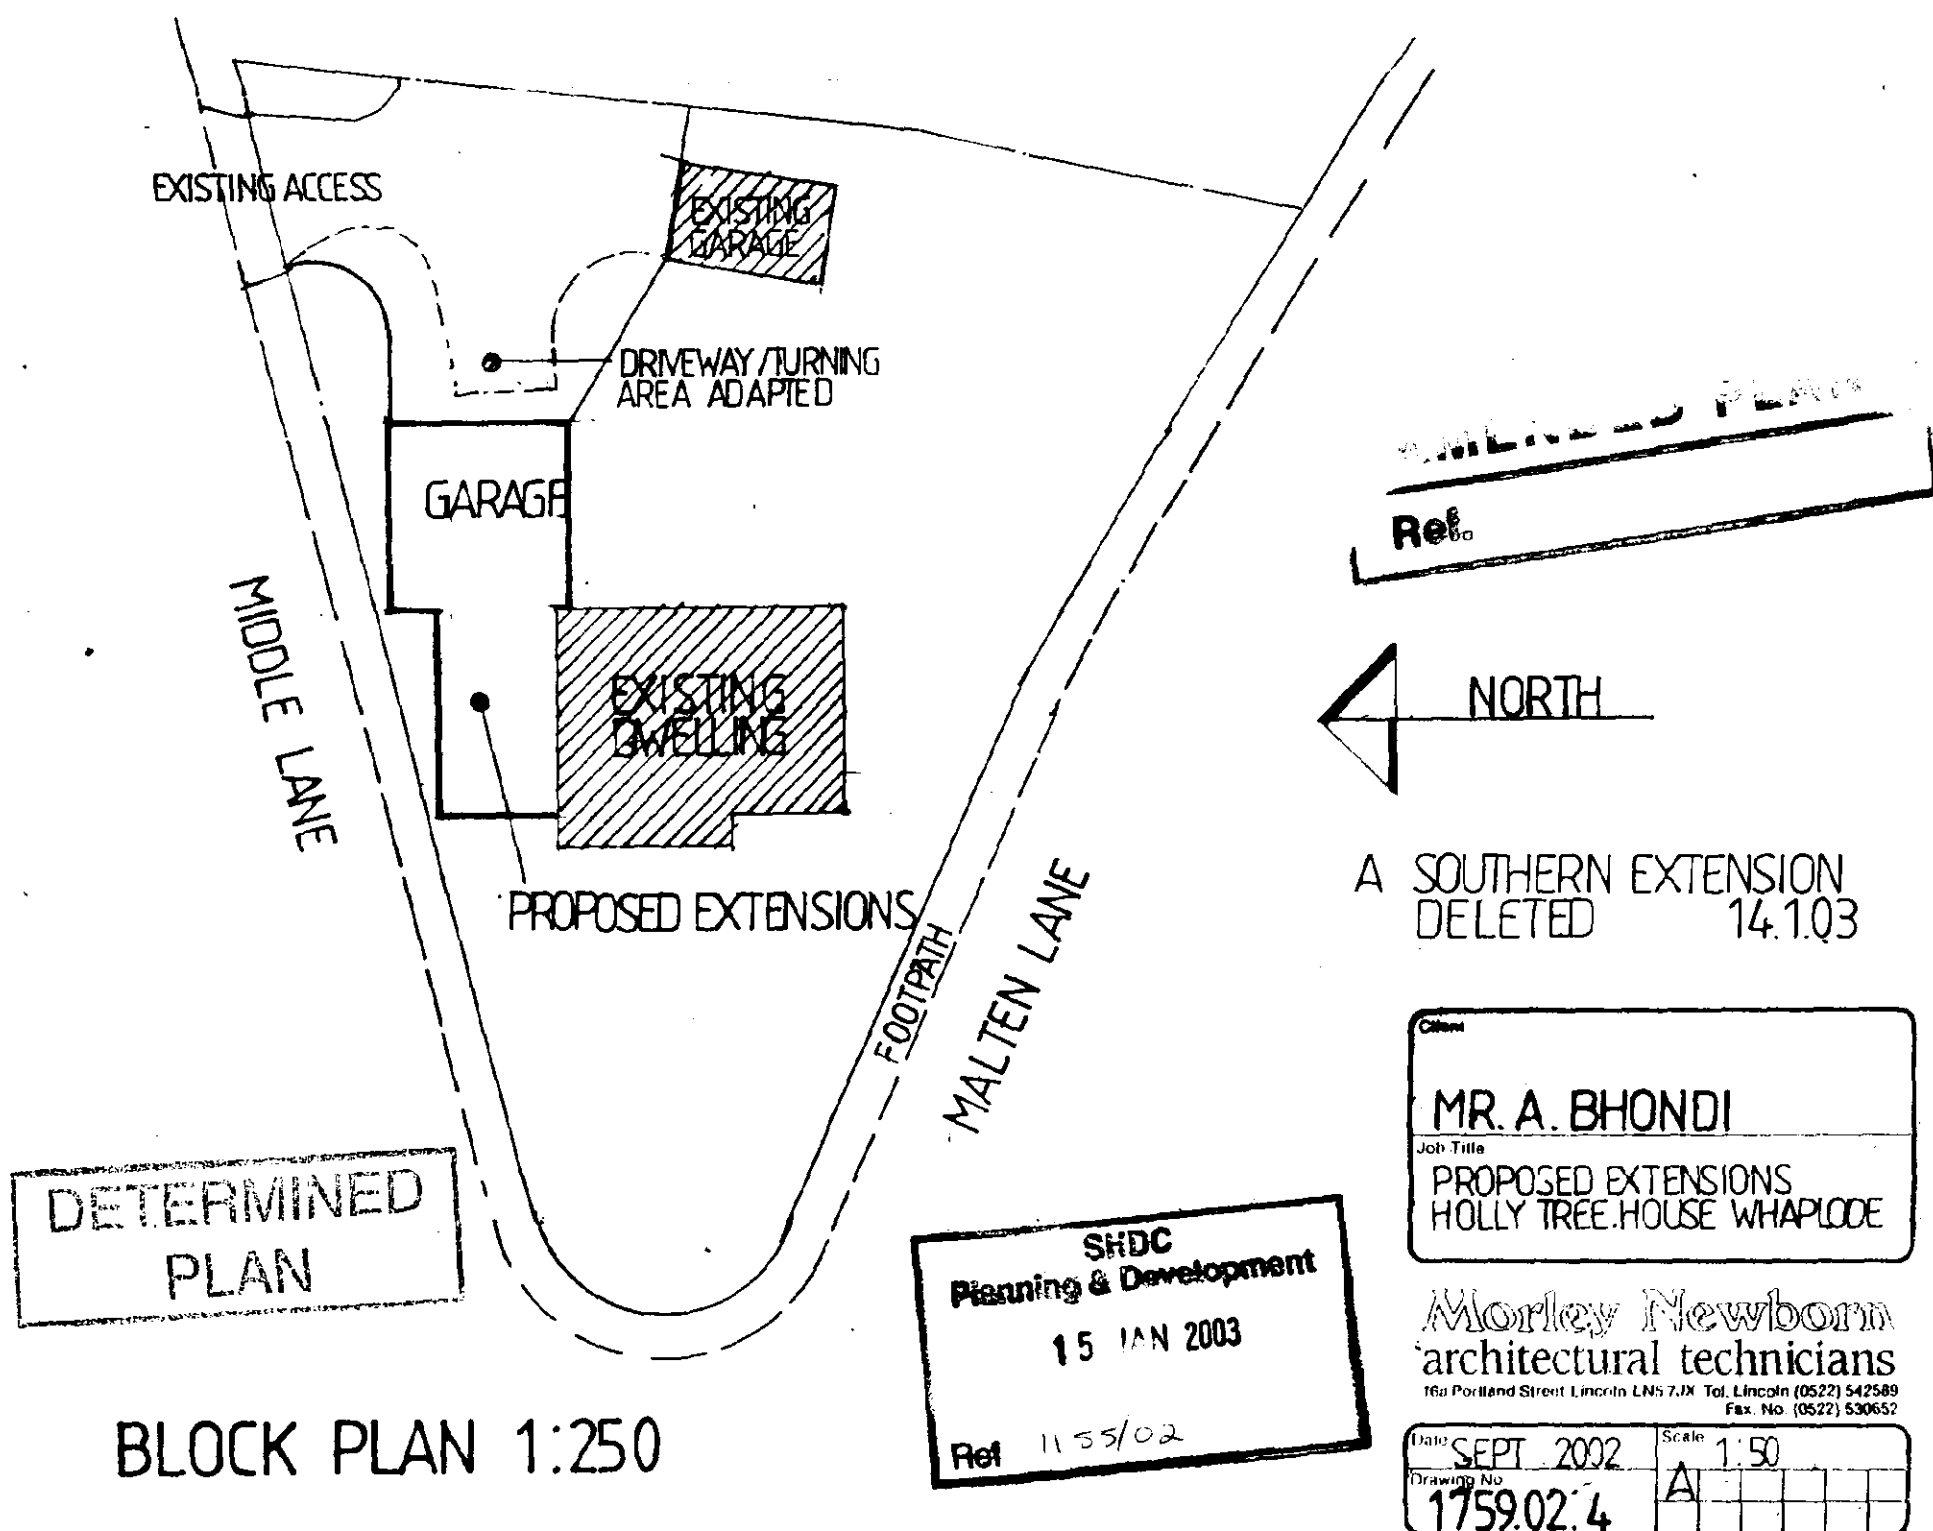

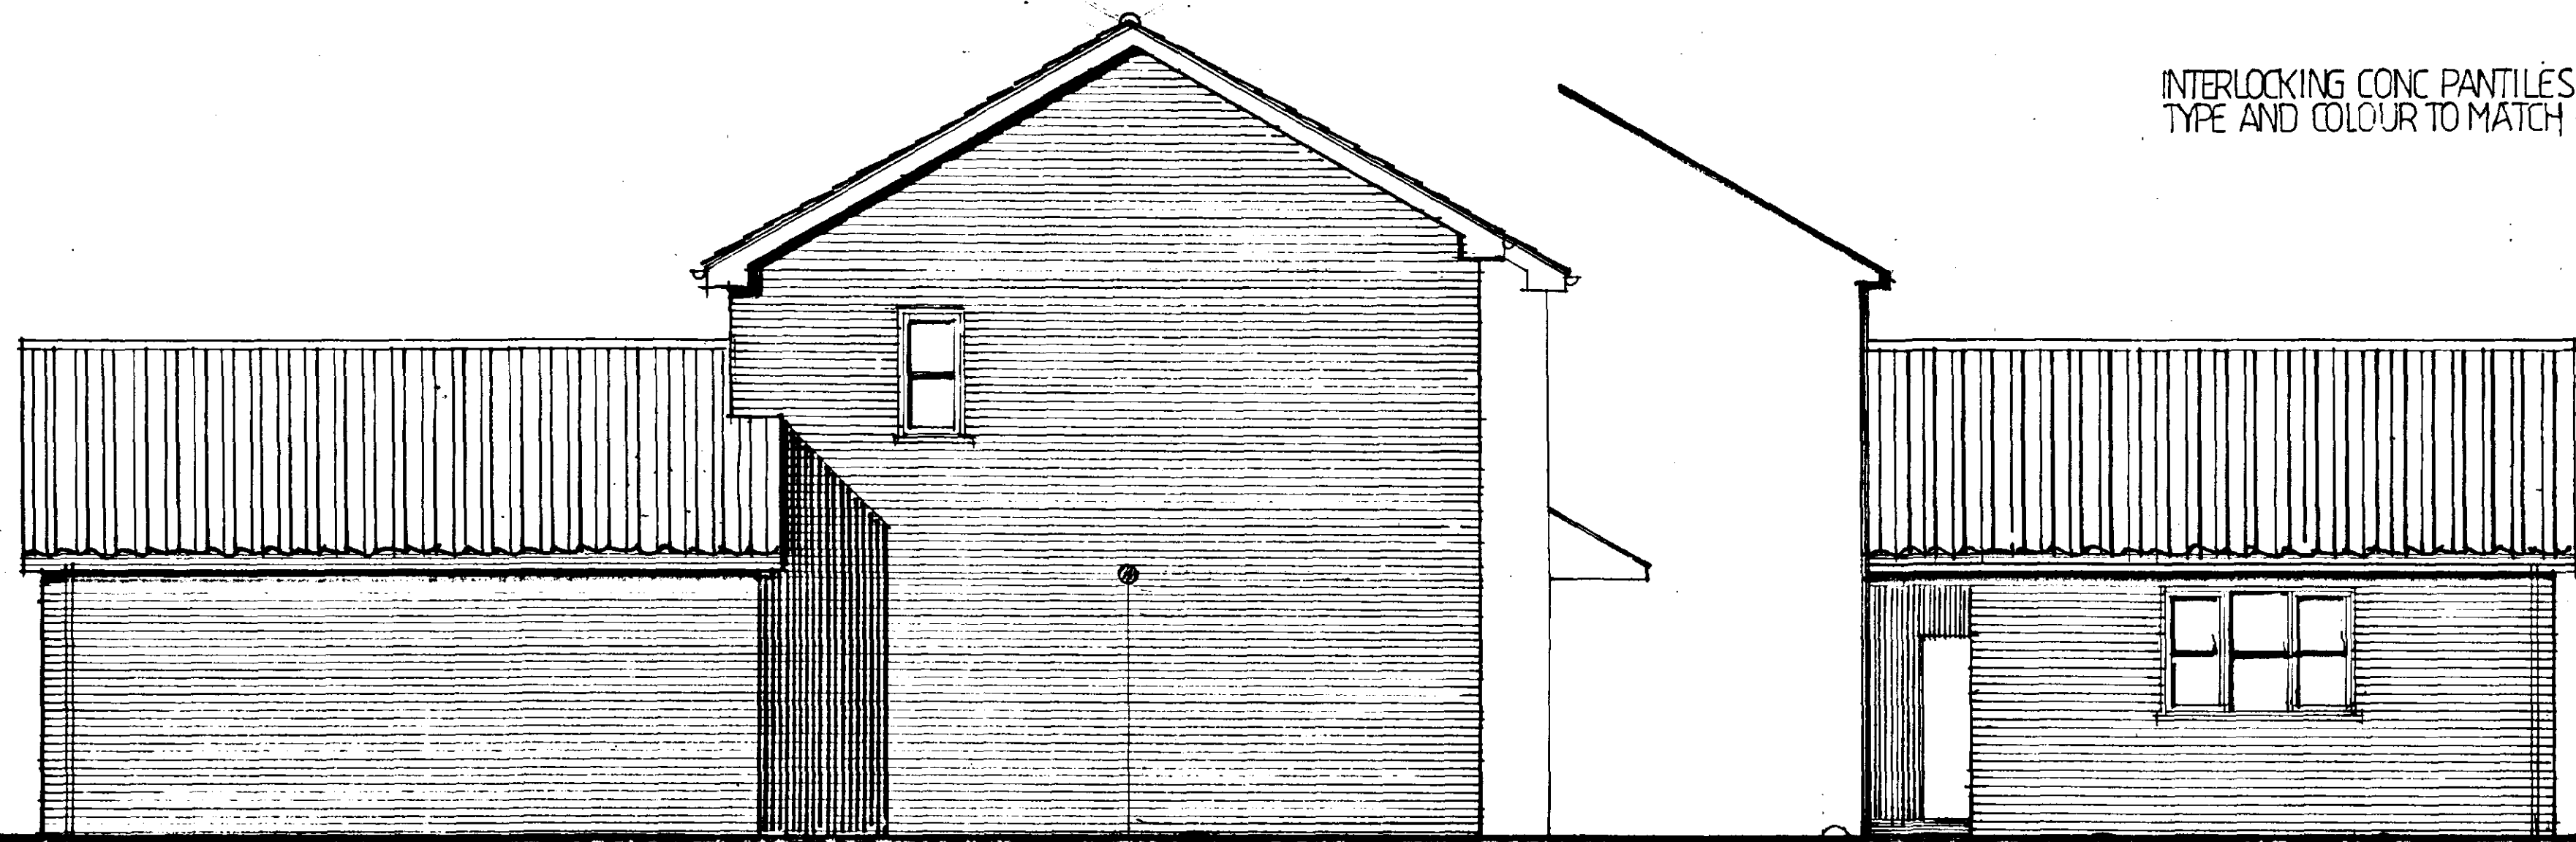

NORTH

FACING BRICK TO MATCH EXISTING


SOUTH




WEST

WHITE UPVC WINDOWS

INTERLOCKING CONC PANTILES
TYPE AND COLOUR TO MATCH

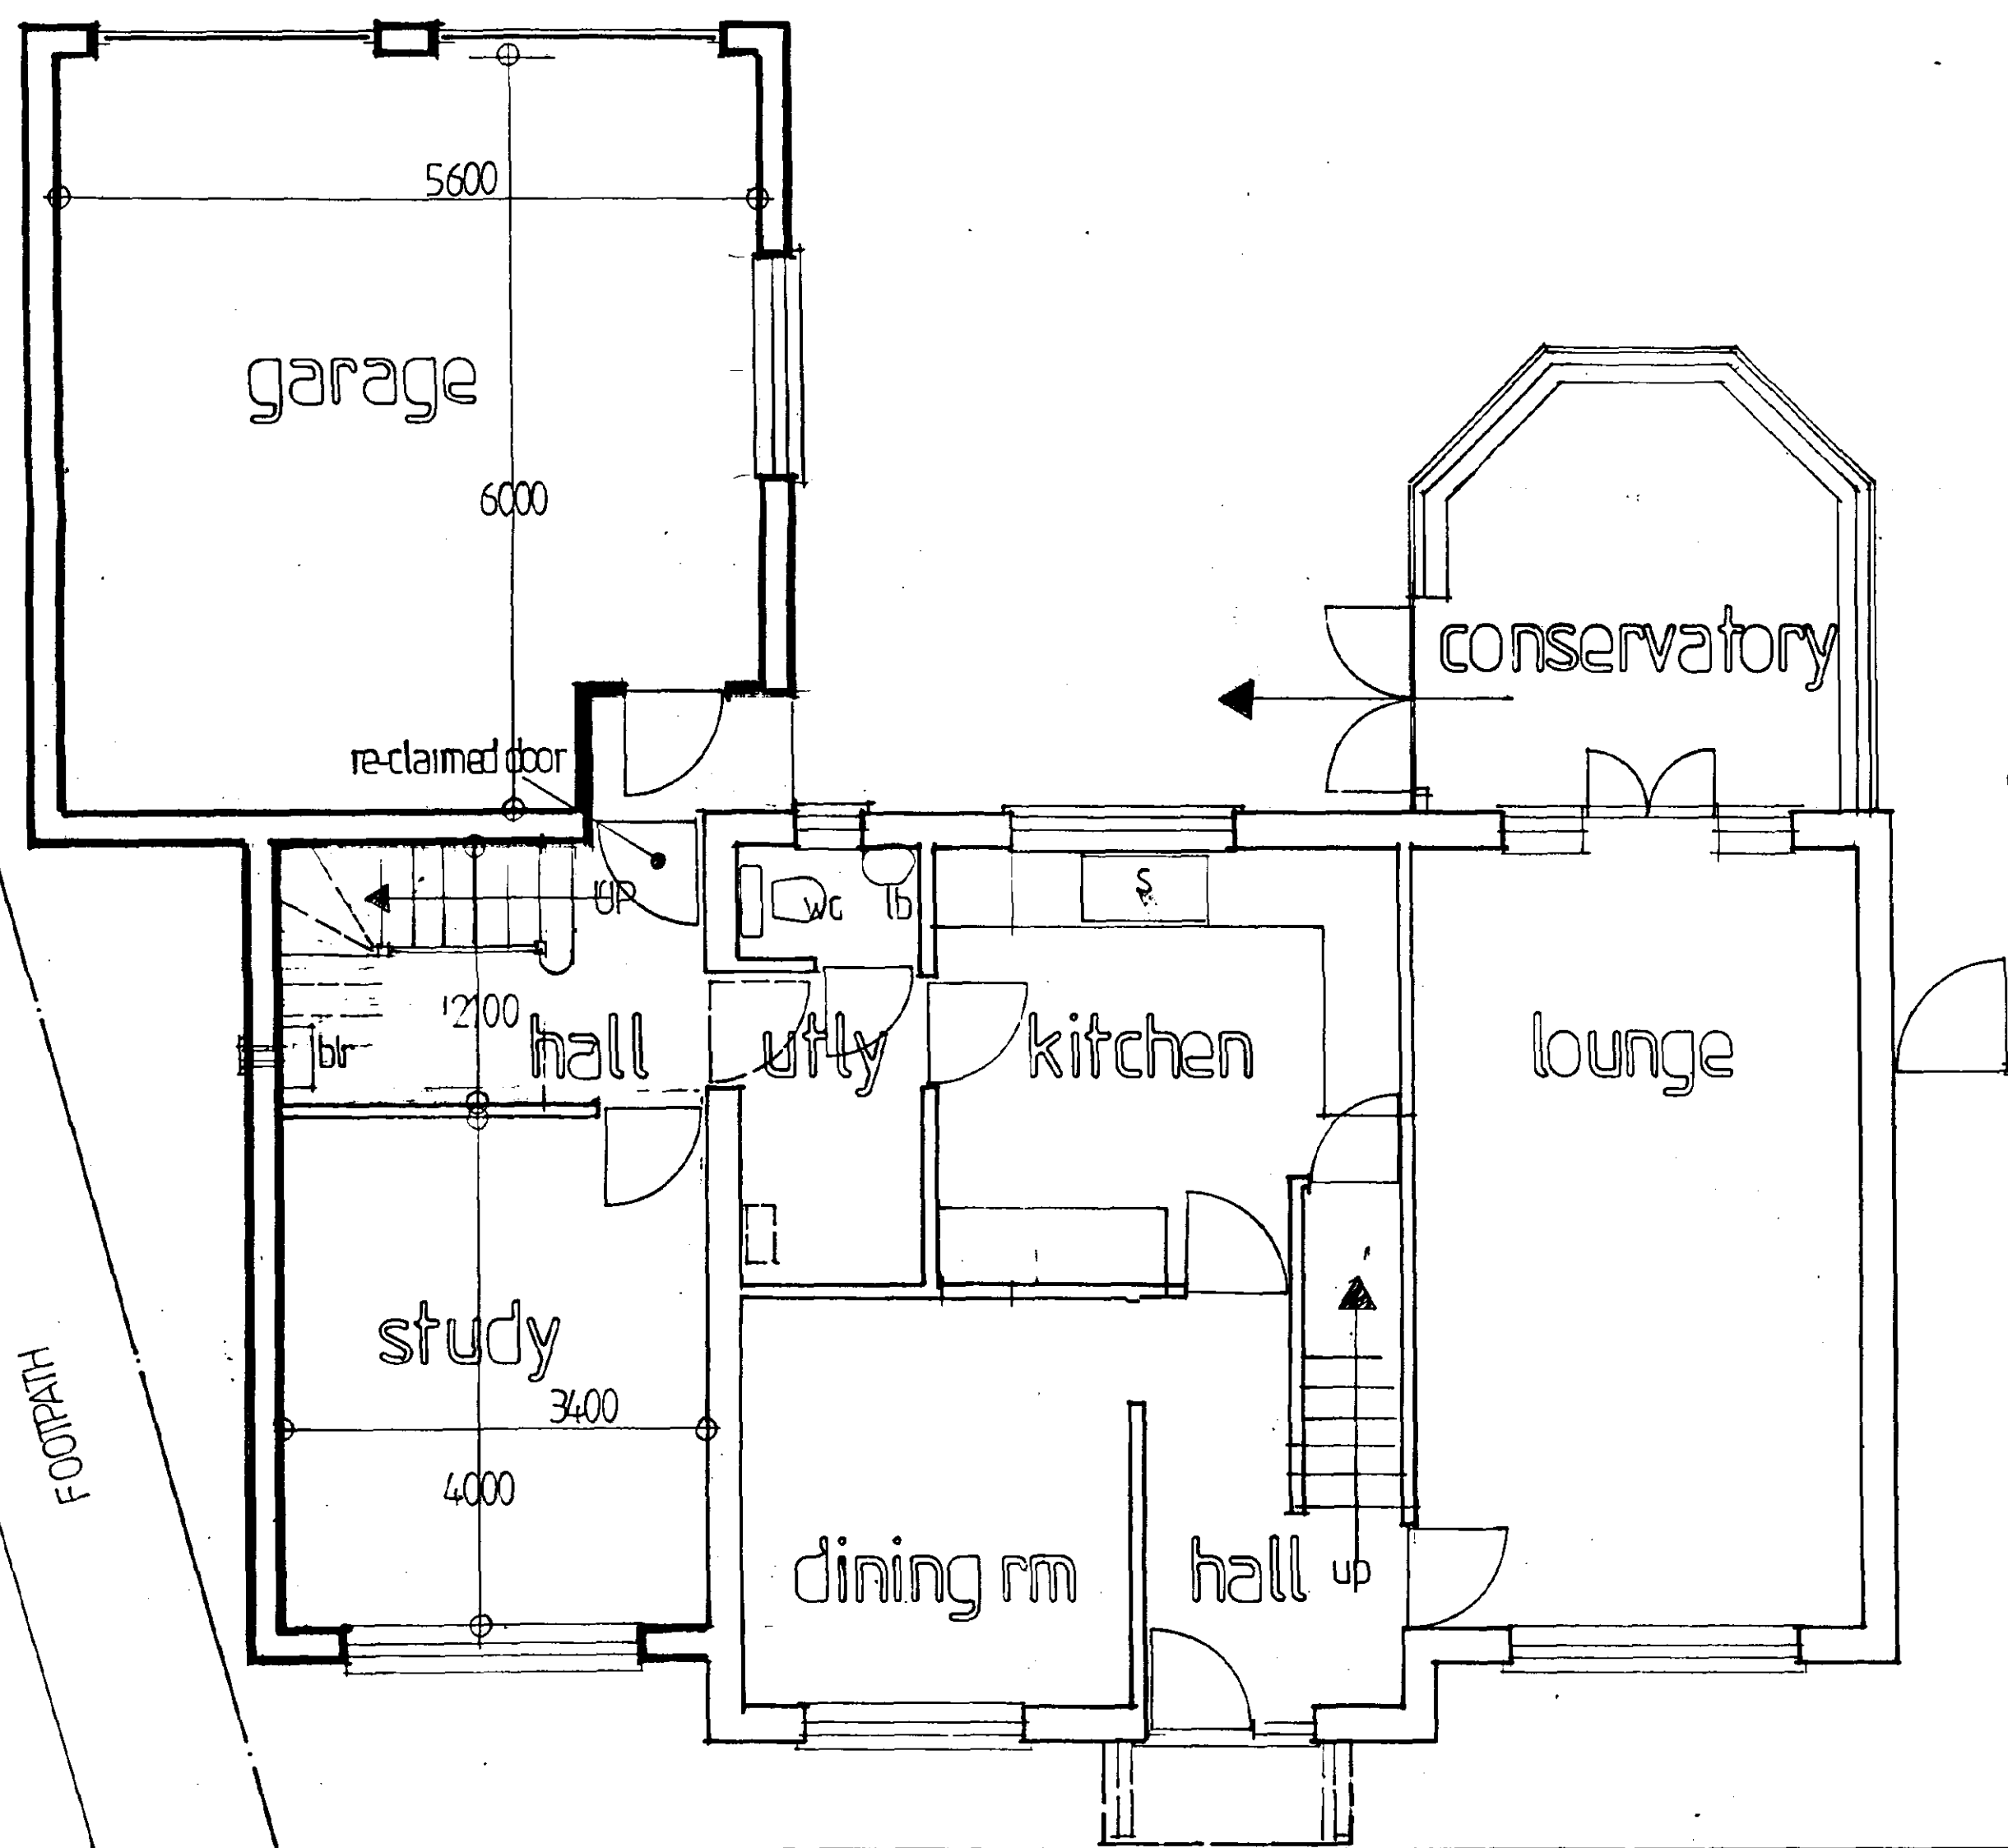

GROUND FLOOR

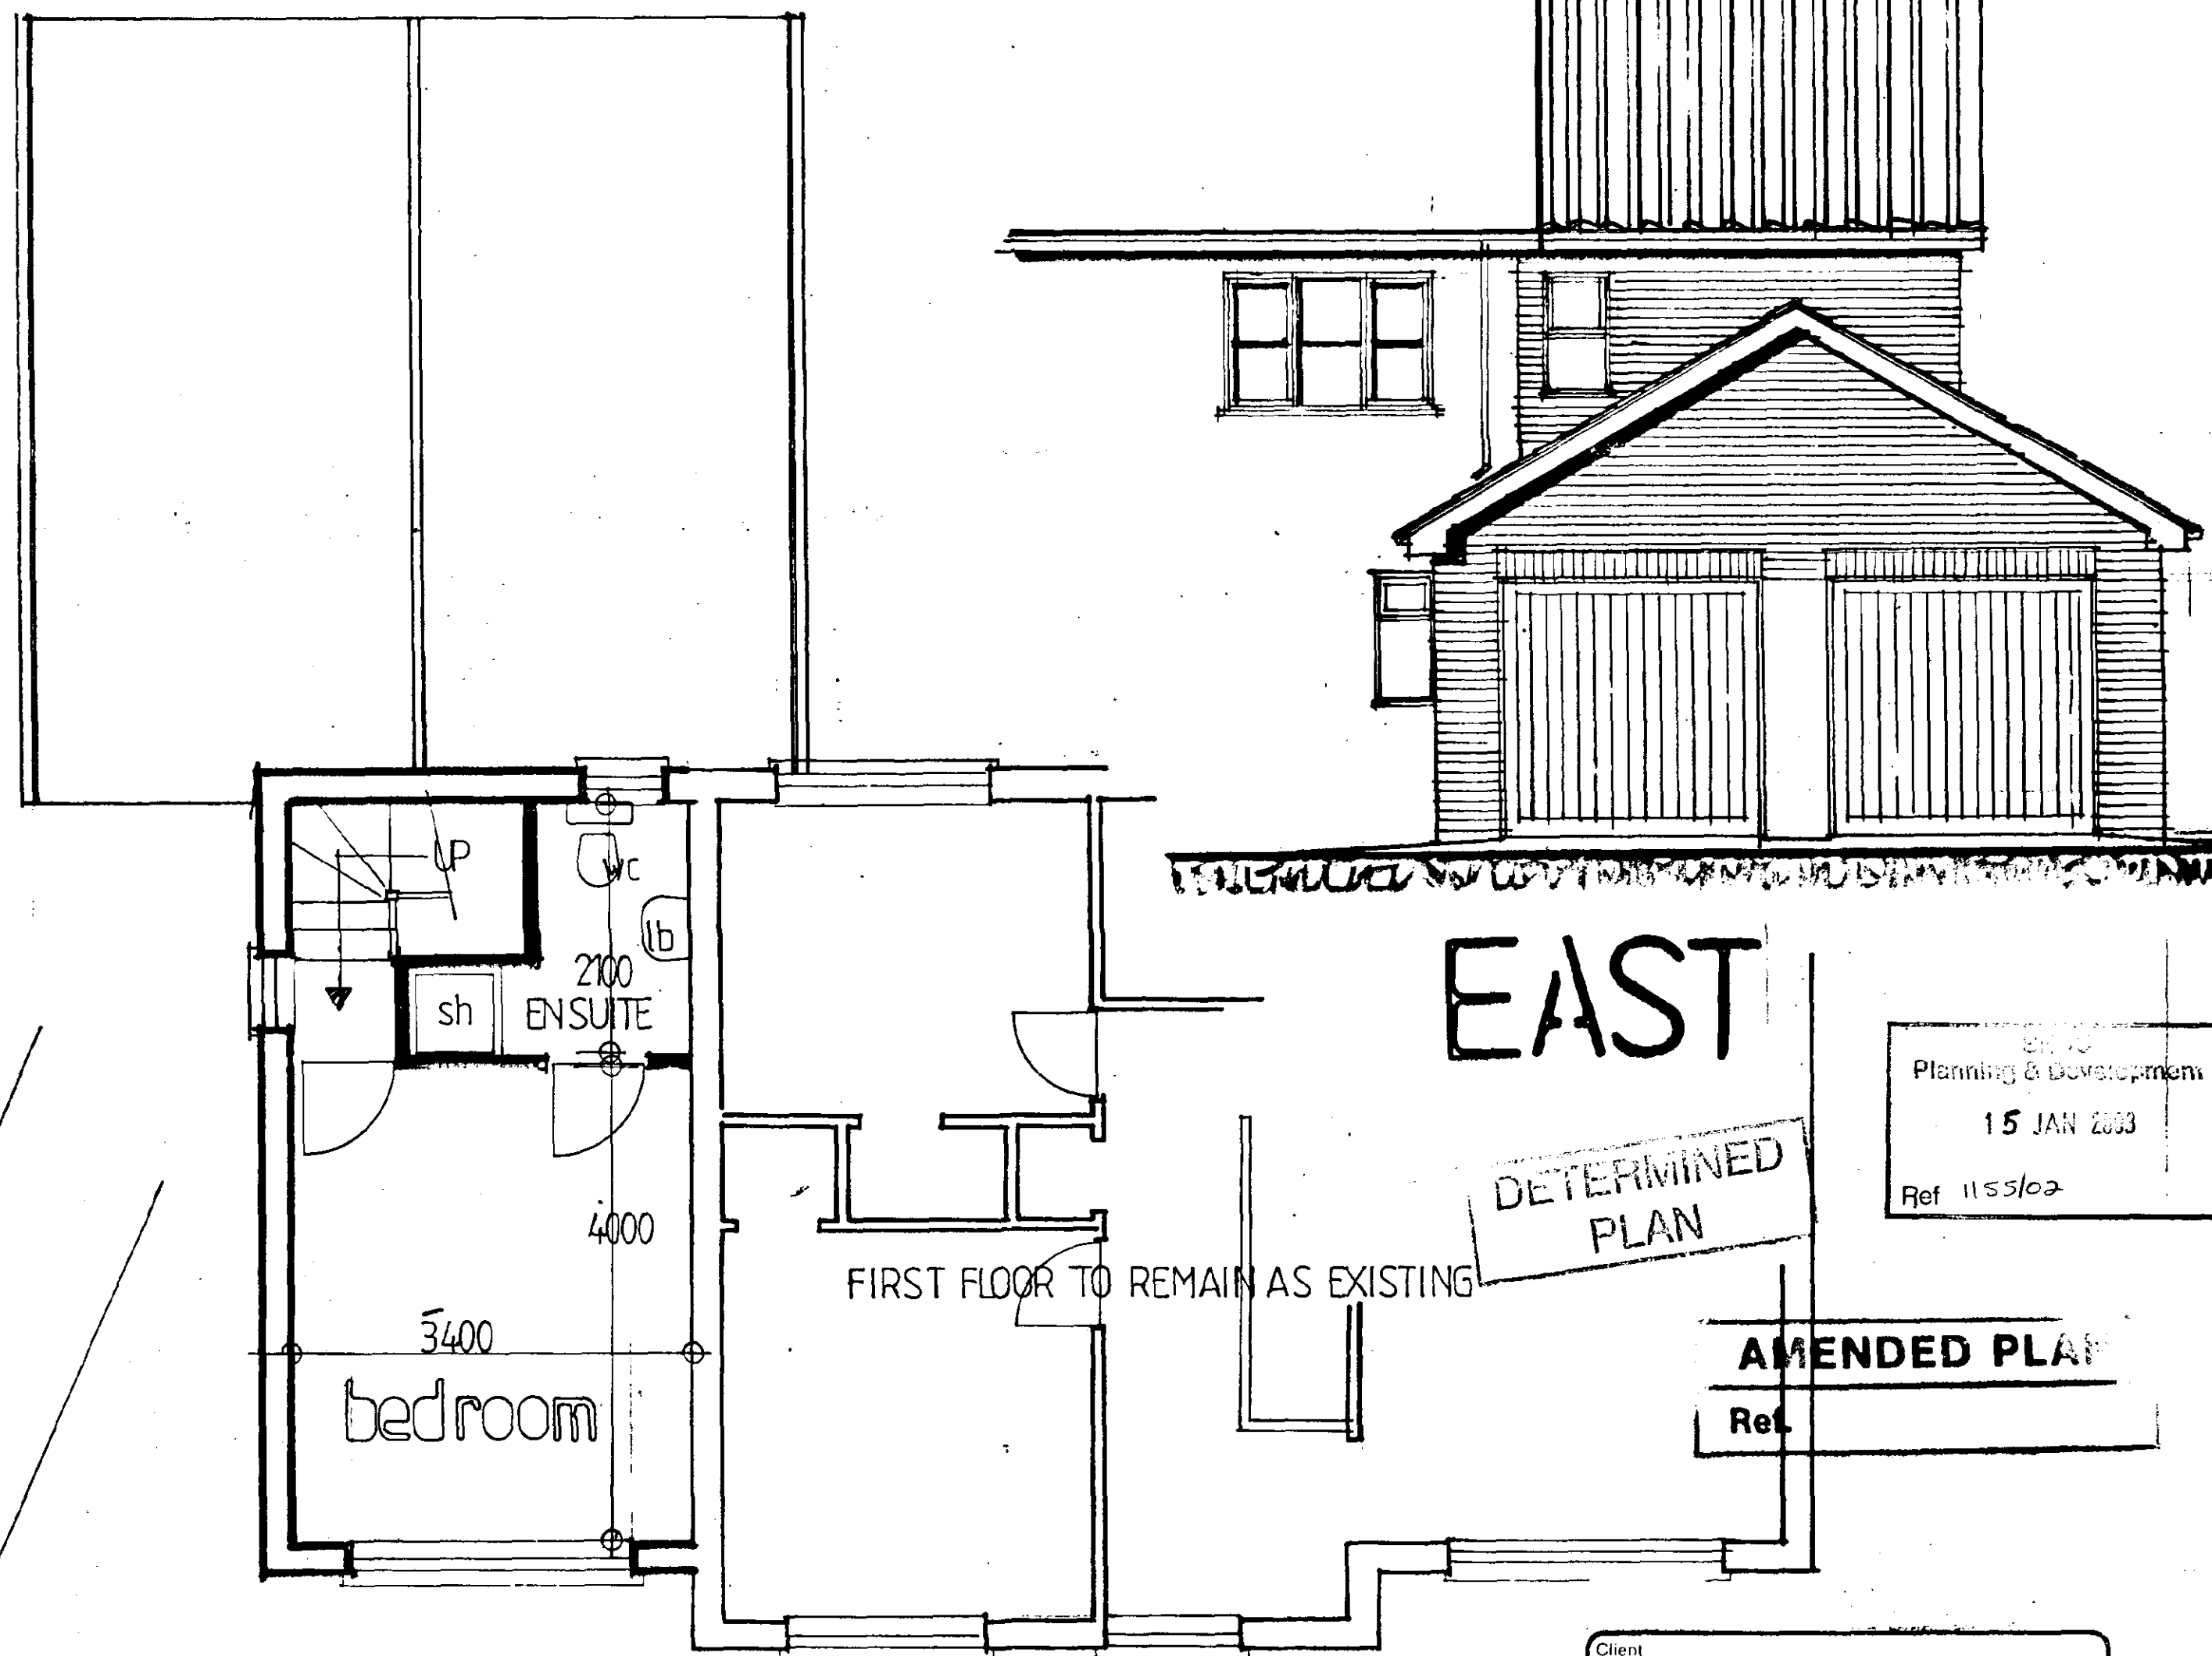

FIRST FLOOR

EAST

DETERMINED
PLAN

AMENDED PLAN

Planning & Development
15 JAN 2003
Ref: 1155102

SMDC
Planning & Development
15 JAN 2003
Ref:

Client
MR. A. BHONDI
Job Title
PROPOSED ALTERATIONS
HOLLY TREE HOUSE WHAPLODE

Morley Newborn
architectural technicians
16a Portland Street Lincoln LN5 7JX Tel: Lincoln (0522) 542588
Fax No. (0522) 530652

A RE-DRAWN - AMENDED SCHEME
14.1.03

Date: SEPT
Drawing No: 1750 02 2
Scale: 1:50
A