

All drawings to be worked on file by Mike Connolly before the start of any construction work. No alterations or changes to be made without the consent of the architect. Report any discrepancies to the Contract Administrator at once.

This drawing is to be used only as a guide and not a contract. The architect's drawings are not to be used for construction without the consent of the architect. 

Andrew Wright Ltd, Registered in England & Wales No. 0202024  
Registered Office: 22 Church Street, London, SE1 1LJ, UK. Tel: 020 7463 1234

**LEGEND:** DO NOT SCALE

**Legend to materials:-**

- 1 = Facing brickwork
- 2 = Feature brickwork (soldier courses and corbelling) in contrasting brick
- 3 = Reconstituted stone clills
- 4 = Projecting brick pinn's stretcher detail in contrasting brick
- 5 = Painted timber effect cladding
- 6 = Slate effect roofing or concrete interlocking paniles
- 7 = Upvc windows
- 8 = Timber (or timber effect) composite doors
- 9 = Upvc doors
- 10 = Roof windows
- 11 = Timber board effect garage doors
- 12 = Timber porch construction
- 13 = Plastic rainwater goods
- 14 = Contrasting band of facing brickwork.


Front Elevation (1:100)

Side Elevation (1:100)

Rear Elevation (1:100)

Side Elevation (1:100)


Windows to Plots 10 & 18 only

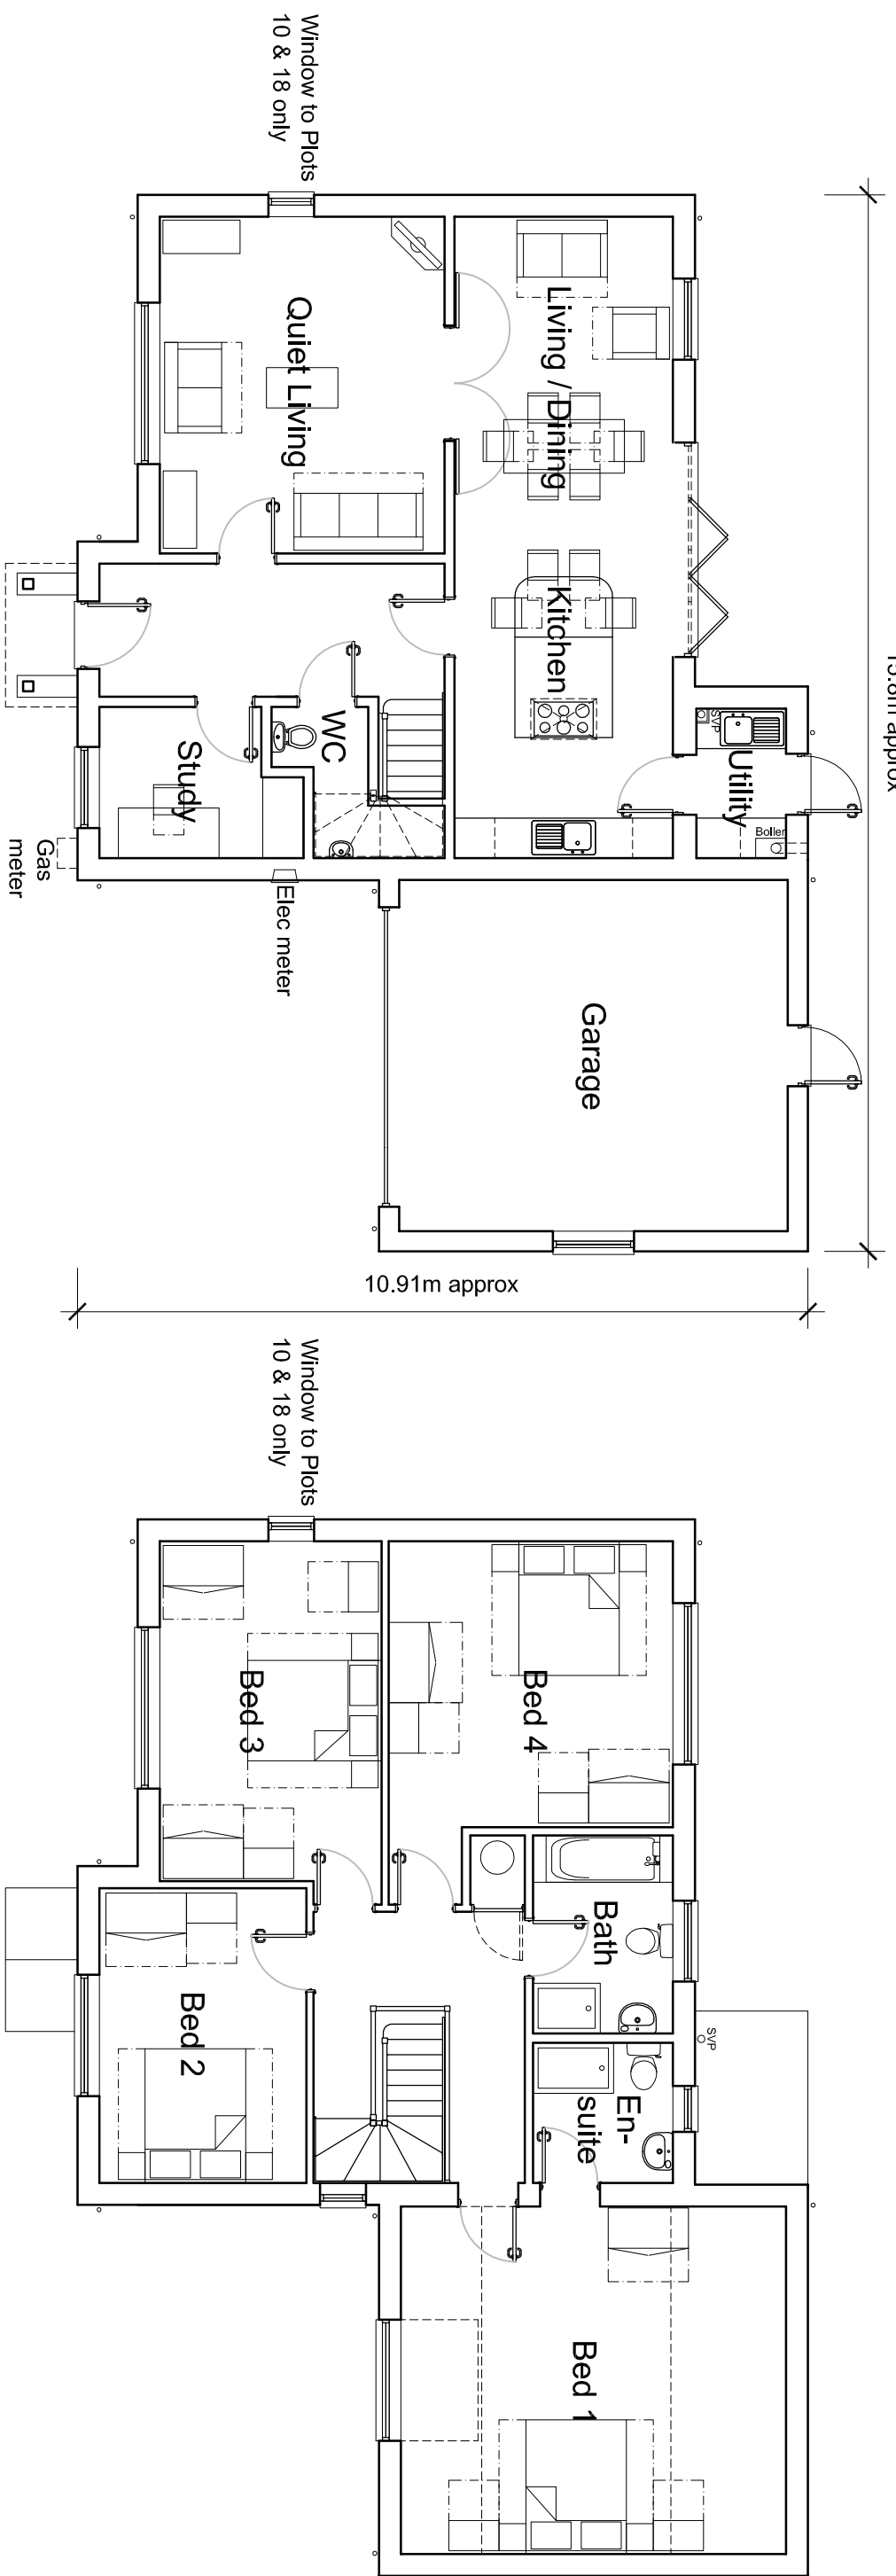

Ground Floor Plan (1:100)

First Floor Plan (1:100)


4 BEDROOM DETACHED HOUSE (Plots 18 & 20 shown. Plot 10 handed)

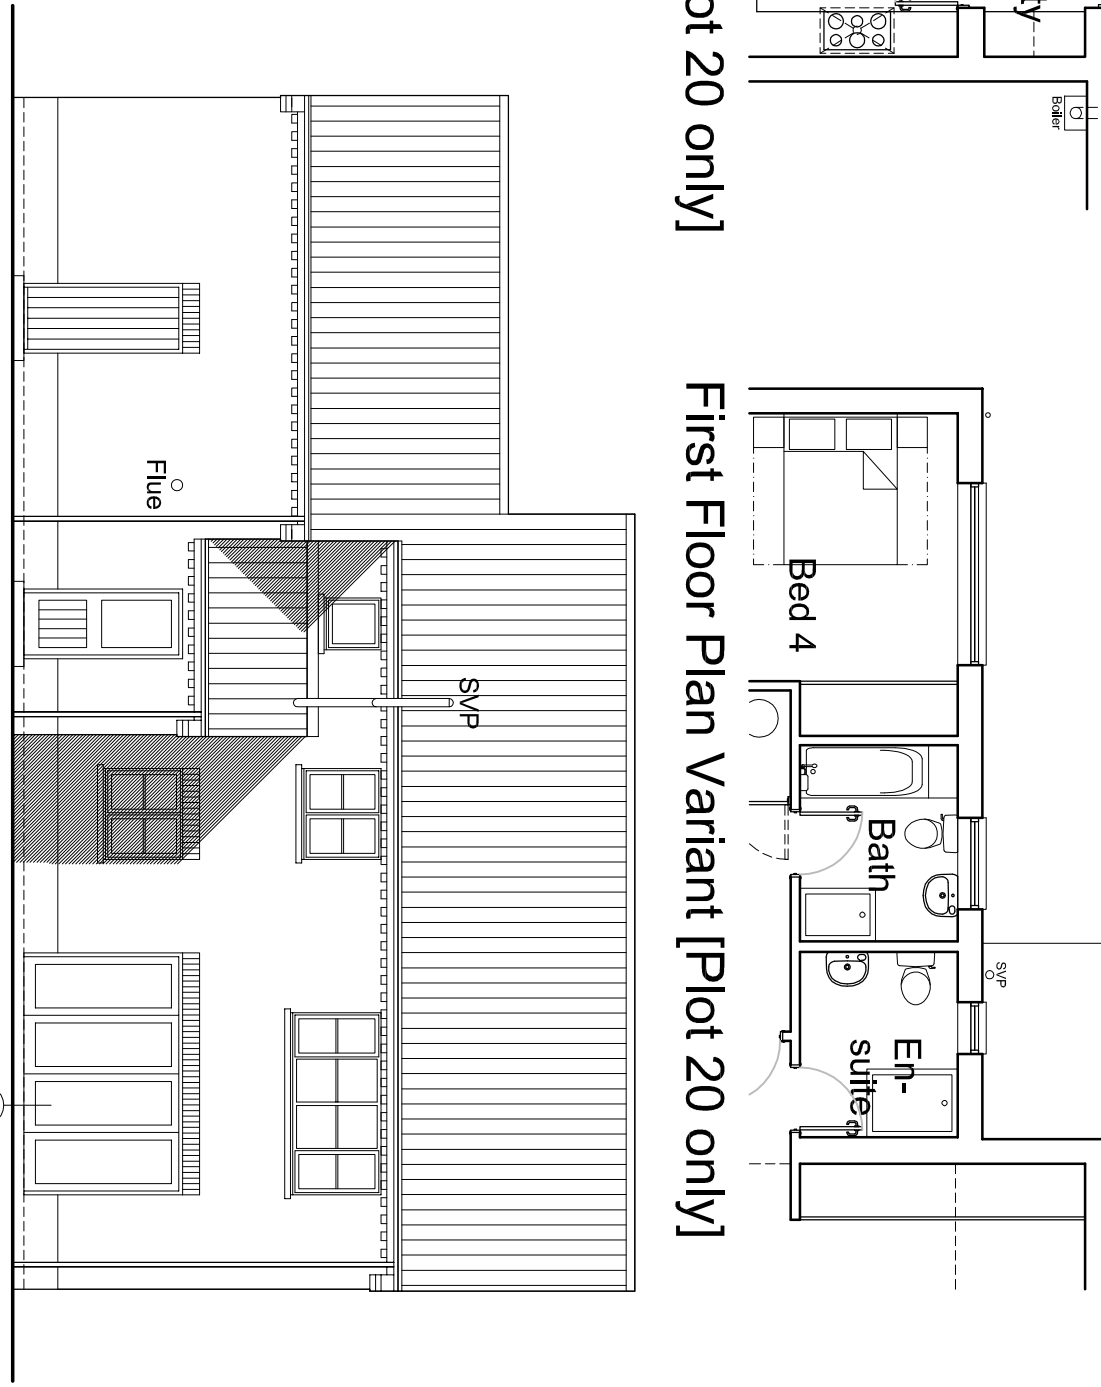

Ground Floor Plan Variant [Plot 20 only]

First Floor Plan Variant [Plot 20 only]

Rear Elevation Variant [Plot 20 only]

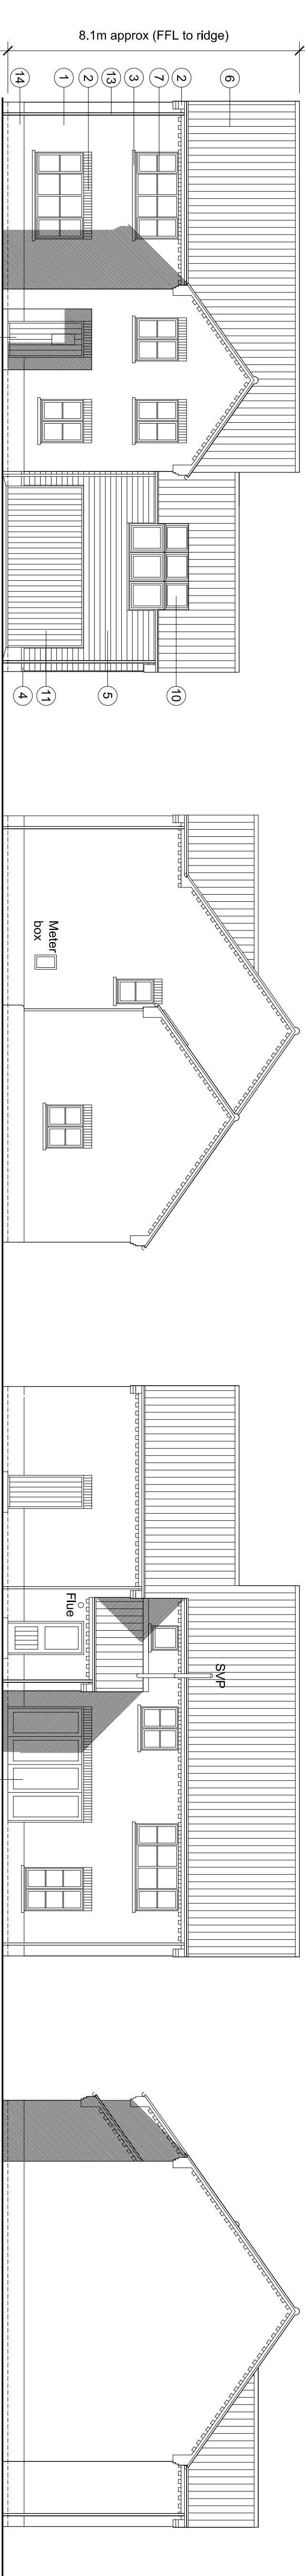


Front Elevation (1:100)

Side Elevation (1:100)

Rear Elevation (1:100)

Side Elevation (1:100)

 

| Revision | Date     | Description    | Drawn | Checked |
|----------|----------|----------------|-------|---------|
| P3       | 25.11.19 | Planning Issue | AMW   | AMW     |
| T4       | 25.11.19 | Cost Issue     | AMW   | AMW     |
| P2       | 24.07.18 | Planning Issue | AMW   | AMW     |
| P1       | 18.05.18 | Planning Issue | AMW   | AMW     |
| T3       | 11.05.18 | Cost Issue     | AMW   | AMW     |
| T2       | 29.04.18 | Cost Issue     | AMW   | AMW     |
| T1       | 26.04.18 | Cost Issue     | AMW   | AMW     |

**ANDREW M WRIGHT LTD**  
CHARTERED ARCHITECT

28 Jovs Bank, Holbeach St Johns, Spalding, Lincs. PE12 8SD  
Telephone: 01405 540573 Mobile: 07940 914778

**Project:**  
Residential Development  
High Road  
Wnapode  
Lincs

**Client:**  
Haycroft Homes Ltd

**Drawings Title:**  
Proposed Houses  
Plots 10 & 18 - 21

**Drawn:** AMW  
**Checked:** AMW  
**Date:** 22.04.16  
**Scale:** 1:100  
**Page:** 8/8  
**Sheet:** A1

**Job No.:** 031601  
**Stage:** Planning  
**Revision:** P3

4 BEDROOM DETACHED HOUSE (Plot 19 shown. Plot 21 handed)

Ground Floor Plan (1:100)

First Floor Plan (1:100)