


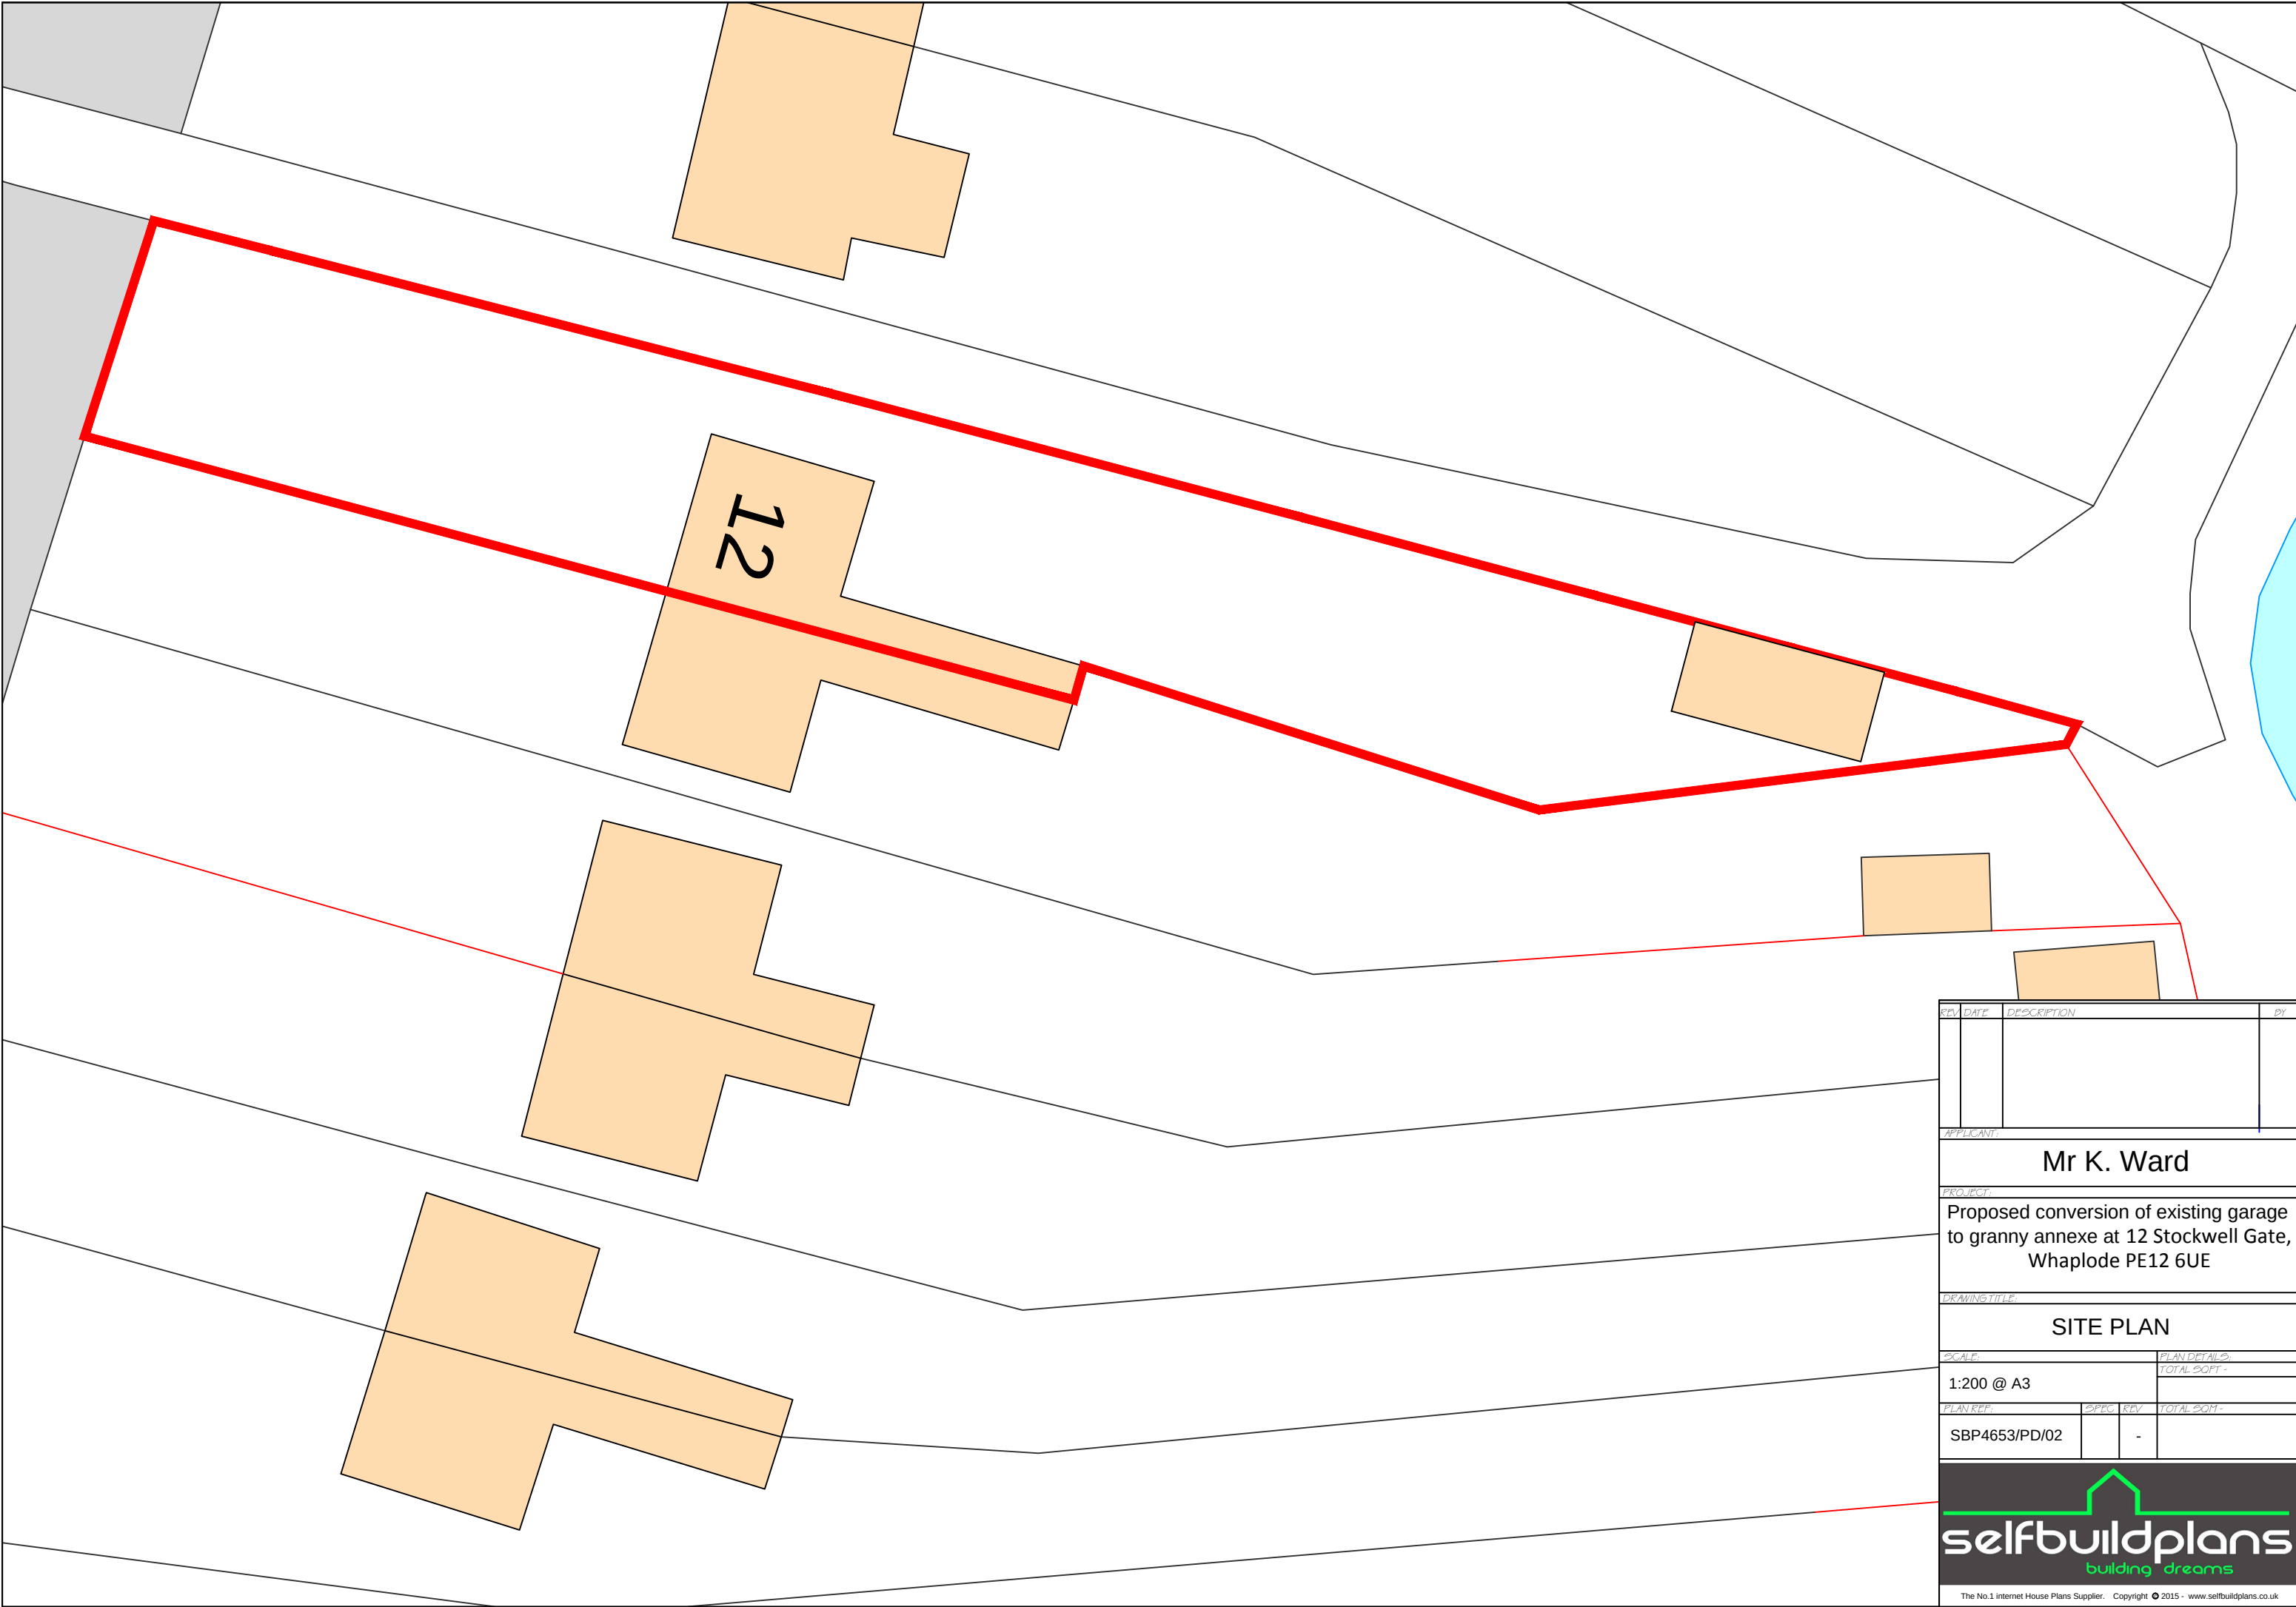

REV	DATE	DESCRIPTION	BY

APPLICANT:
Mr K. Ward

PROJECT:
Proposed conversion of existing garage to granny annexe at 12 Stockwell Gate, Whaplode PE12 6UE

DRAWING TITLE:
SITE PLAN

SCALE:	PLAN DETAILS:
1:200 @ A3	TOTAL SQFT -

PLAN REF.	SPEC	REV	TOTAL SQM -
SBP4653/PD/02		-	



The No.1 internet House Plans Supplier. Copyright © 2015 - www.selfbuildplans.co.uk