


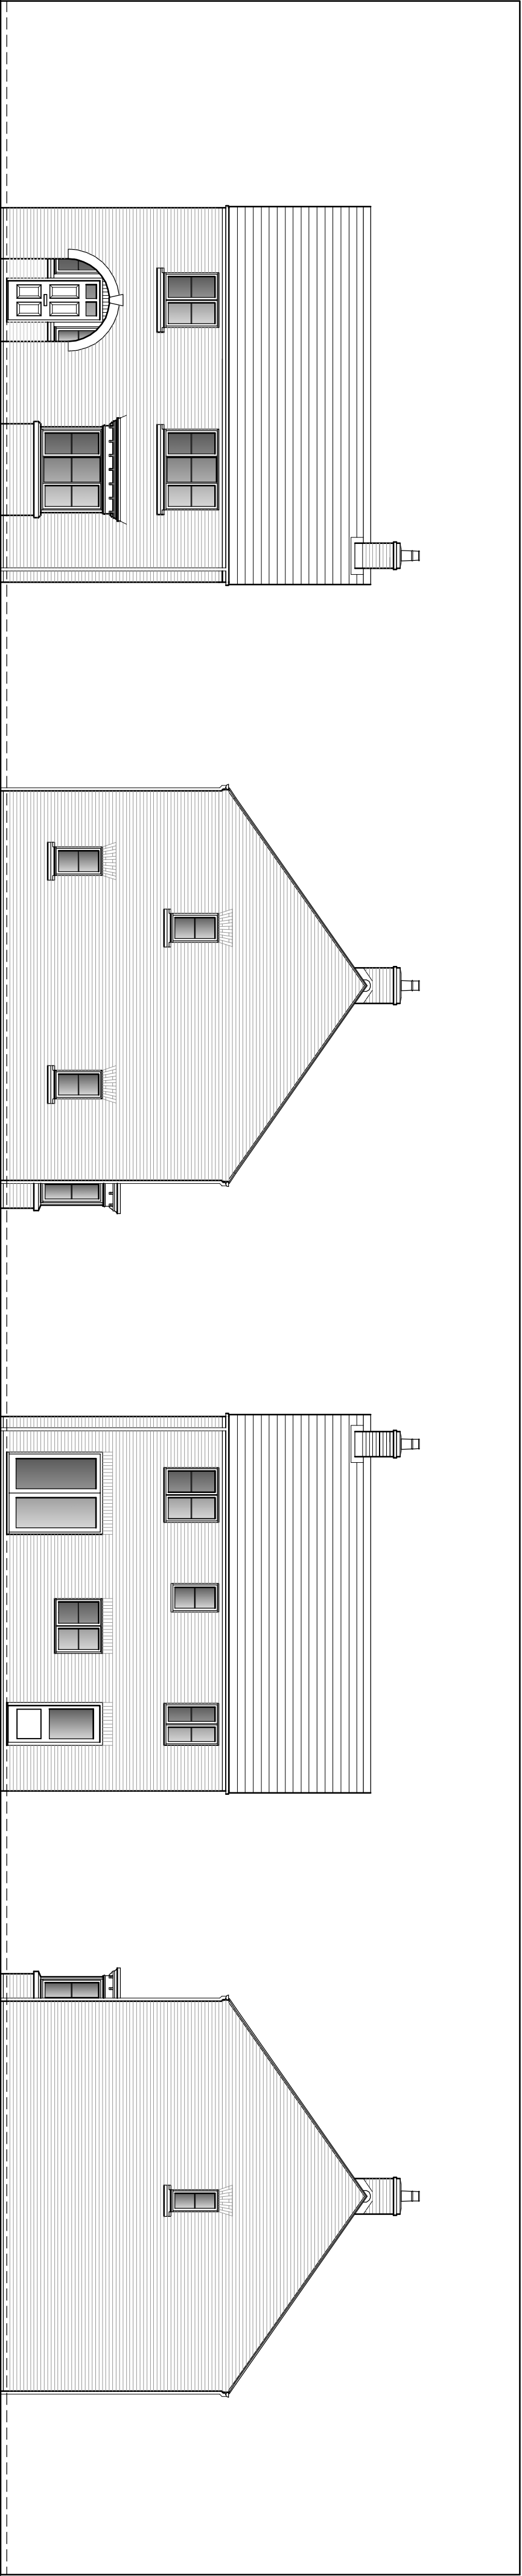


FRONT ELEVATION


SIDE ELEVATION

REAR ELEVATION

SIDE ELEVATION

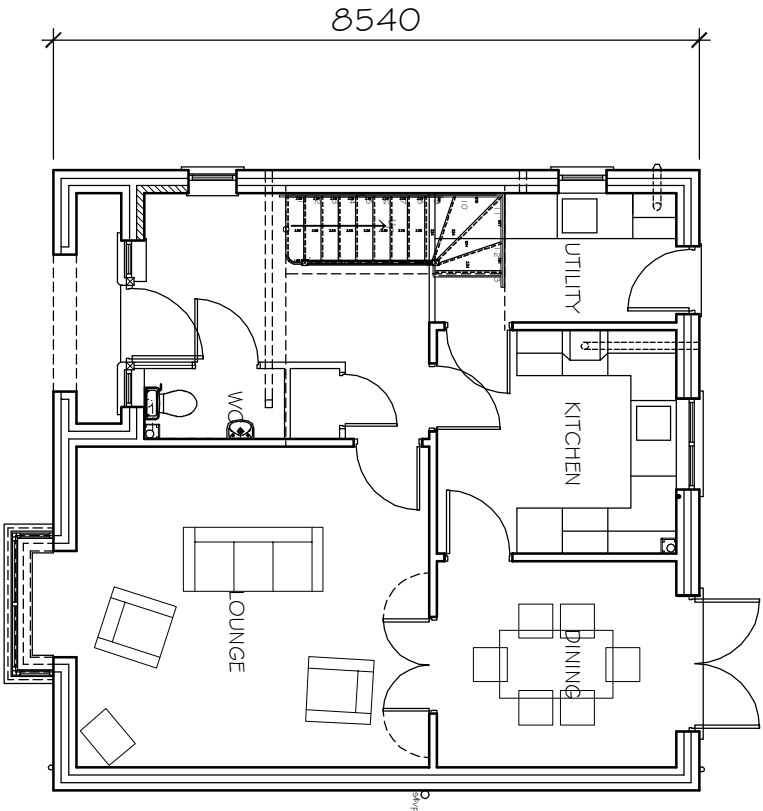

GROUND FLOOR PLAN

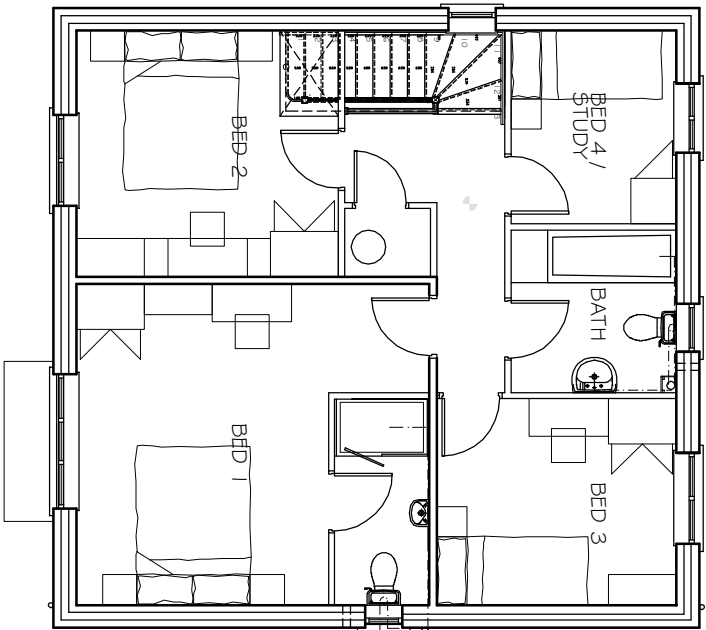


FIRST FLOOR PLAN

© This drawing is copyright  
Contractors must check all dimensions on Site. Only figured dimensions are to be worked from. Any foundation depths indicated are indicative only and must be in accordance with the consulting engineers design and/or agreed on site with the local authority during excavations. Any discrepancies in the information contained herein must be reported to the Architect before work proceeds.  
Drawings to be read with Engineers calculations / report where applicable.  
Note: If drawing details existing structures, we have not inspected woodwork or other parts of the structure which are covered, unexposed or inaccessible and we are therefore unable to report that any such part of the property is free from defect.

|   |                          |
|---|--------------------------|
| Project<br><b>Proposed Residential Development,<br/>Kirkgate / Cross Street, Whaplode</b>                                                                                |                          |
| Dwg.<br><b>PLOT 7 PROPOSALS</b>   |                          |
| Scale<br><b>1:100 @ A2</b>   | Date<br><b>Sept. '15</b> |
| Dwg No.<br><b>11-2078-107</b>   | Rev.<br><b>-</b>         |
| <b>architects • designers • planning consultants</b><br>Old School House • 36 Boston Road • Stenford<br>Lincolnshire • NG34 7EZ • Tel: 01529 414141<br>Fax: 01529 415757 |                          |

FLOOR AREA= 118,37sq m, 1274,17sq ft

clive wicks associates

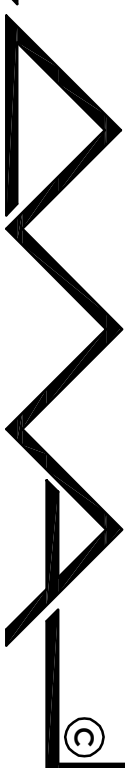

©