
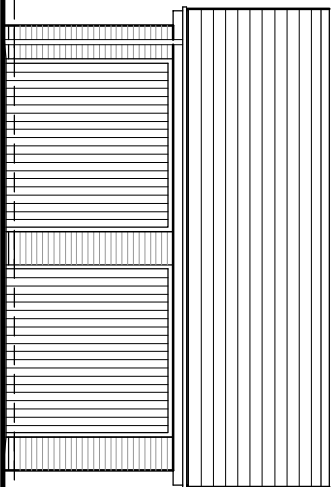
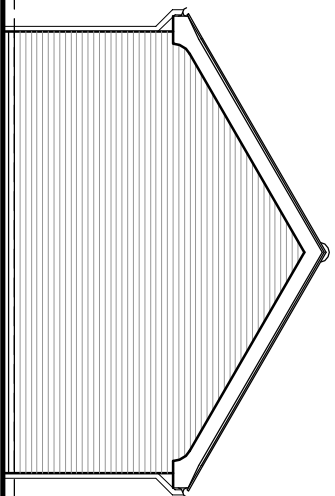
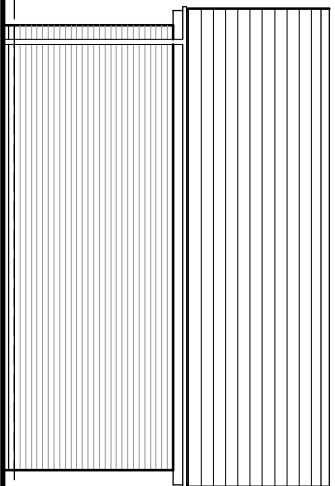


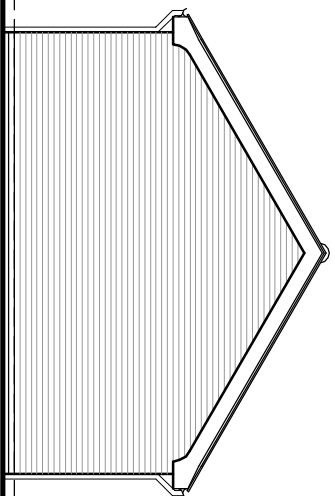


FRONT ELEVATION
GARAGE SERVING PLOTS 2 # 3 and PLOT 6


SIDE ELEVATION
GARAGE SERVING PLOTS 2 # 3 and PLOT 6

REAR ELEVATION
GARAGE SERVING PLOTS 2 # 3 and PLOT 6


SIDE ELEVATION
GARAGE SERVING PLOTS 2 # 3 and PLOT 6

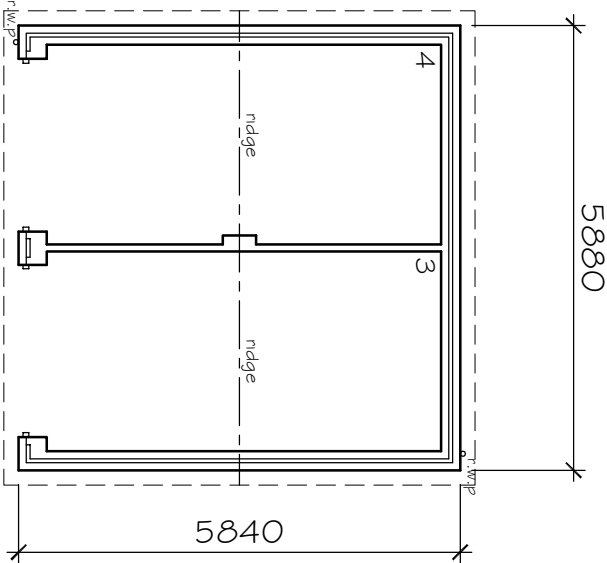


FLOOR PLAN
Serving plots 3 # 4.

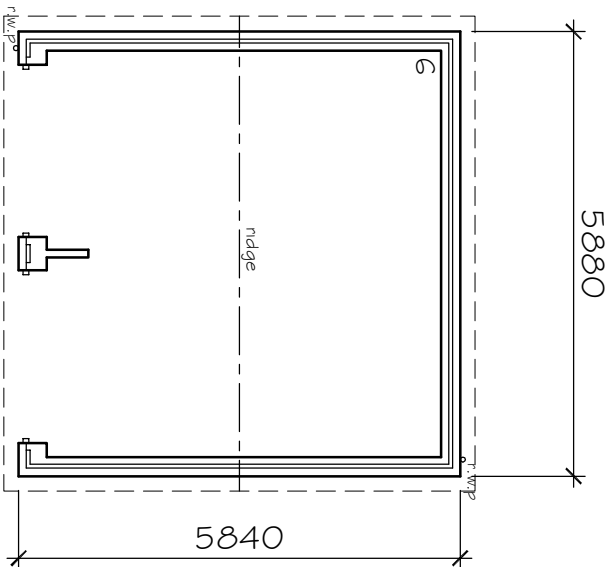





FLOOR PLAN
Serving plot 6.

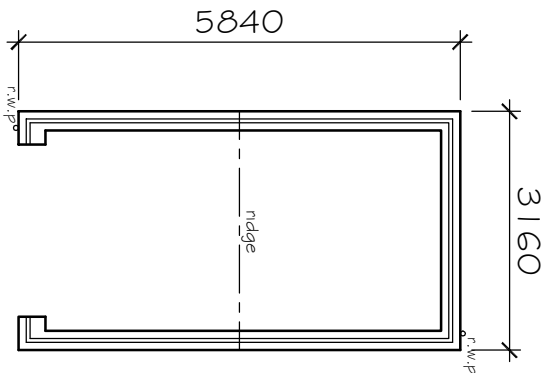

FLOOR PLAN
Serving plots 7 # 8.

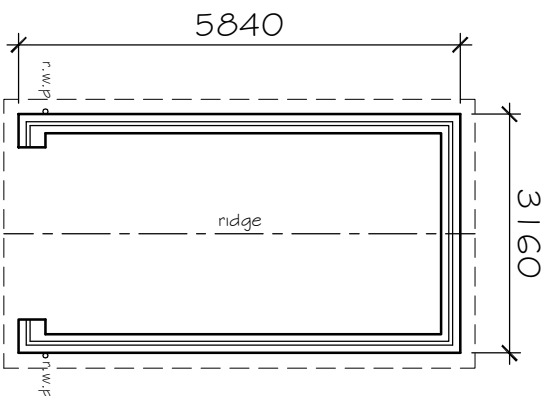

FLOOR PLAN
Serving plot 5

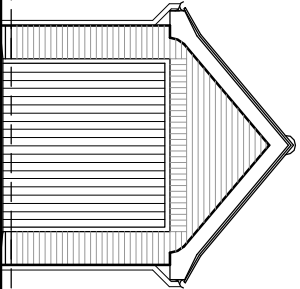
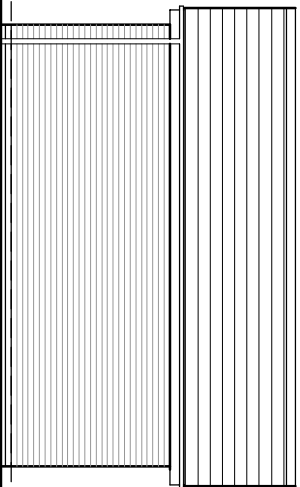
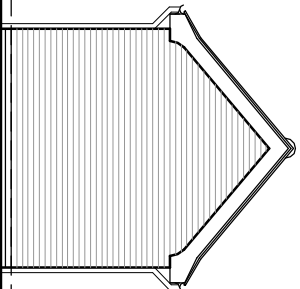
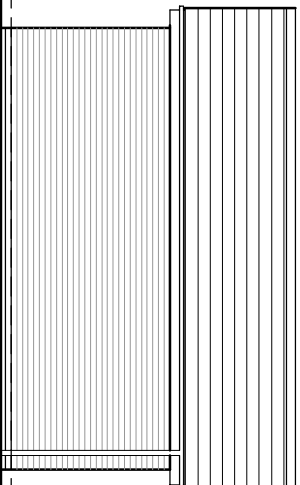


FRONT ELEVATION
GARAGE SERVING PLOTS 7 # 8

SIDE ELEVATION
GARAGE SERVING PLOTS 7 # 8

REAR ELEVATION
GARAGE SERVING PLOTS 7 # 8

SIDE ELEVATION
GARAGE SERVING PLOTS 7 # 8

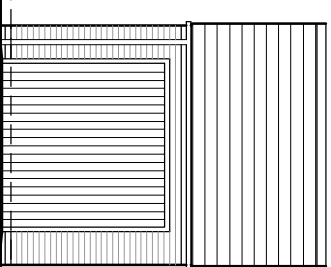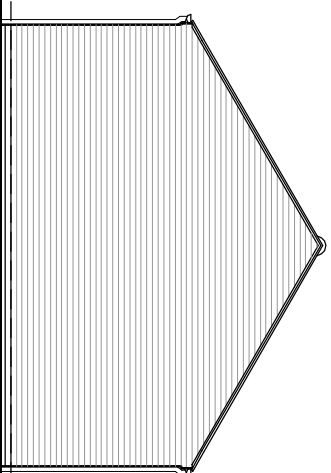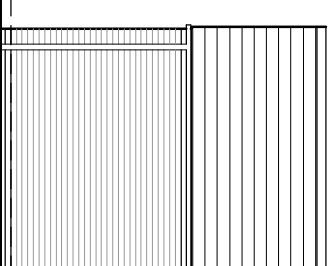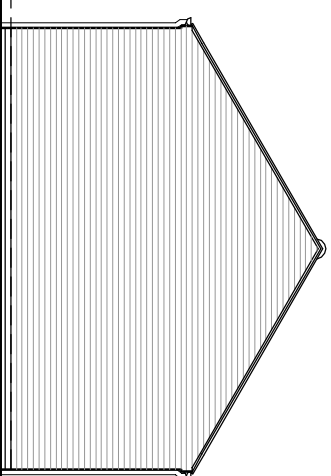

FRONT ELEVATION
GARAGE SERVING PLOTS 7 # 8

SIDE ELEVATION
GARAGE SERVING PLOTS 7 # 8

REAR ELEVATION
GARAGE SERVING PLOTS 7 # 8

SIDE ELEVATION
GARAGE SERVING PLOTS 7 # 8

© This drawing is copyright

Contractors must check all dimensions on Site. Only figured dimensions are to be worked from. Any foundation depths indicated are indicative only and must be in accordance with the consulting engineers design and/or agreed on site with the local authority during excavations. Any discrepancies in the information contained herein must be reported to the Architect before work proceeds.

Drawings to be read with Engineers calculations / report where applicable.

Note: If drawing details existing structures, we have not inspected woodwork or other parts of the structure which are covered, unexposed or inaccessible and we are therefore unable to report that any such part of the property is free from defect.

Project Proposed Residential Development, Kirkgate / Cross Street, Whaploade	
Dwg. GARAGE PROPOSALS	
Scale 1:100 @ A2	Date Sept. '15
Dwg No. 11-2078-109	Rev. -
architects • designers • planning consultants Old School House • 36 Boston Road • Stecford Lincolnshire • NG34 7EZ • Tel: 01529 414141 Fax: 01529 415757	

