




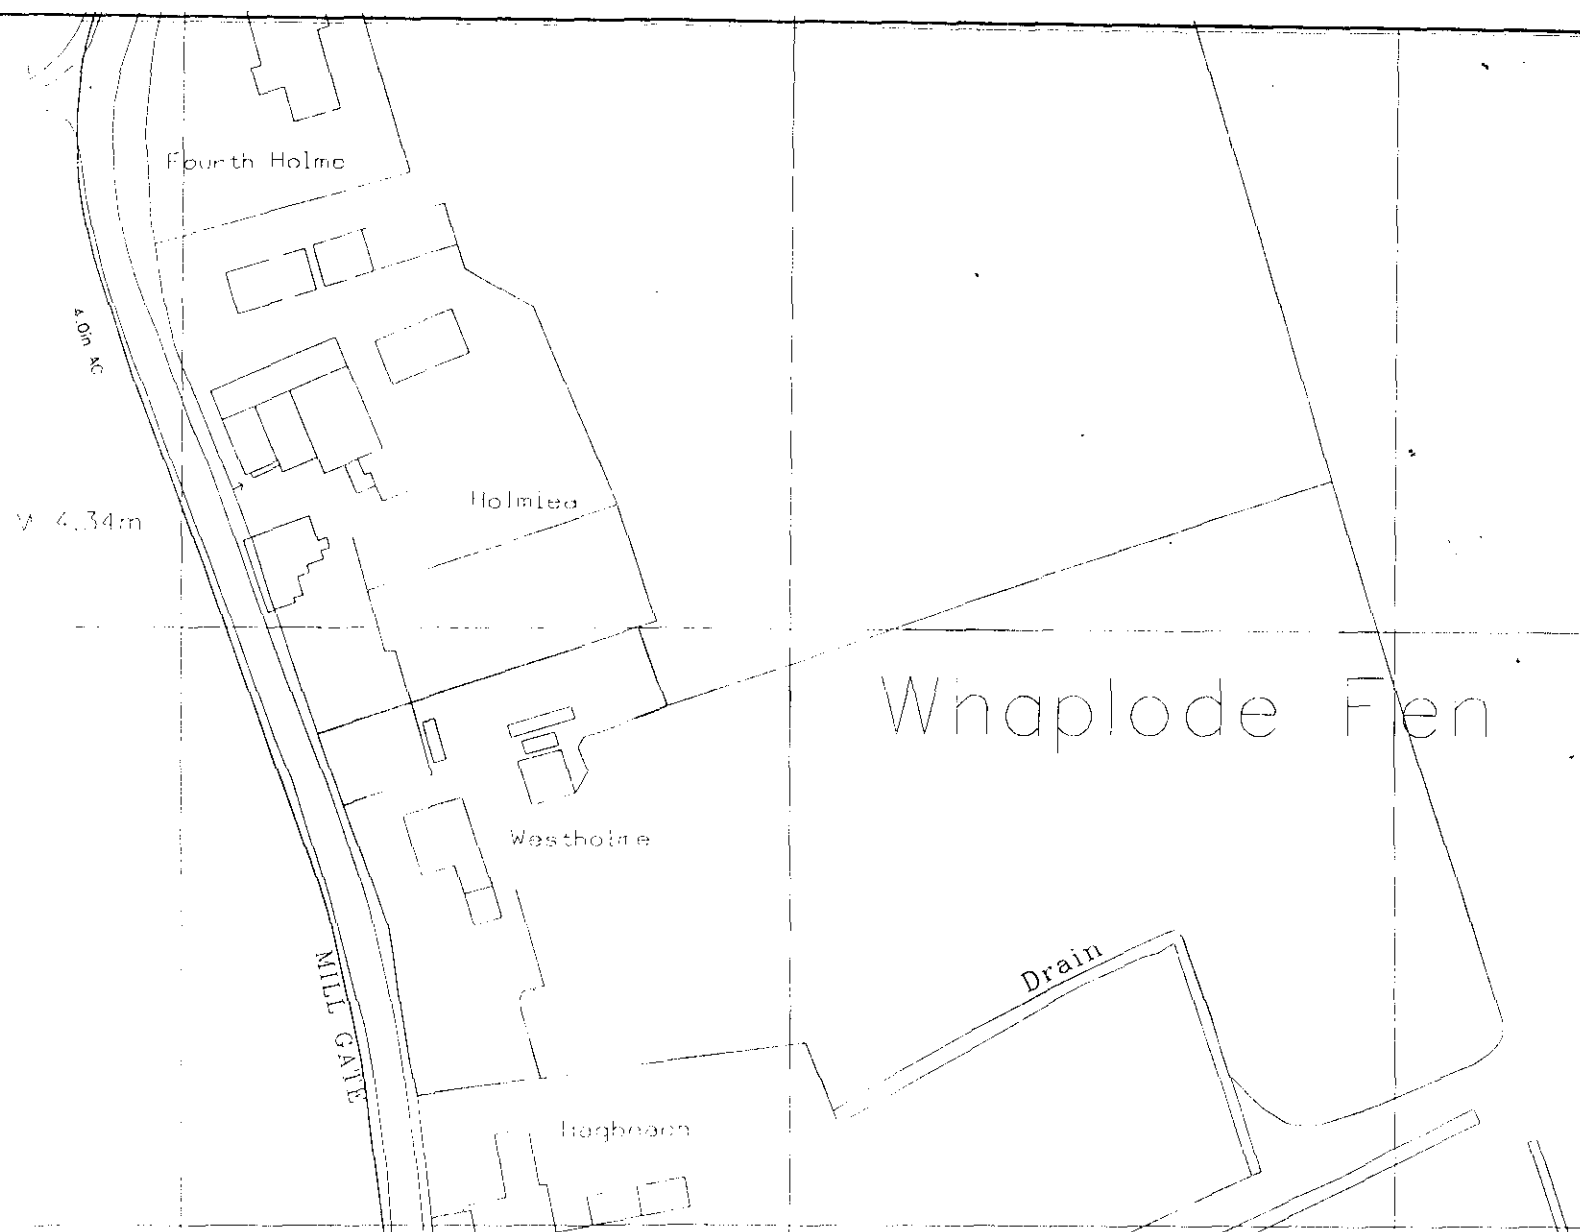

LOCATION PLAN Scale 1:1250

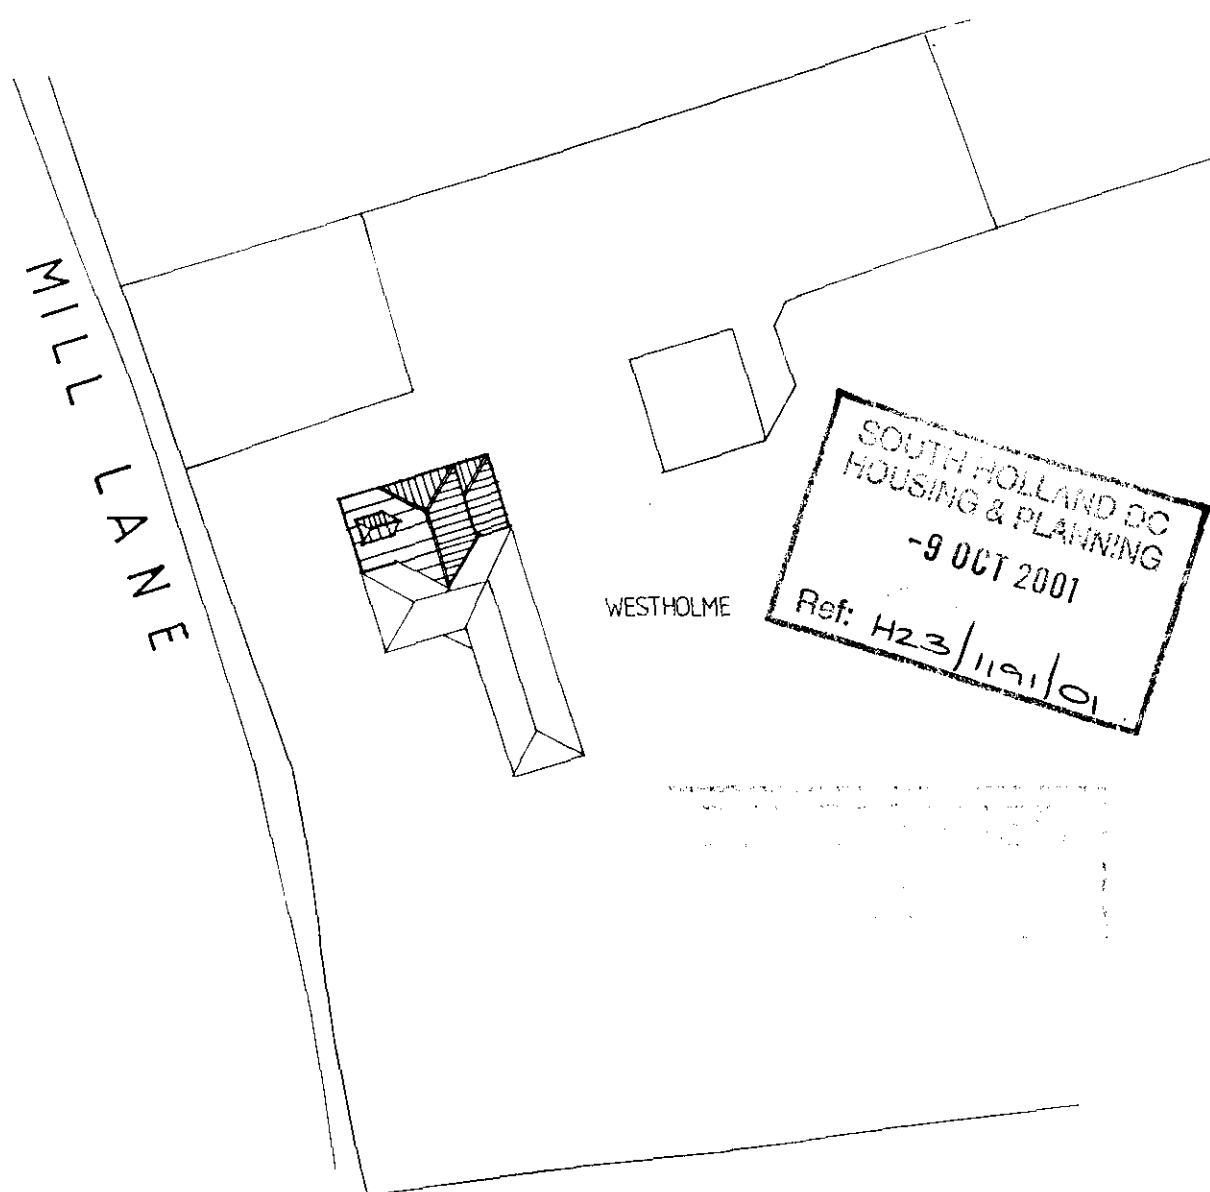

SITE PLAN Scale 1:500

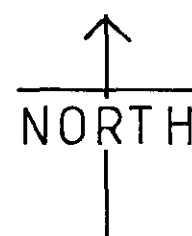

© This drawing is copyright.

Contractors must check all dimensions on Site. Only figured dimensions are to be worked from. Any foundation depths indicated are indicative only and must be in accordance with the consulting engineers design and/or agreed on Site with the local authority during excavations. Any discrepancies in the information contained herein must be reported to the Architect before work proceeds.

Project Alterations and Extensions to
Westholme Millgate Whaplode Spalding

Drwg. Site and Location Plans

Scale 1:1250 . 1:500

Date Oct.'01

Drwg. no.
01094/03

Rev.

architects · designers · planning consultants

Old School House · 36 Boston Road · Sleaford
Lincolnshire · NG34 7EZ · Tel: 0529 414141
Fax: 0529 415757

clive wicks associates



©



**Planning Application Location Plan
Ward Member Notification**

2023/11/19 H23/1191/01
Scale: 1:1250

Housing and Planning Services Department

Council Offices, Priory Road, Spalding, Lincolnshire

PLEASE DO NOT COPY THIS PLAN

This map is reproduced from Ordnance Survey material with permission of Ordnance Survey on behalf of Her Majesty's Stationery Office (c) Crown copyright. Unauthorised reproduction infringes Crown copyright and may lead to prosecution or civil

