




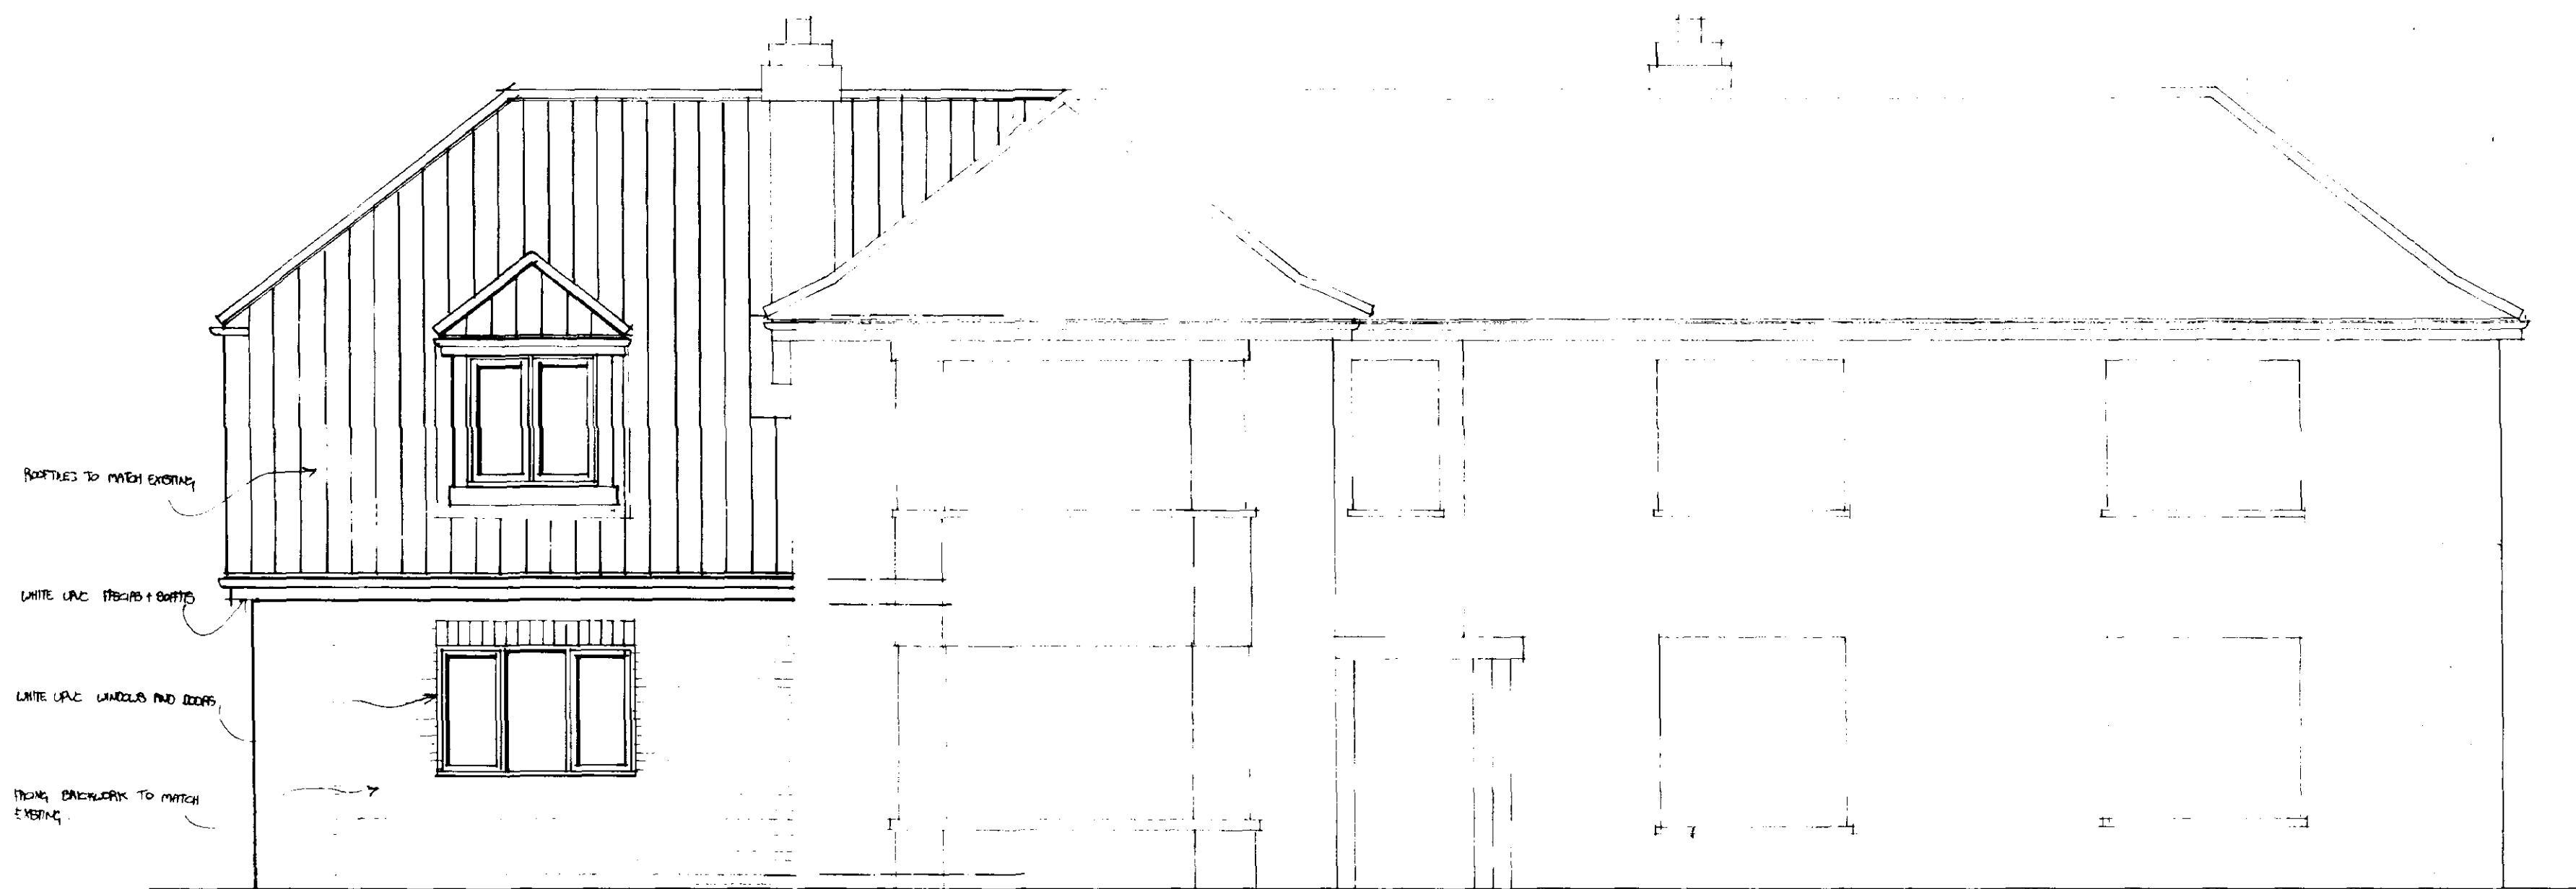


FRONT ELEVATION

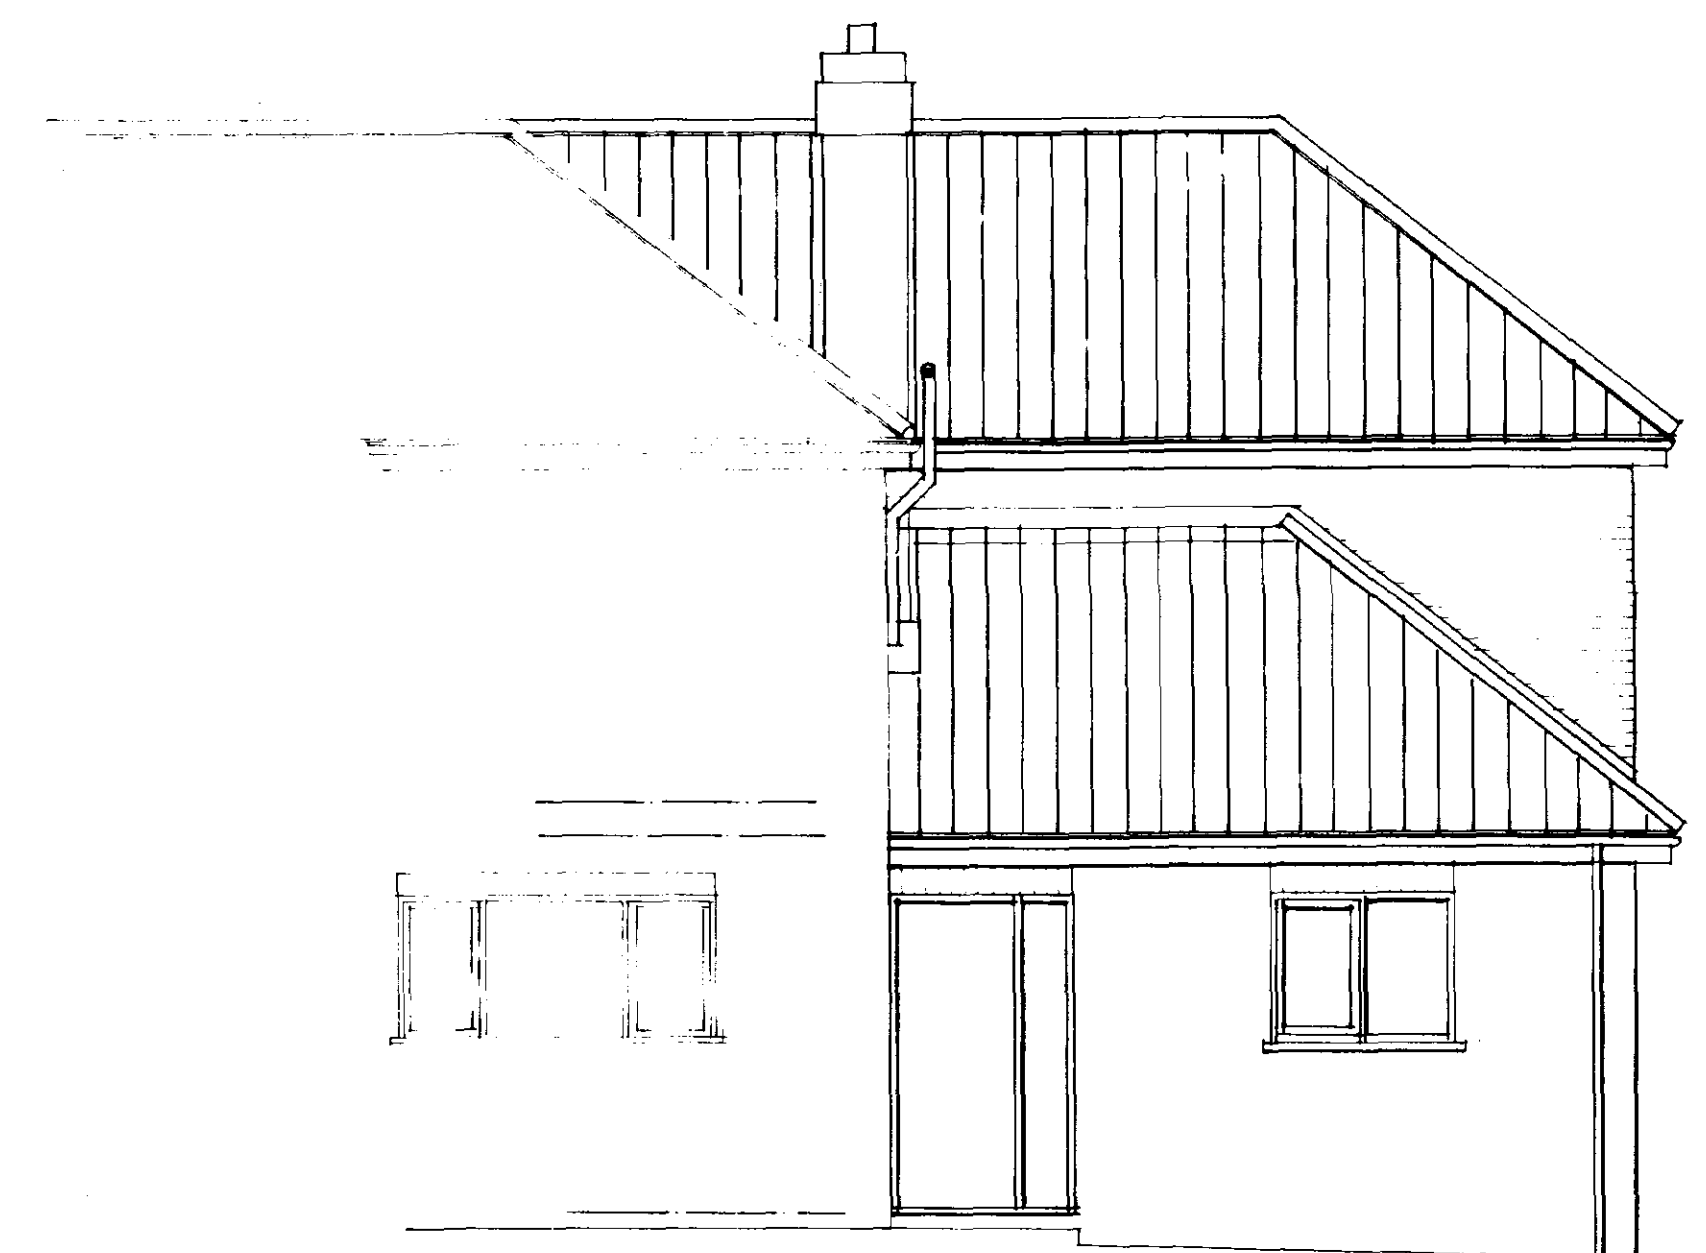


REAR ELEVATION

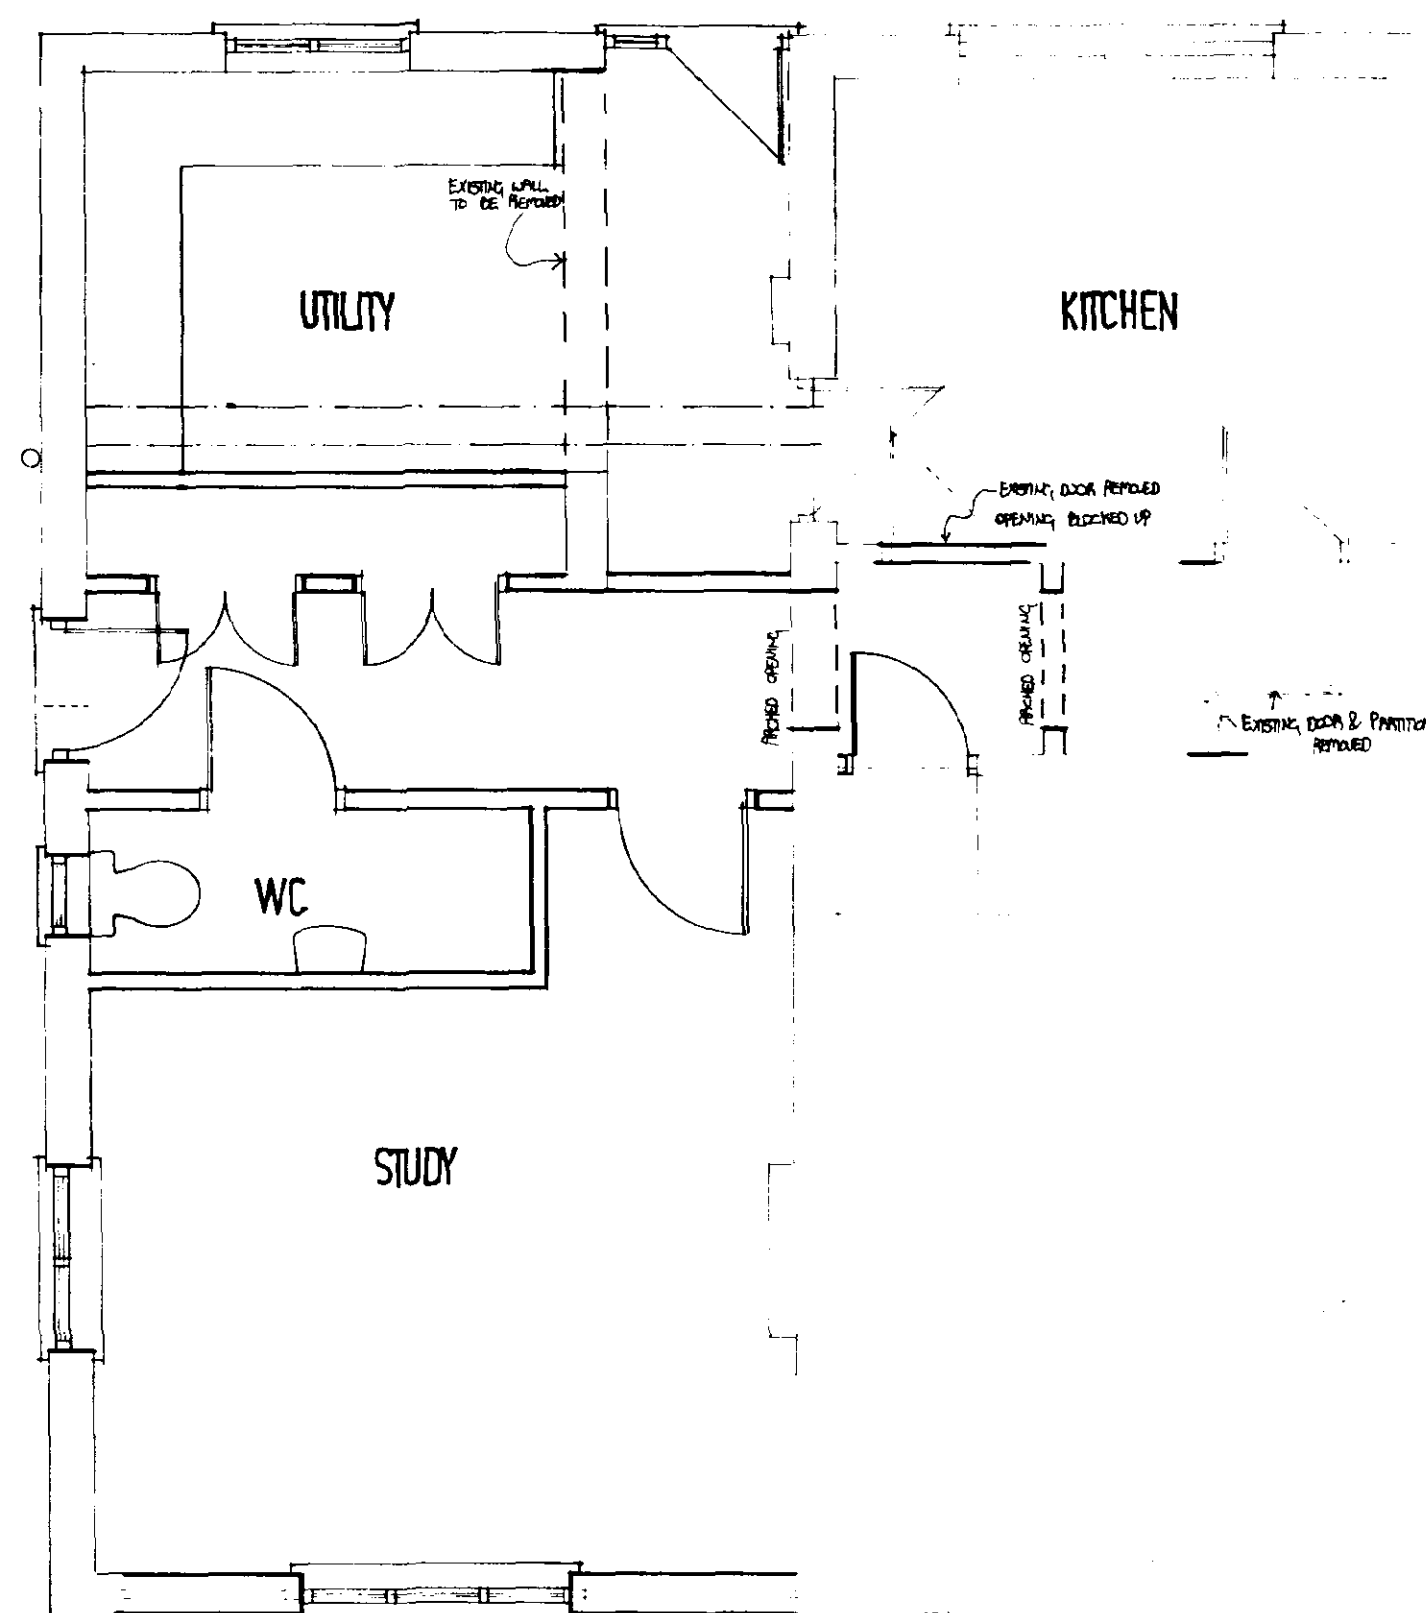

GROUND FLOOR PLAN

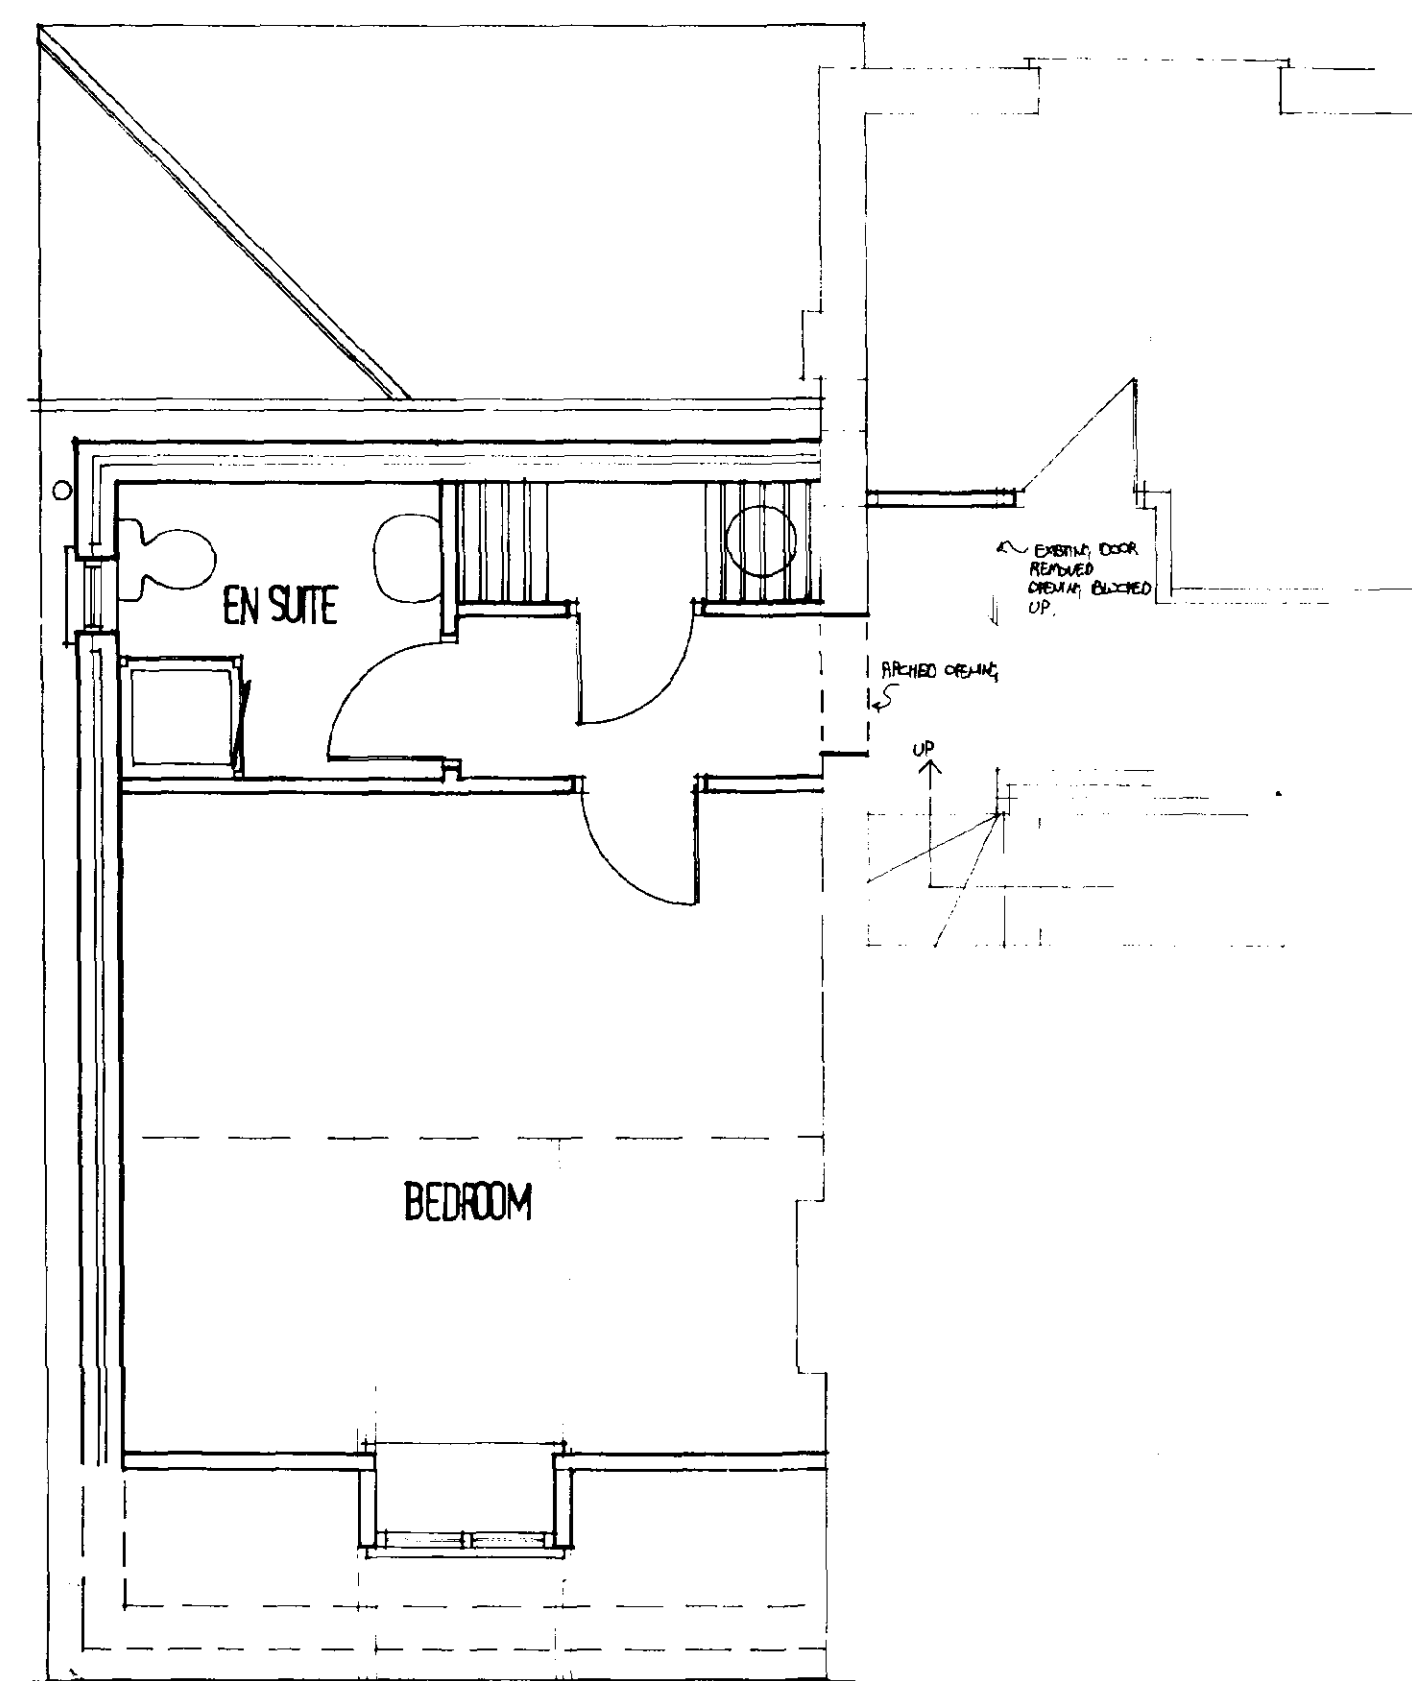

FIRST FLOOR PLAN

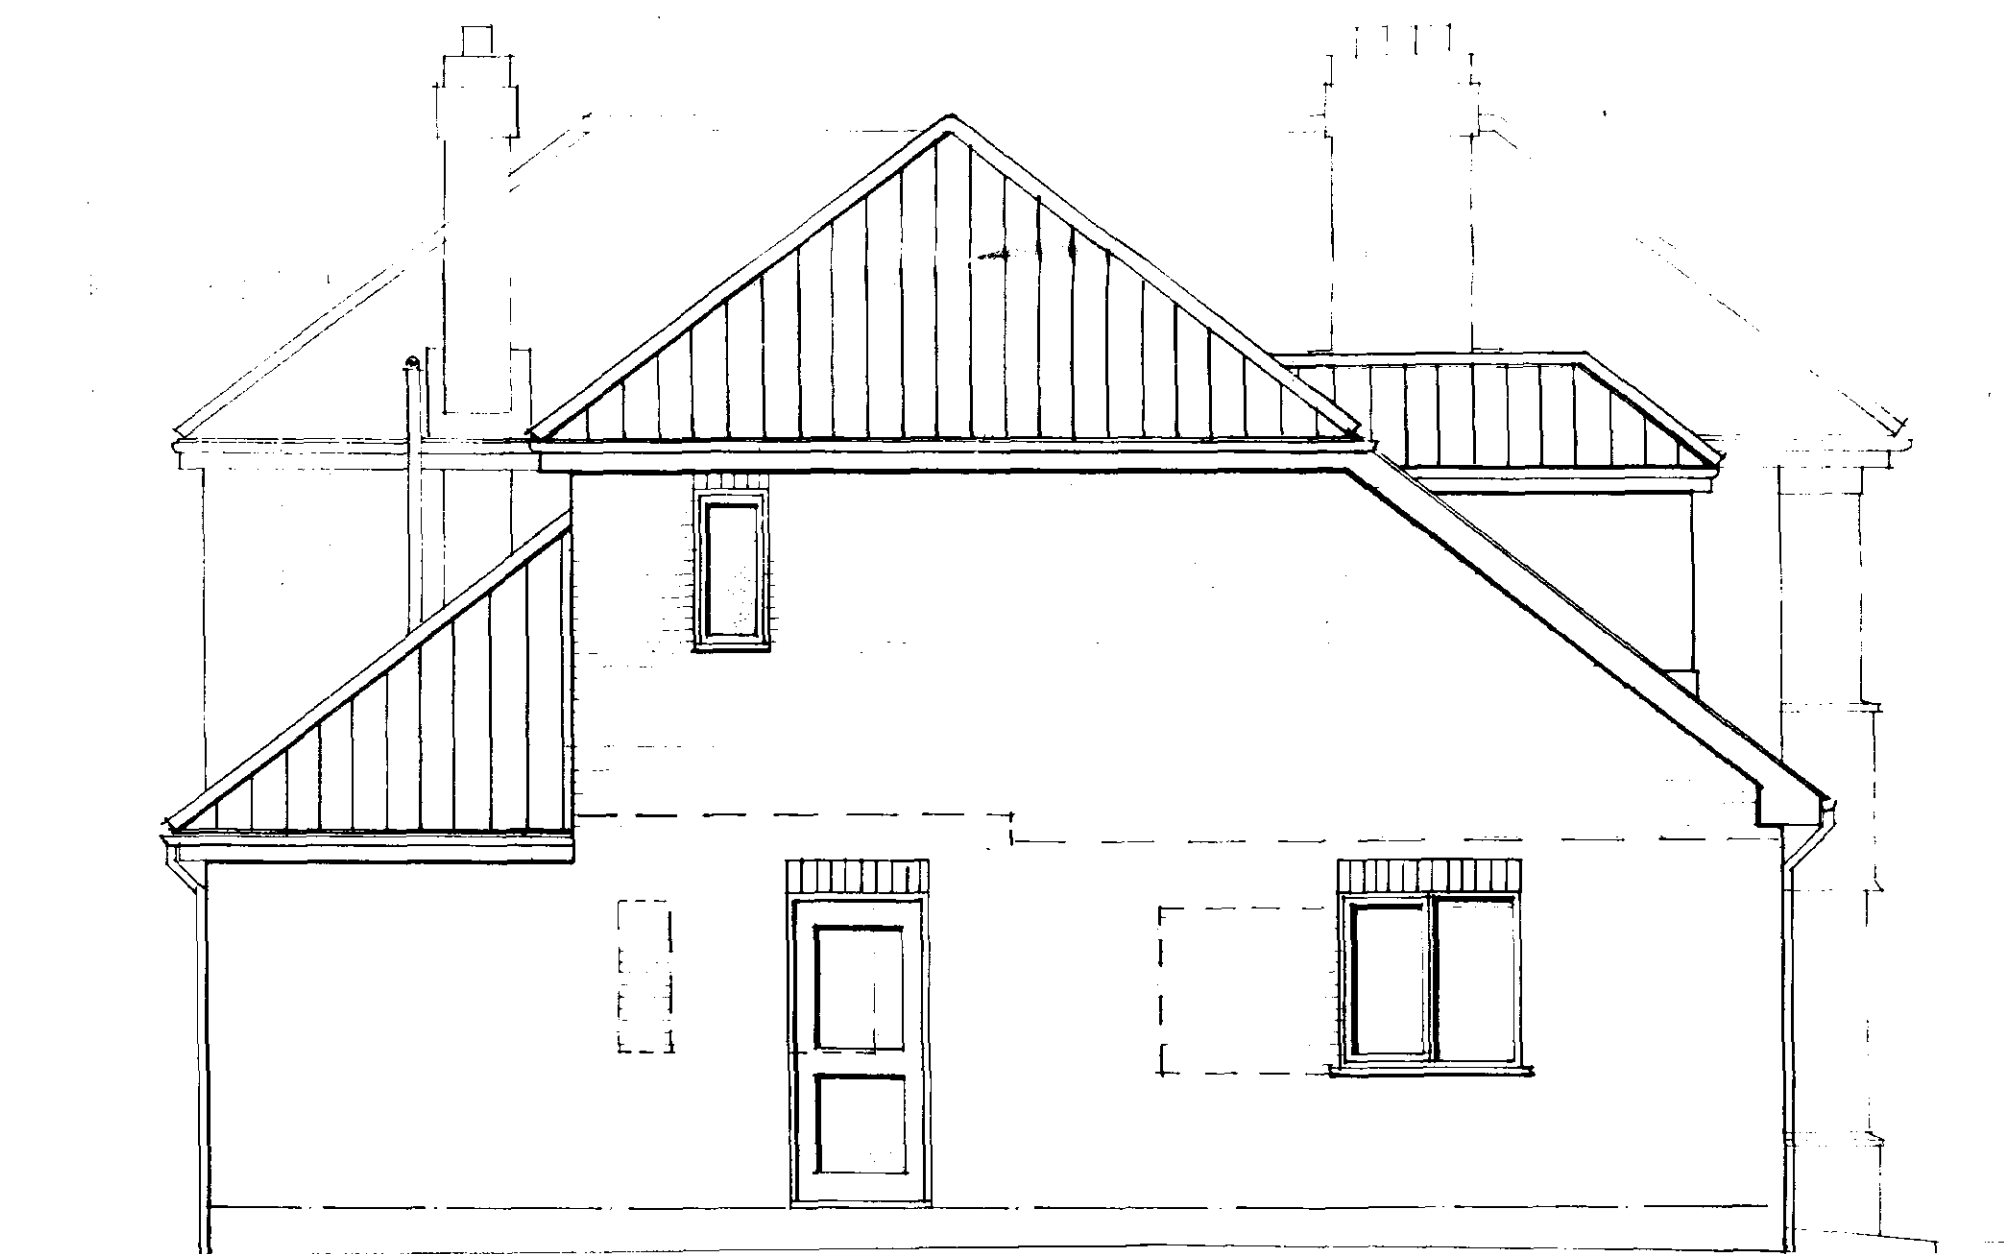


SIDE ELEVATION



REV A - CLIENT AMENDMENTS
© This drawing is copyright.
Contractors must check all dimensions on site. Only figured dimensions are to be worked from. Any foundation depths indicated are indicative only and must be in accordance with the consulting engineer design and/or agreed on site with the local authority during excavations. Any discrepancies in the information contained herein must be reported to the Architect before work proceeds.

Project	Alterations and Extensions to Westholme, Millgate, Wharfedale, Spalding.		
Drwg.	Proposals		
Scale	1:50	Date	Sept '01
Drwg. no.	01084 / 02	Rev.	A
architects - designers - planning consultants			
Old School House - 36 Boston Road - Sleaford Lincolnshire - NG34 7EZ - Tel: 01529 414141 Fax: 01529 415757			



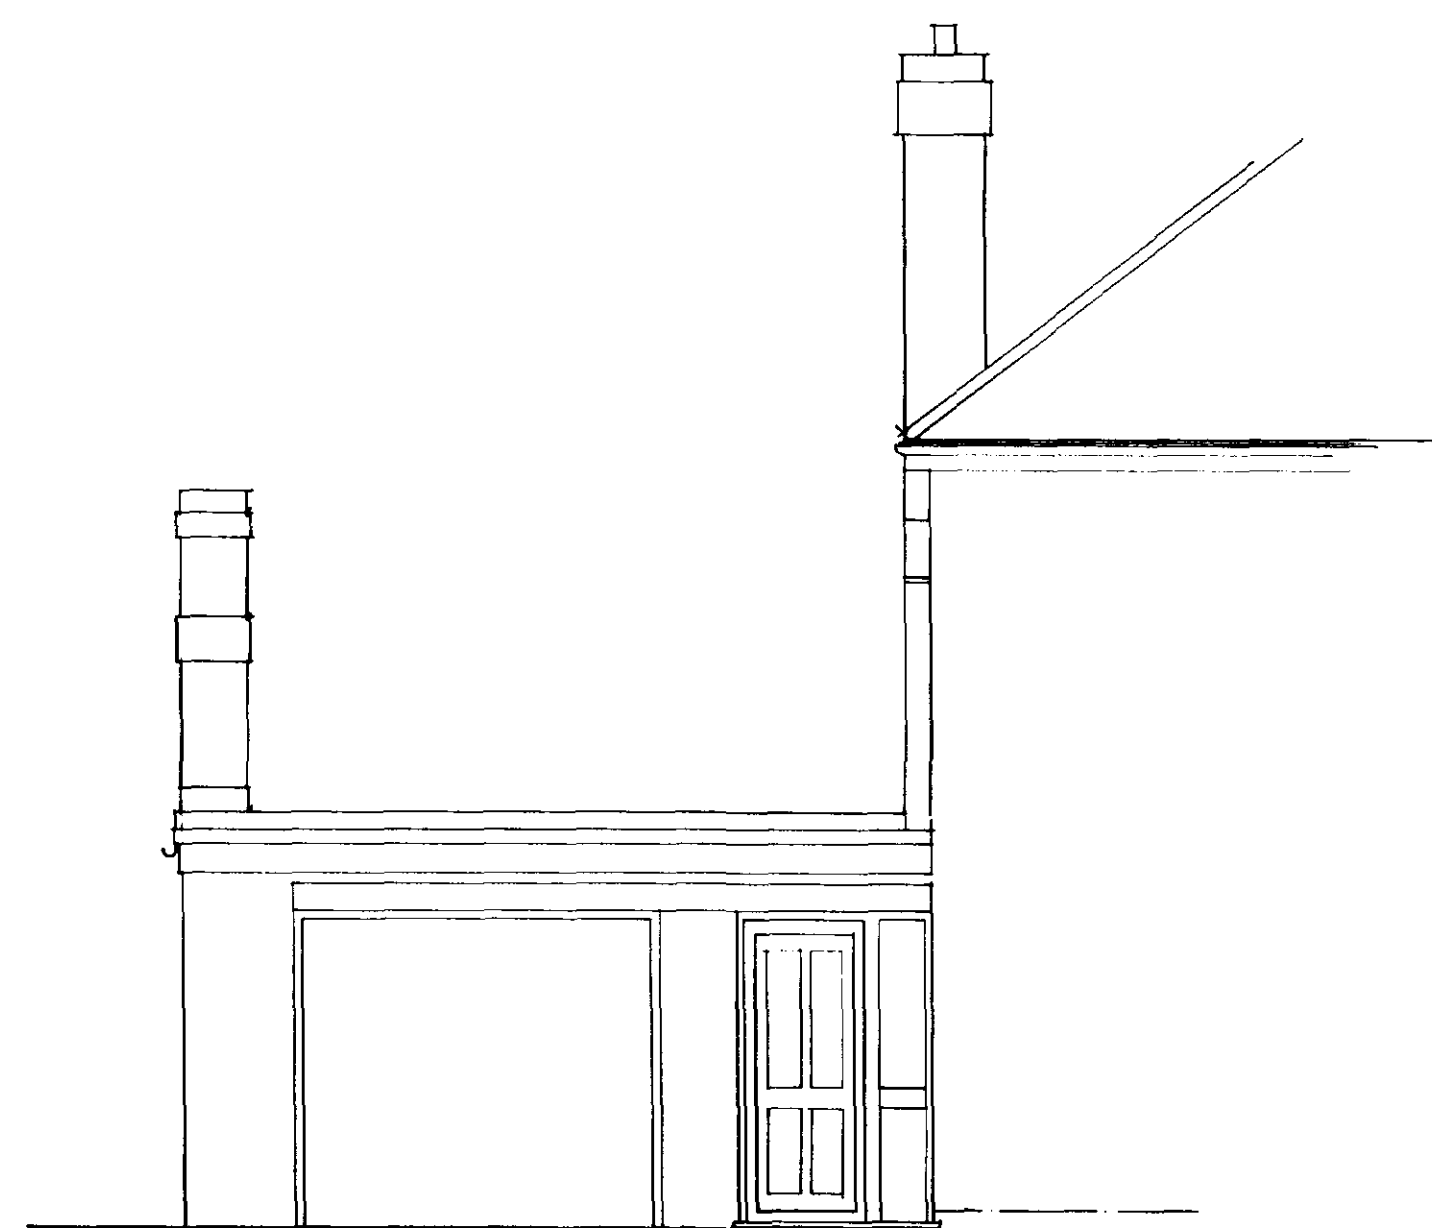


Front Elevation




Side Elevation




Rear Elevation

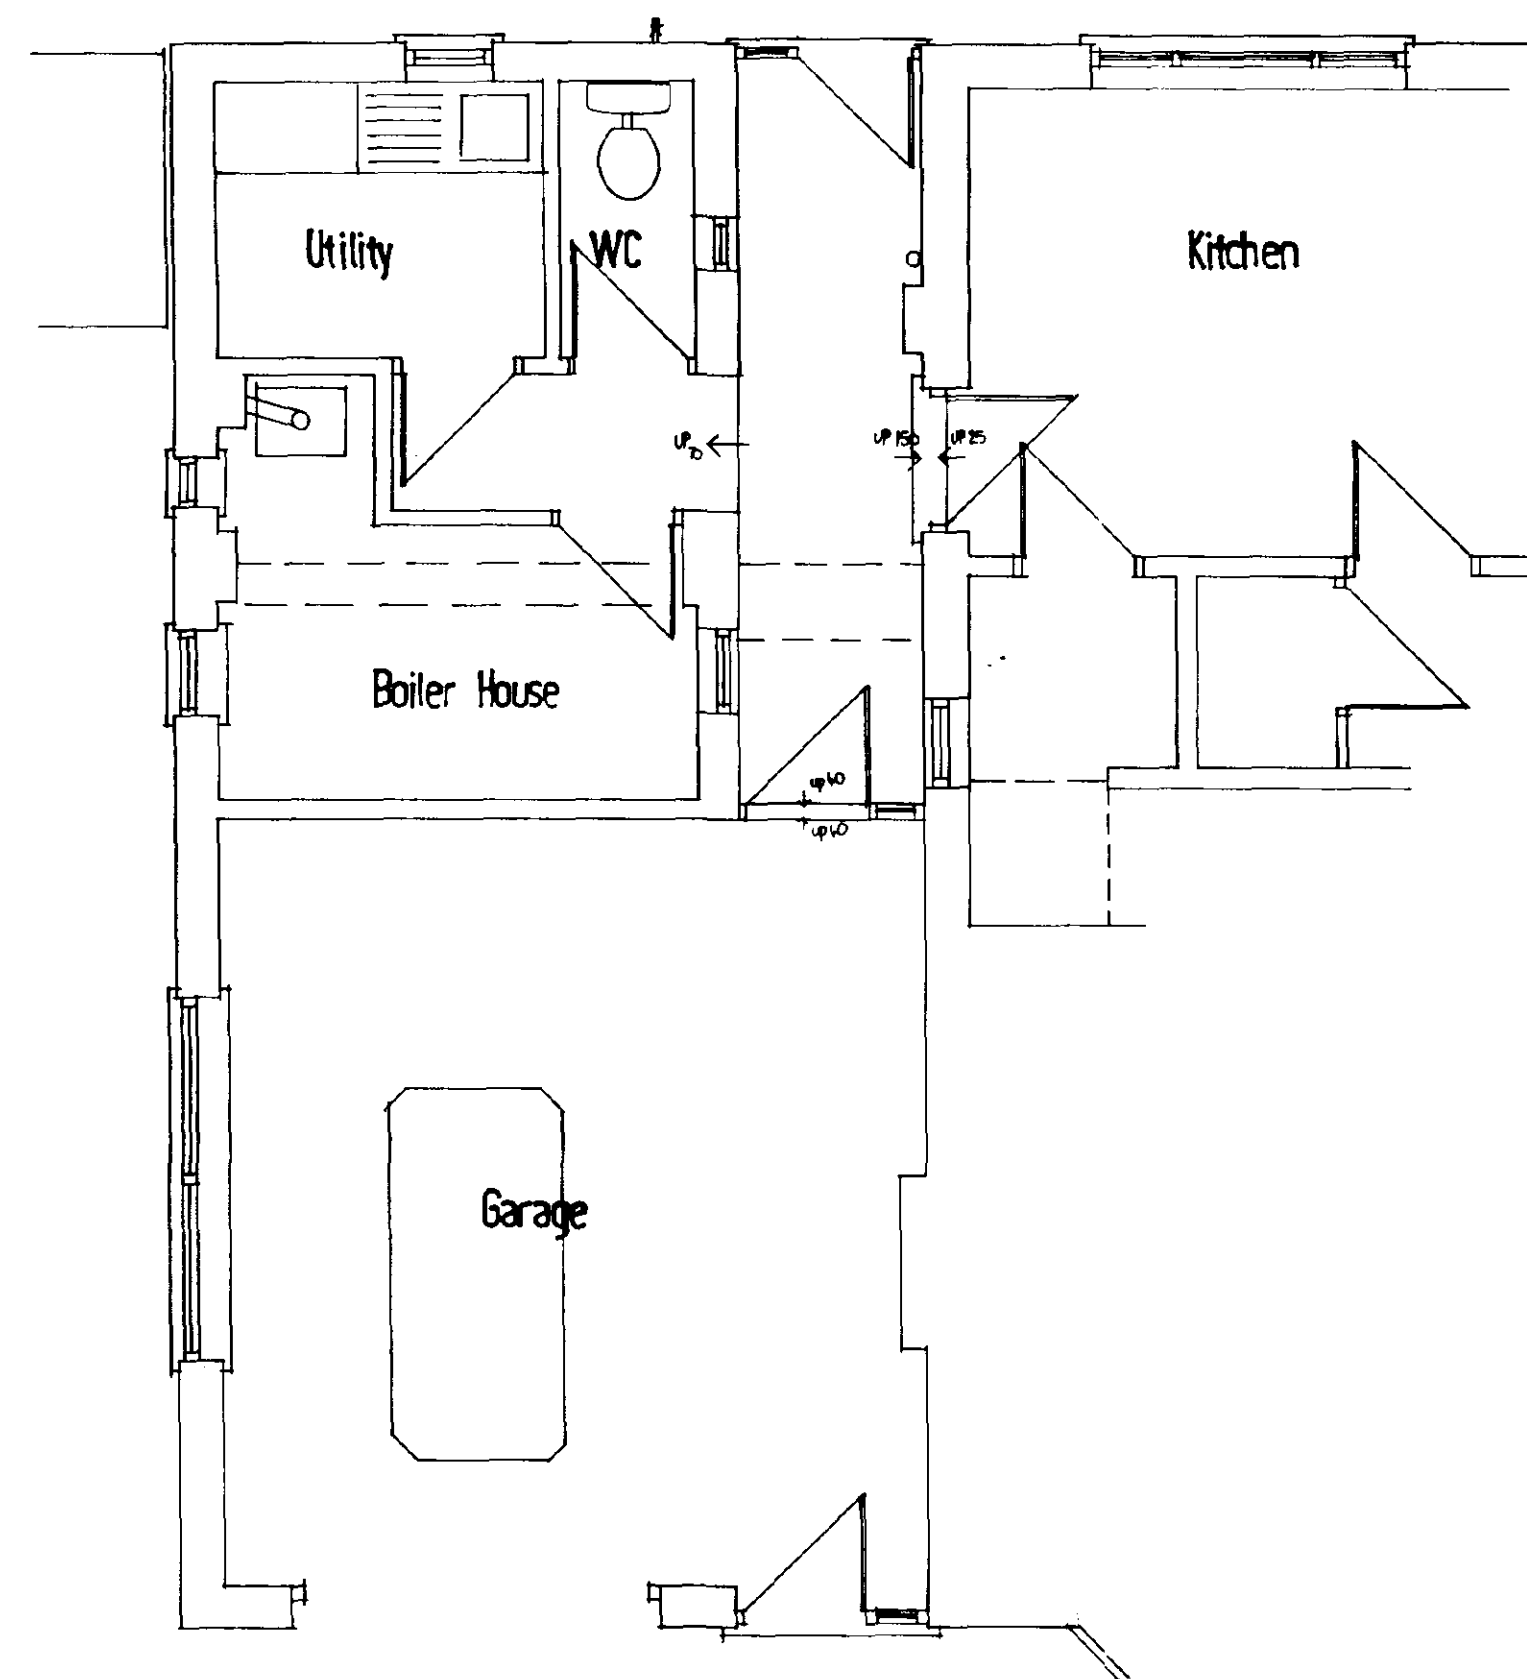

Ground Floor Plan

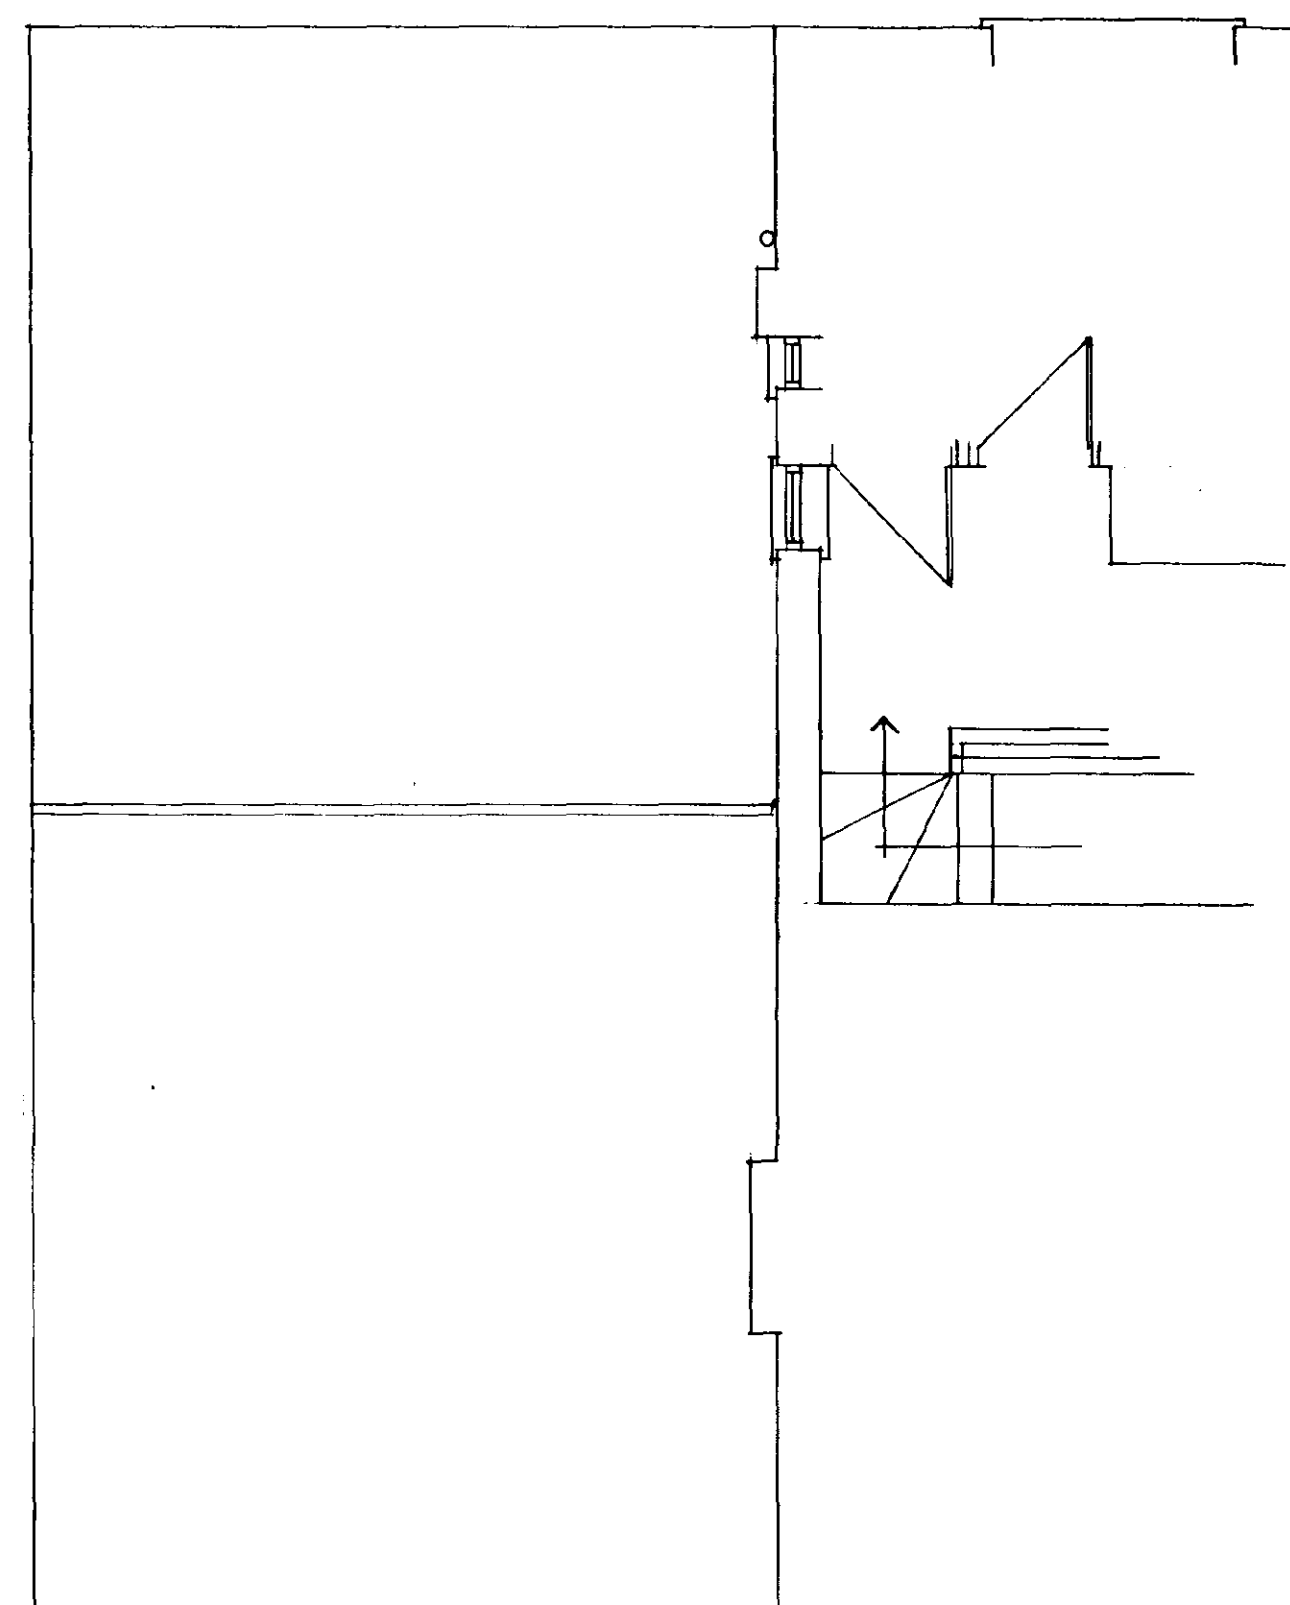

First Floor Plan

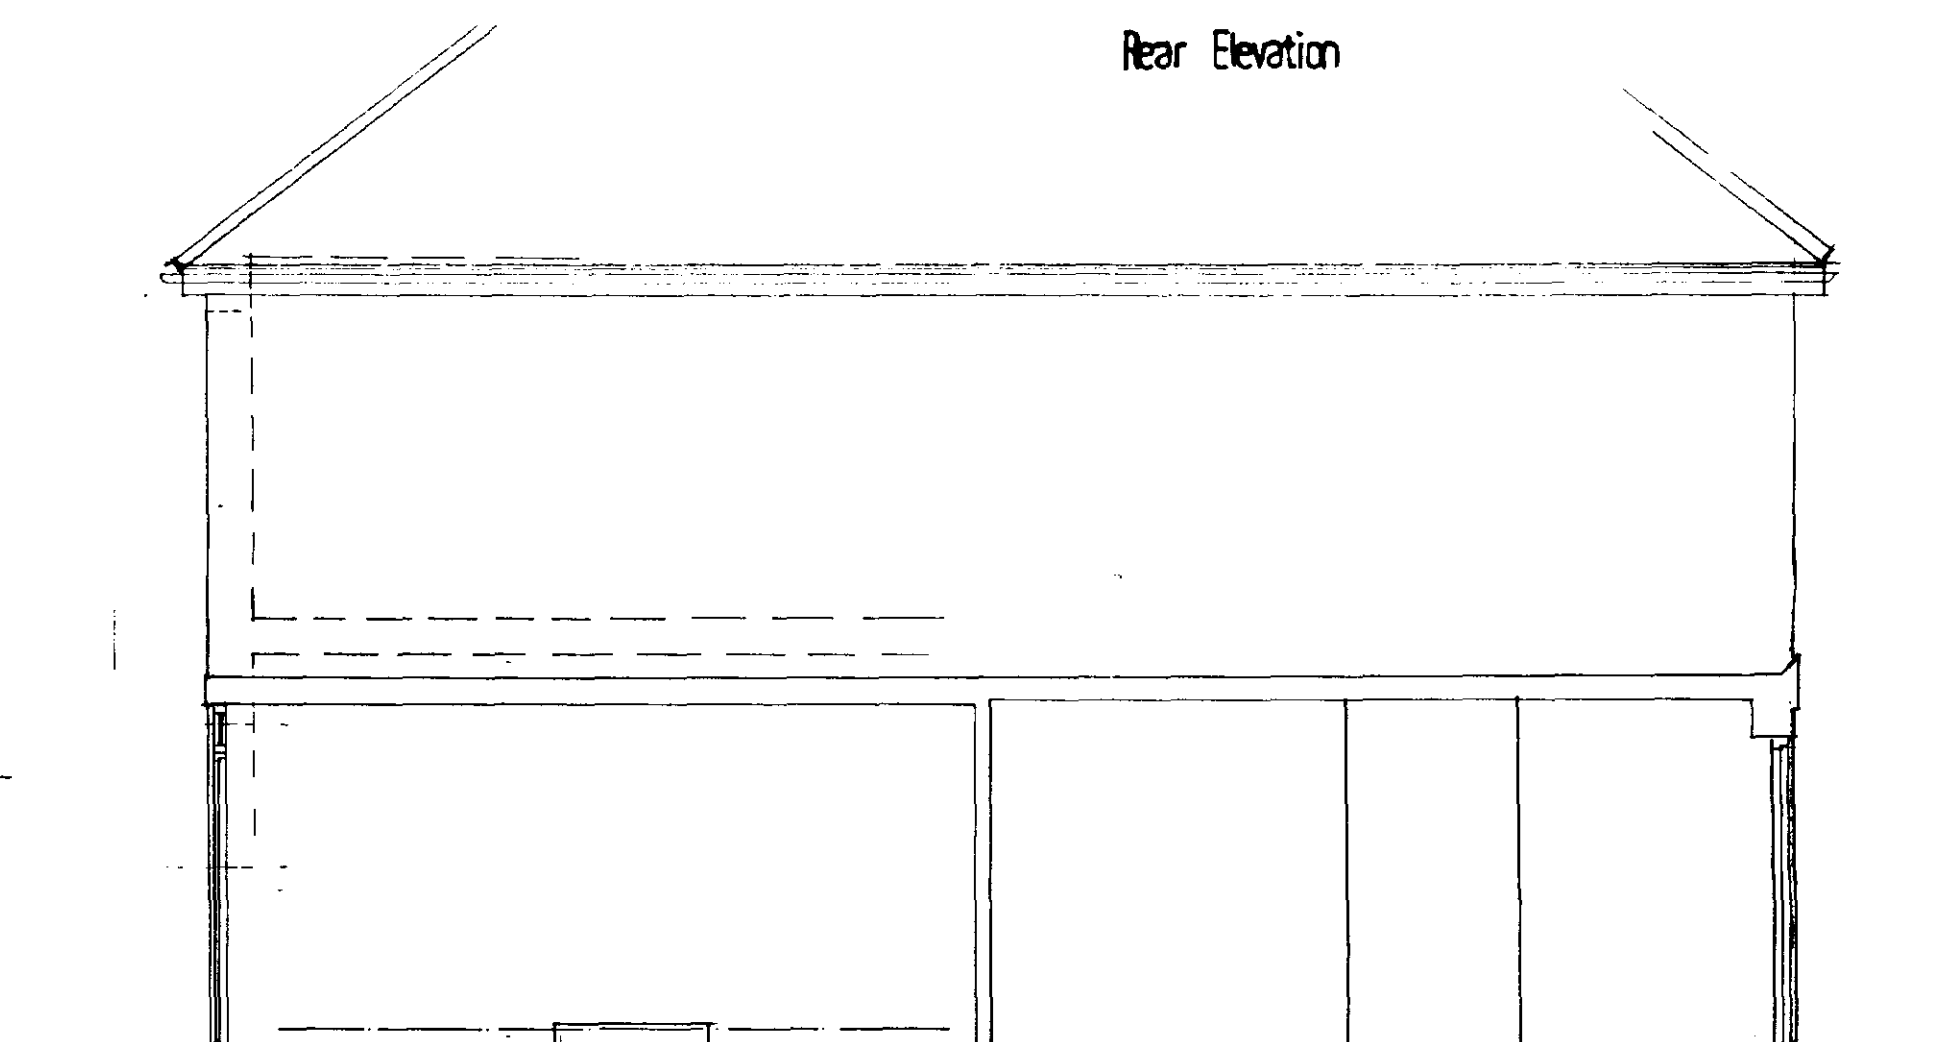

Section



Section

DETERMINED
PLAN

SOUTH HOLLAND DC
HOUSING & PLANNING
-9 OCT 2001
Ref: 161/01

© This drawing is copyright
Contractors must check all dimensions on Site. Only figured dimensions are to be worked from. Any foundation depths indicated are indicative only and must be in accordance with the consulting engineers design and/or agreed on Site with the local authority during excavations. Any discrepancies in the information contained herein must be reported to the Architect before work proceeds.

Project Alterations and Extensions to Westholme, Millgate, Whapode, Spalding.	
Drwg. Site as Existing	Date July '01
Scale 1:50	Rev.
Drwg. no. 01094 / 01	
architects · designers · planning consultants Old School House · 36 Boston Road · Sleaford Lincolnshire · NG34 7EZ · Tel: 01529 414141 Fax: 01529 415757	