


LANDSCAPED
GARDENS

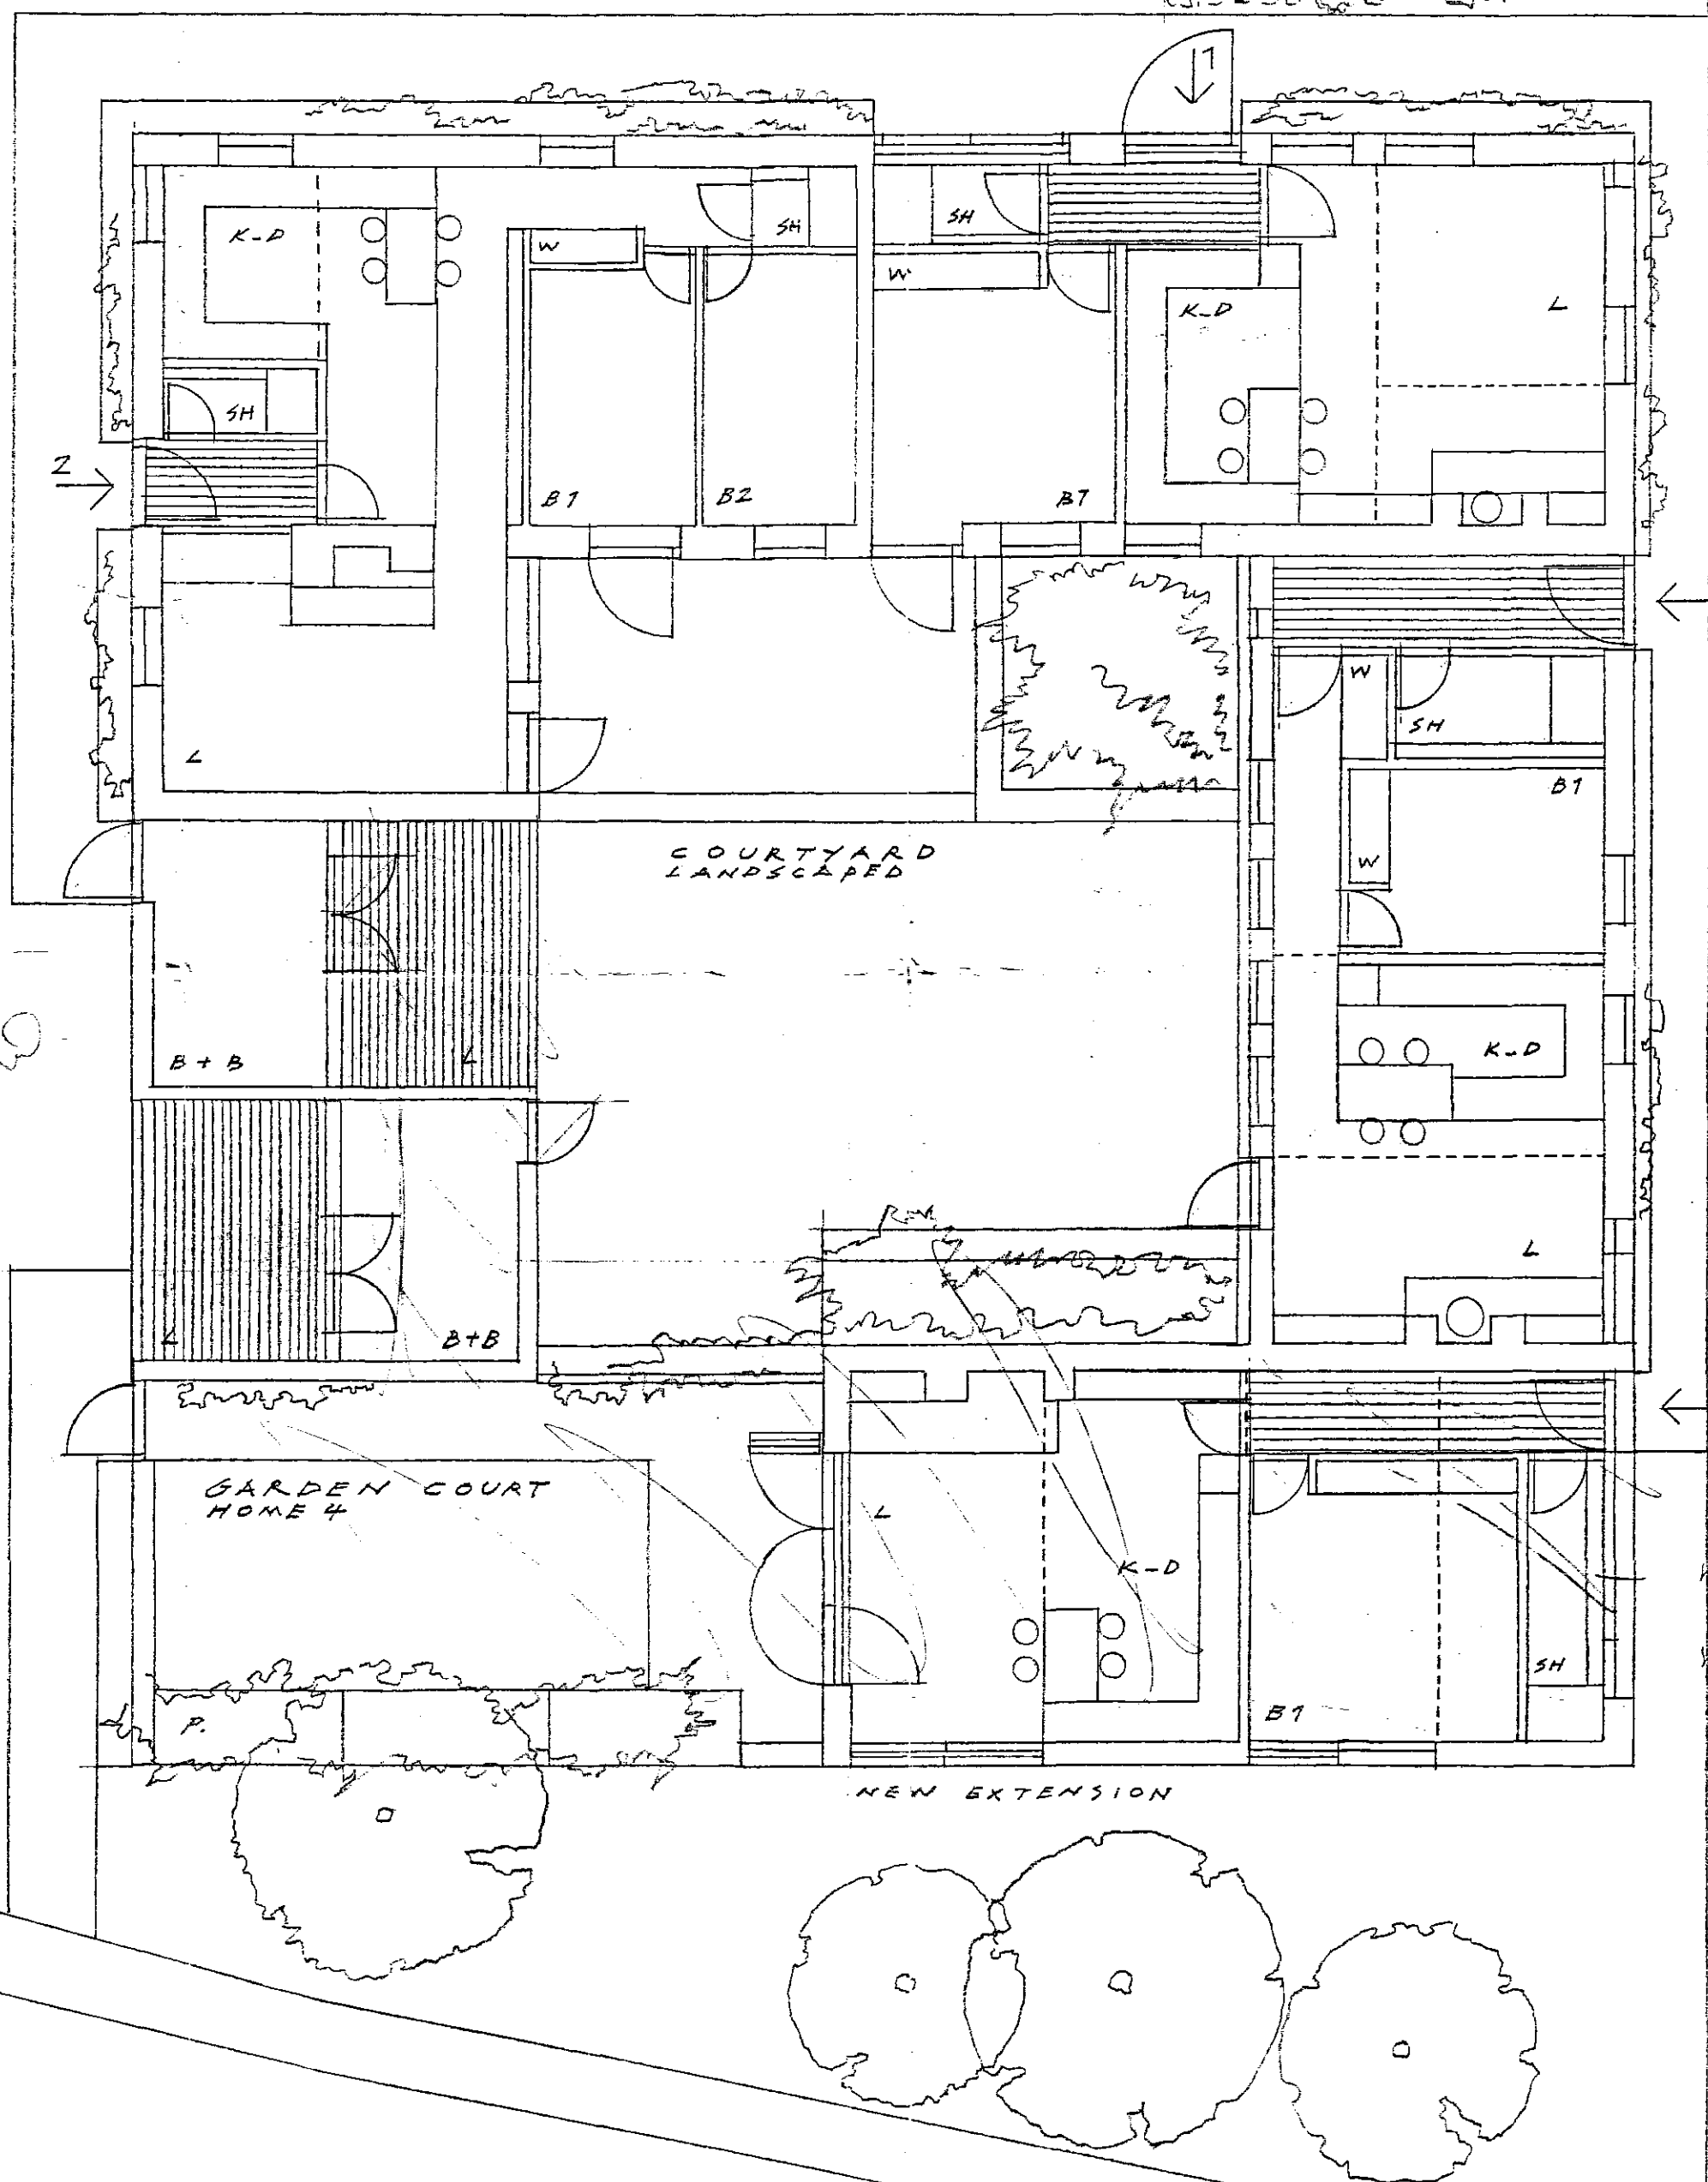

not a
want to be
developed

↑
ACCESS
DRIVEWAY
GRAVEL

**DETERMINED
PLAN**

1200/08

NOTES:

- KEY:
- L = LIVING
 - K-D = KITCHEN - DINING
 - B1 = BEDROOM
 - SH = SHOWER RM.
 - W = WARDROBE
 - B-B = BINS + BICYCLES / NEW EXTENSION
 - L = COVERED LOGGIA
 - P = PERGOLA / SCREEN

CROWN FARM BARNES; LINES.
PROPOSALS FOR 4 HOLIDAY-
HOMES

SINGLE STOREY
GROUND FLOOR PLAN
+ SITE LAYOUT

SCALE 1:100

DAVID RAVEN ASSOCIATES
CHARTERED ARCHITECTS

25a Hills Road Cambridge CB2 1NW
telephone 01223 353115 facsimile 01223 576488

1A-DA 09-08

386/12