
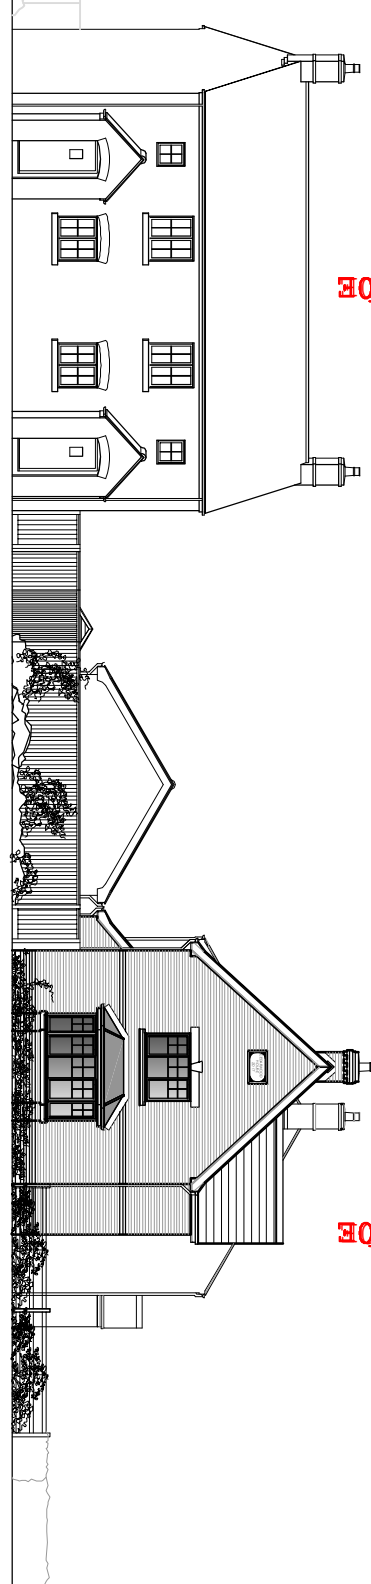
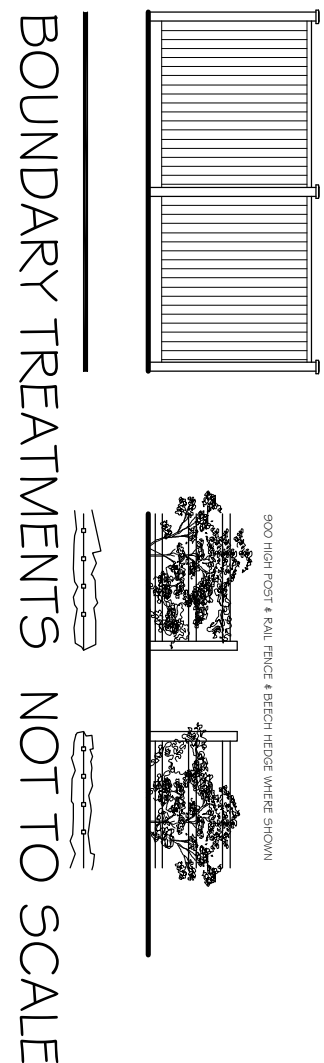


 

CROSS STREET SCENE

Rev.	Description	Date
A	Add materials for Condition 3. Amend levels. Adjust Plot 1 front gable. Add preliminary service entry points.	20-12-17
B		26-10-17

© This drawing is copyright
Contractors must check all dimensions on Site. Only figured dimensions are to be worked from. Any foundation depths indicated are indicative only and must be in accordance with the consulting engineers designs and/or agreed on site. All dimensions are to be taken from the centre of the property unless otherwise stated. Information contained herein must be reported to the relevant authority for work proceeds.
Drawings to be read with Engineering calculations / report where applicable.
Note: If drawing details existing structures, we have not inspected woodwork and we are therefore unable to report that any such part of the property is free from defect.

Project
Proposed Replacement Dwellings, land at Cedarwood, Church Gate, Wharfedale

Dwg.	Site Plan Proposals - Cedarwood	Date
Scale	1:200 @ A1	June 17
Dwg No.	11-2078- 201	Rev.
		B

architects • designers • planning consultants
Old School House • 36 Boston Road, Sledford
Uncolnshire • NG34 7EZ • Tel: 01529 414141
Fax: 01529 419757

