



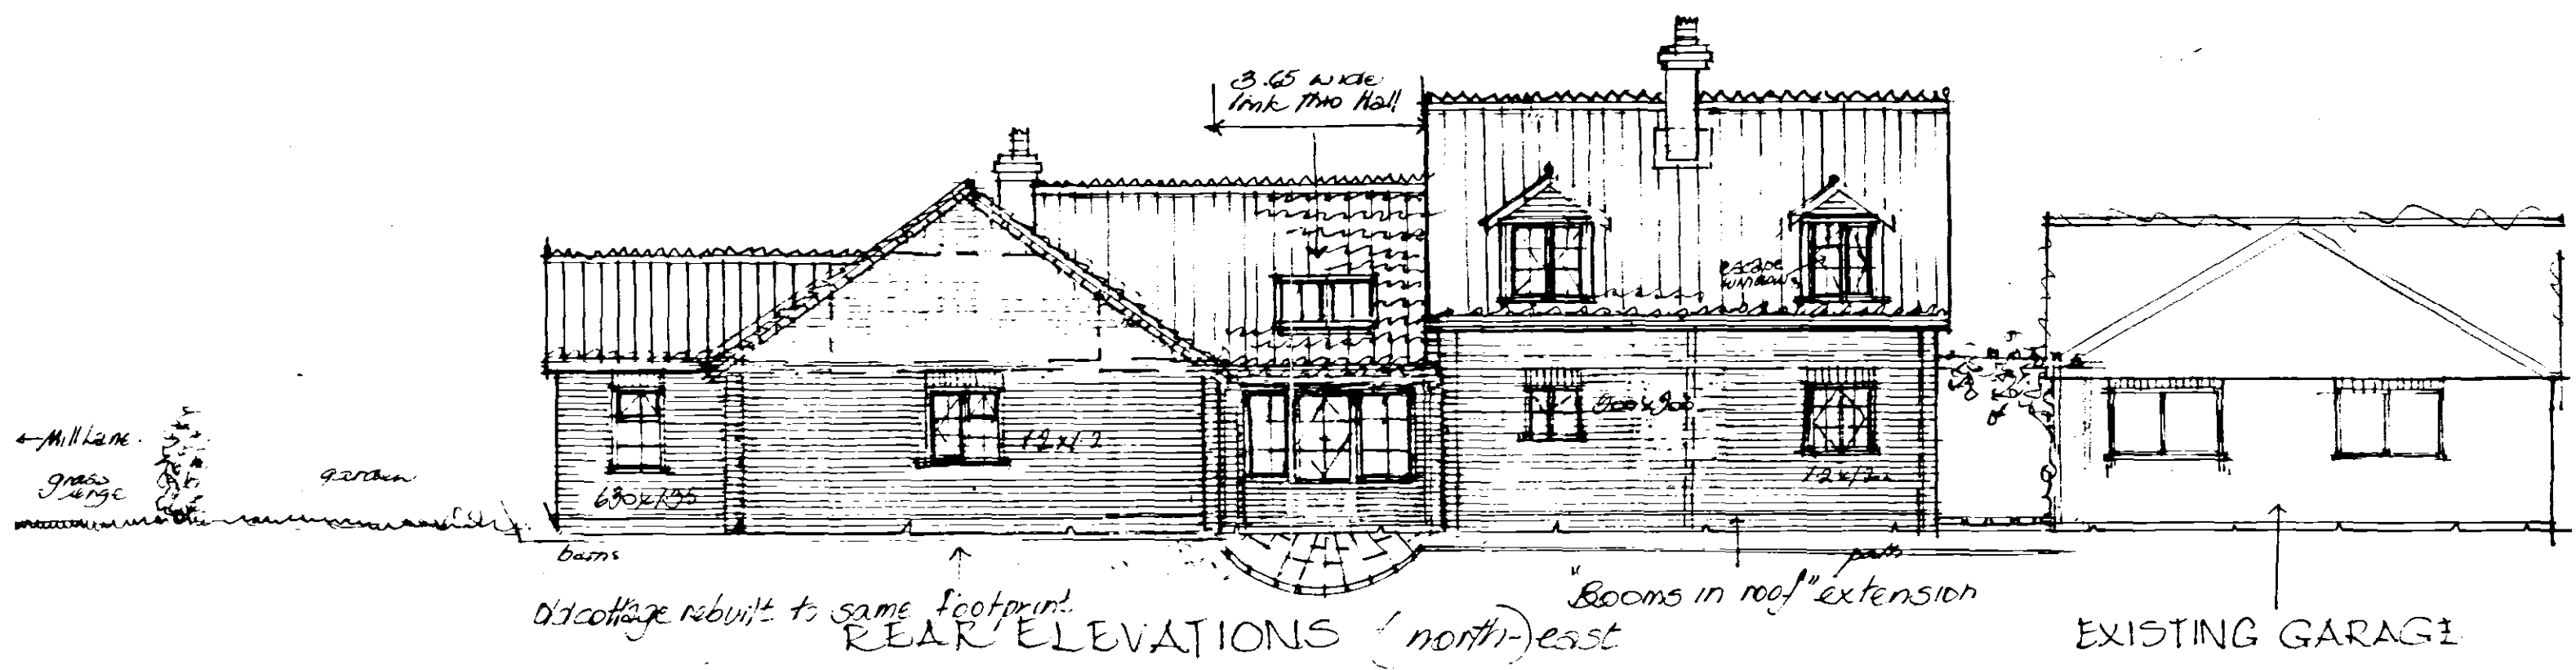


SIDE ELEVATION - EAST.

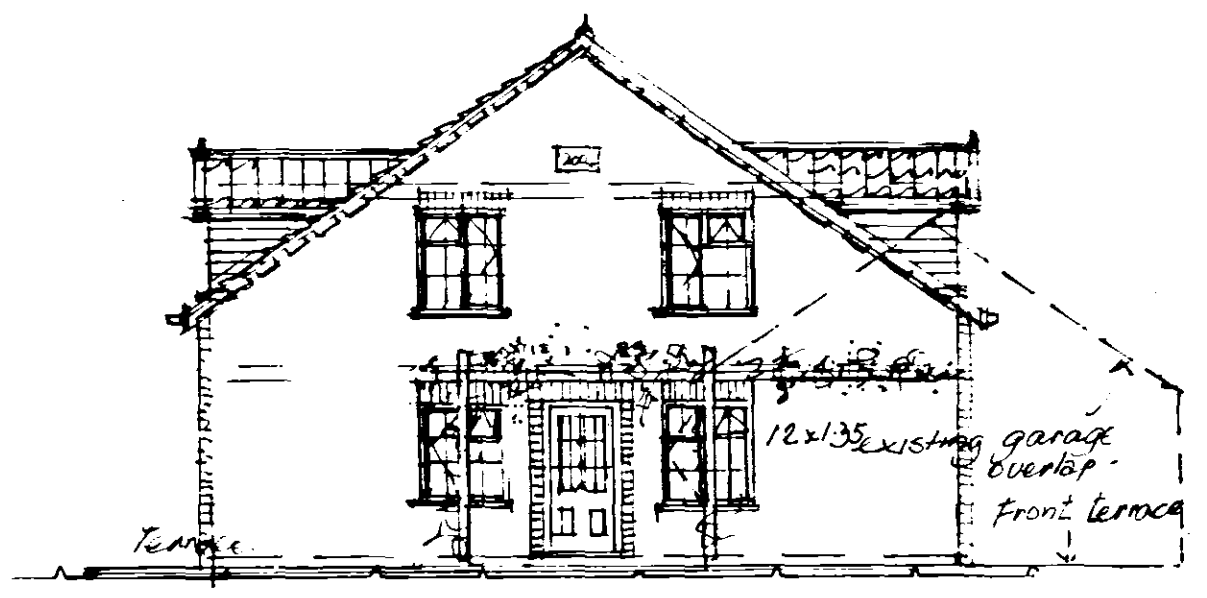

SIDE ELEVATION - South-West.

ELEVATIONS - PROPOSED NEW DWELLING at THE GABLES, MILL LANE/THURPES

Drawing no: 230/7 Sept 20/03. LANE-WHA PLODE for MESSRS J.C. & PARTNERS.

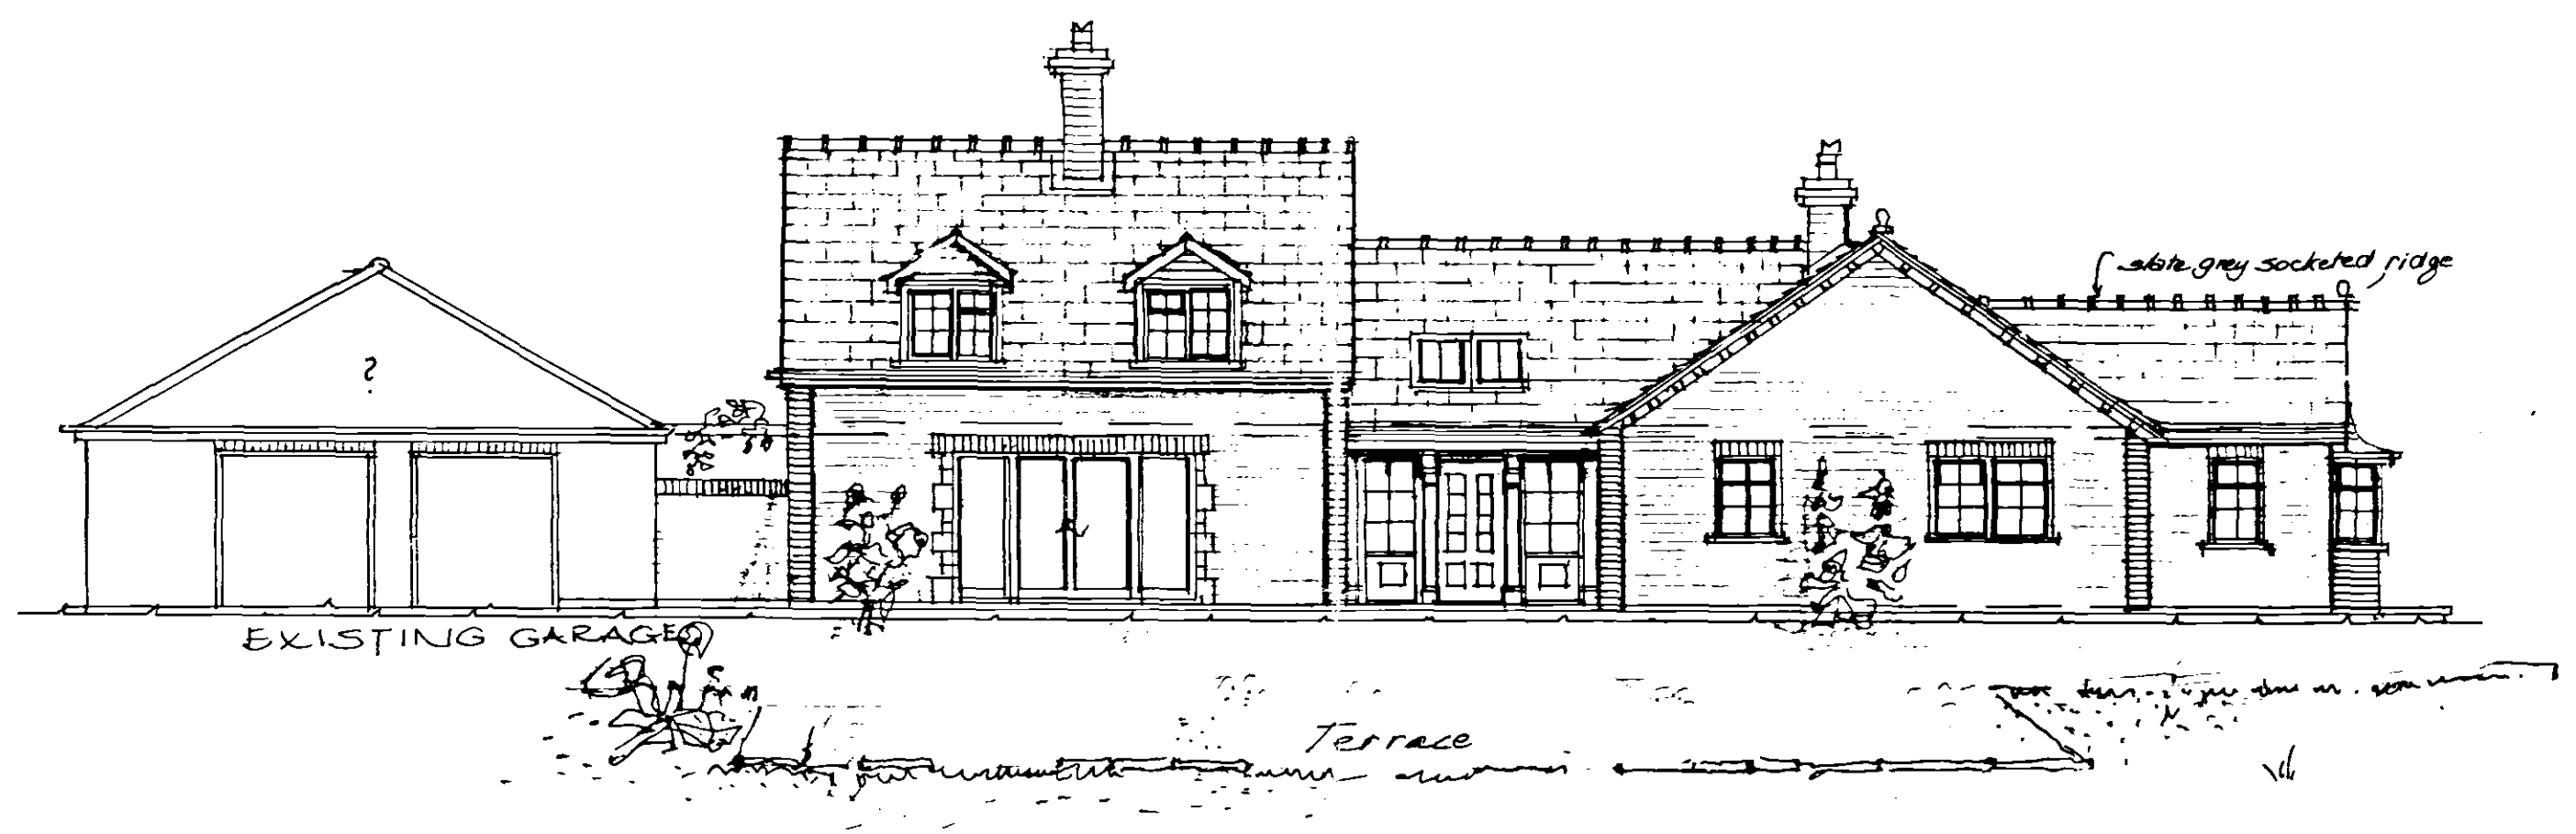

OPTION

ALTERNATIVE SOUTH FACING FRONT ELEVATION with 'blue-grey' WELSH SLATE ROOF TILES.

QUOIN surrounds to windows can be cut smooth stone (pale sand) or contrasting brickwork.
for MESSRS J.C. CLAY & PARTNERS. WHA PLODE

Drawing no: 230/8

Mary E. Cresswell MBAT (CIPB)
4 Victoria Meads
Spalding, Lincs
PE11 1XL
Tel: 01775 723654

2nd October 03.

