


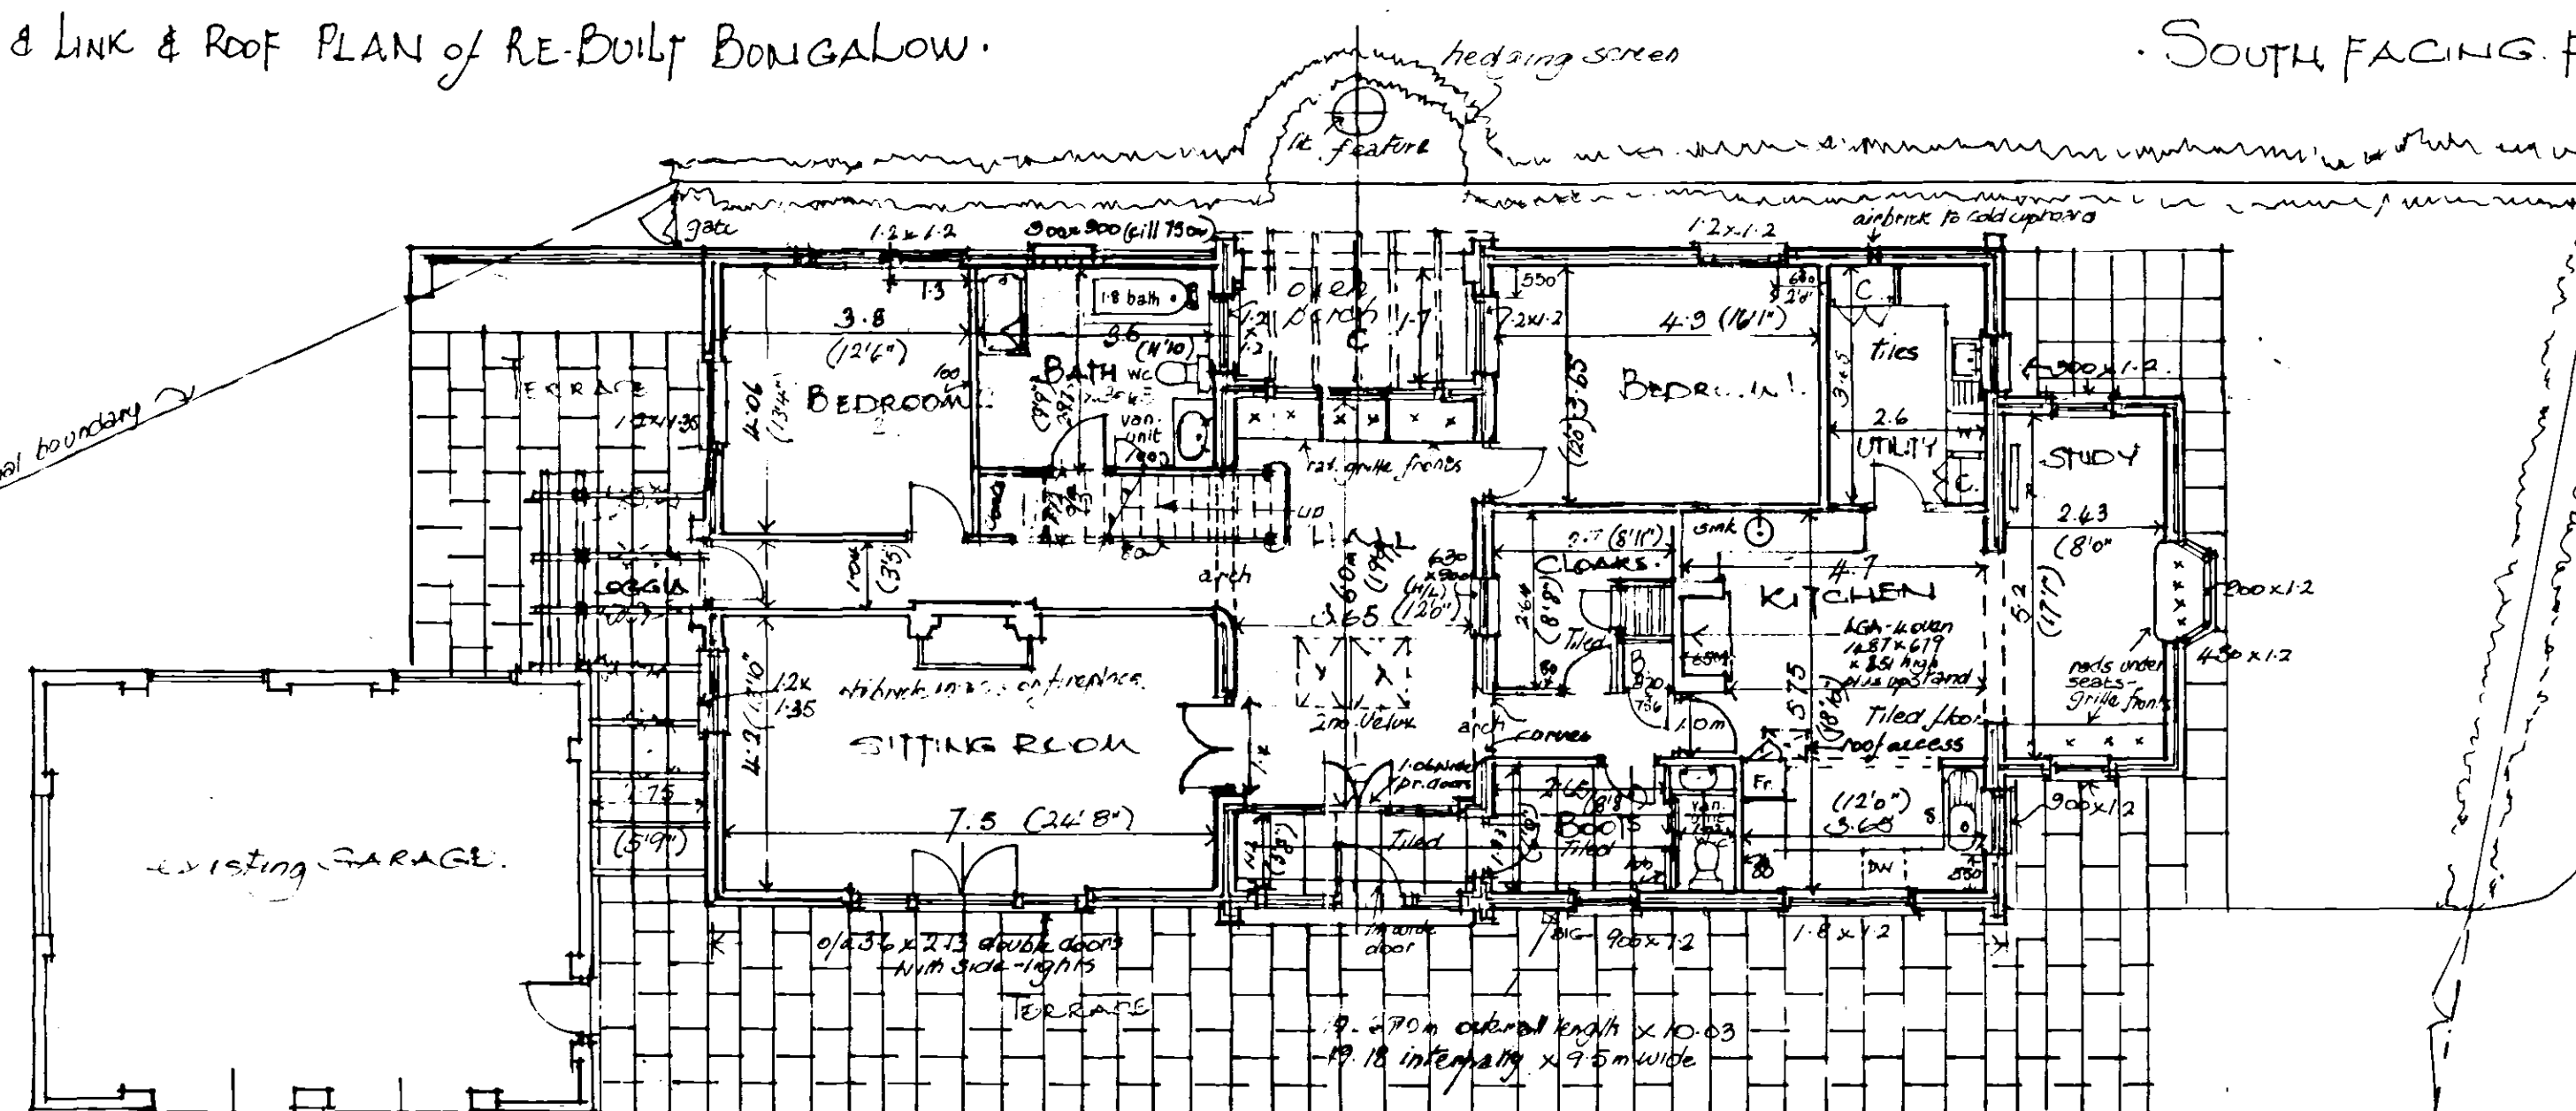

↗ FIRST FLOOR & LINK & ROOF PLAN of RE-BUILT BUNGALOW.



• SOUTH FACING FRONT ELEVATION. WITH CLAY PANTILES

Materials : Bricks : Antique multi with contrast red features.
Roof : Antique clay pantiles of Grey/blue slates.
Windows : white sealed units d. glazed
with thin oblong leaded panes


GROUND FLOOR and / NOTIONAL BOUNDARY & DWELLING

Note: The small bungalow fronting onto Mill Lane & Thorpes Lane is to be demolished and rebuilt on the same foot-print and linked to a 2-storey extension.

PROPOSED EXTENSION & RE-BUILDING COTTAGE on site

"THE GABLES" THORPES LANE for Mr and Mrs J. CLAY
Scales 1/16" = 1' 50' Dwg no. 230/6 Date: Sept 26th 2003
Drawing for Planning Submission.

Mary E. Cresswell MBIAT CONF
4 Victoria Meus
Spalding, Lines
PE11 1XL
Tel: 01775 723656

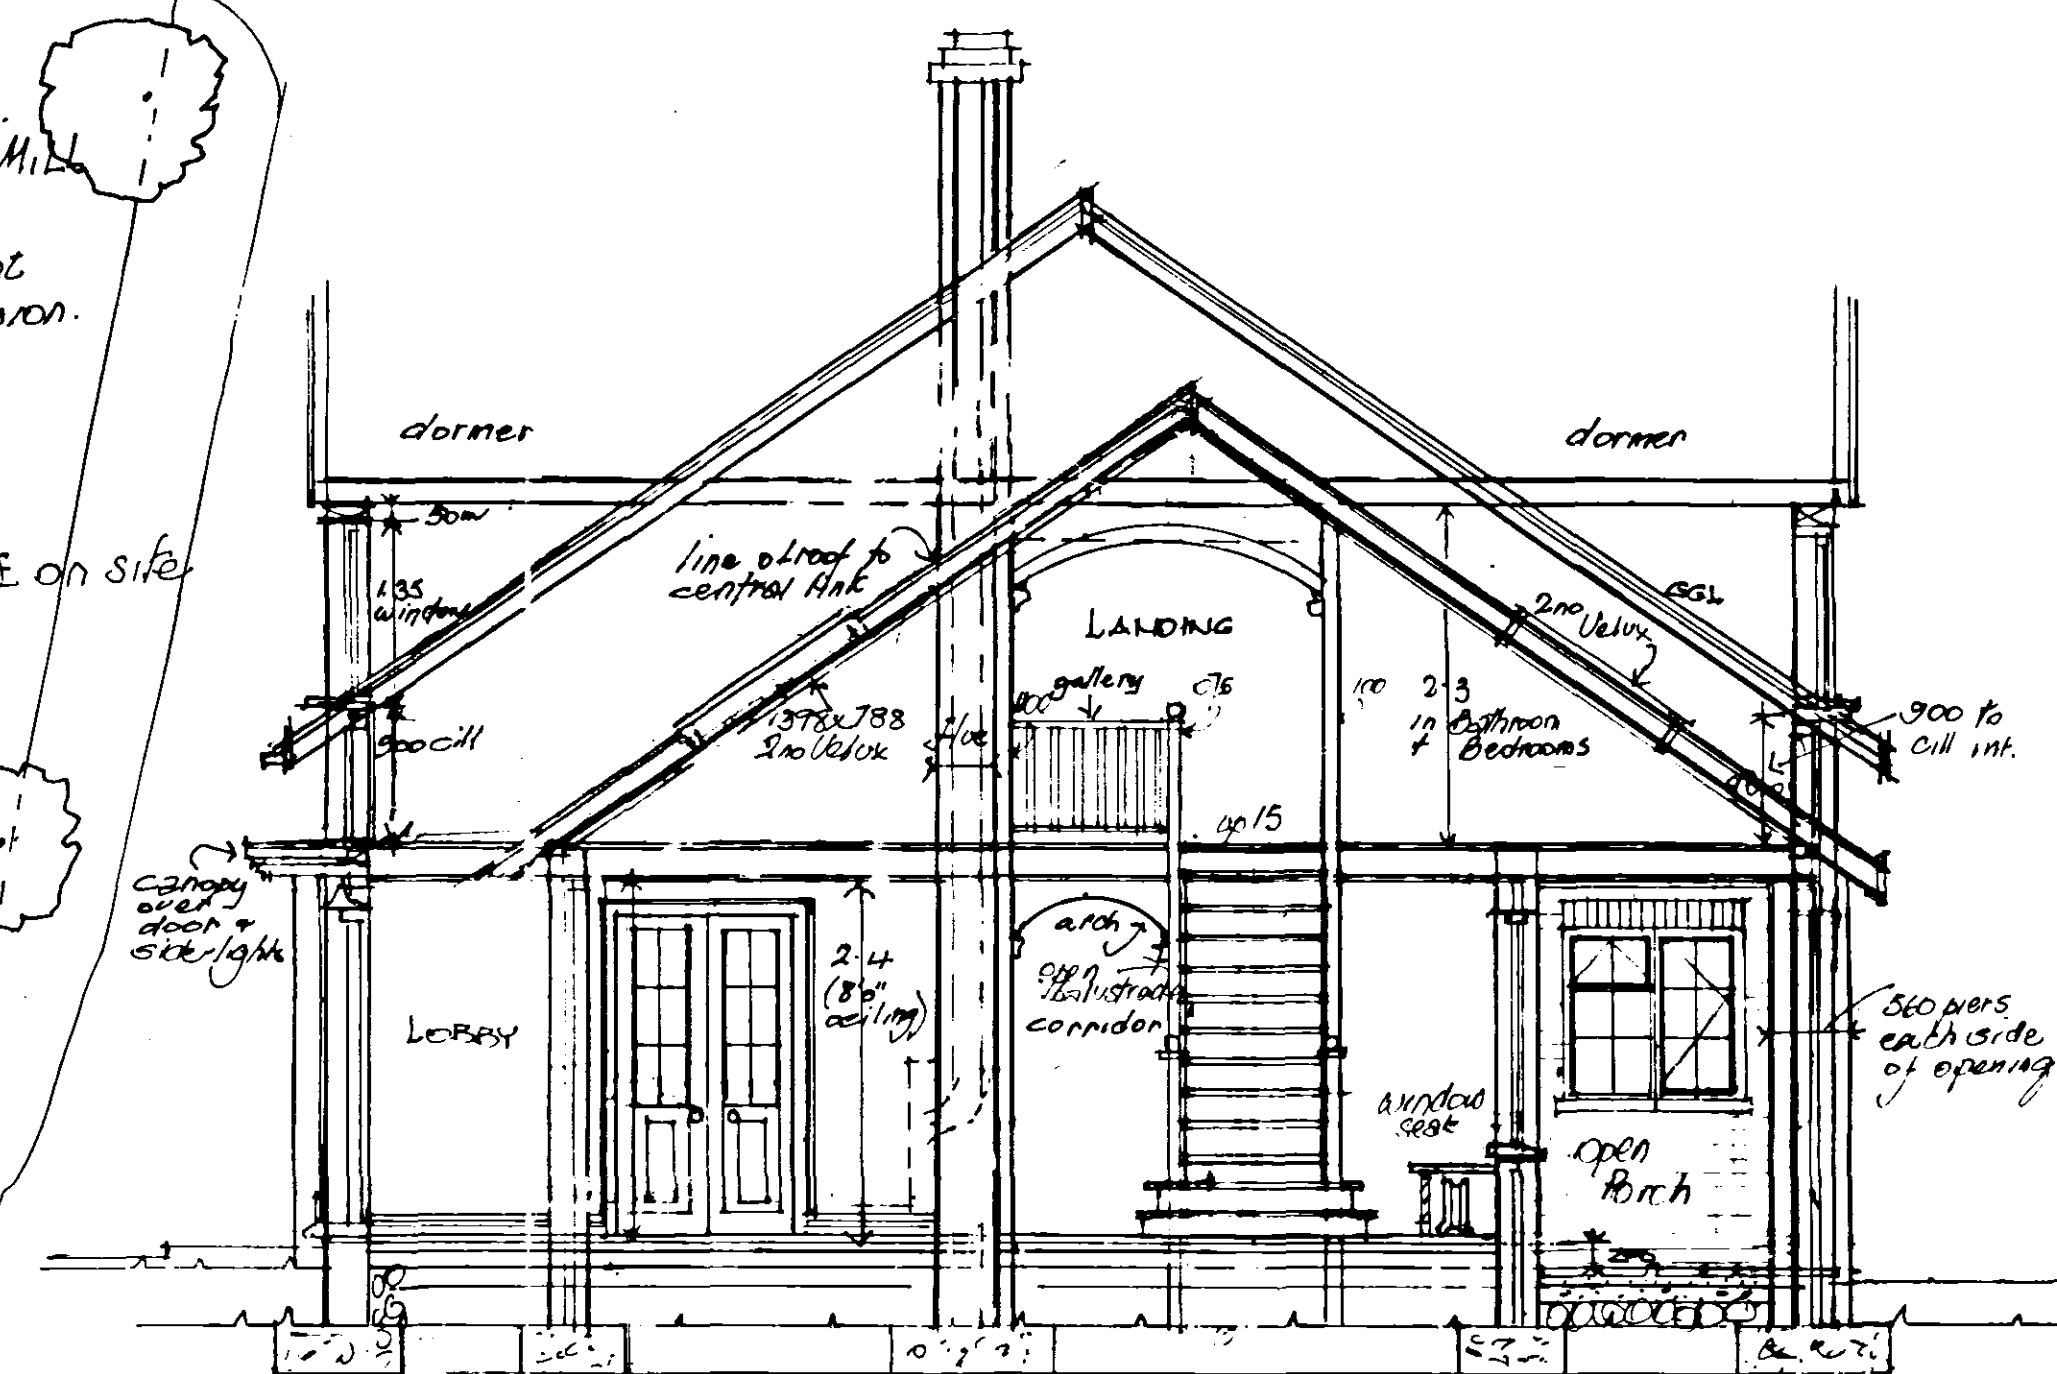

SECTION SHOWING GLAZED LINK between wings of new dwelling.

Scale : 1:50m

SHDC
PLANNING & DEVELOPMENT
08 OCT 2003
Ref. 1322103