



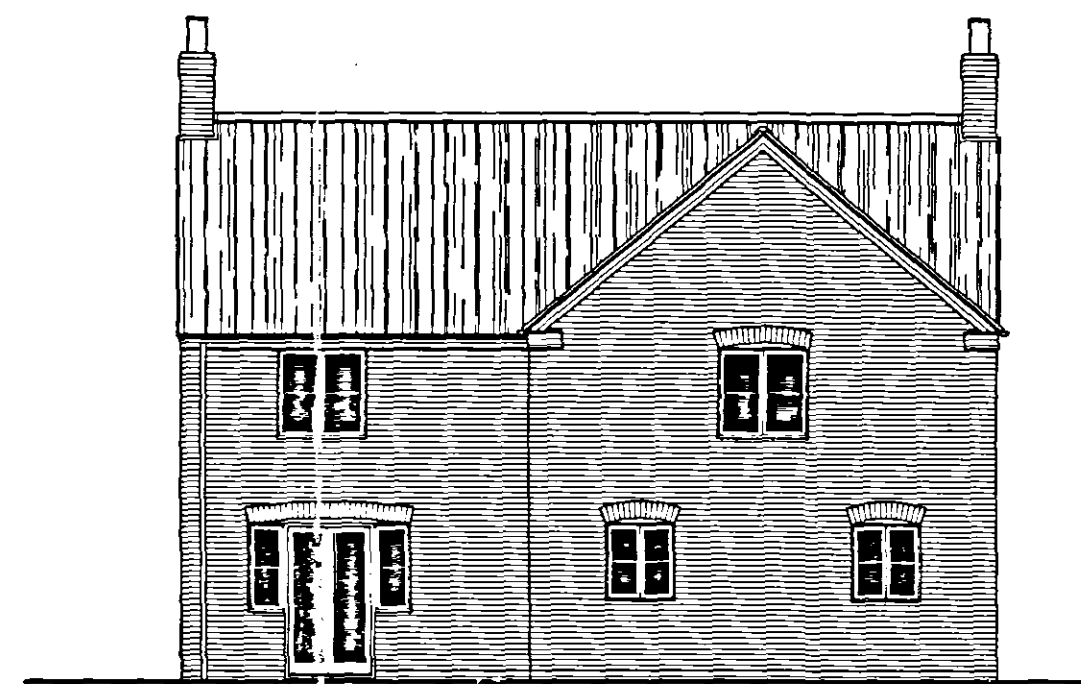


REAR ELEVATION

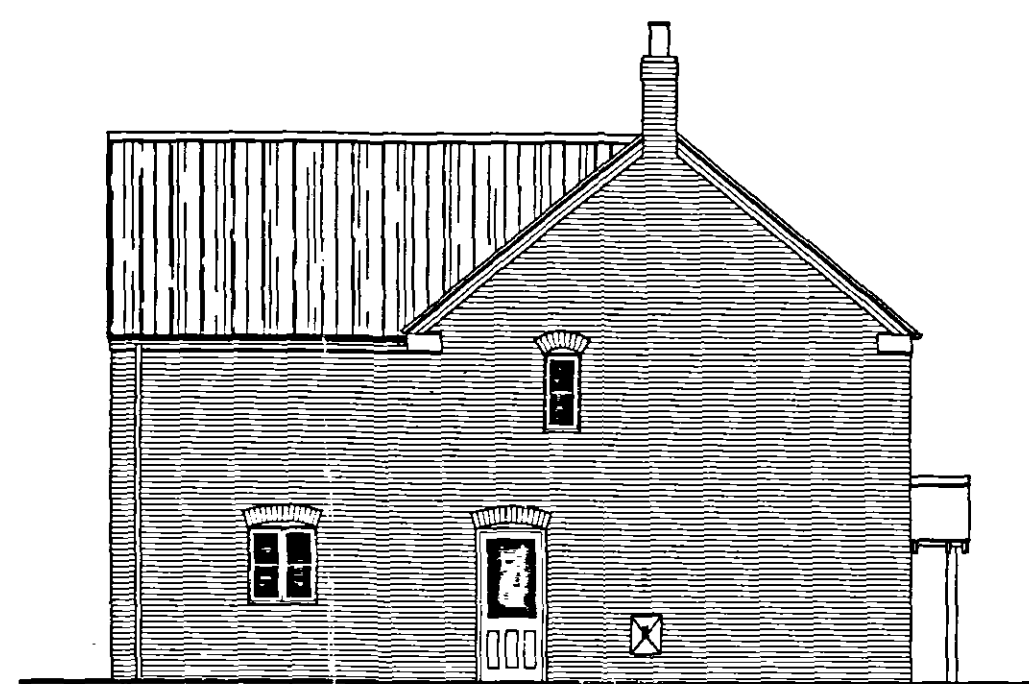


SIDE ELEVATION




FRONT ELEVATION

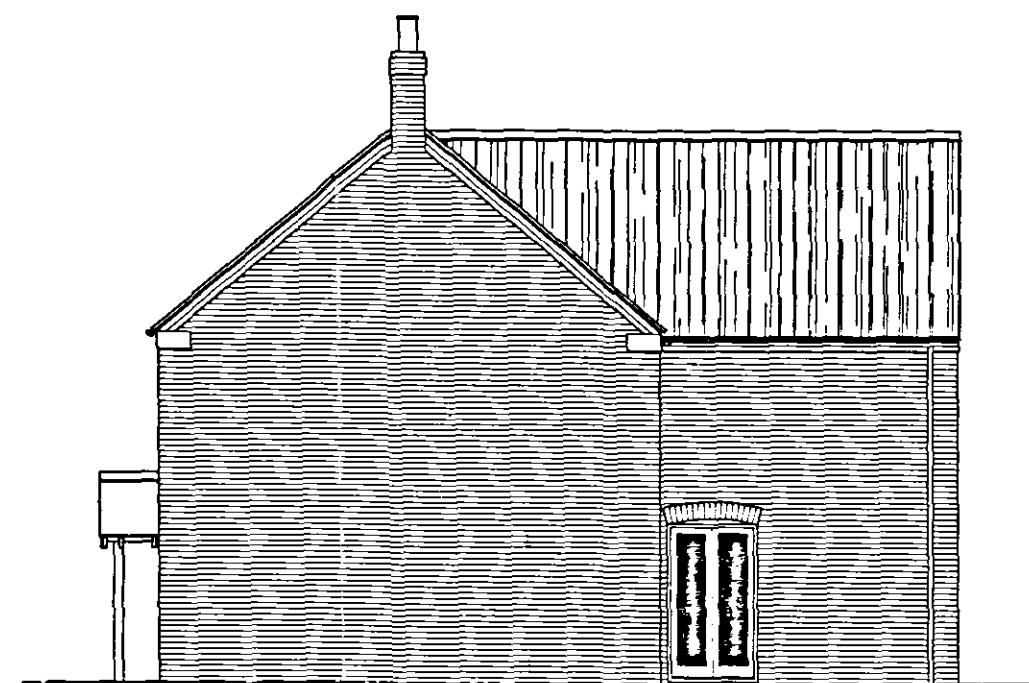


SIDE ELEVATION

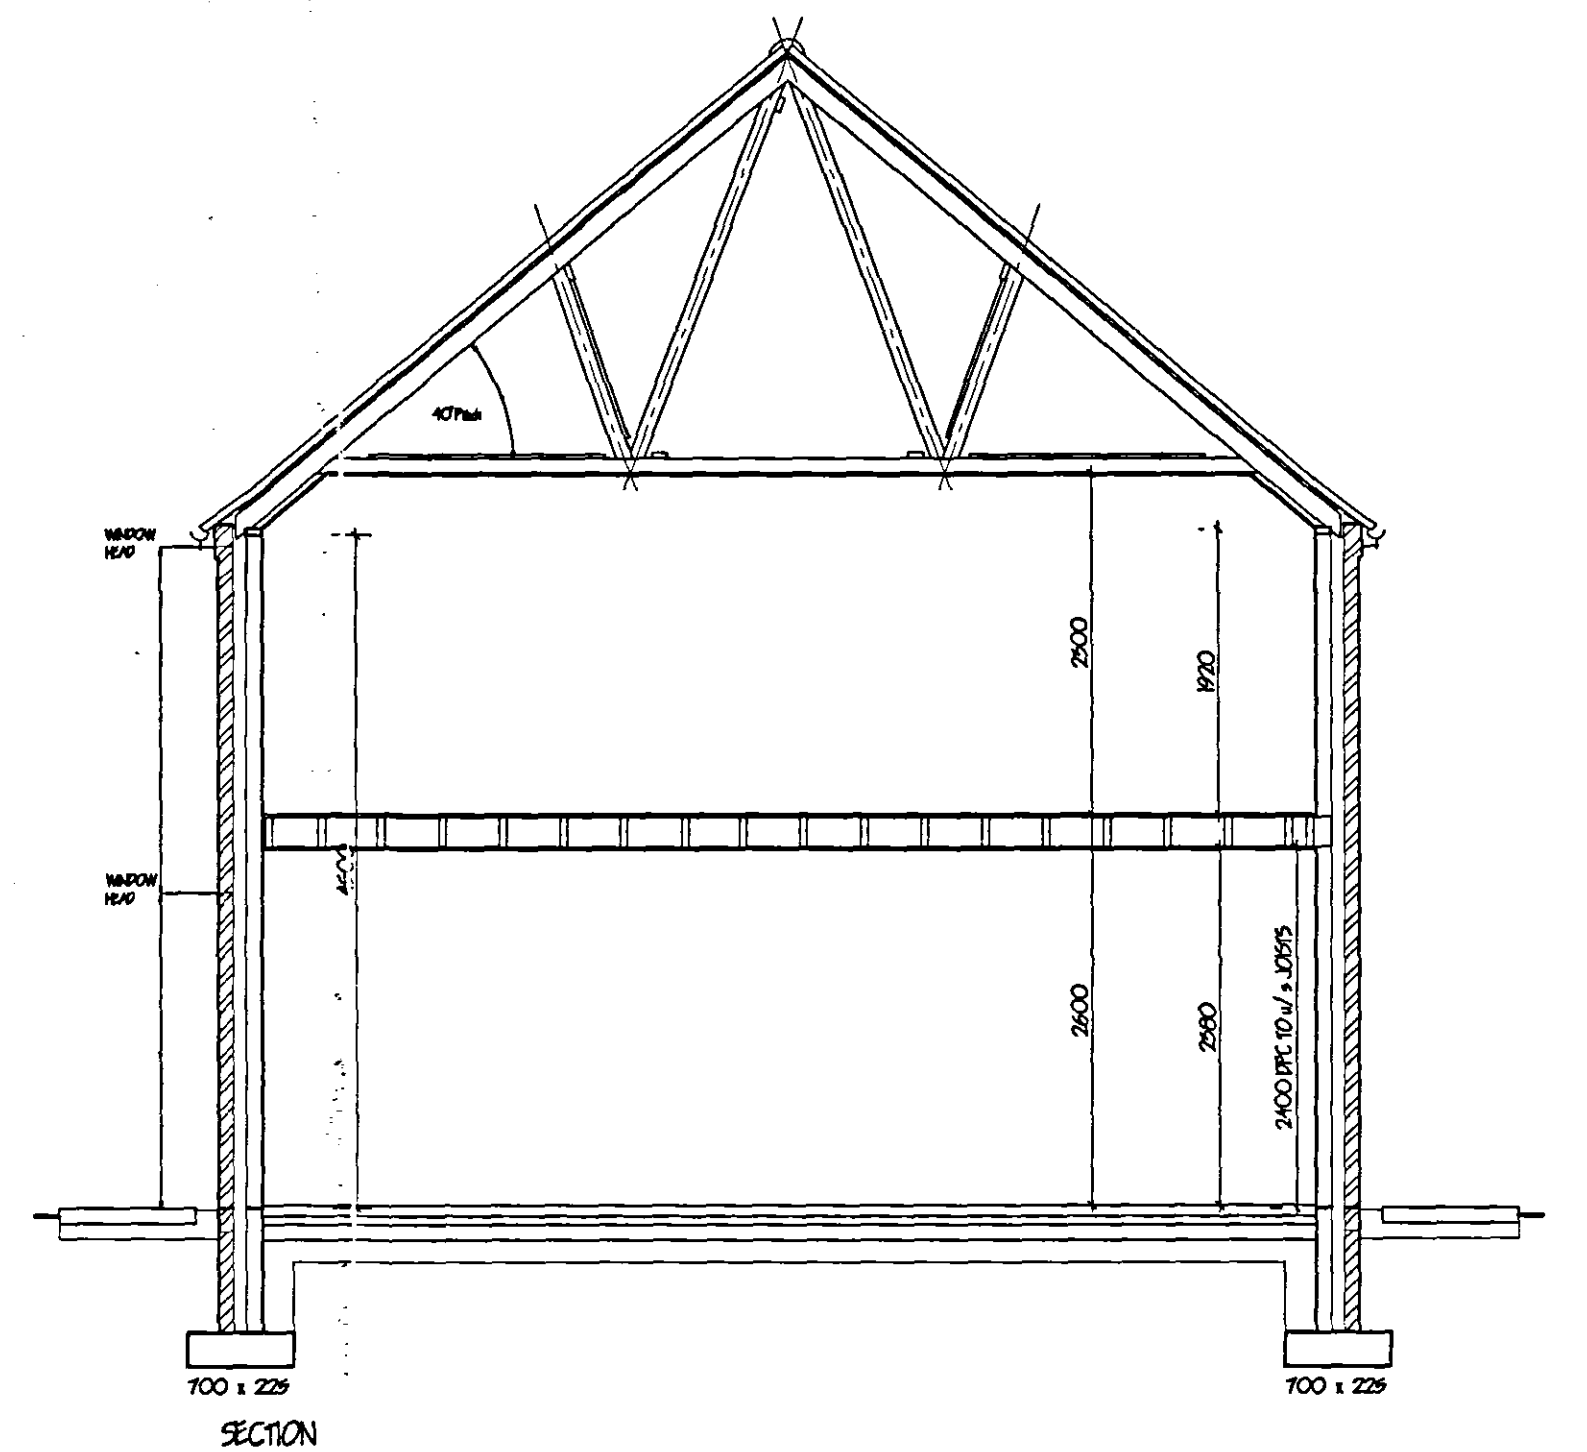

SECTION

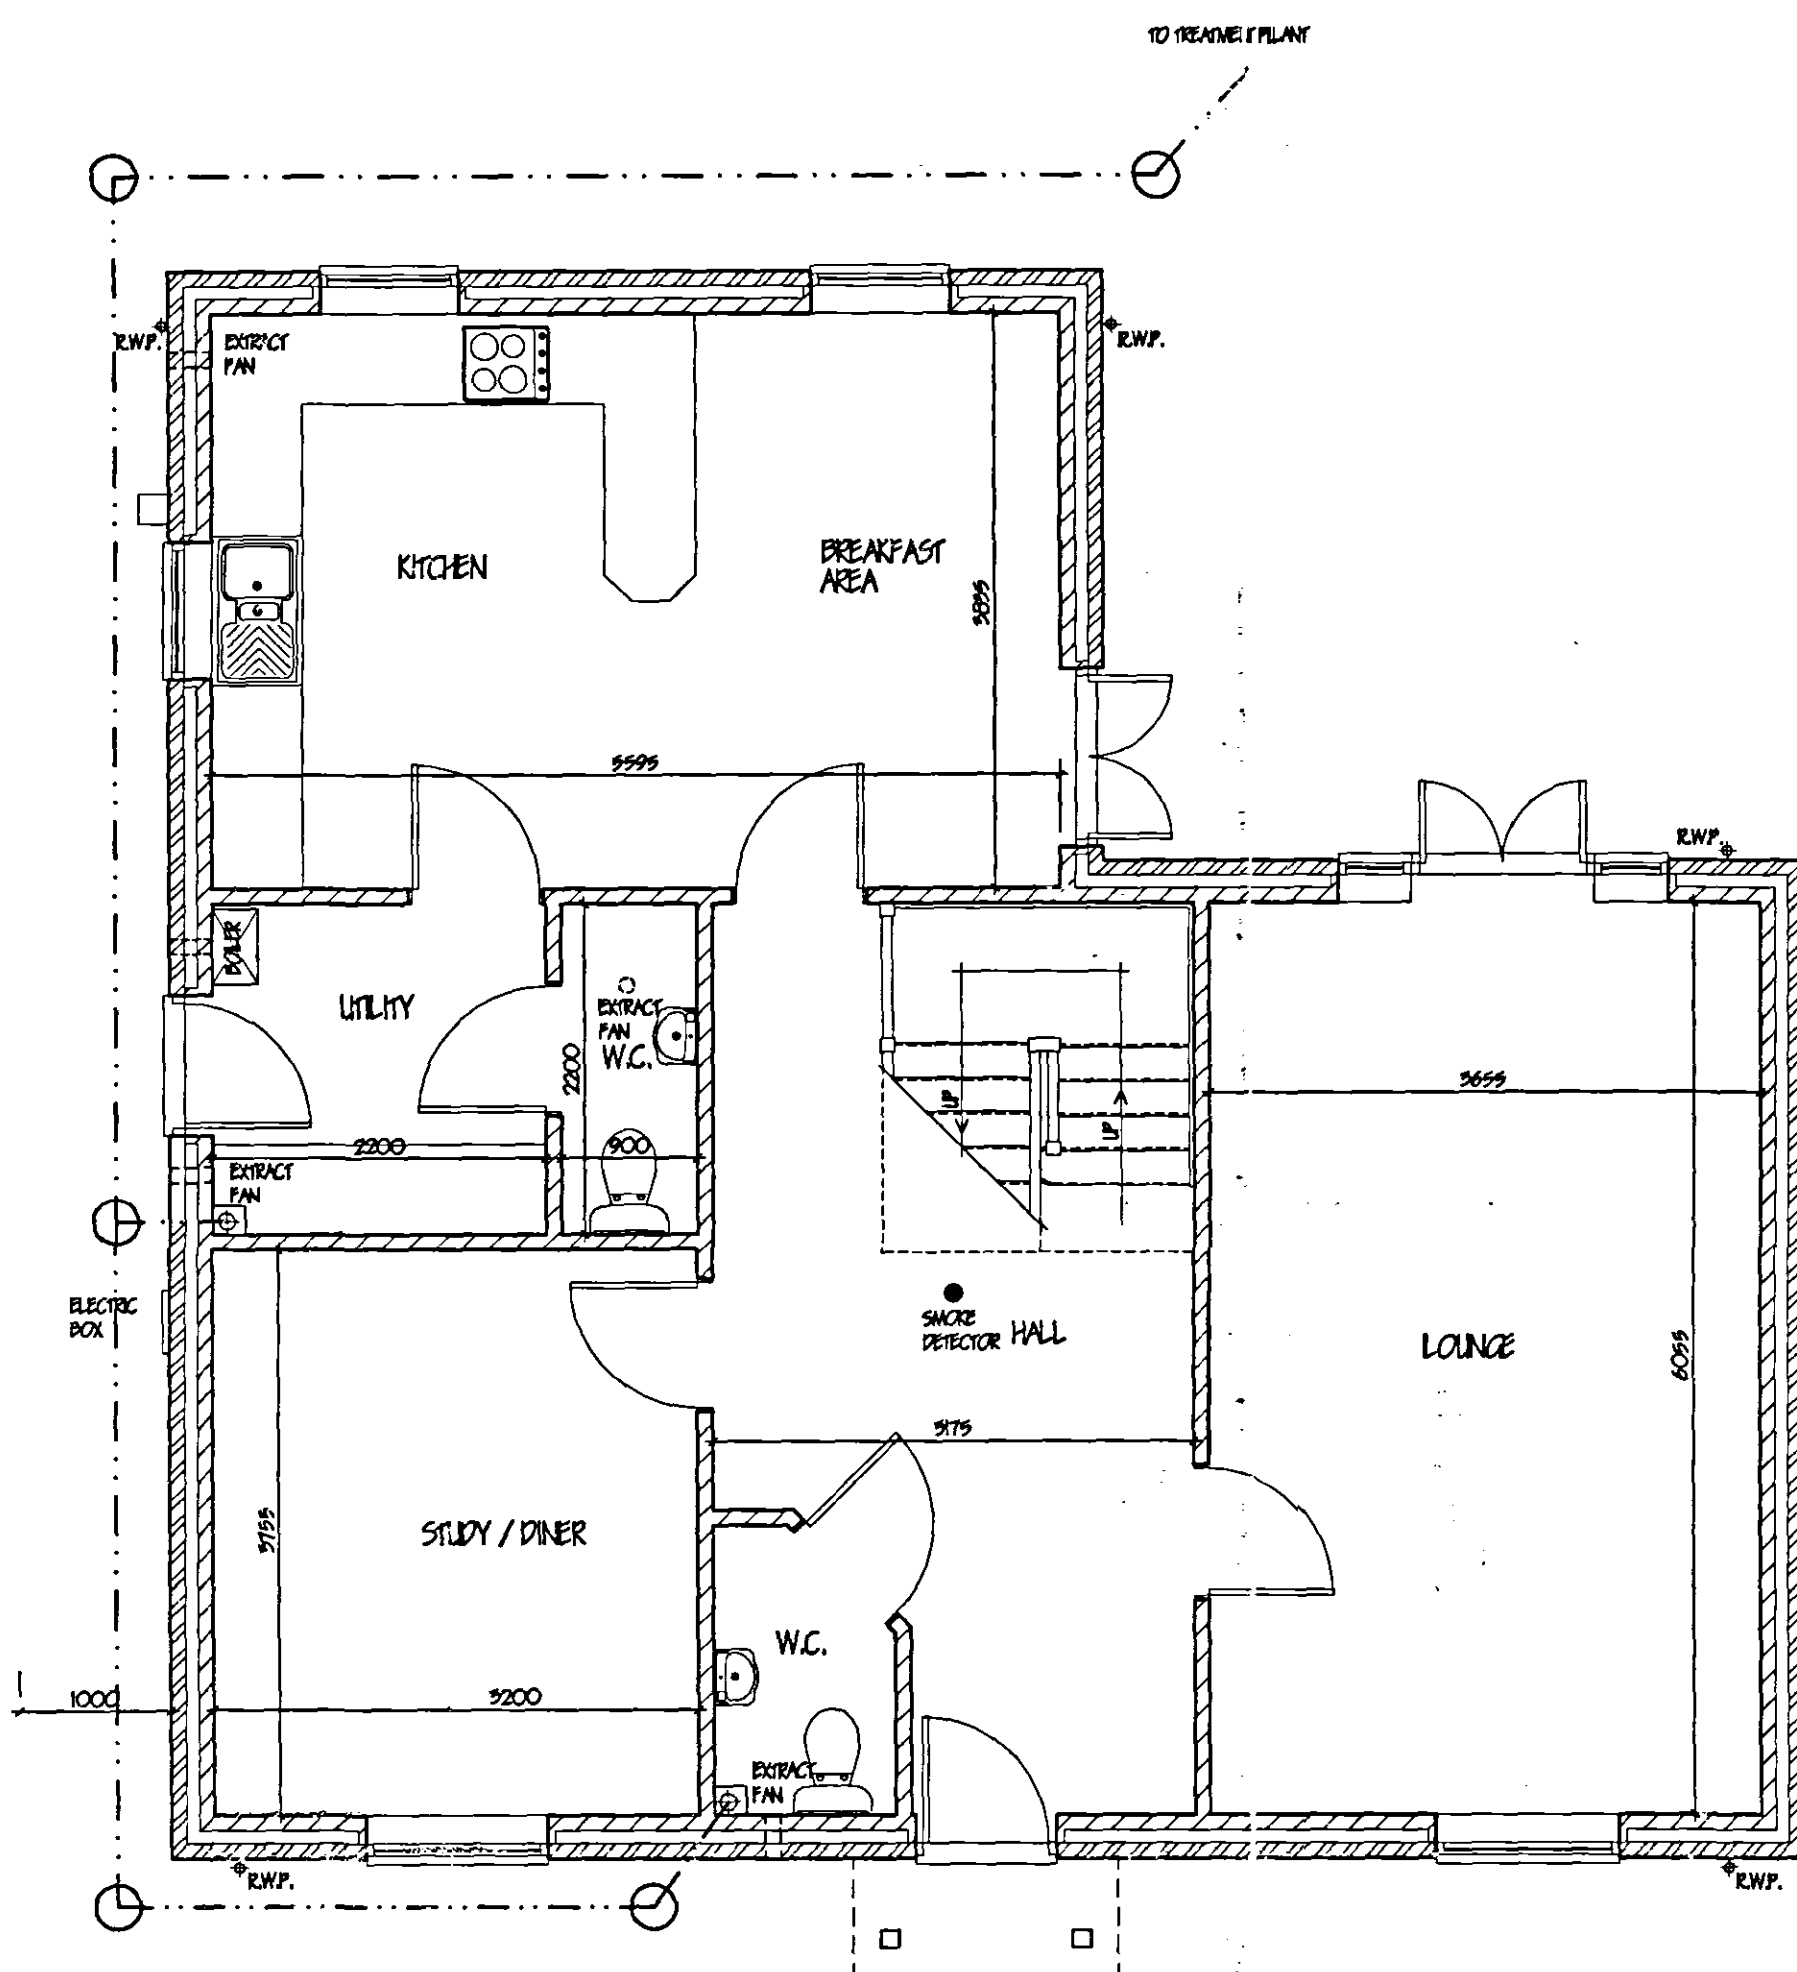

GROUND FLOOR PLAN

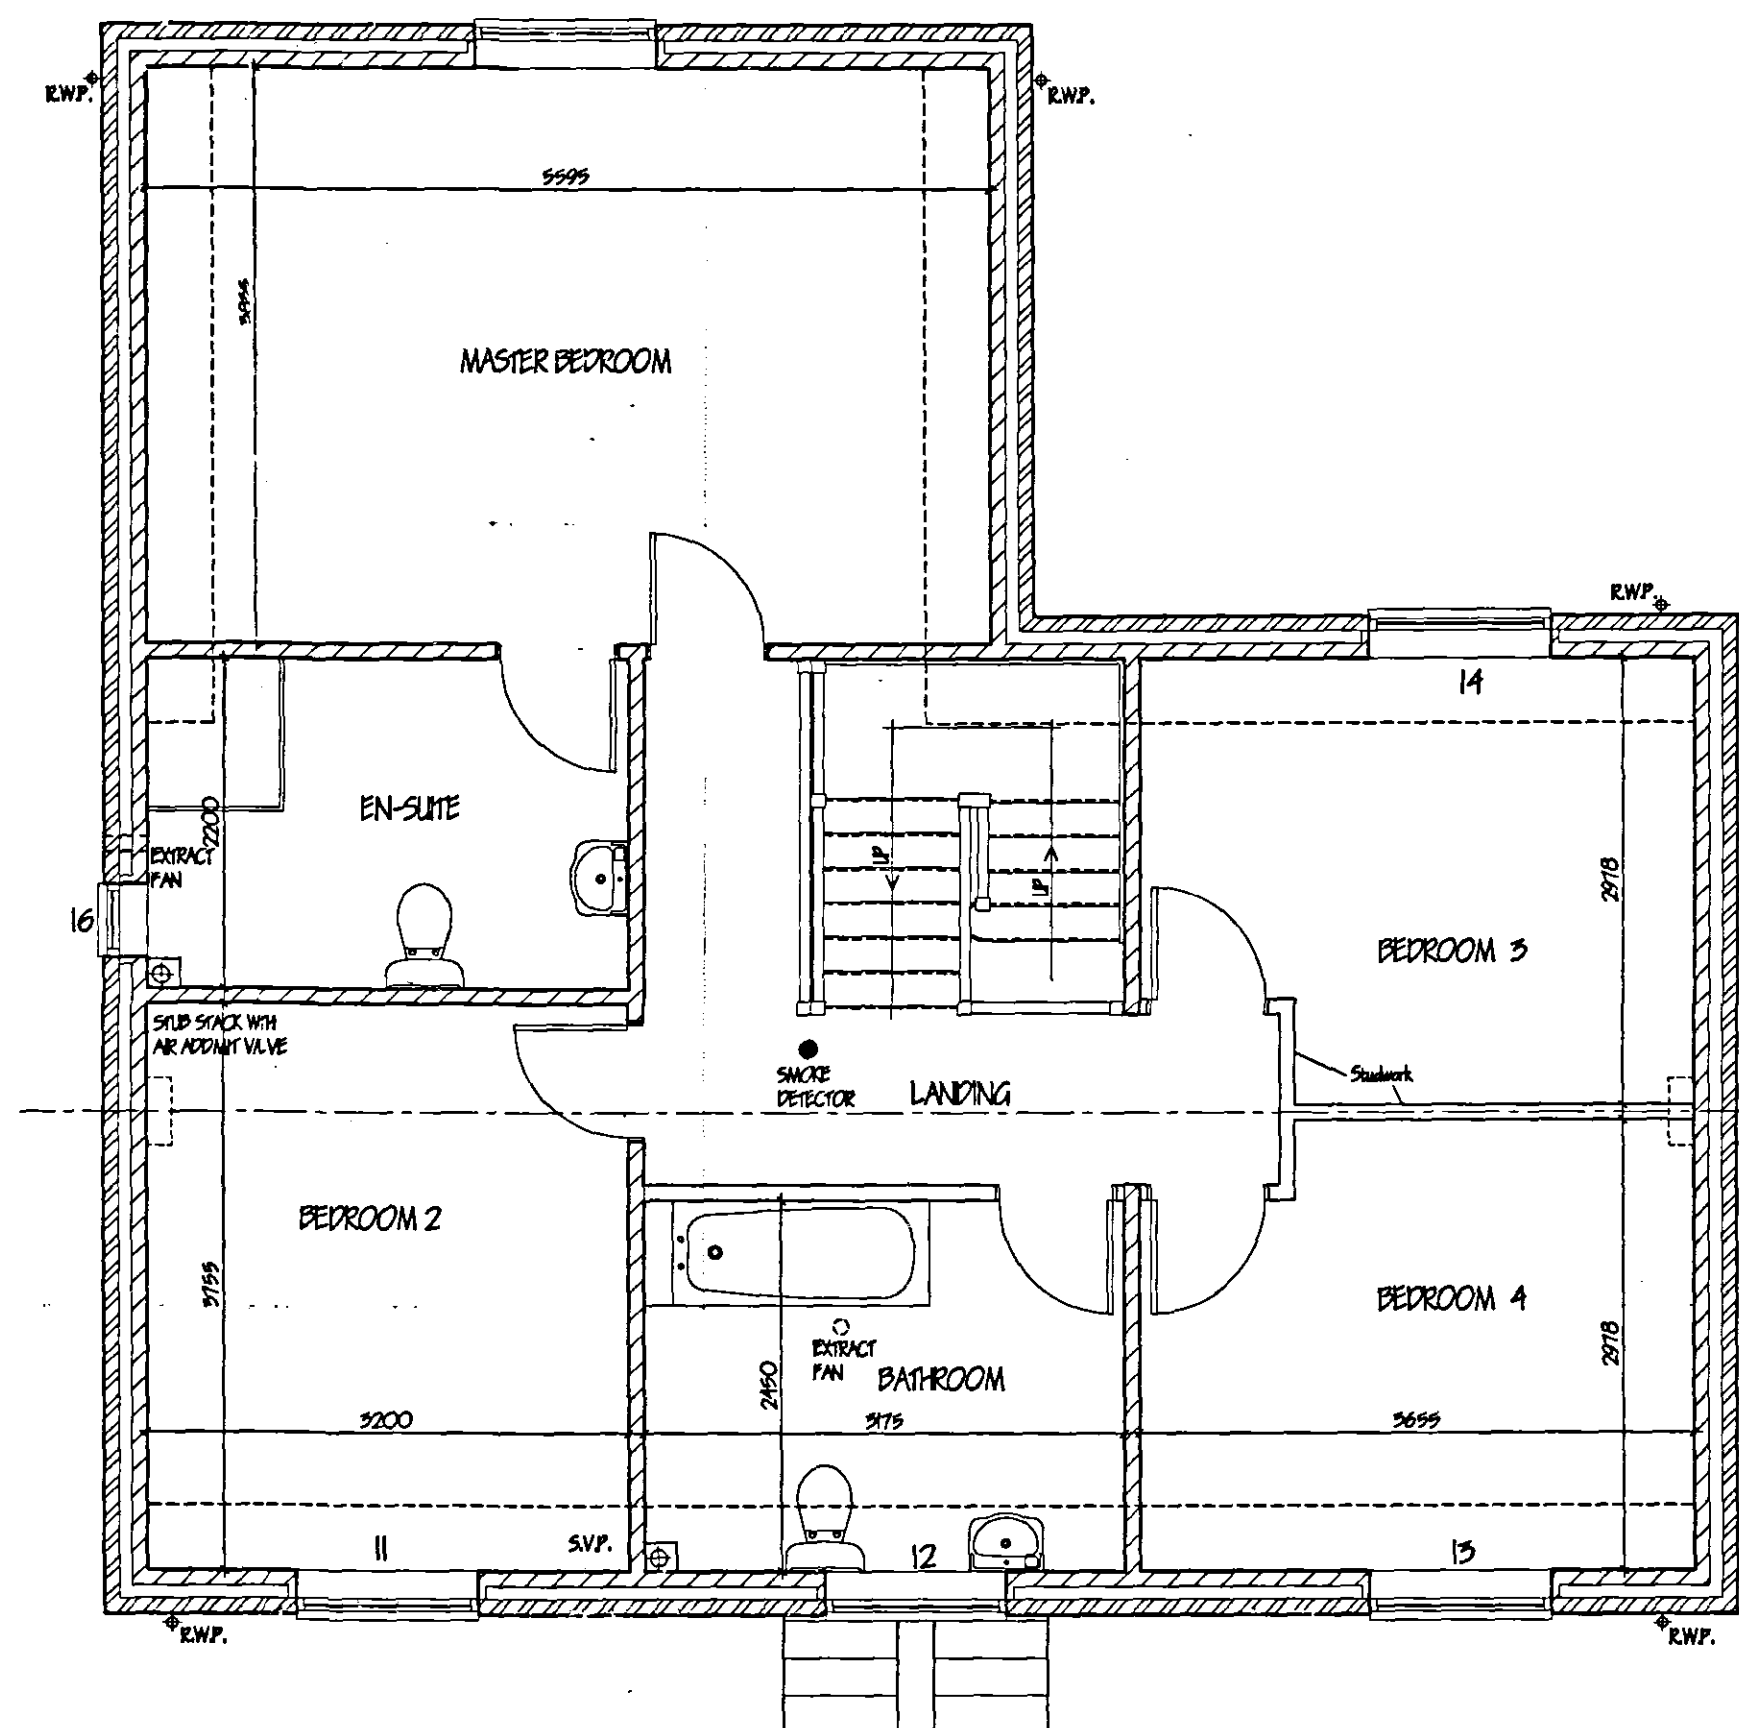

FIRST FLOOR PLAN

Planning & Development
- 1 SEP 2005
1224/06

G. R. MERCHANT LTD. LENQ AMICE PIWO ARCHITECTURAL, STRUCTURAL AND LAND DRAINAGE CONSULTANTS 4 Wrights House 12A Park Road, Holbeach, Spalding, Lincs. PE12 7EX Tel: 01408 480800 Fax: 01408 488744 E-Mail: gr.merchant@btconnect.com	
Project Adj. BOYLE & GLASS BROADGATE WHARFLOD DROVE SPALDING, Lincs	
Client MR & MRS T. GLOWCZYK	
Drawing FLOOR LAYOUT PLANS & ELEVATION.	
Job Ref. 1450/06	Drawing No. 02
Date JULY '06	Drawn GRM
Scales 1/50	
DO NOT SCALE FROM THIS DRAWING This drawing is prepared and used as a guide only. It is not to be used for any other purpose without the written consent of the Architect. The Architect is not responsible for any errors or omissions in this drawing. It is the client's responsibility to ensure that the drawing is used for the intended purpose. The Architect is not responsible for any errors or omissions in this drawing. It is the client's responsibility to ensure that the drawing is used for the intended purpose.	

DETERM
PLA