



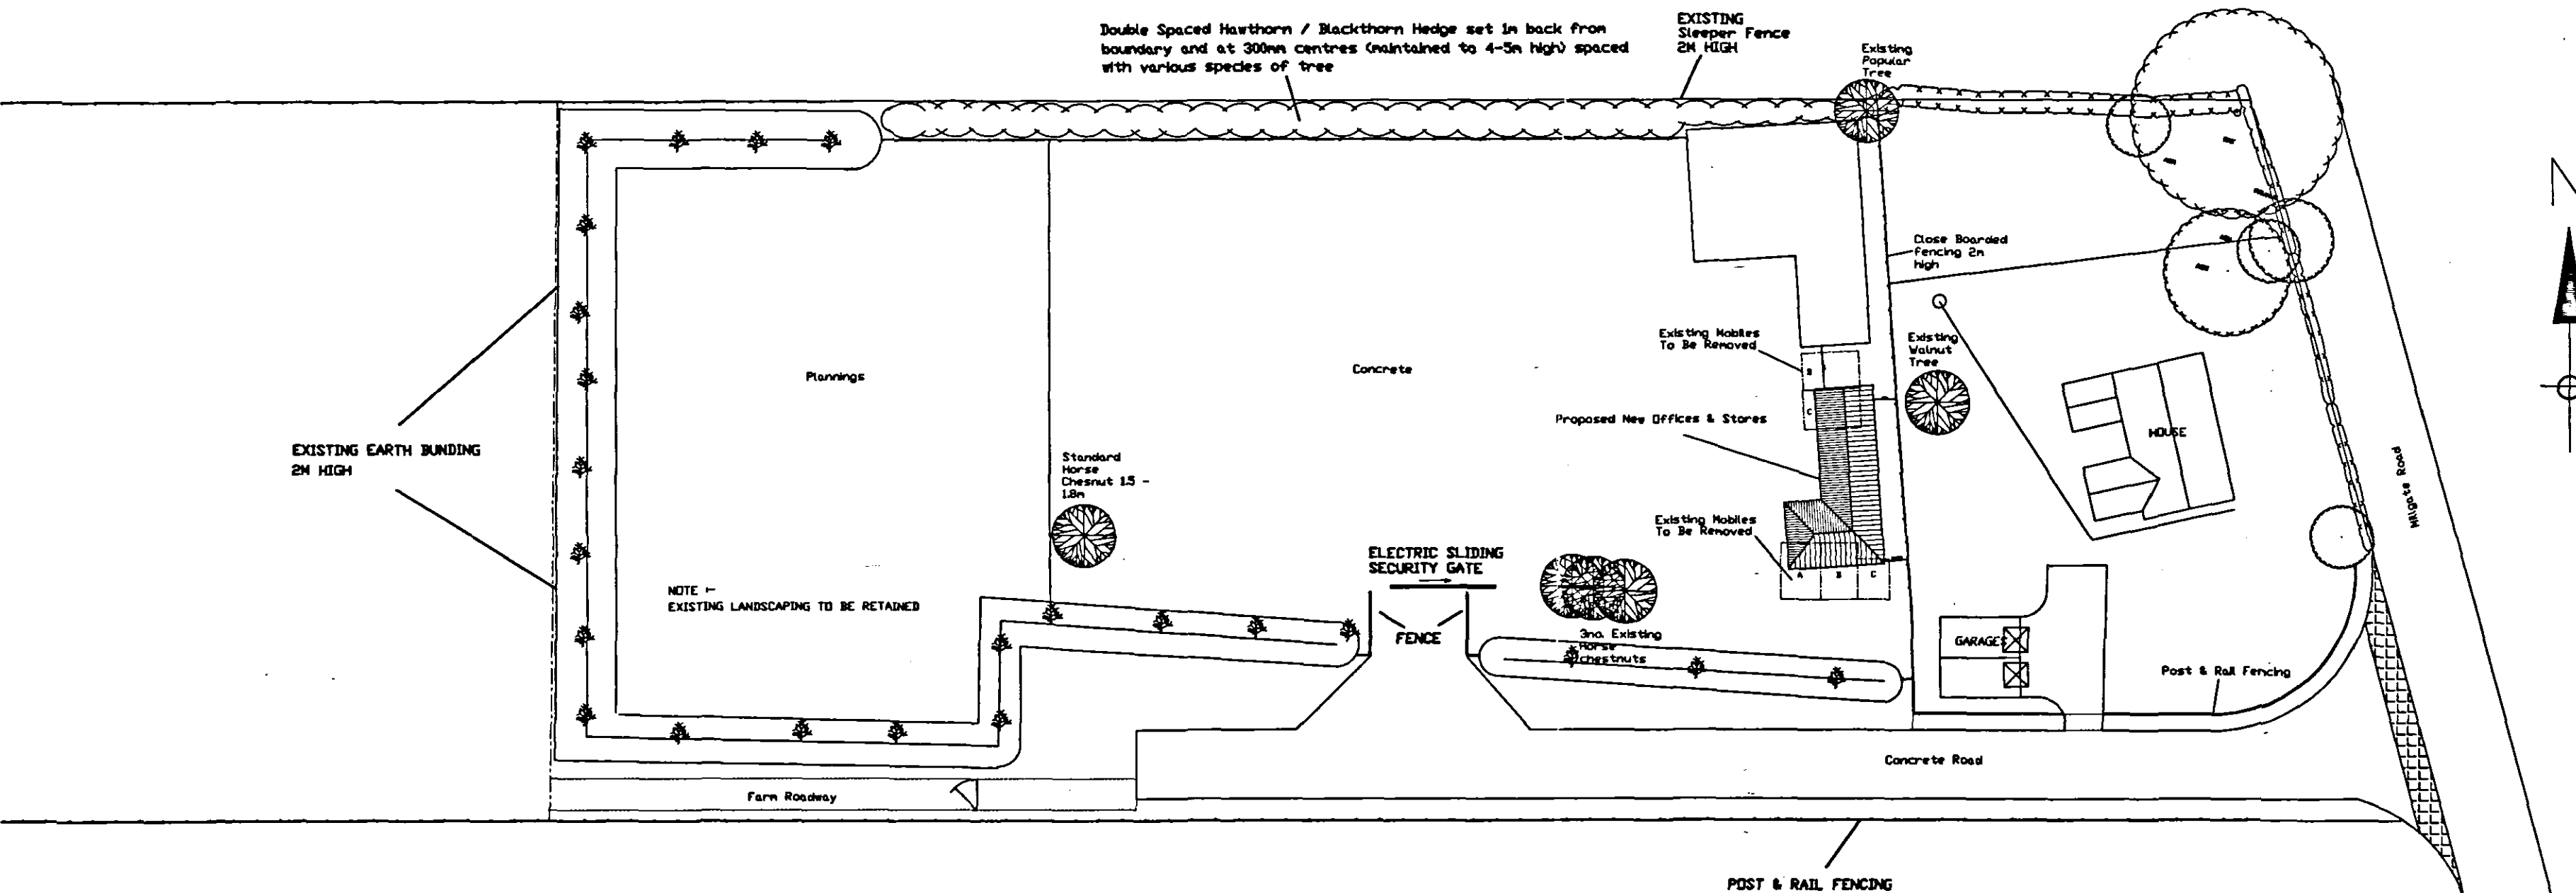

SITE PLAN 1:500

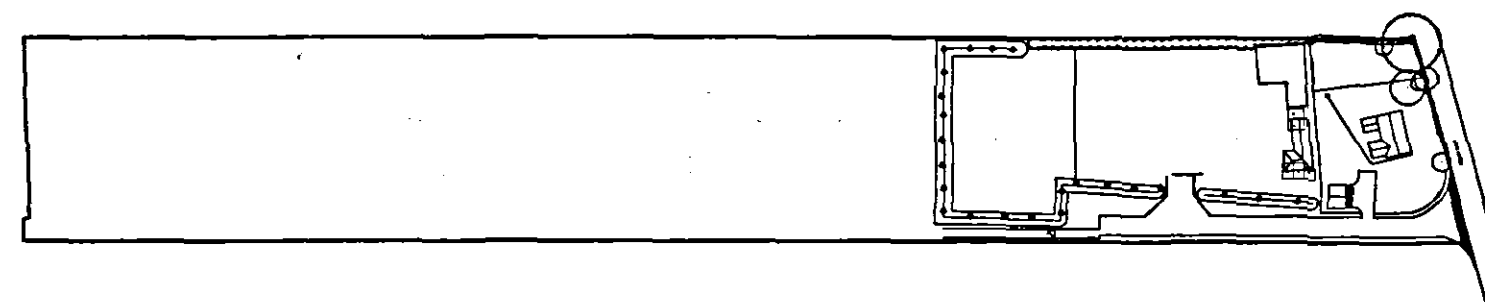

LOCATION PLAN 1:2500

DETERMINED PLAN

Planning & Development
- 1 SEP 2006
1228/06

B CONDITION COMPLIANCE SUBMISSION		AUG '06
A AMENDMENTS - PLANNING OFFICER SITE MEETING		JUNE '06
ref: revision	date	

G. R. MERCHANT
I.ENG AMICE FIWO

ARCHITECTURAL, STRUCTURAL AND LAND DRAINAGE CONSULTANTS

Unit 4, Wrights Mews
12A Park Road, Holbeach,
Spalding, Lincs. PE12 7TE
Tel: 01406 480800
Fax: 01406 485744
E-Mail: G. R. Merchant @ Merchant. PB. Co. UK

Project
PROPOSED OFFICE & STORES,
THE GABLES
MILLGATE ROAD
WHAPLODE ST CATHERINE, PE12 6SD.

Client
BELL FORMWORKS LTD

Drawing
SITE & LOCATIONS PLANS.

Job Ref. 1325/06	Drawing No. 01B.
Date MAR '06	Drawn S.H.

Scales
AS INDICATED.

DO NOT SCALE FROM THIS DRAWING

This drawing is copyright and may not be altered, copied, photocopied or used for any other purpose other than that for which it is issued. The Client/Consultant is to advise of dimensions on site and report any discrepancies to the Architect. All details shown on this drawing including foundations are based upon typical site conditions related to the area. No responsibility can be accepted for observed conditions which may be discovered during construction unless reported to the Architect or first design circumstances may be considered. This and surveys are recommended in respect of foundations to establish specific site conditions before foundation work is undertaken. This drawing is limited to the amount of information contained and does not purport to provide a full specification of the works. It is solely for the purpose of obtaining Planning / Building Regulation approval. This drawing must not be used as a contract document. This drawing will not be supported or repeated on site by G.R. Merchant or any representative thereof. It is the client or their appointed representative responsibility to ensure verifiability, suitability of materials, adherence to specifications, verification to contract etc. and to ensure that the client or their appointed representative is responsible for the design and construction of the works. The Architect / Client shall ensure that the contract contains the necessary clauses and to ensure all necessary measures are taken to ensure compliance with Health and Safety legislation for building work and Work plans. The Employer / Client is advised that should the works need to comply with the Construction Design and Management Regulations an Independent Planning Supervisor will be required. The works shall comprise of all that is shown on this drawing and details, which that may not specifically be shown but may be reasonably inferred as necessary to carry out the works shall be deemed to be included. It is the client / land owners responsibility to be aware of the Party Wall etc. Act 1996 when building in close proximity to adjoining neighbours boundaries.