


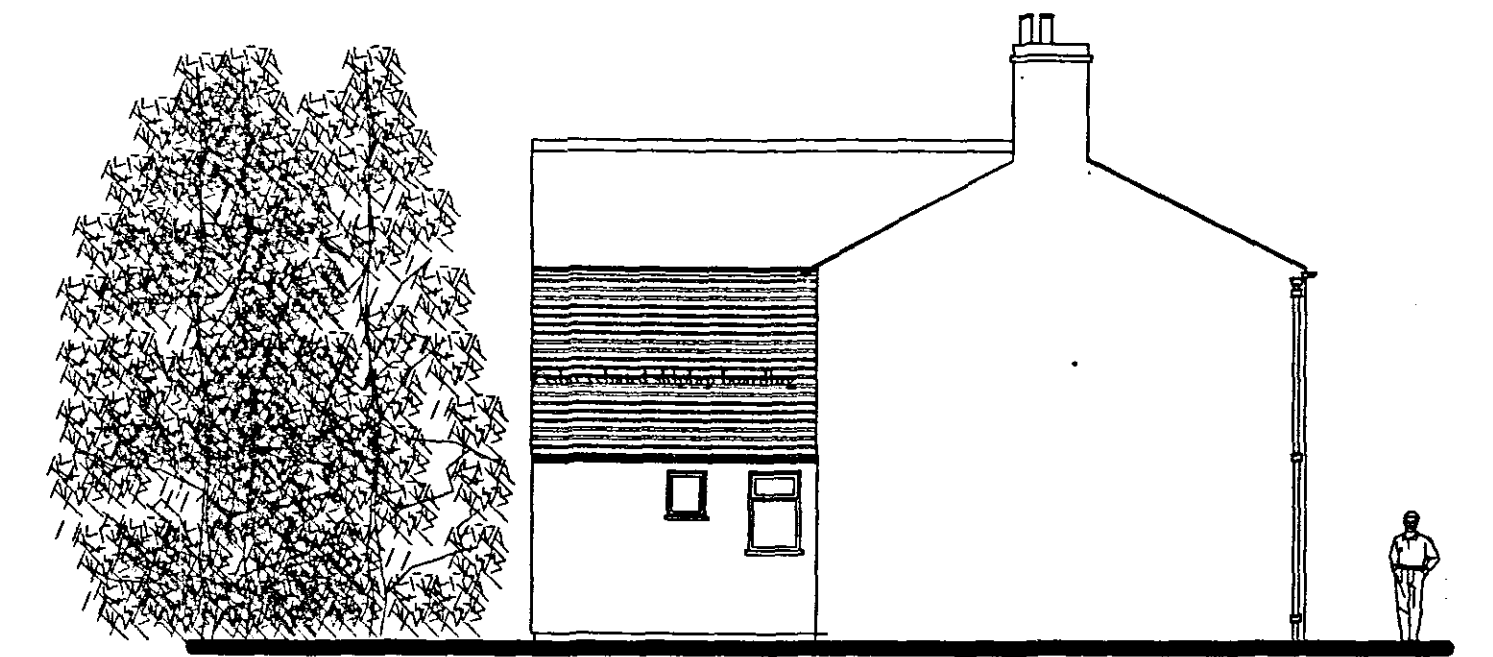
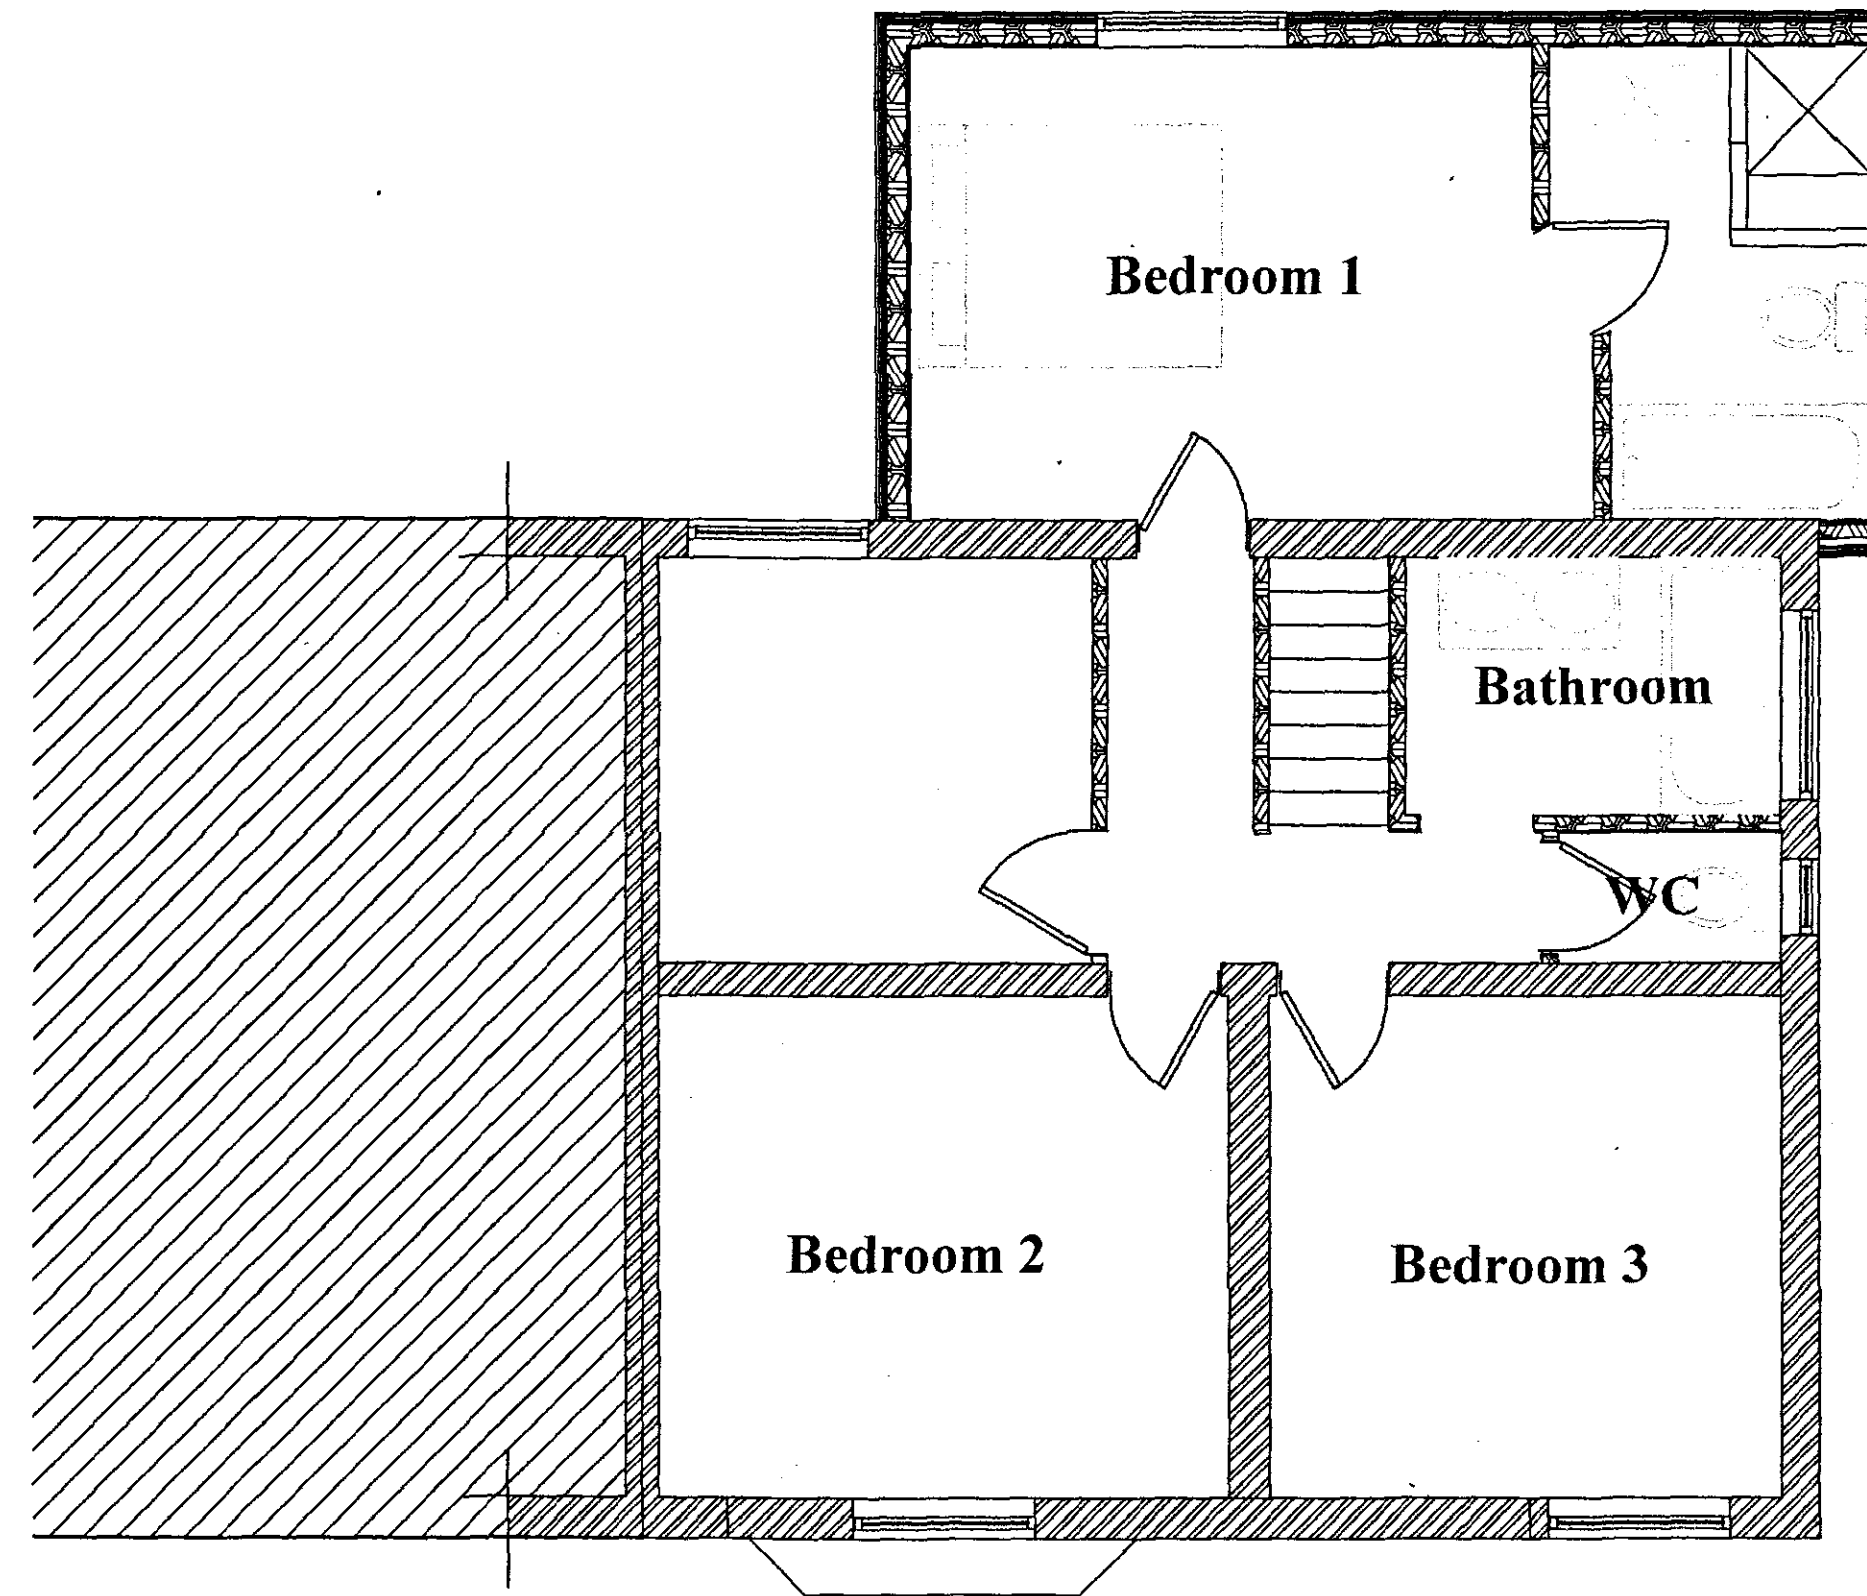


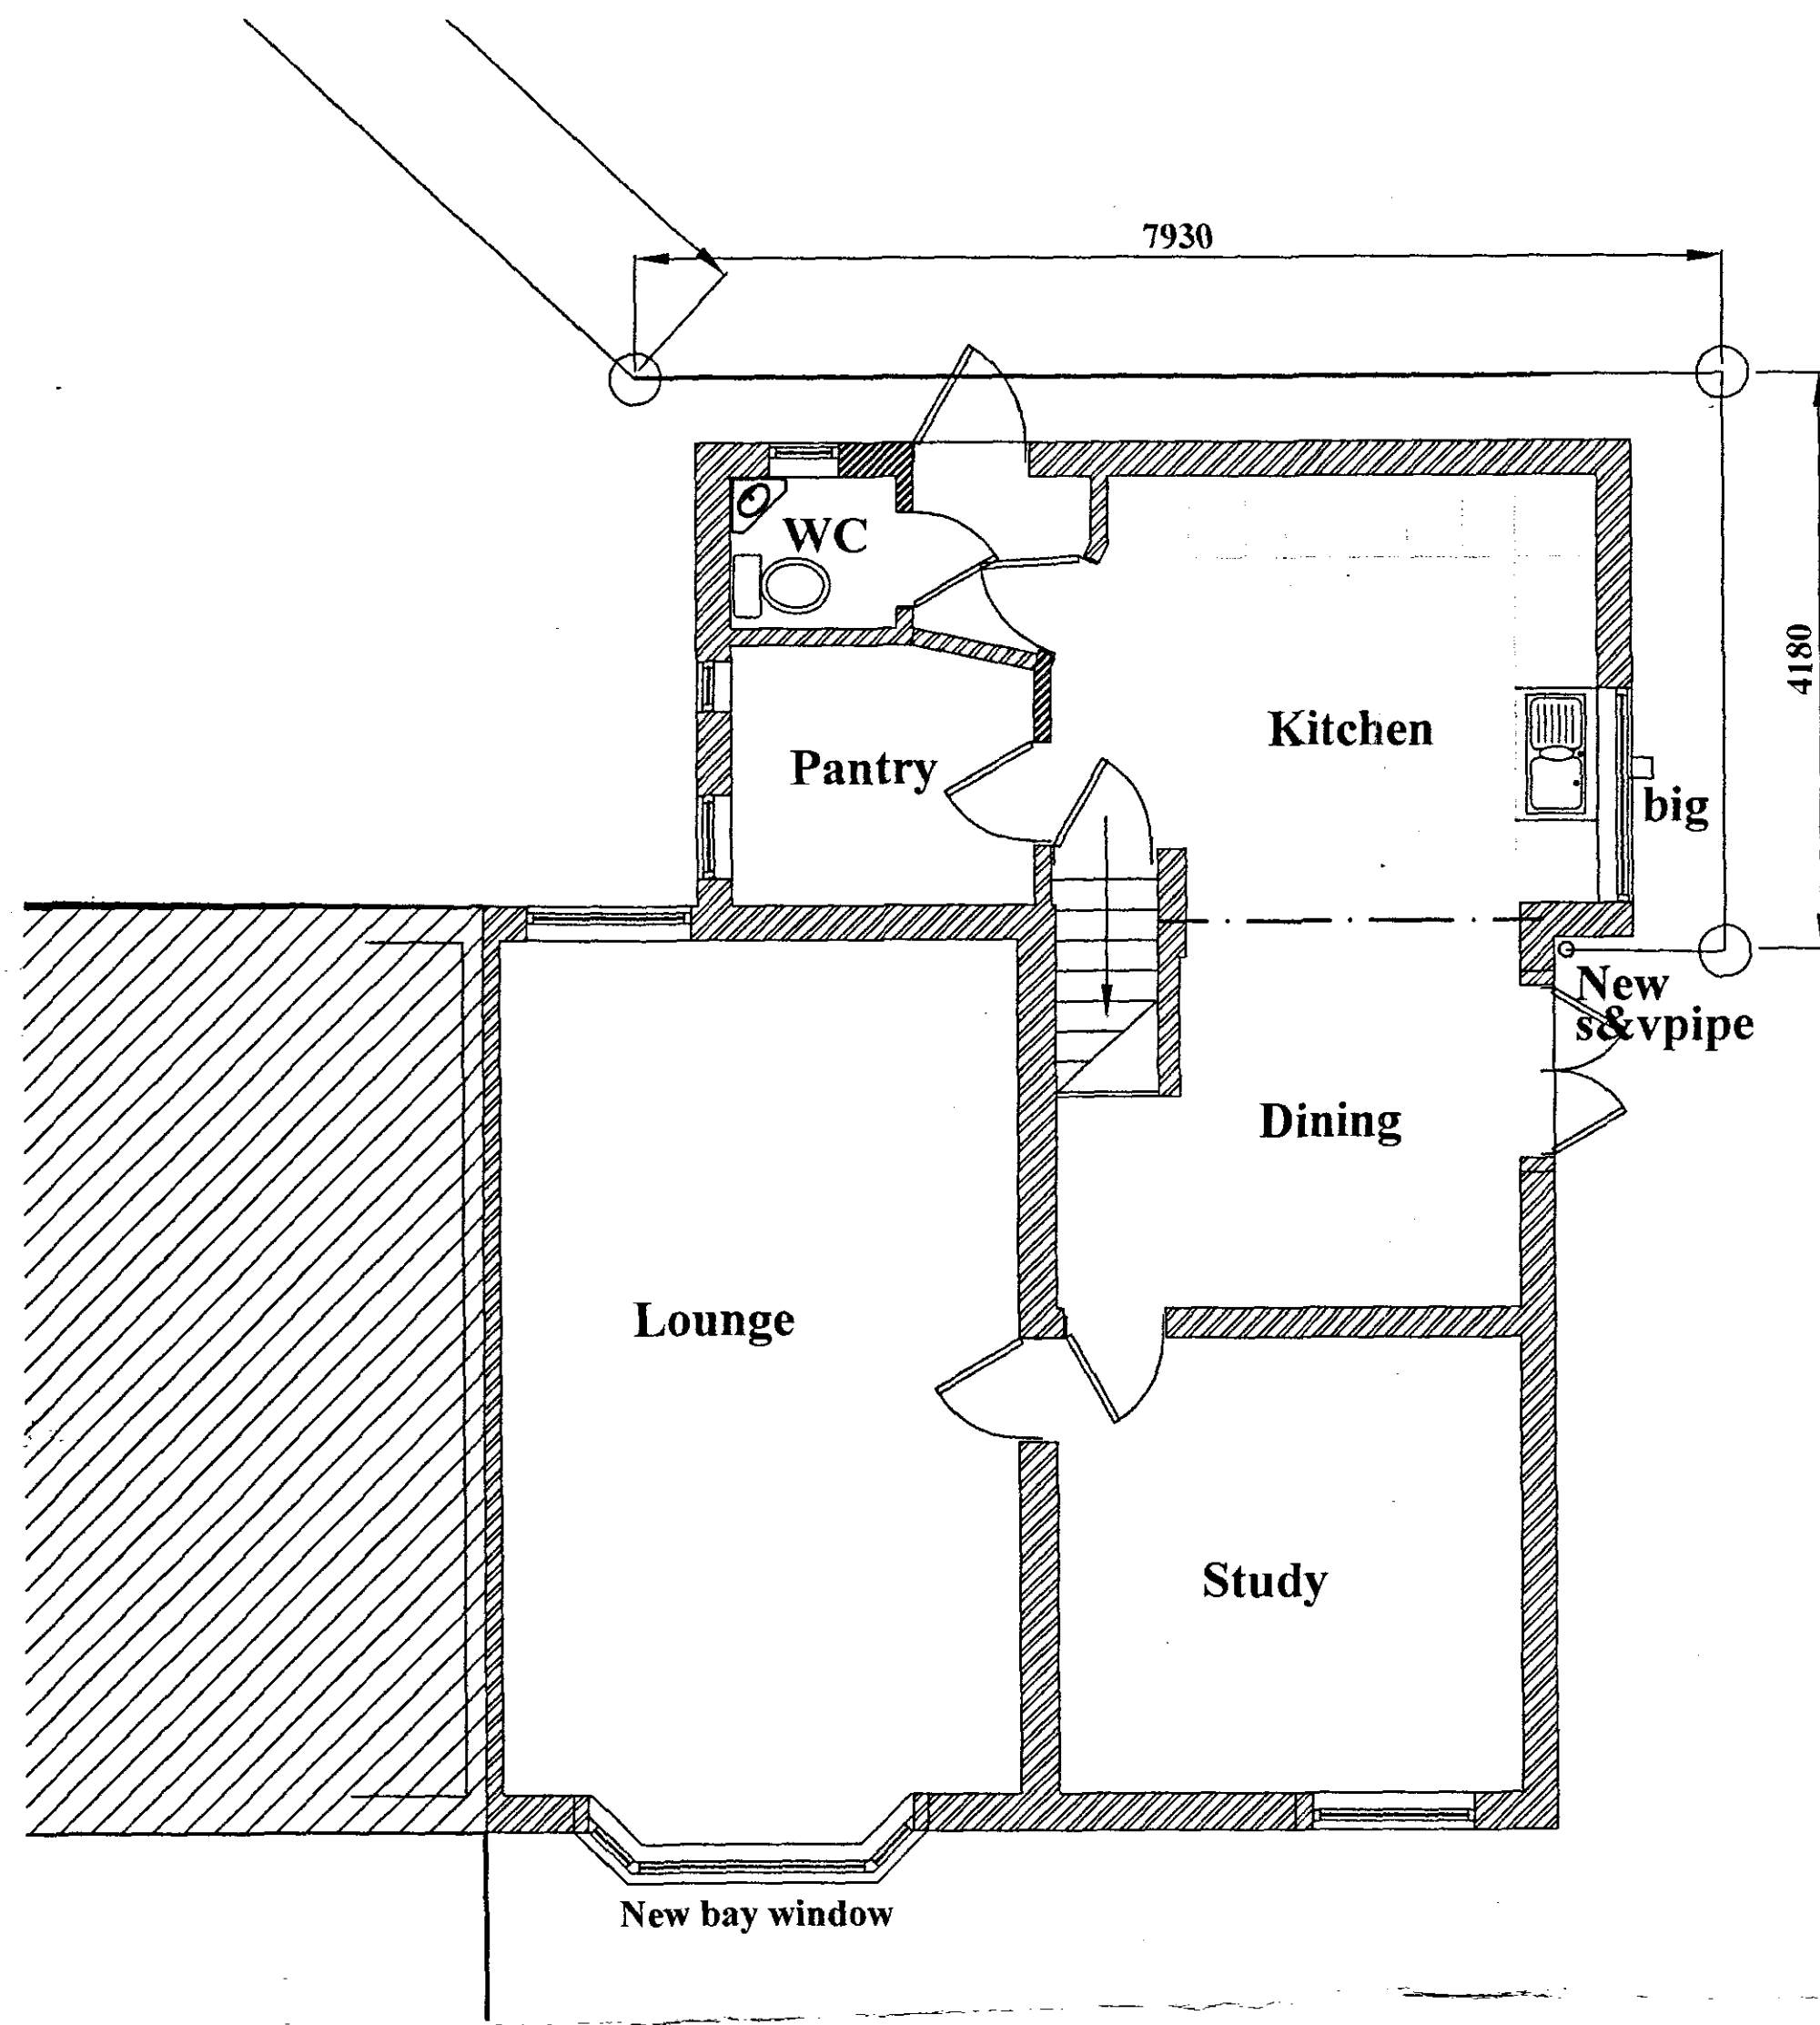


PROPOSED WEST ELEVATION

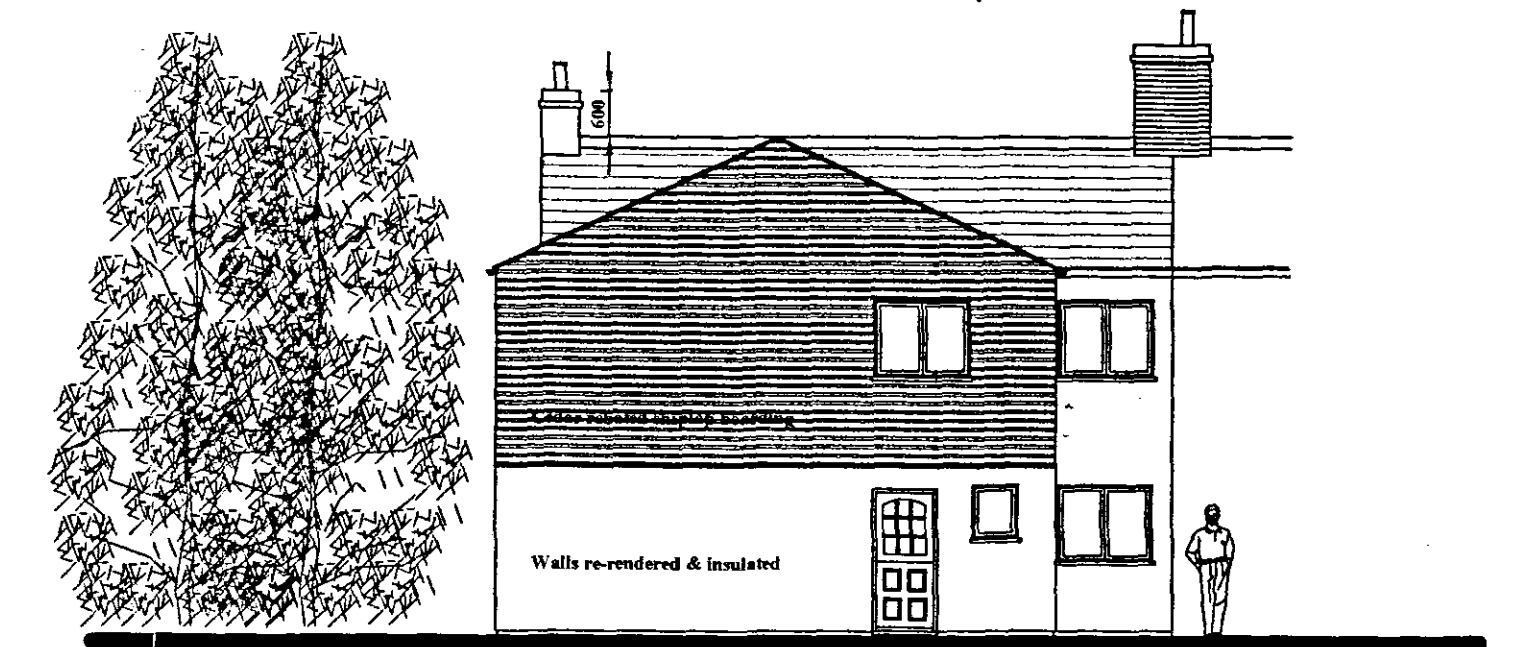

PROPOSED NORTH ELEVATION

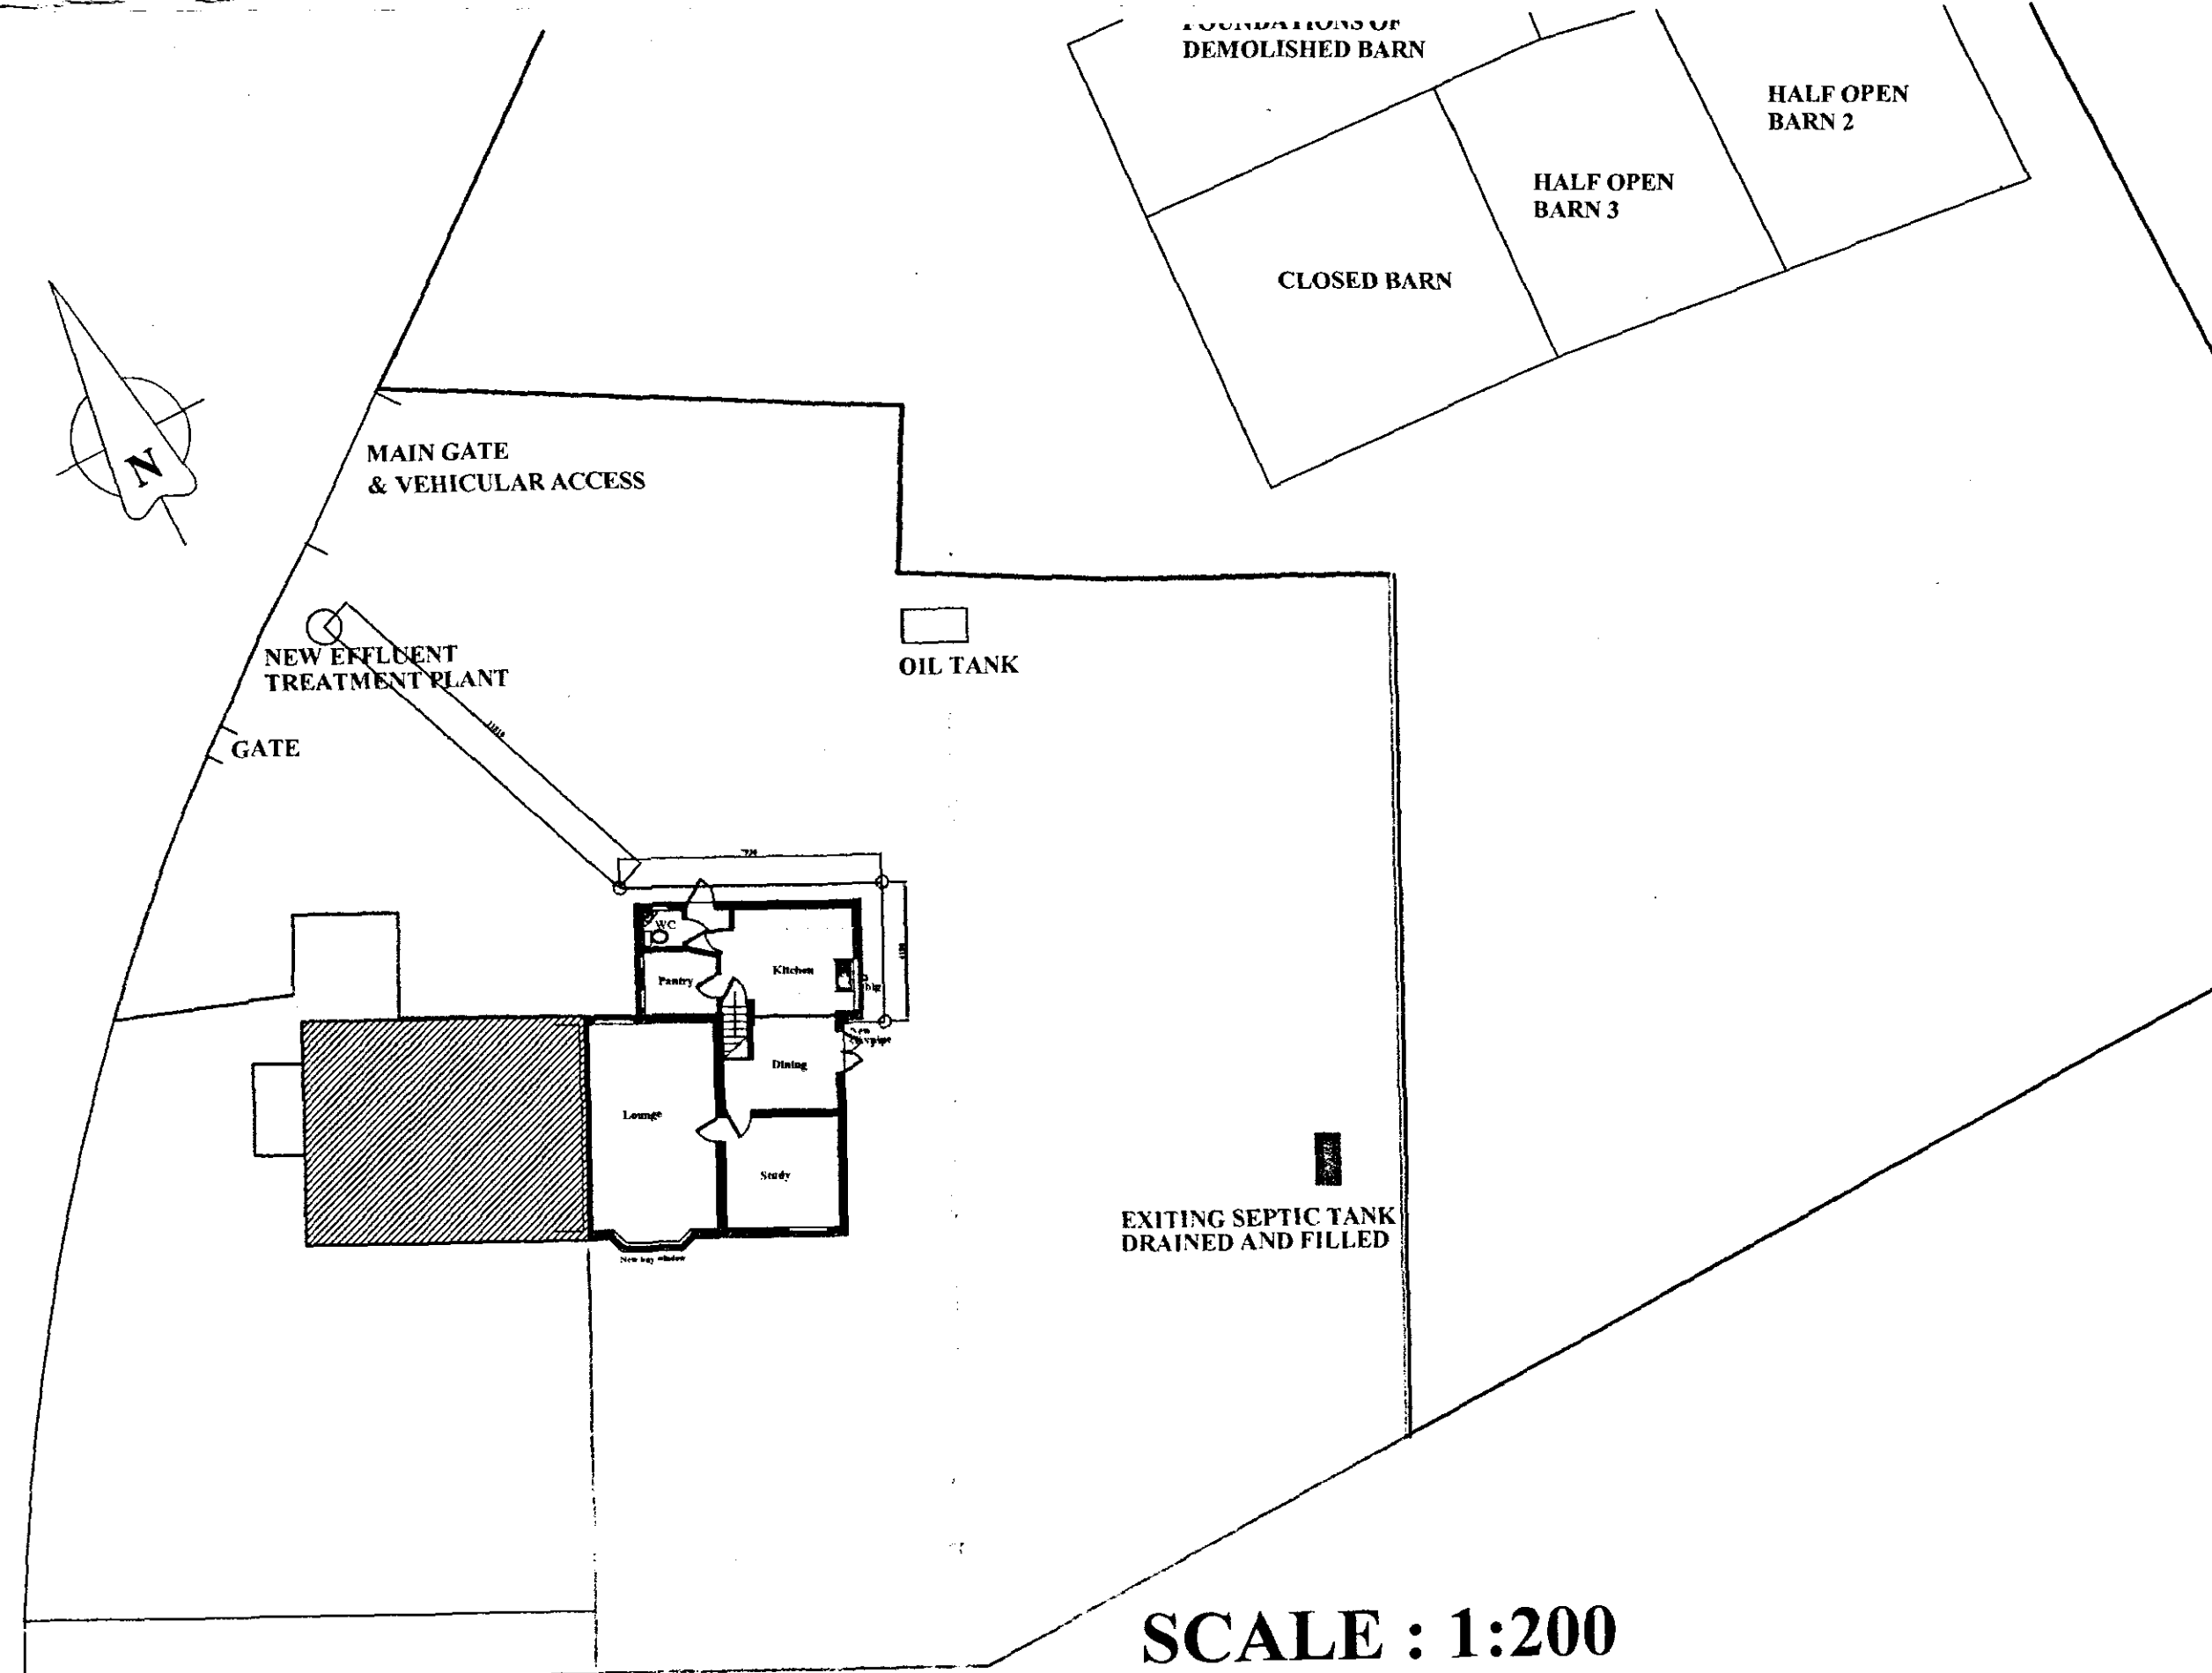


SCALE : 1:200

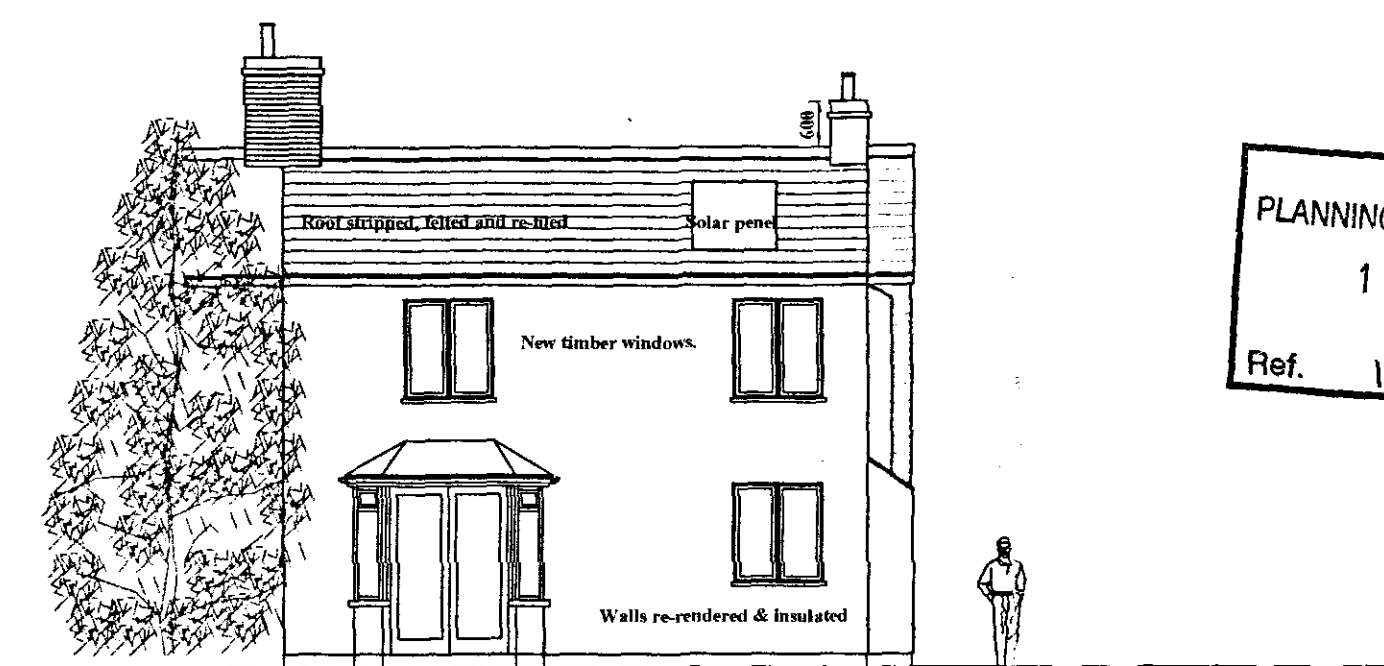

PROPOSED SOUTH ELEVATION

SHDC
PLANNING & DEVELOPMENT
12 SEP 2007
Ref. 1228/07

DETERMINED
PLAN

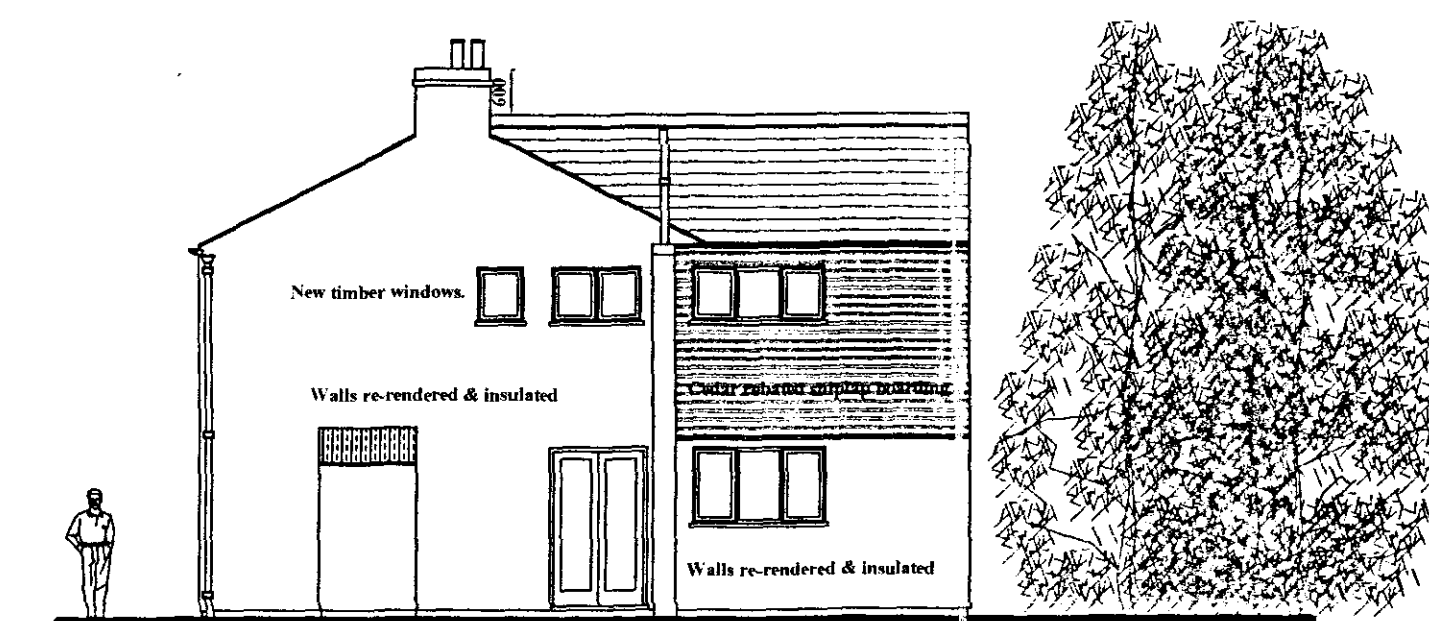

PROPOSED EAST ELEVATION

JOHN D LYNCH
partnership
CHARTERED ARCHITECTS

Client
Mr Cyriel Claessens

Project
Alterations & extensions to
Darradup, Oxcroft Bank

Drawing
Proposed Elevations &
Plans

Date
July 2007

Job No.
1667

Scale
1:100, 1:50.

Drawn
Jdl

Drawing No.
AD/1

Revision