



USE FIGURED DIMENSIONS ONLY
DO NOT SCALE

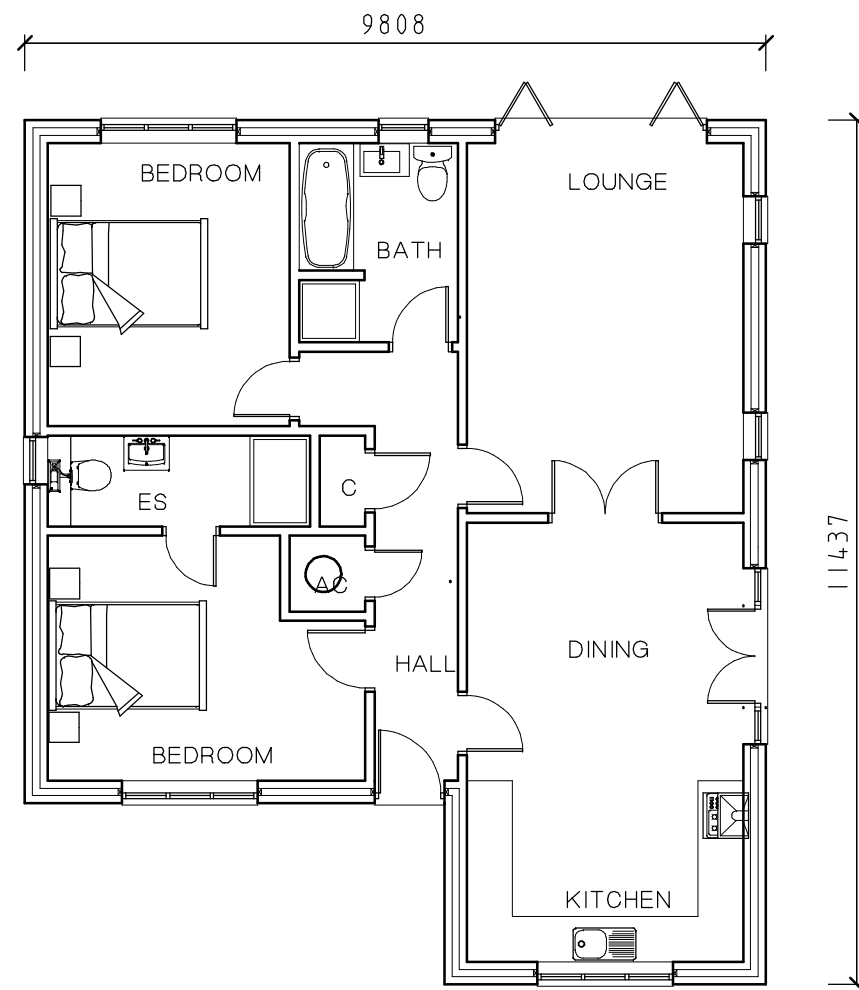


FLOOR PLAN





FRONT ELEVATION

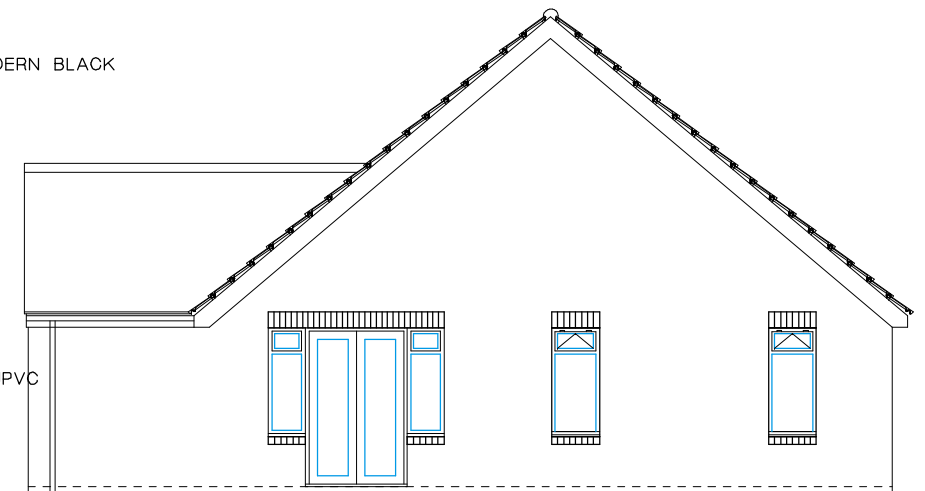


SIDE ELEVATION

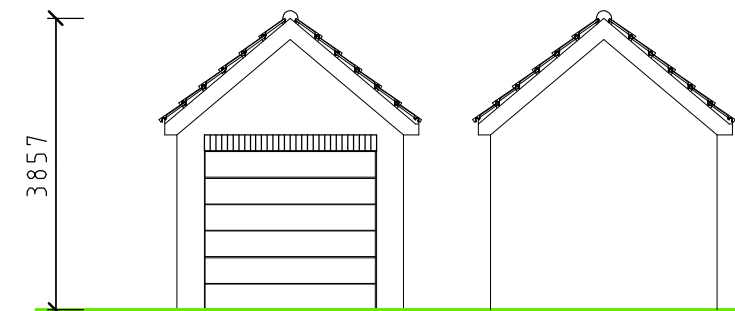

GARAGE DETAILS

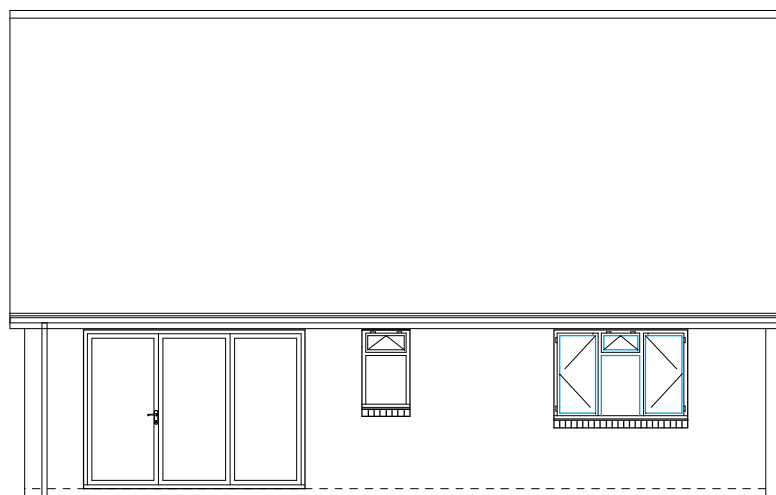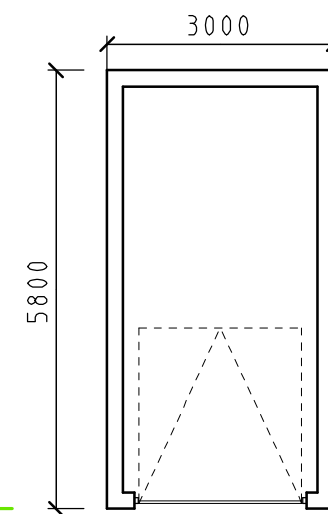

REAR ELEVATION

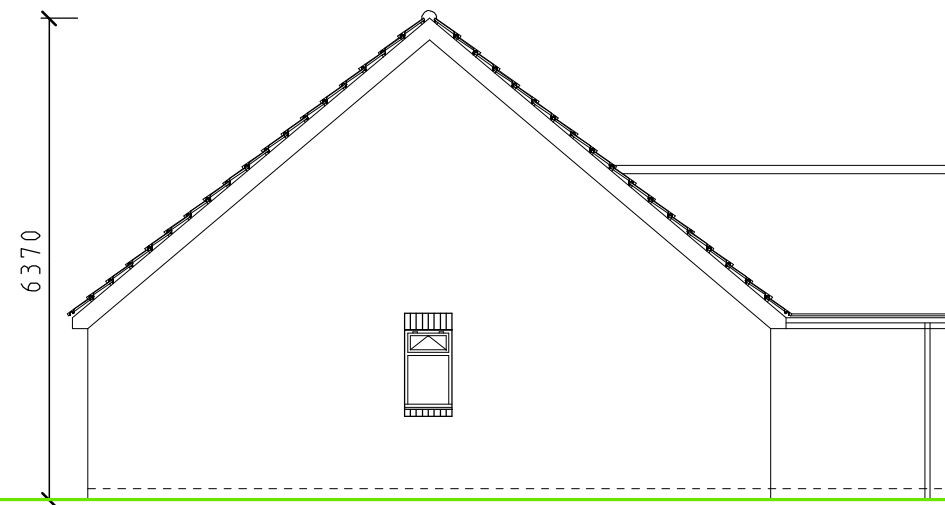

SIDE ELEVATION

DRAWING TITLE:
Proposed Extension To
25 Crocket Lane, Empingham
Stamford. LE15 8PW

CONTRACT
PROPOSED DETAILS

SCALE 1:100	DATE DEC 2018	DRAWN BY: S.Andrews
JOB No. SA/SS/18	PLOT No.	SHEET PP/03
		REV

Tel: M: 07713003441
E-Mail: shayne@designandarchitectureltd.co.uk

ShayneAndrews@DesignAndArchitectureLtd.co.uk
4 Frisby Close Baston, Peterborough, PE6 9QU
Registered address: The Frisby House, Market Overton, PE6 9QU