




SOUTH ELEVATION

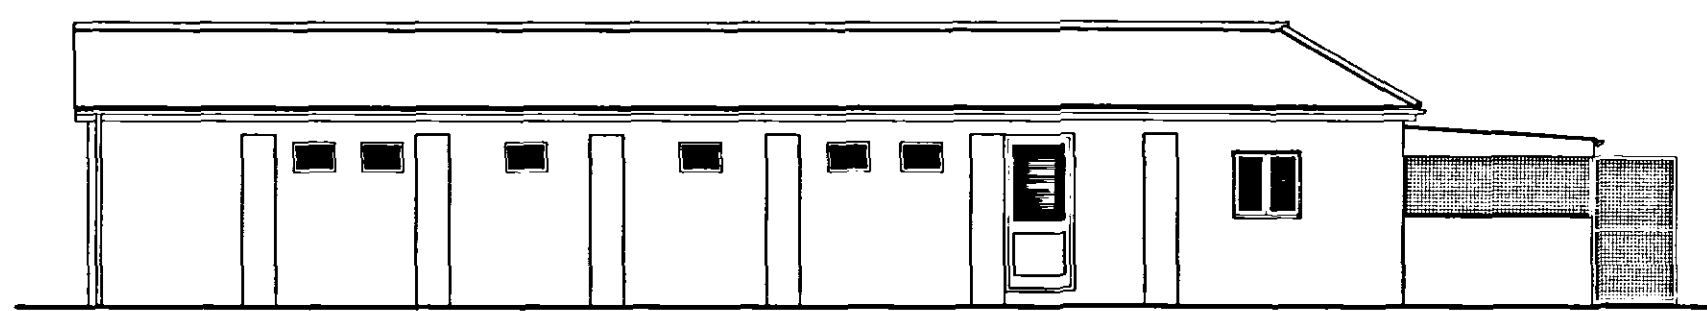


WEST ELEVATION

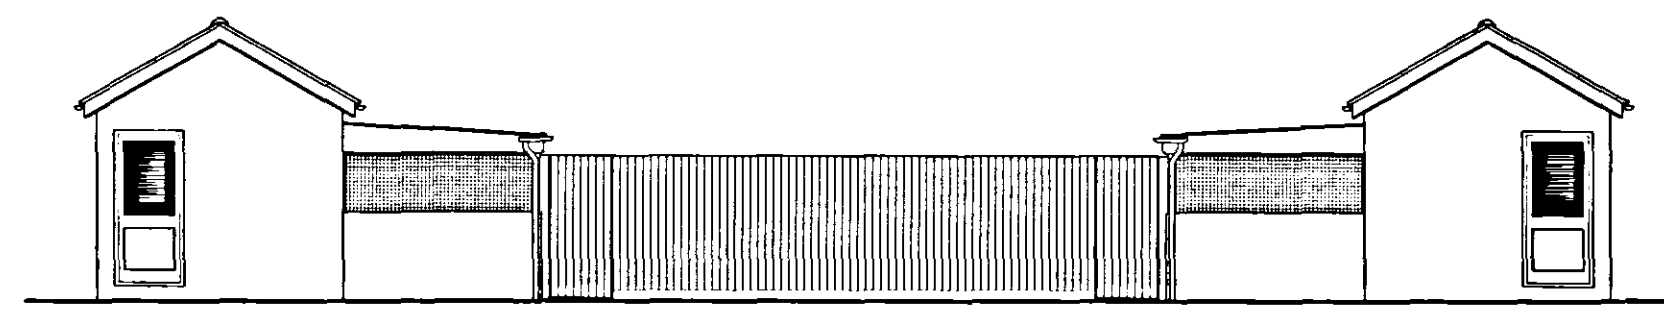


NORTH ELEVATION

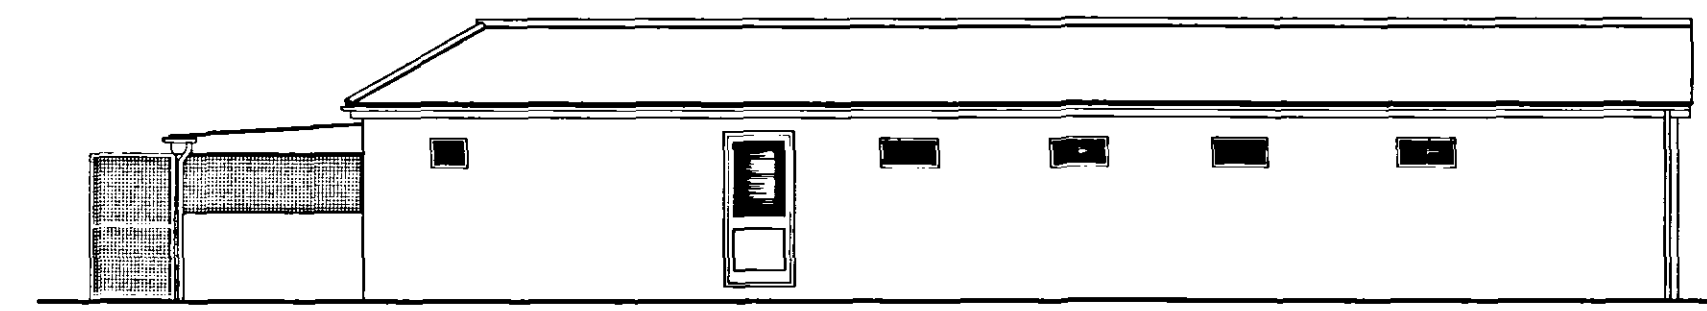


EAST ELEVATION

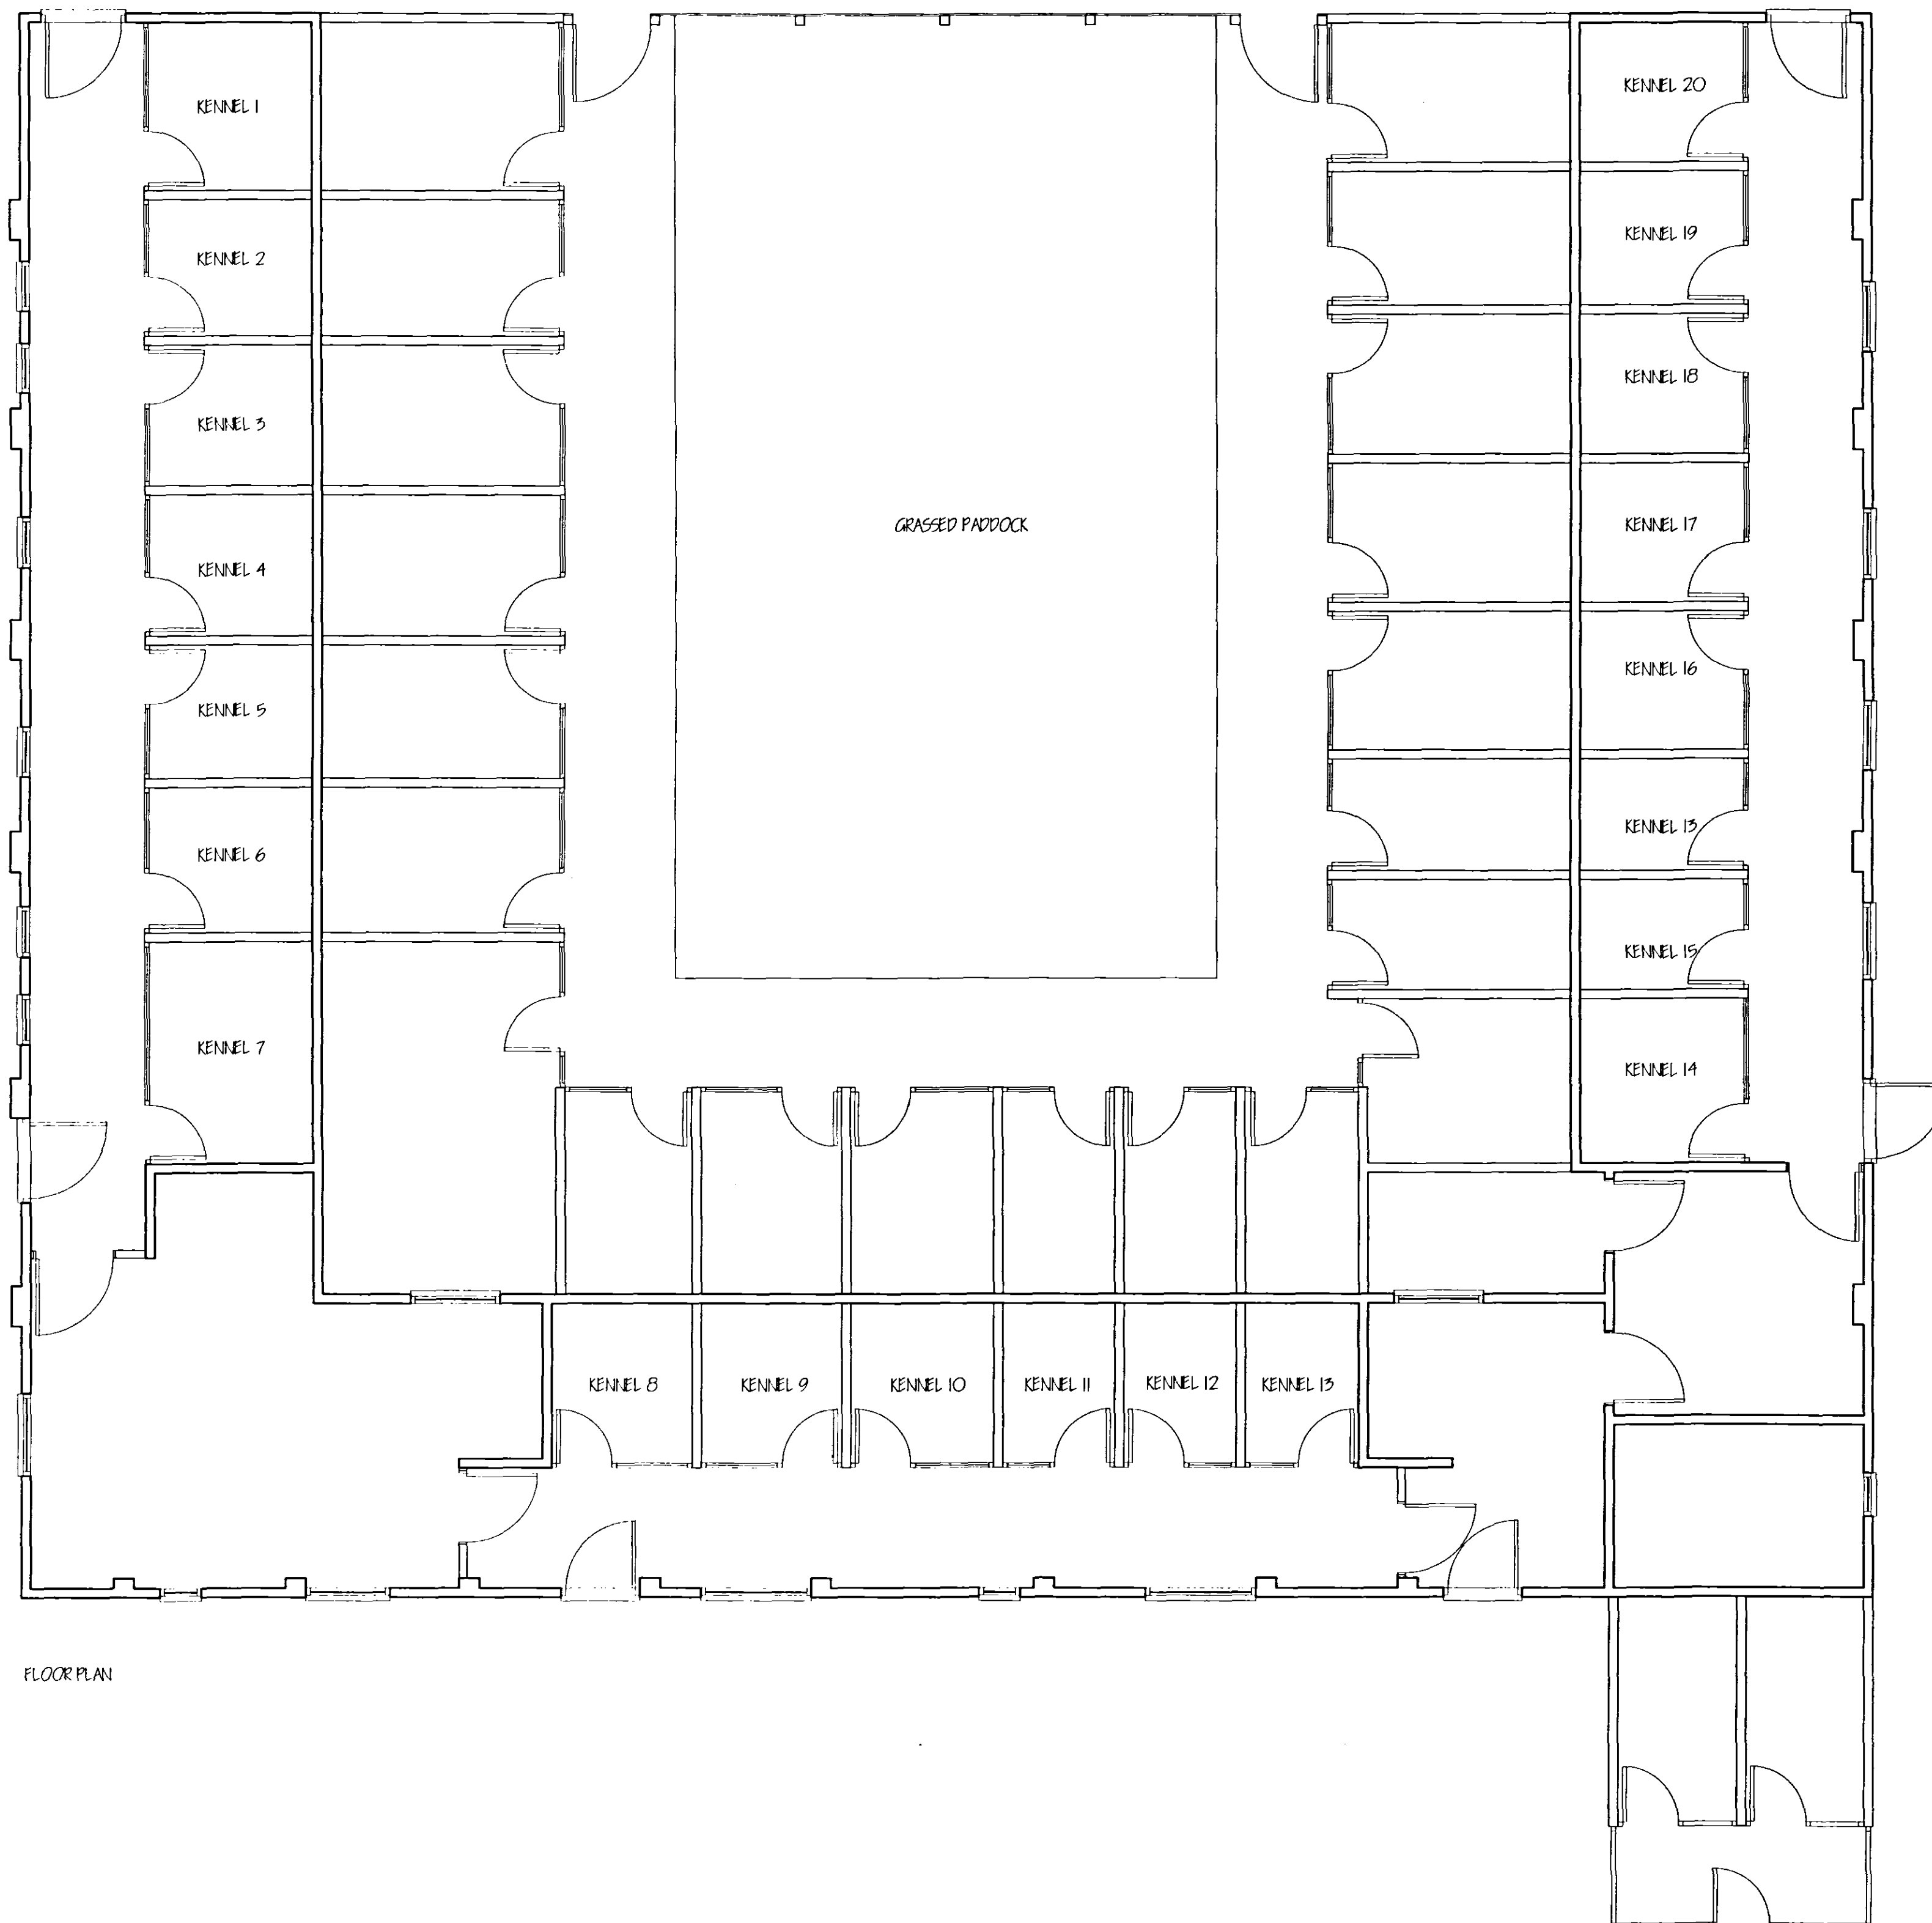

FLOOR PLAN

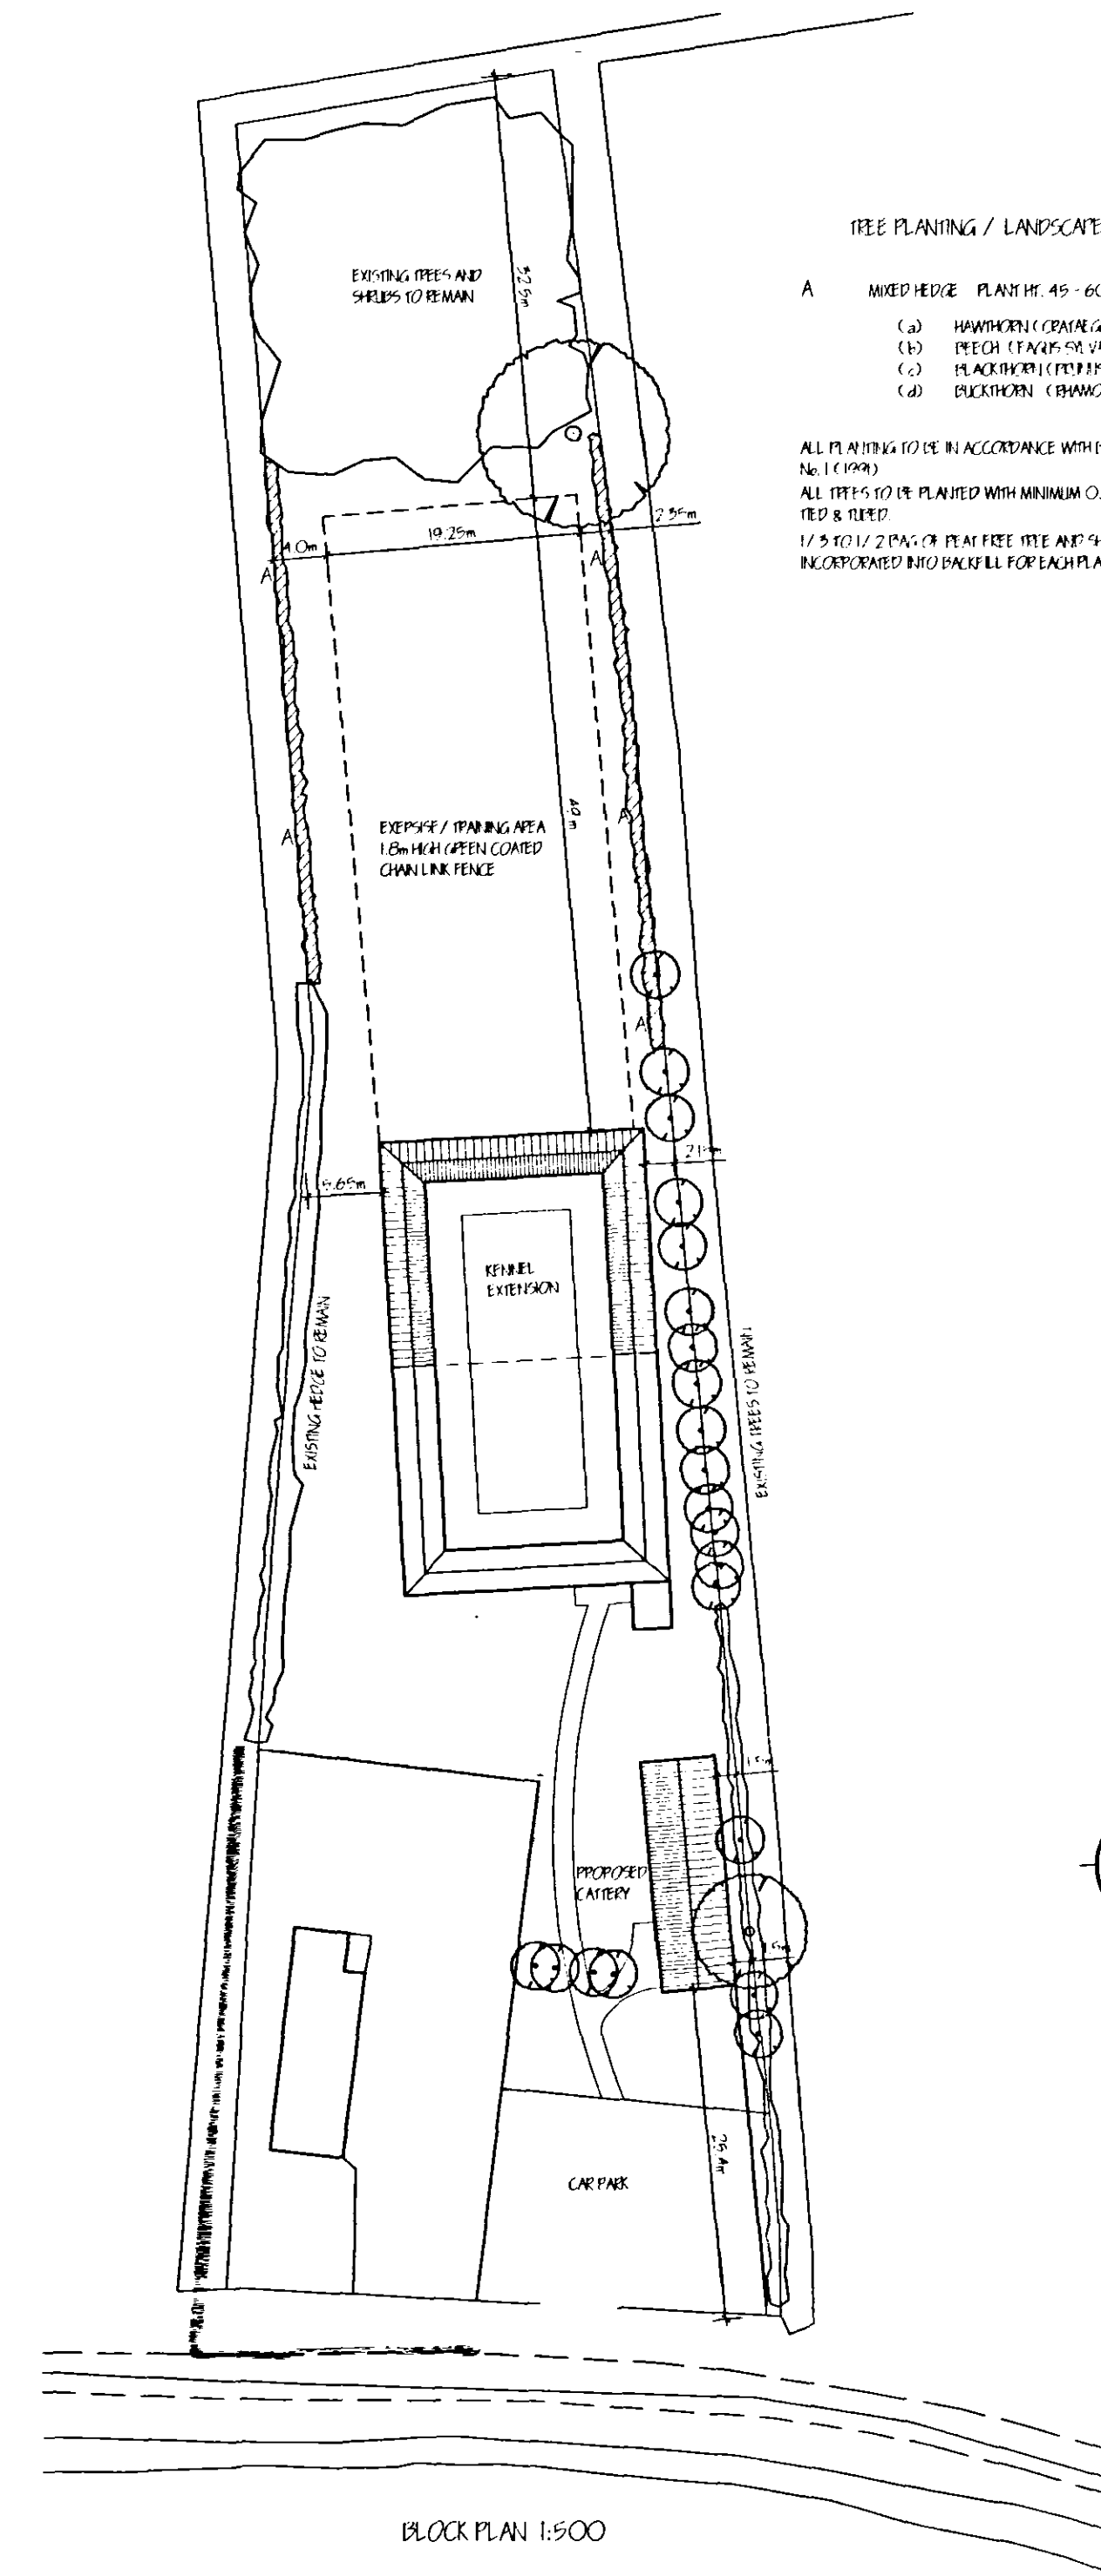

BLOCK PLAN 1:500

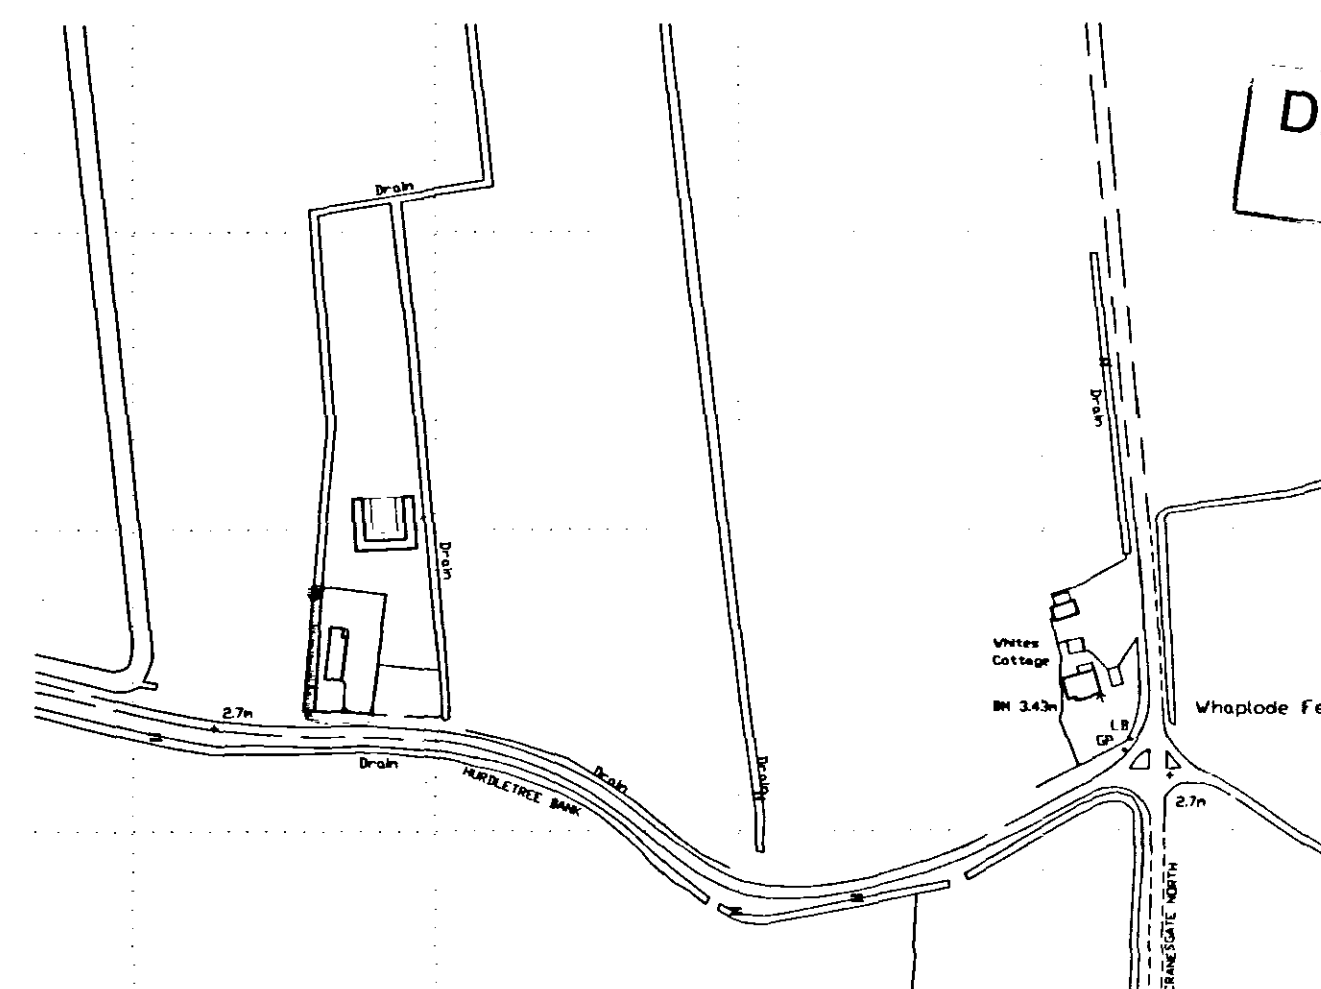

LOCATION PLAN 1:2500

#### TREE PLANTING / LANDSCAPE SCHEME

- A. MIXED HEDGE PLANT HT. 45-60m @ 40m c/c.
- (a) HAWTHORN (CRANE CAP. WINDSTOPPER)
  - (b) PINE (TAXUS SP. 10-12m)
  - (c) BLACKBERRY (CRANE CAP. WINDSTOPPER)
  - (d) BUCKTHORN (CRANE CAP. WINDSTOPPER)

ALL PLANTING TO BE IN ACCORDANCE WITH BS 4420:1999 AND AMENDMENT No. 1 (1999).

ALL TREES TO BE PLANTED WITH MINIMUM 0.5m HILGH MAT AND TO BE STAKED, TIED & FENCED.

1/5 TO 1/2 ZONE OF PLANT FREE SITE AND TREES PLANTING COMPOSED TO BE INCORPORATED INTO PLOT ALL FOR EACH PLANT.

**LIMITATIONS:**

This drawing is limited in the amount of information contained and does not purport to be a full specification of the works. It is only for the purpose of obtaining Planning / Building Regulation approval. The drawing must not be used as a contract document.

All dimensions shall be taken from site from actual work. Under no circumstances shall measurements be scaled from this drawing for construction or ordering purposes.

All given dimensions shall be checked by the Builder / Contractor and will be his responsibility from commencement of site work.

The works will not be supervised or inspected on site by CAD, or any representative thereof. It is the client or their appointed agent's responsibility to control the workmanship, substitution of materials, adherence to specifications, variations to contract etc.

**COPYRIGHT RESERVED:**

Copies of this drawing must be made only with the written permission of Cooper Architectural Design.

**STANDARDS:**

All materials to be new unless otherwise stated and all components and materials etc. to be used fitted and installed etc. in strict accordance with manufacturers' instructions and relevant Code of Practice. Materials shall conform to appropriate British Standards specifications or BS (or equivalent or European Code equivalent).

**HEALTH & SAFETY:**

The Employer / Client shall ensure that the selected contractor is competent with all relevant measures necessary to achieve compliance with Health & Safety legislation for Building Sites and Work Places. The Employer / Client is advised that should the works need to comply with the Construction Design and Management Regulations an independent Planning Supervisor will be required.

**SCOPE OF THE WORKS:**

The works shall comprise of all that is shown on the drawing and details. Work that may not be specifically shown but may be reasonably inferred as necessary to carry out the works shall be deemed to be included.

SHDC  
PLANNING & DEVELOPMENT  
20 SEP 2007  
Ref. 1267107

| revision | date | init. | revision details |
|----------|------|-------|------------------|
|          |      |       |                  |
|          |      |       |                  |
**CAD**  
**COOPER ARCHITECTURAL DESIGN**  
WOODHURST COTTAGE, HOOKS GATE  
FLEET SPALDING, Lincs PE12 6LF  
Tel: 01406 426899  
Mobile: 07808 125 278  
E-Mail: c.a.d@btconnect.com

Client: GREENPEACE BOARDING KENNELS

Project: PROPOSED EXTENSION  
HURDLE TREE PARK  
WHARFLODE ST CATERPINE  
SPALDING  
Lincs PE12 6SA

Drawing: EXISTING  
FLOOR PLAN - ELEVATIONS

|                   |                      |
|-------------------|----------------------|
| Scale: 1:50 1:100 | Drawing No.: 0625-01 |
| Date: MAY '07     | Drawn: J.C.          |