


Revisions:		
22 JUNE 2004. -SW- (REV B) AMENDMENTS AS REQUESTED.		
02 SEPTEMBER 2004 -MLD- (REV C) AMENDMENTS AS REQUESTED.		
Checked by:	Date checked:	
***	*****	
Title:		
BRANDHAM ***		
HERITAGE		
Hanging:		
LOUNGE LEFT		
Client Name:		
MR & MRS F ALLEN LINCS		
Drawn By:	SW	Date:
		24-MAY-2004
Scale:	1:100	Size:
		A3
Job No:	Type:	Rev:
04-167	E1	C
Drawing No: 3		
This document is the copyright of Potton Ltd, and is made available on the express condition that it shall not be used in connection with the erection of any building or the production of any components for such a building unless the building to be erected or the components are supplied by Potton Ltd.		
© Potton Ltd. (Formerly Potton Timber Engineering Co.Ltd)		
		
Potton Limited Wyboston Lakes, Great North Road Beds MK44 3BA Tel No (01480) 401401 Fax No (01480) 401444 Web Site: www.potton.co.uk		

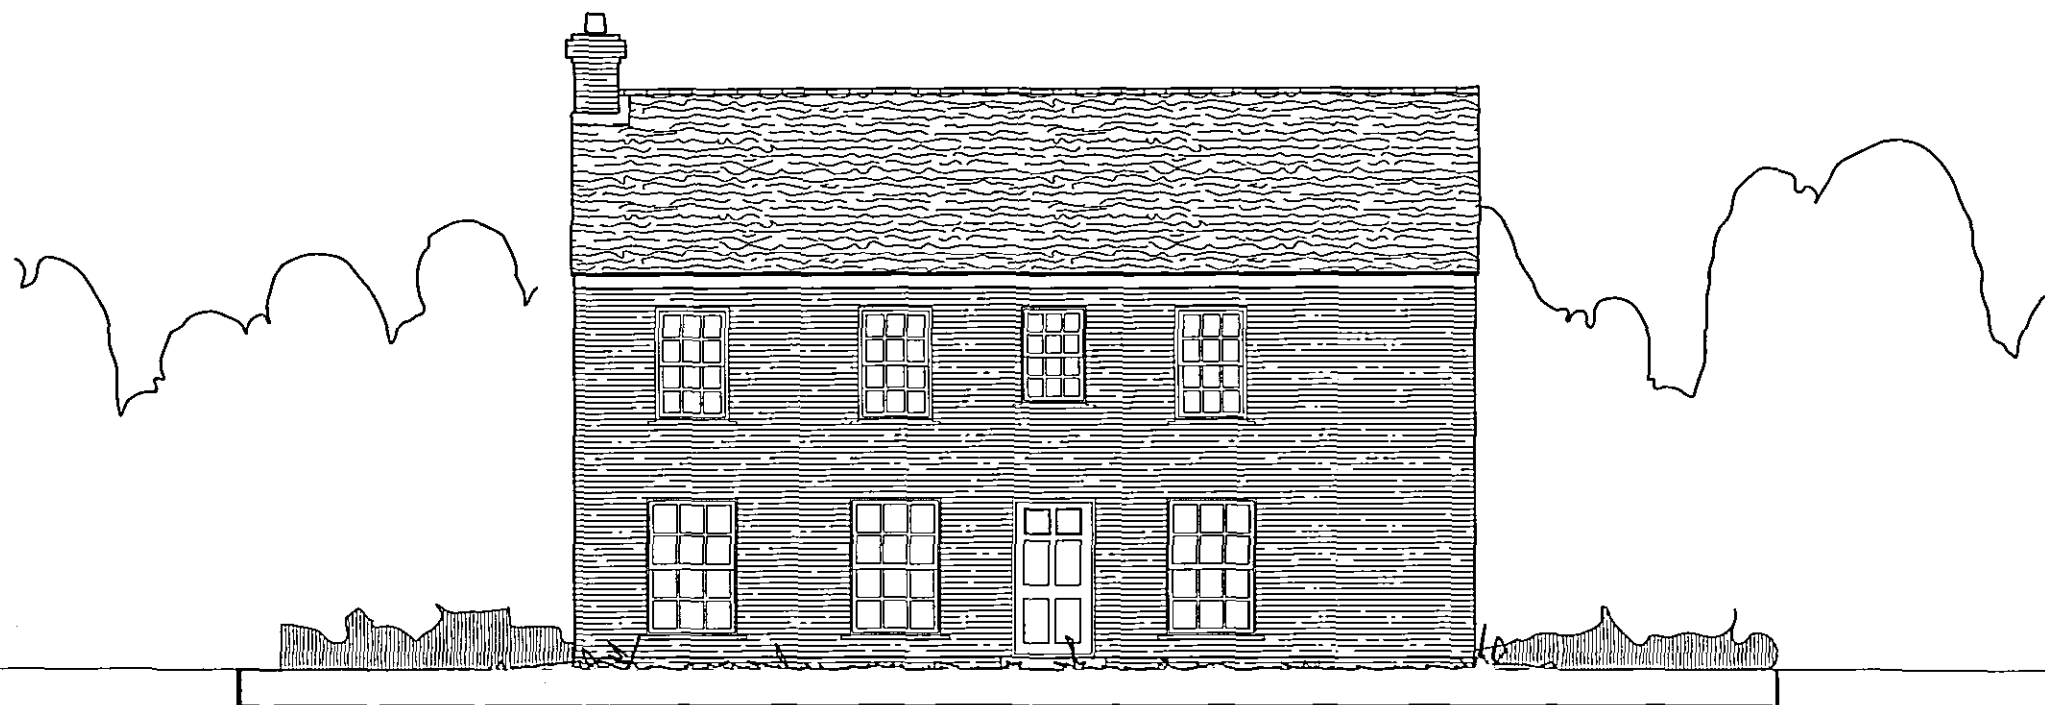

FRONT ELEVATION

SHDC
Planning & Development
27 SEP 2004
Ref: 1269/04



REAR ELEVATION

DETERMINED
PLAN

