


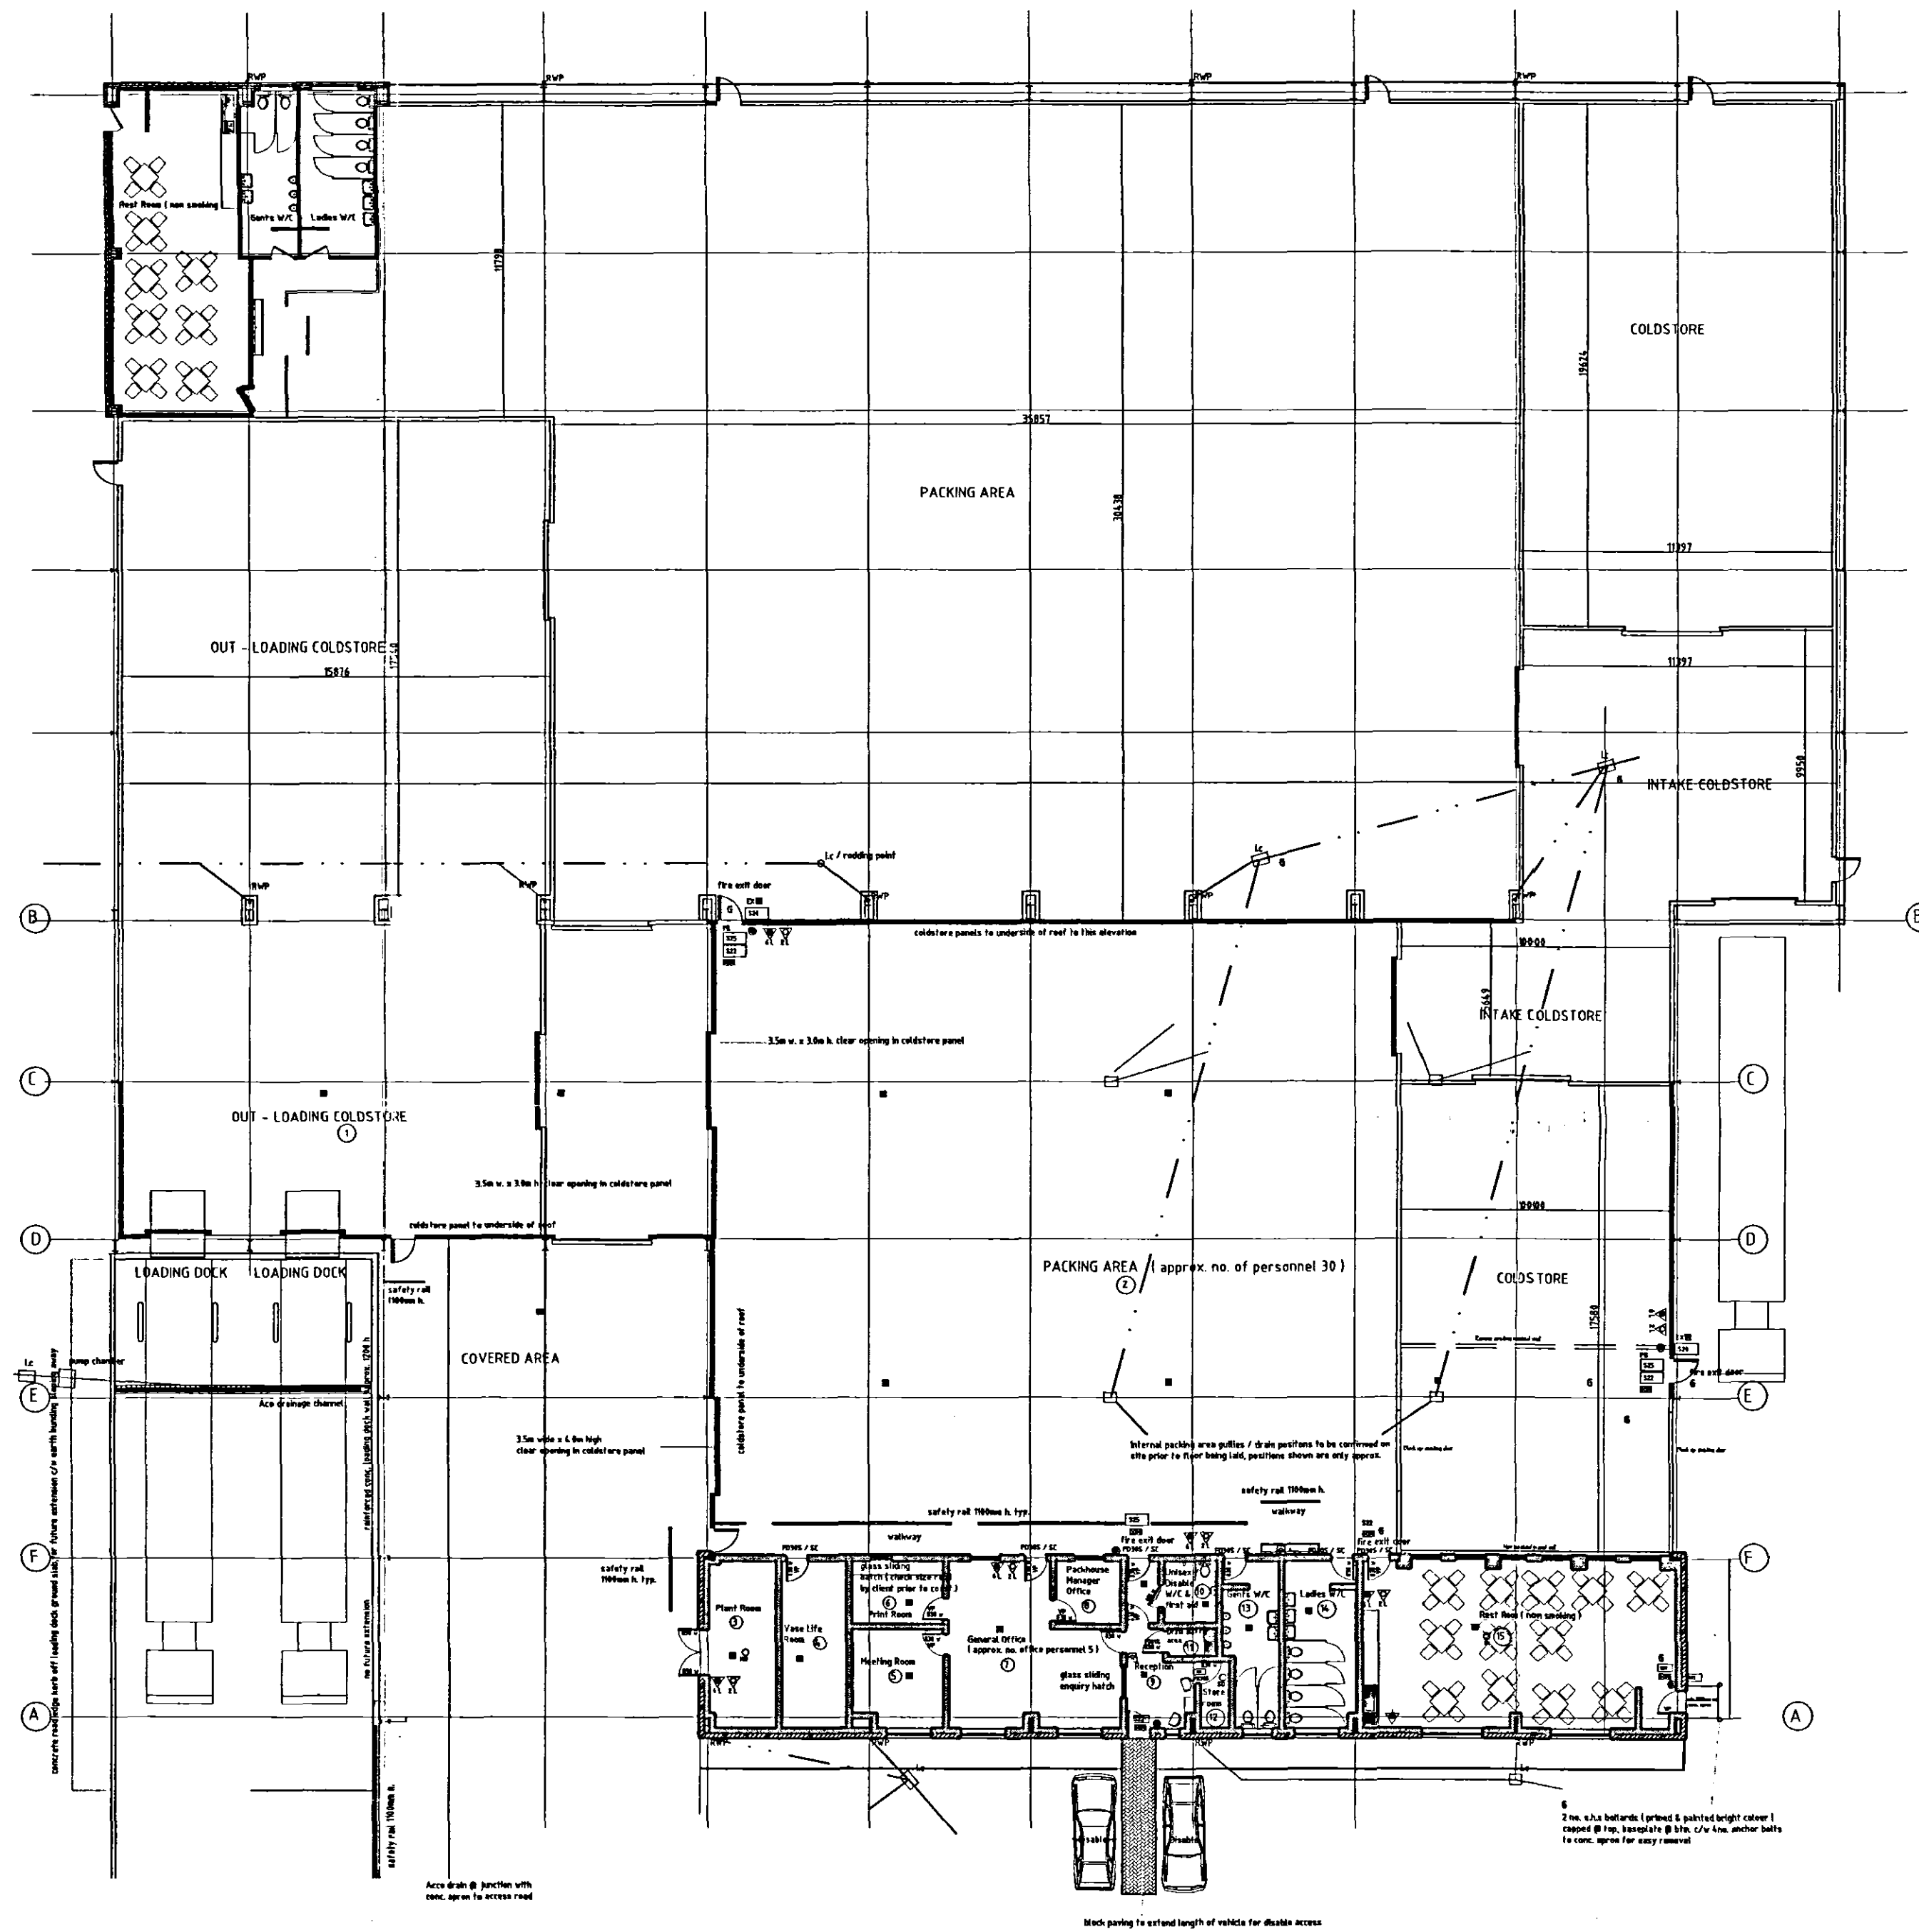

PROPOSED GROUND FLOOR PLAN

SHDC
Planning & Development
21 SEP 2007
Ref: 1275/07

ref		revision	date
G. R. MERCHANT LTD. I.ENG AMICE FIWO ARCHITECTURAL, STRUCTURAL AND LAND DRAINAGE CONSULTANTS 4 Wrights Mews 12A Park Road, Holbeach, Spalding, Lincs. PE12 7EE Tel: 01406 490800 Fax: 01406 428744 E-Mail: gr.merchant@btconnect.com			
Project PROPOSED FACTORY EXTENSION DOUBLE ROOF FARM HIGH ROAD WHARFLODE Lincs			
Client F. DRING & SONS LTD			
Drawing PROPOSED FLOOR PLAN			
Job Ref.	Drawing No.		
1599-07	01		
Date	Drawn		
AUGUST 2007	S.B.		
Scales 1:200			
DO NOT SCALE FROM THIS DRAWING This drawing is copyright and may not be altered, traced, photographed or used for any other purpose other than that for which it is issued. The Drawing Contractor is to check all dimensions on site and report any discrepancies to the Architect. All details shown on this drawing including foundations are based upon typical site conditions unless otherwise stated. The responsibility for any structural design or construction which may be required is the responsibility of the Architect. The drawing is issued for the purpose of obtaining Planning / Building Regulations approval. This drawing must not be used for any other purpose. 

DETERMINED
PLAN