

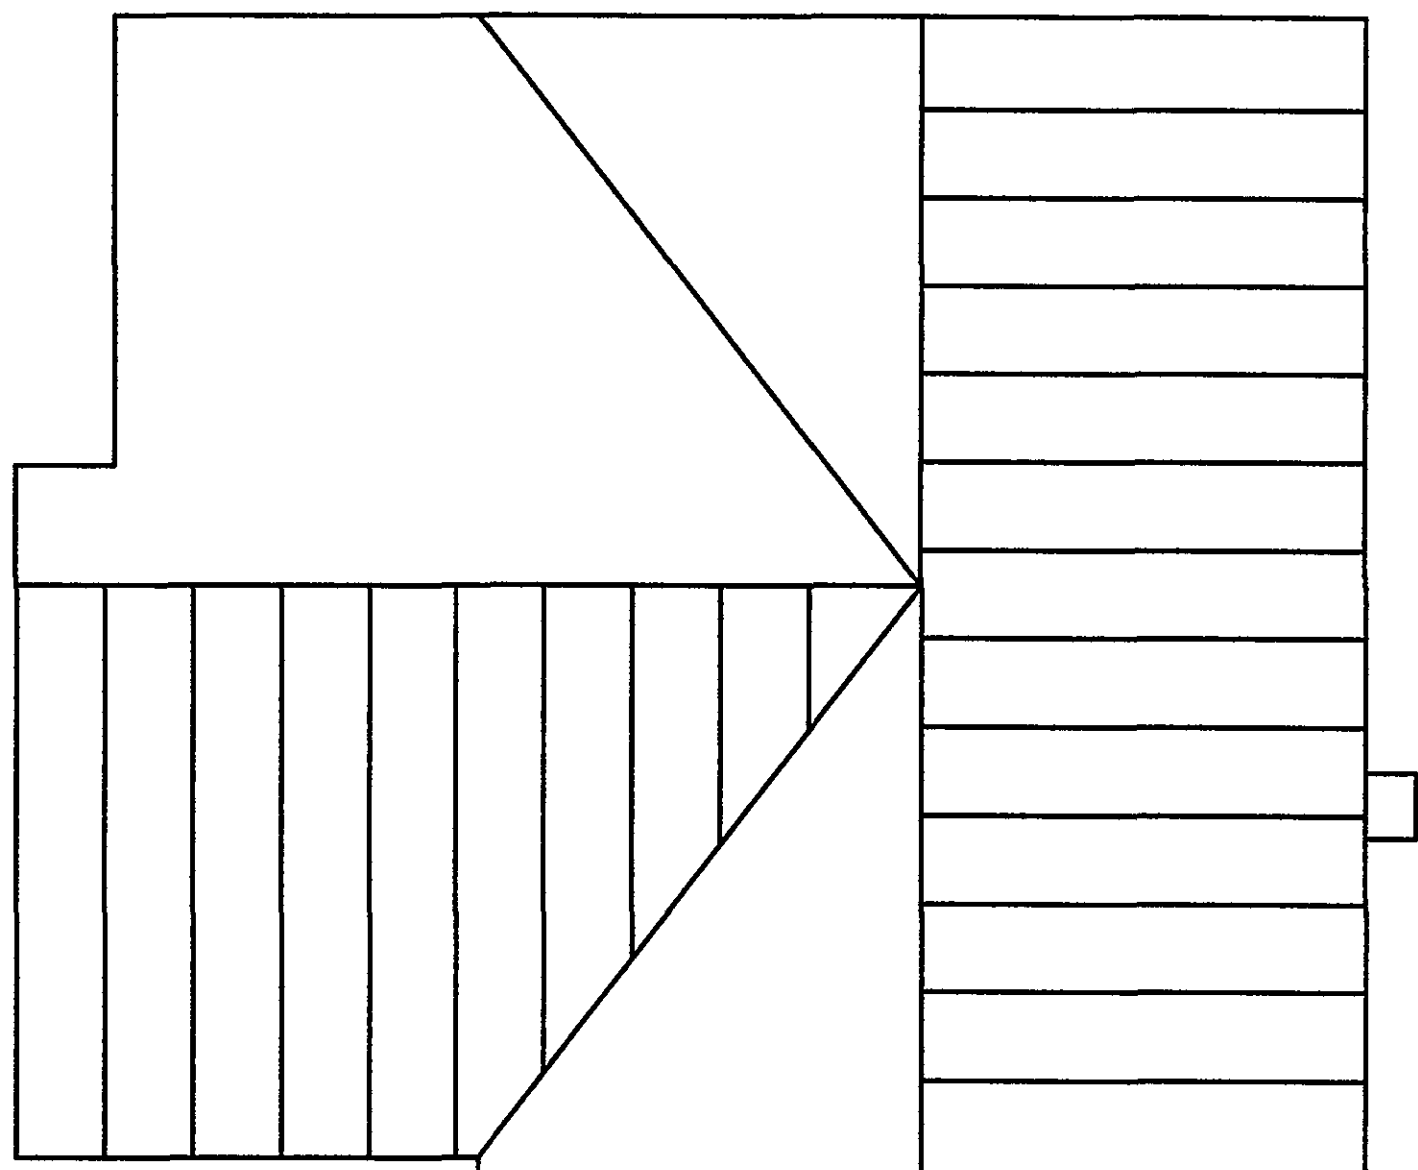
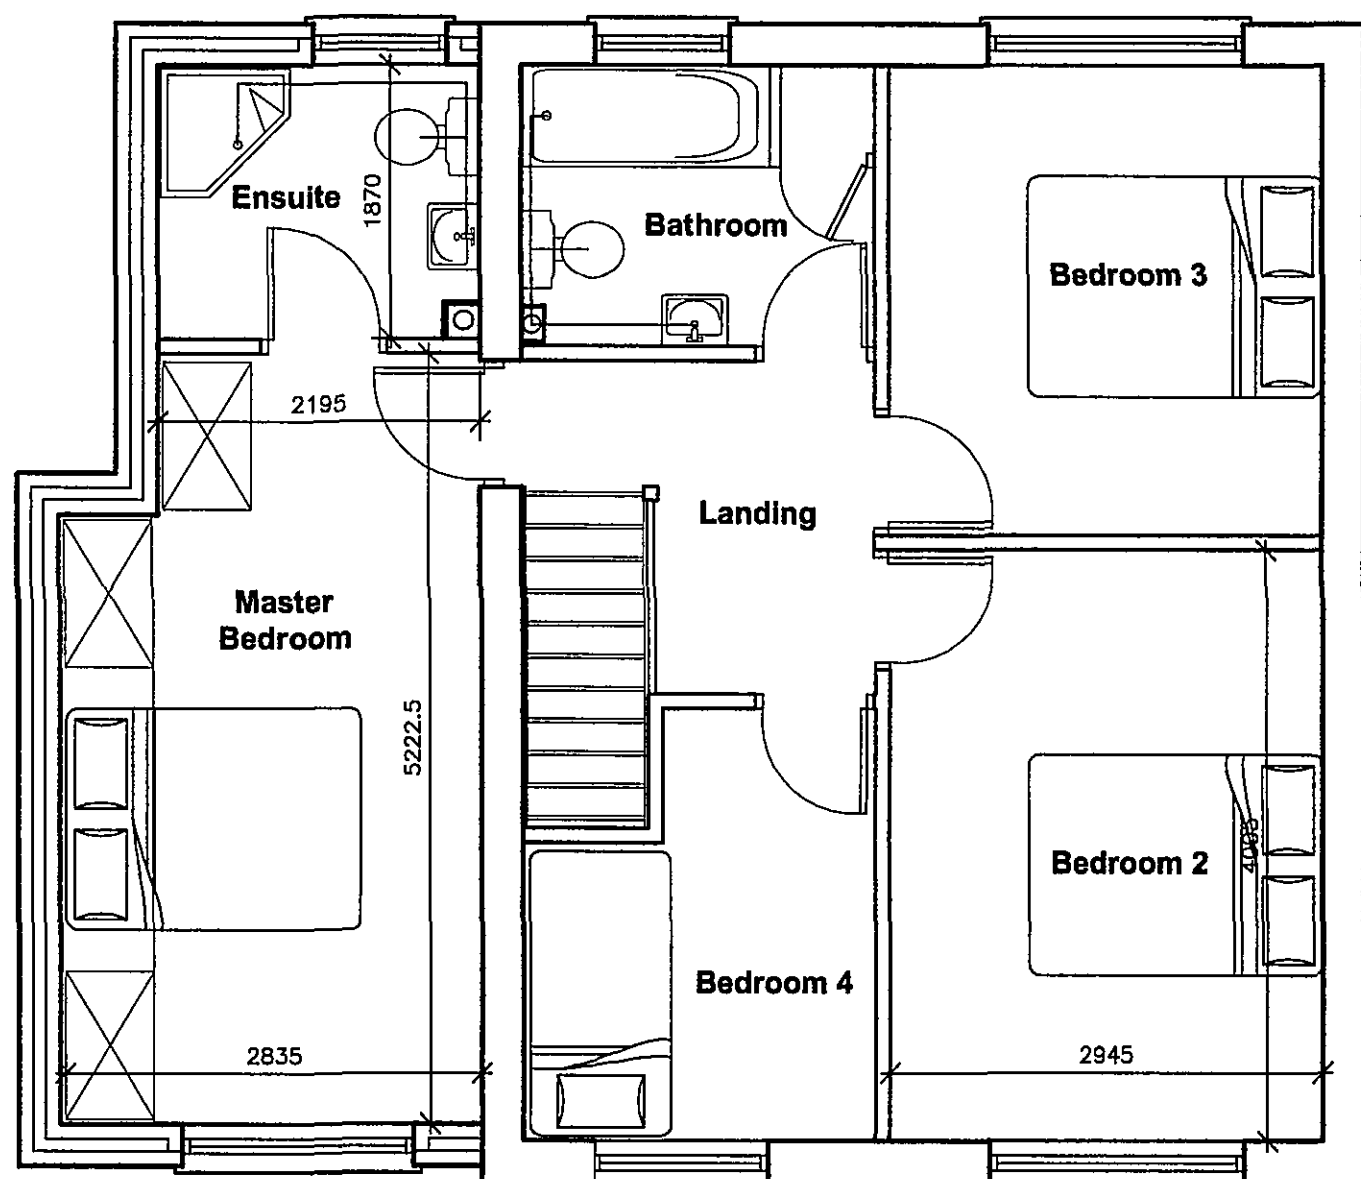


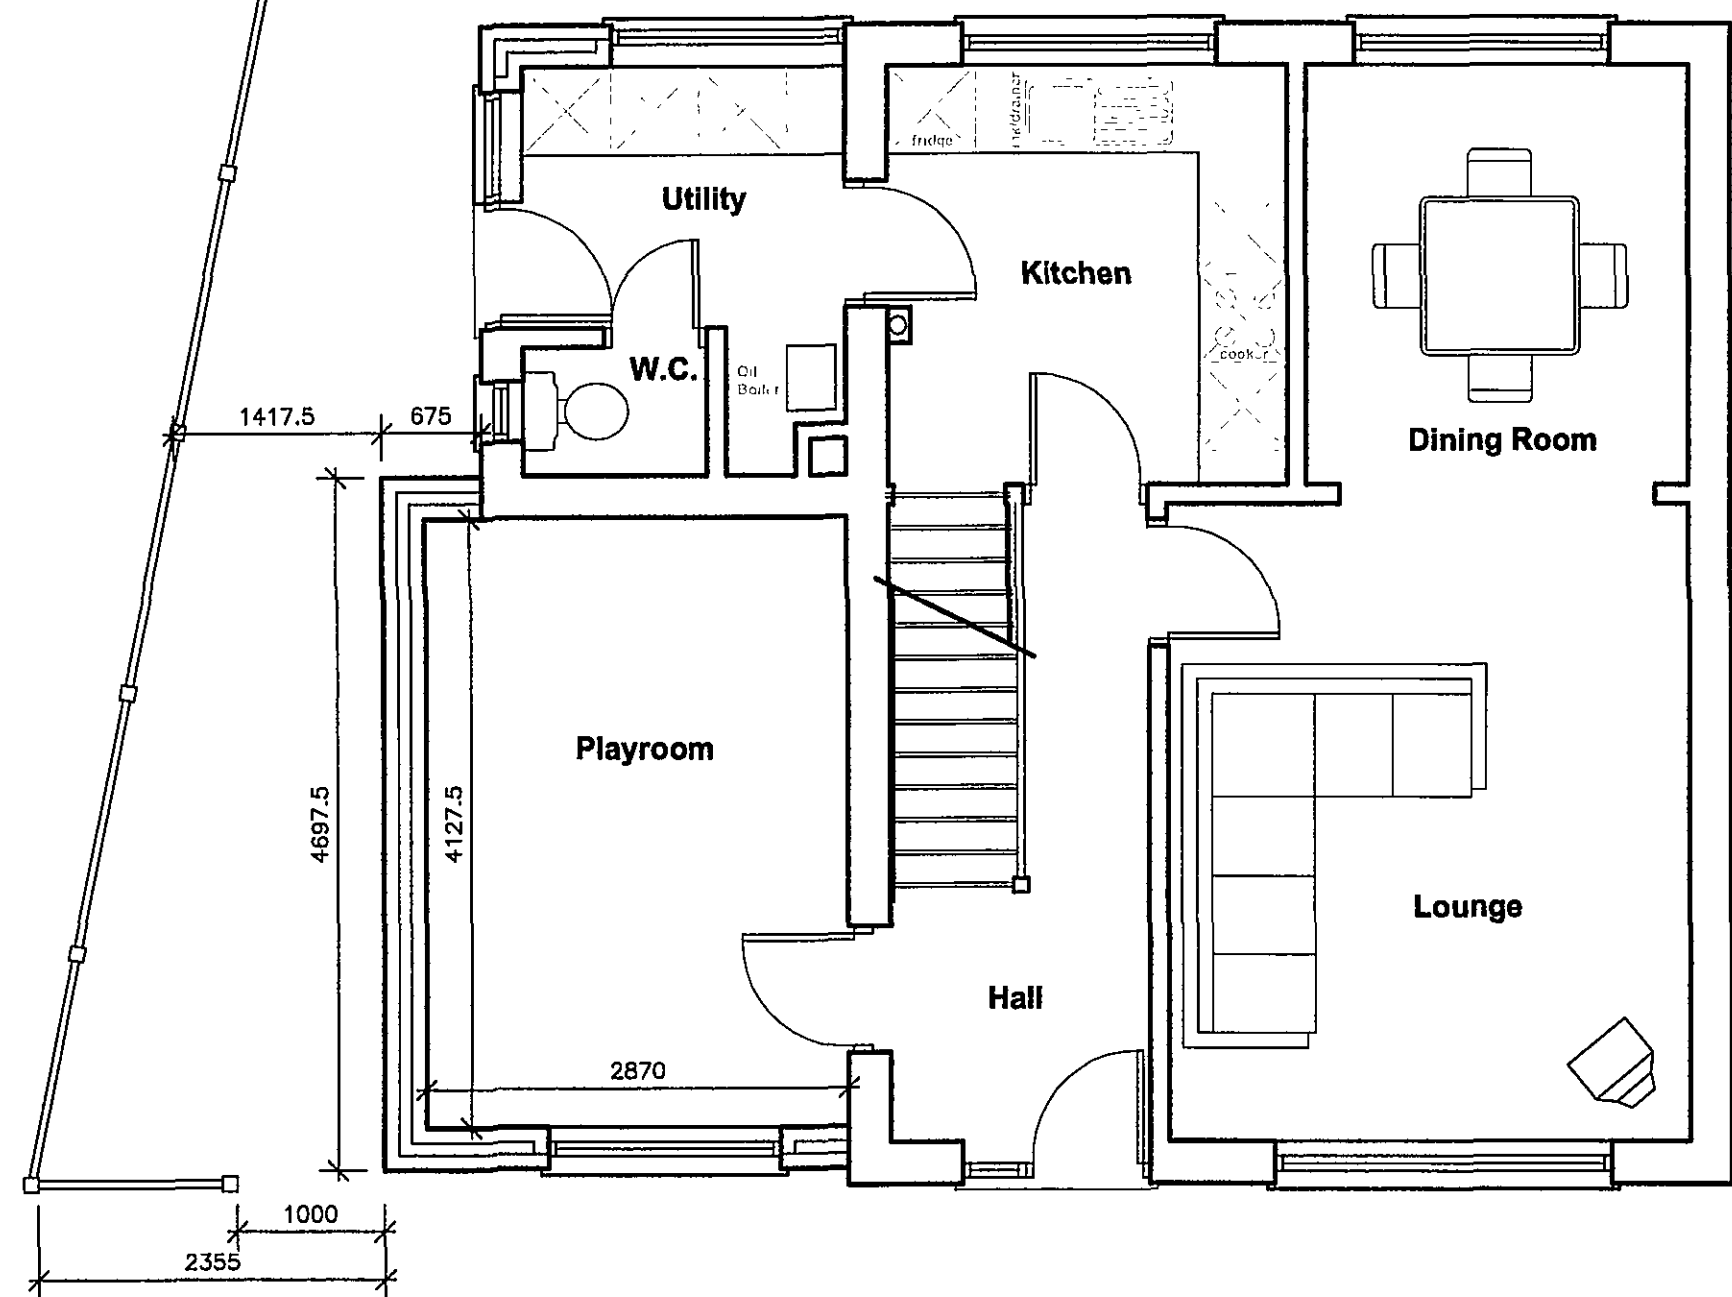

FRONT ELEVATION (EAST)

SCALE 1:50

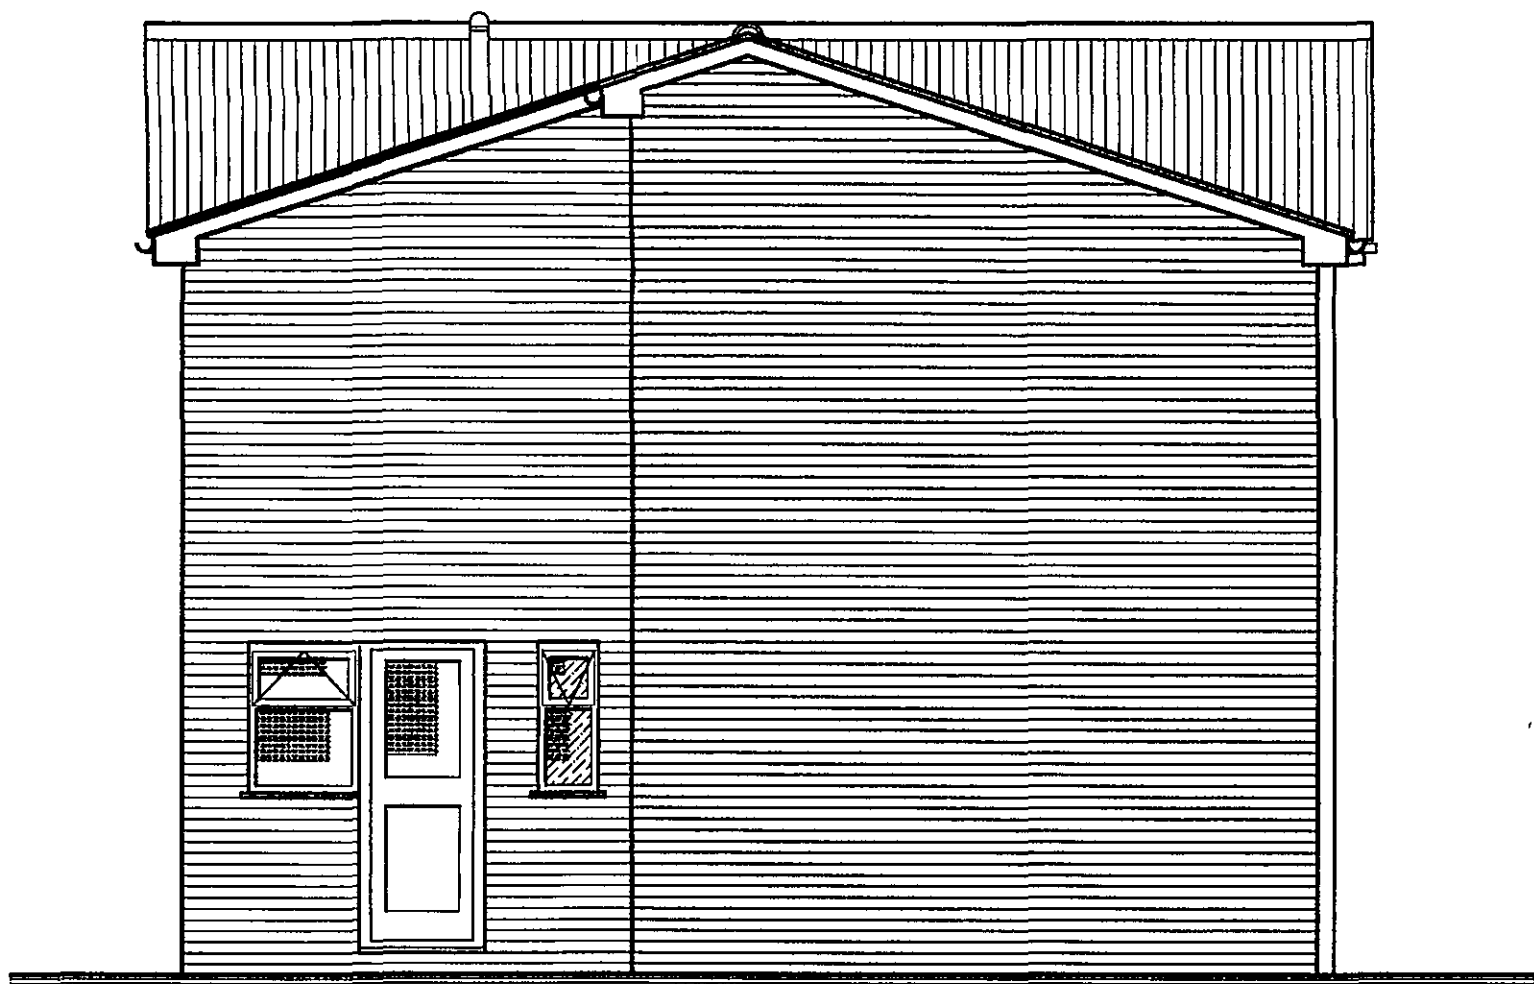


SIDE ELEVATION (SOUTH)

SCALE 1:50




REAR ELEVATION (WEST)

SCALE 1:50

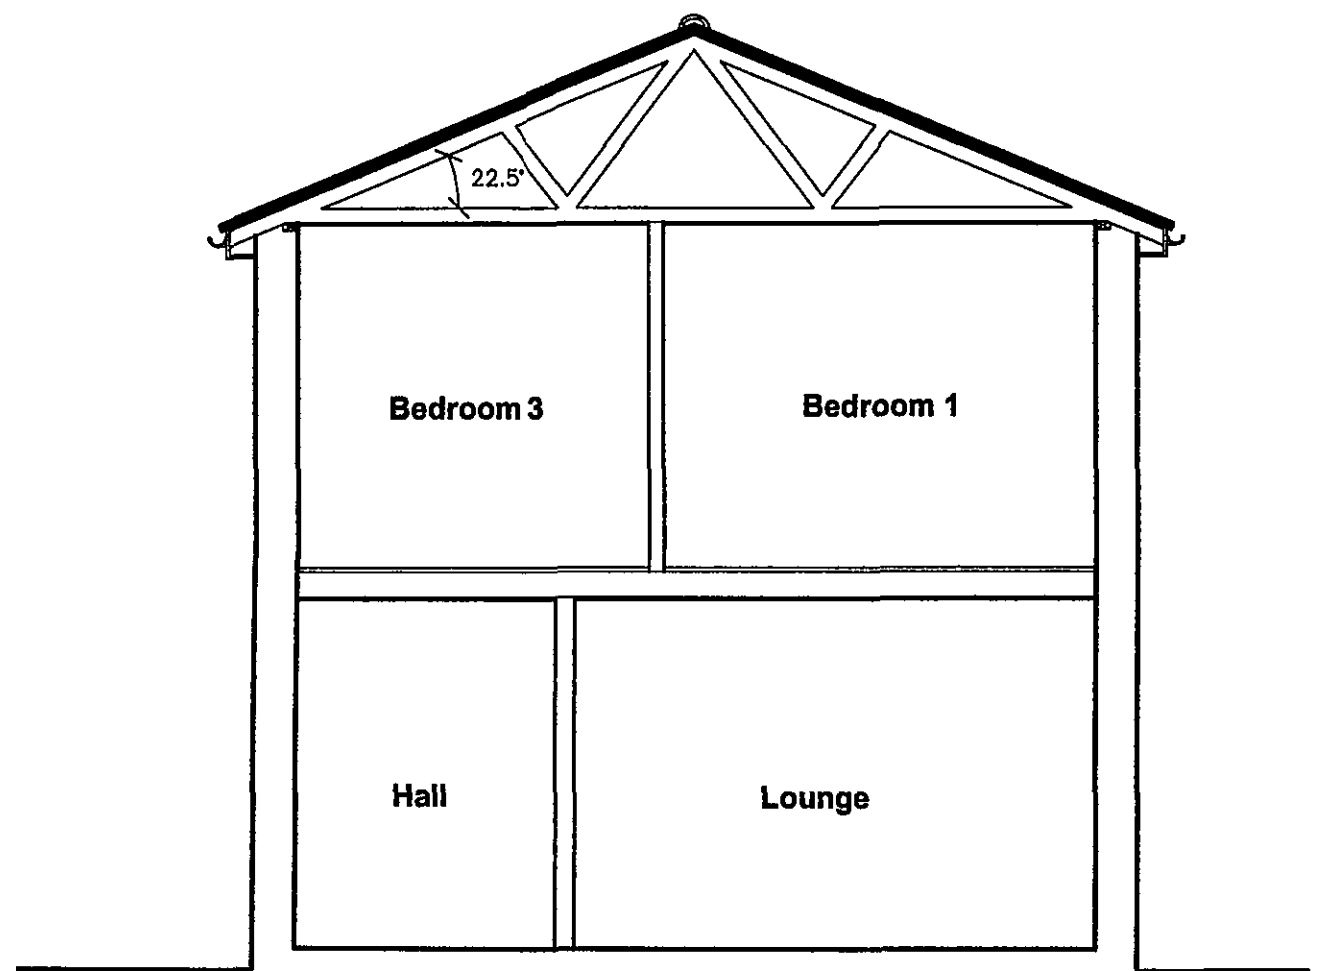


SECTION

SCALE 1:50

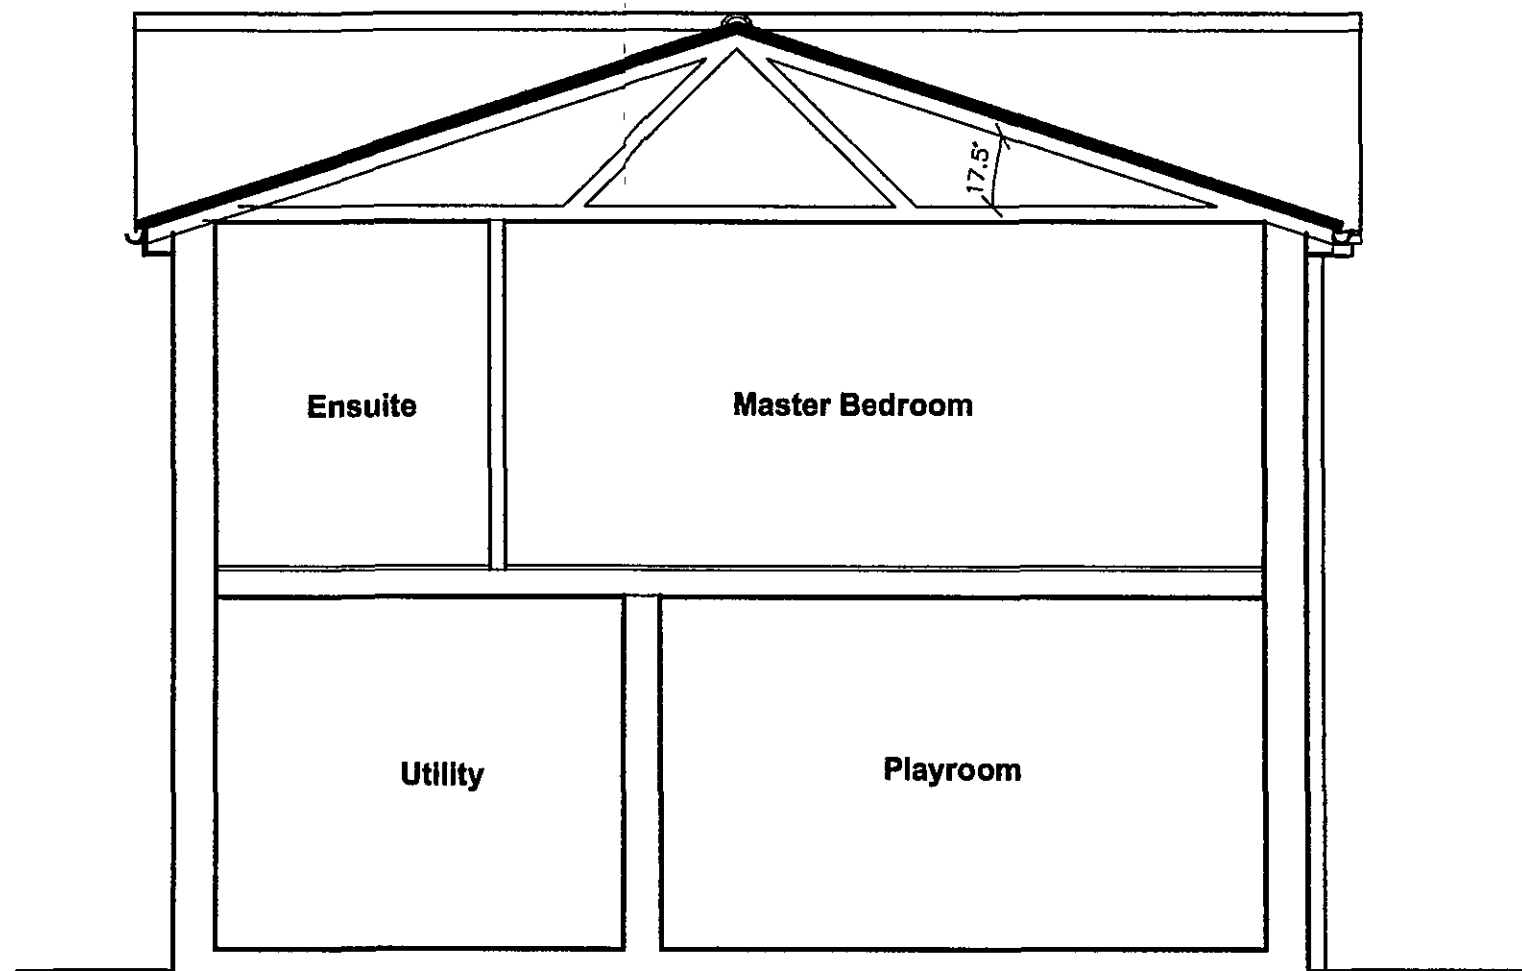

SECTION

SCALE 1:50

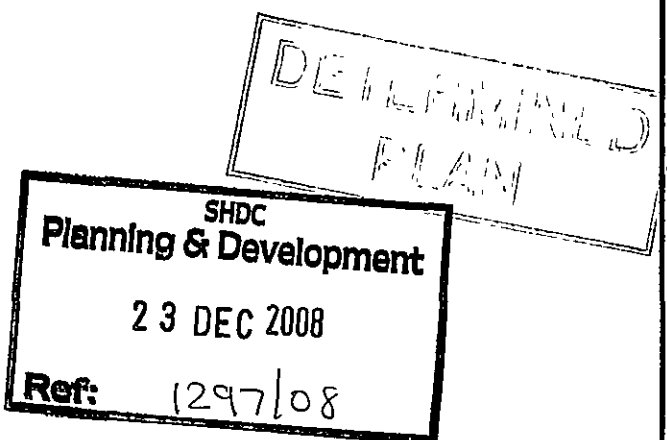

Client Mr & Mrs S Killen Project Proposed Extensions No.7 Orchard Close, Saracens Head, Nr Holbeach, Spalding, Lincs. Title Proposed Floor Plans & Elevations.	Scale 1:50
	Date Dec '08.
	Drawing No. 7 Orchard Cls - 02
	Revision A