




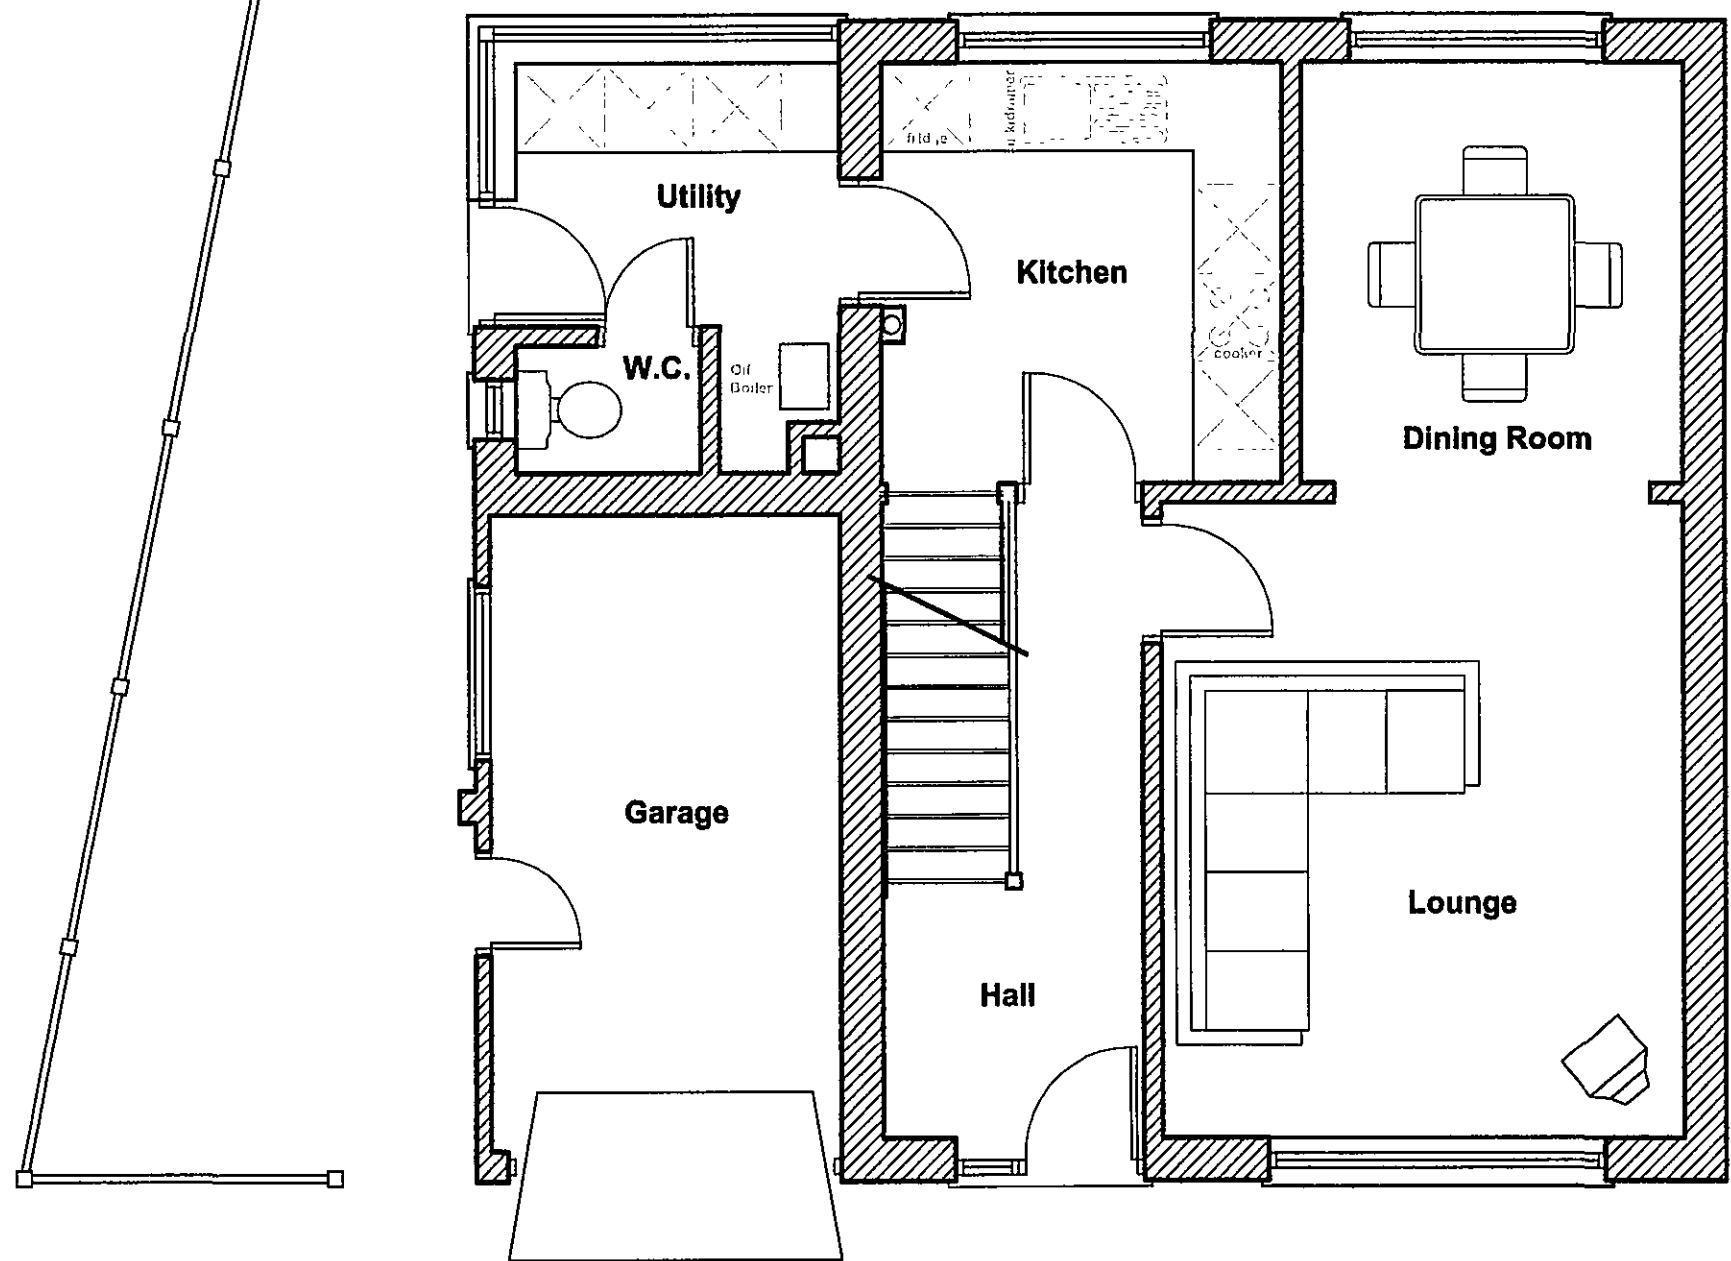

GROUND FLOOR PLAN
SCALE 1:50

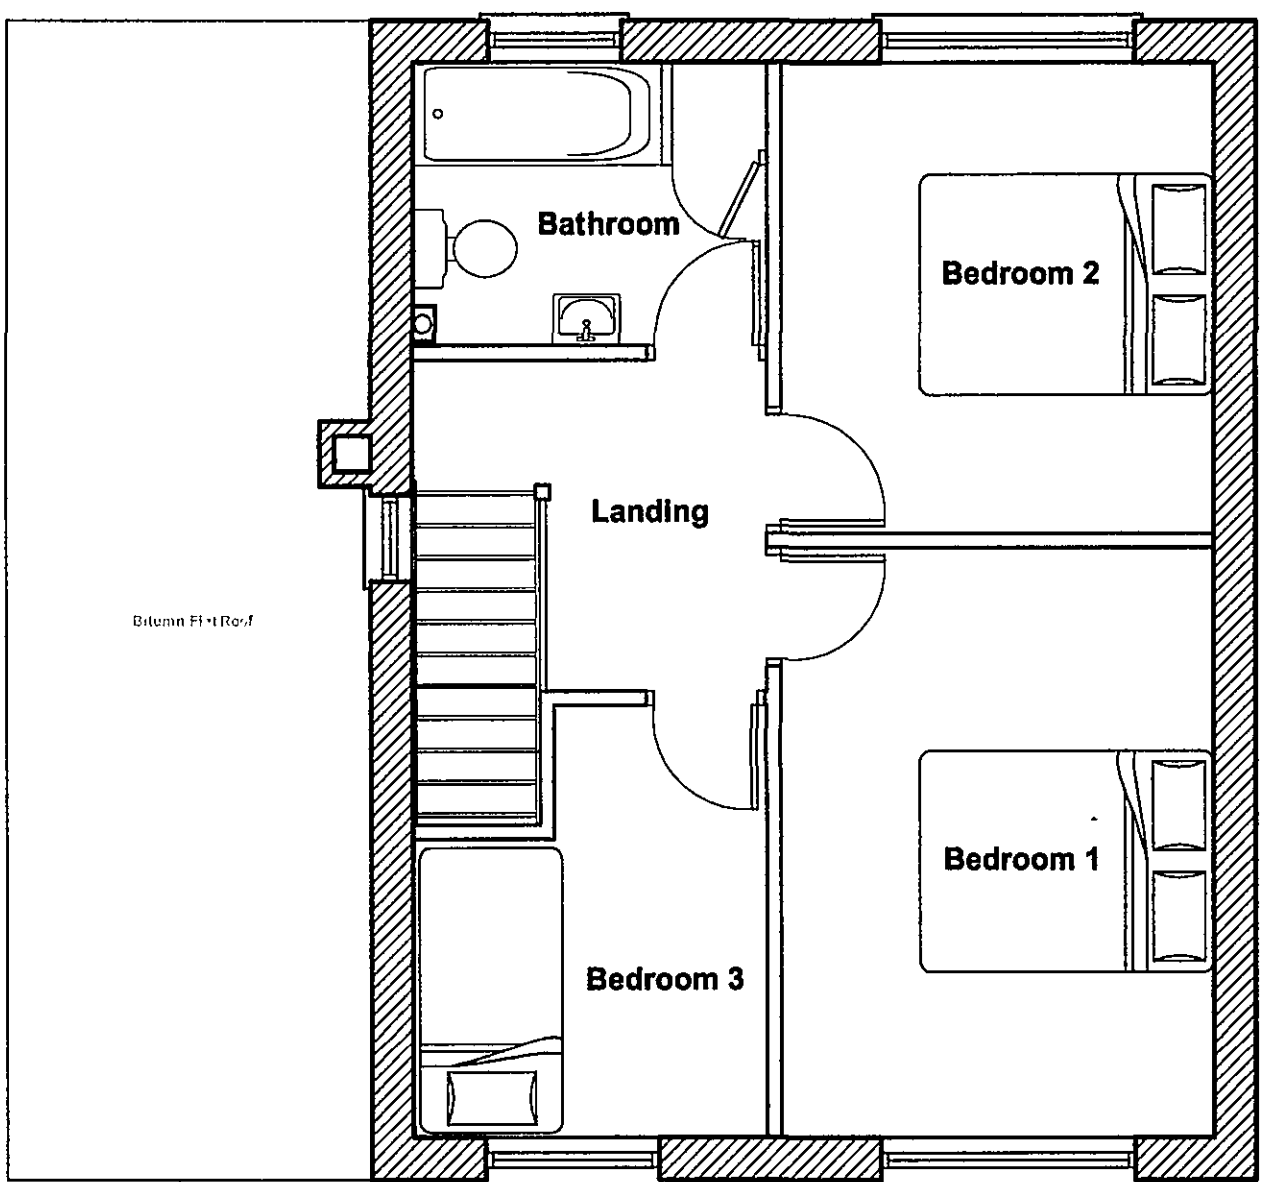


FIRST FLOOR PLAN
SCALE 1:50

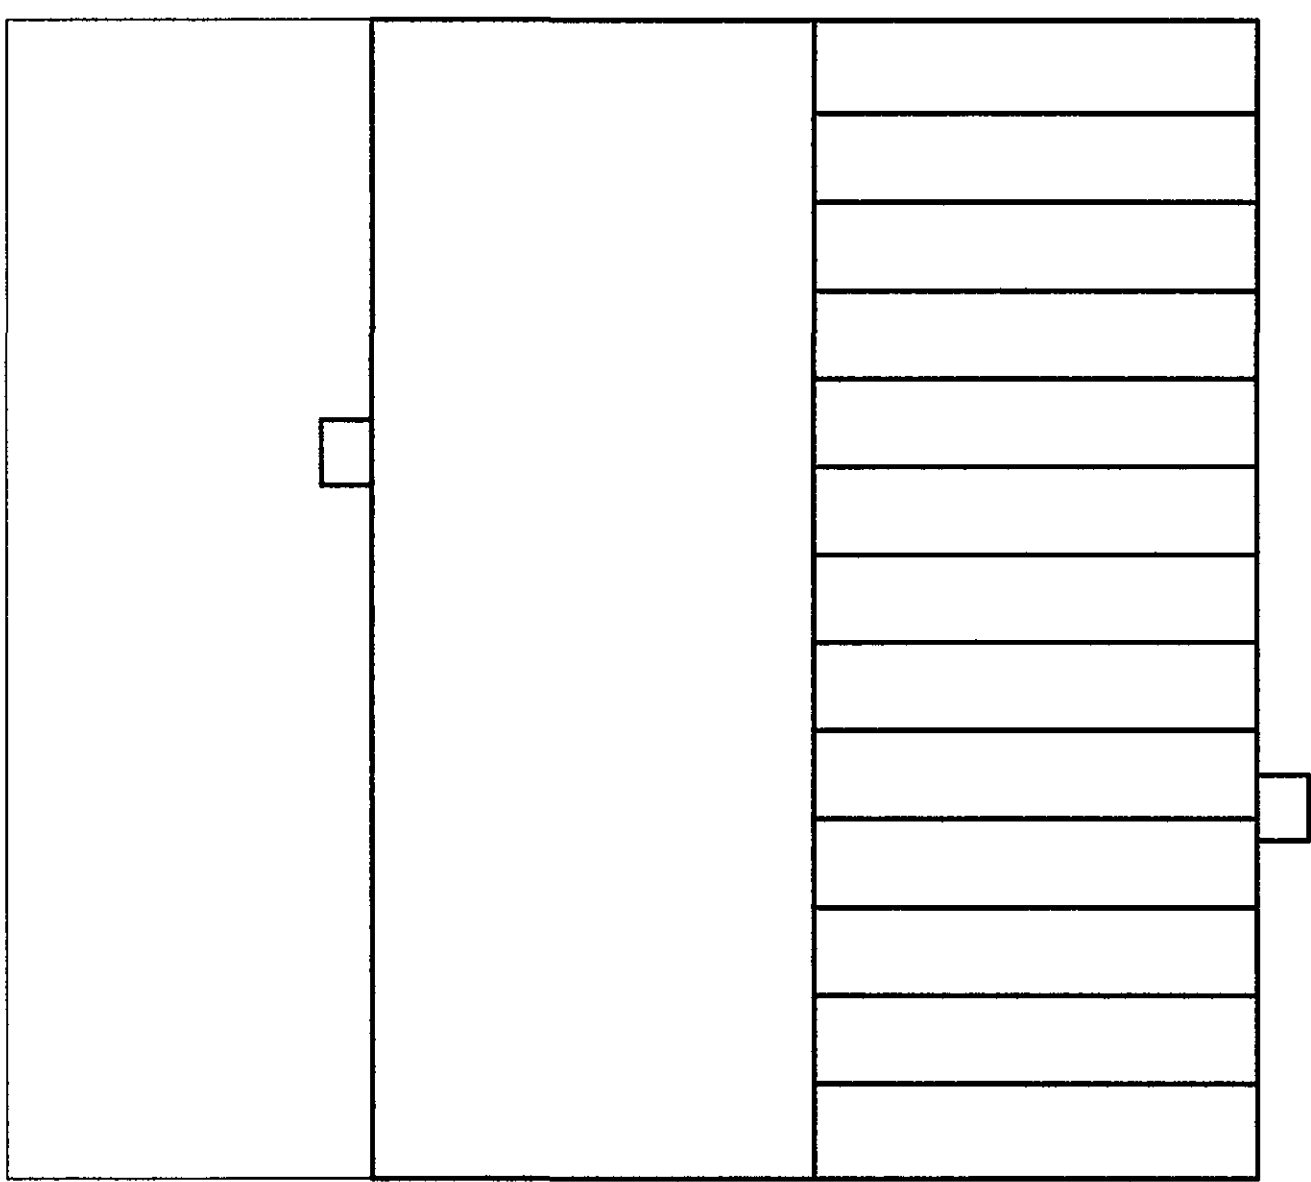

ROOF PLAN
SCALE 1:50




FRONT ELEVATION (EAST)
SCALE 1:50

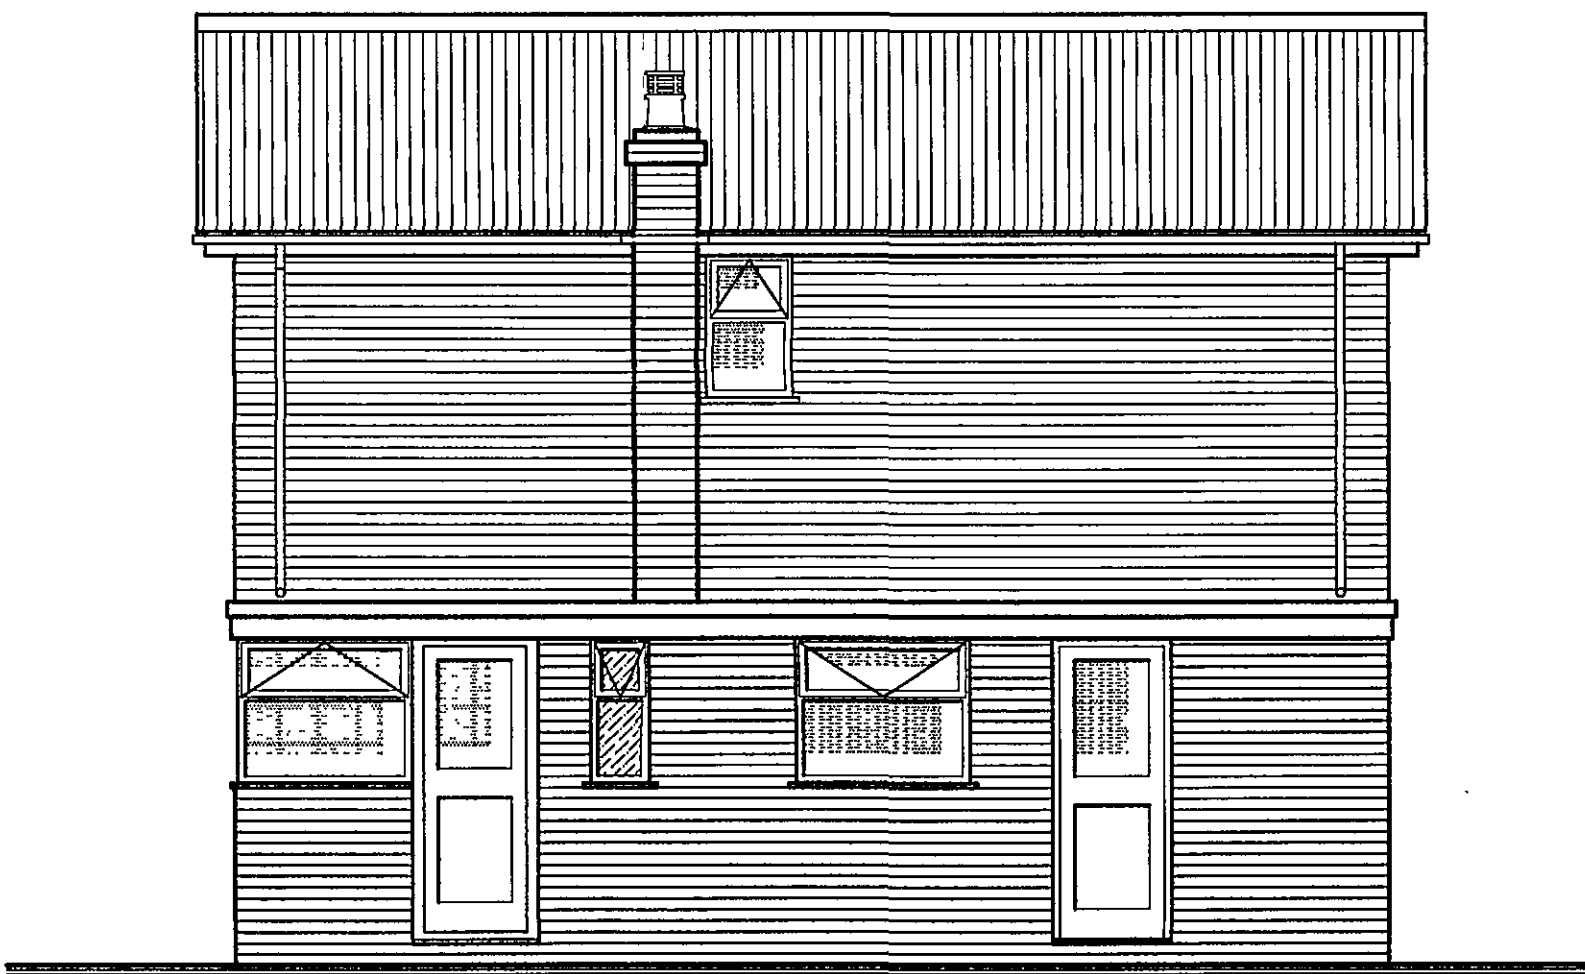

SIDE ELEVATION (SOUTH)
SCALE 1:50



REAR ELEVATION (WEST)
SCALE 1:50

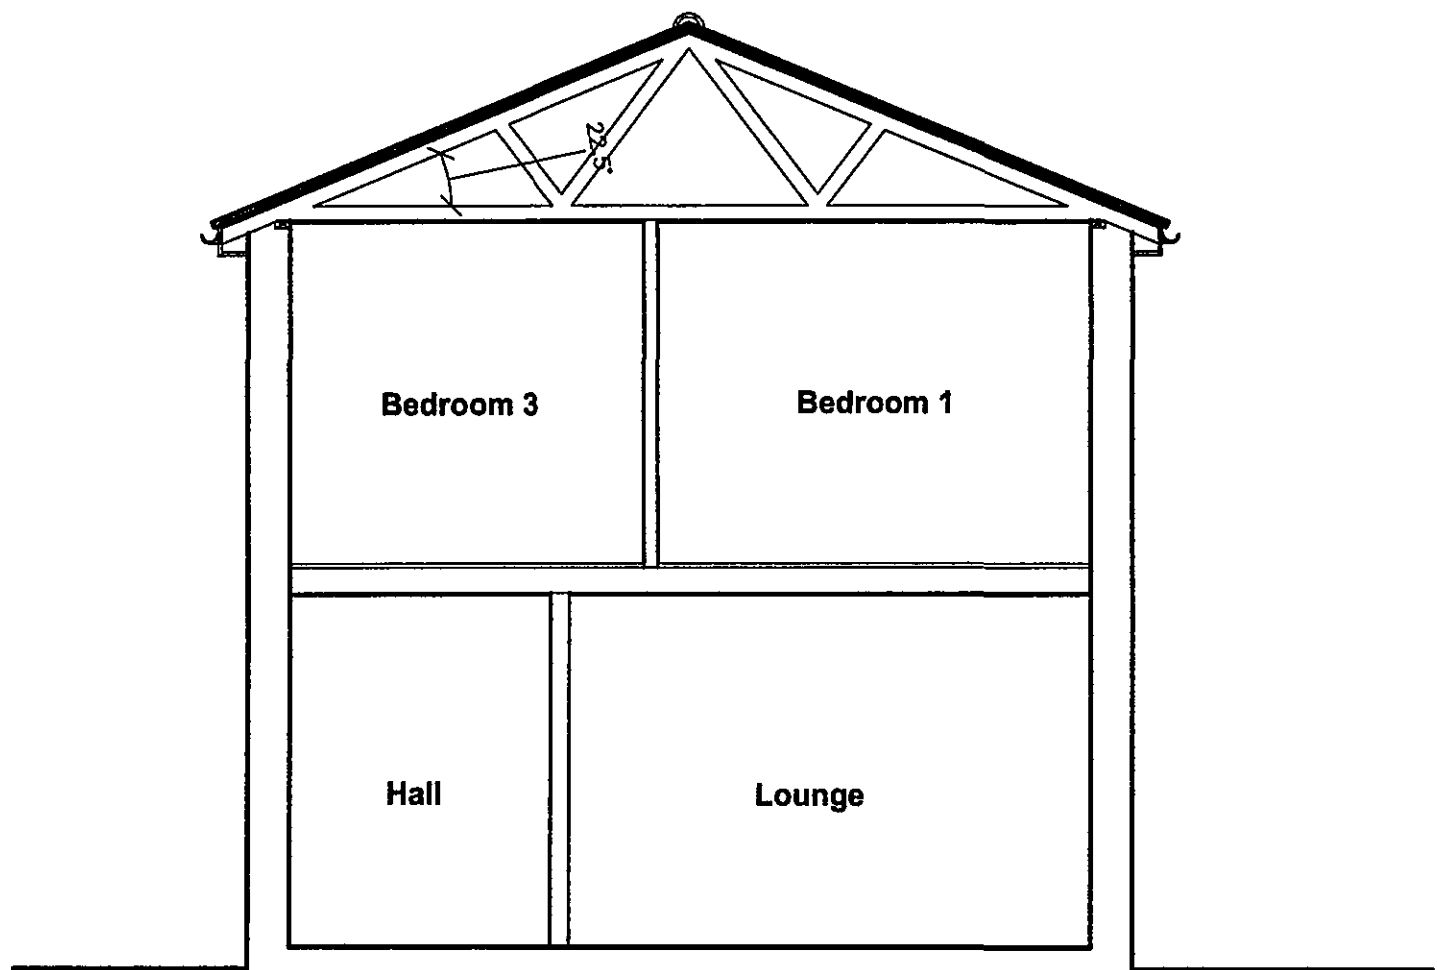

SECTION
SCALE 1:50

DETERMINE
PLAN

SHDC
Planning & Development
23 DEC 2008
Ref: 1297/08

Client
Mr & Mrs S Killen

Project
Proposed Extensions
No.7 Orchard Close,
Saracens Head,
Nr Holbeach.
Spalding. Lincs.

Title
Existing Floor Plans & Elevations.

Scale 1:50
Date Dec '08.
Drawing No. 7 Orchard Cls - 01
Revision A