


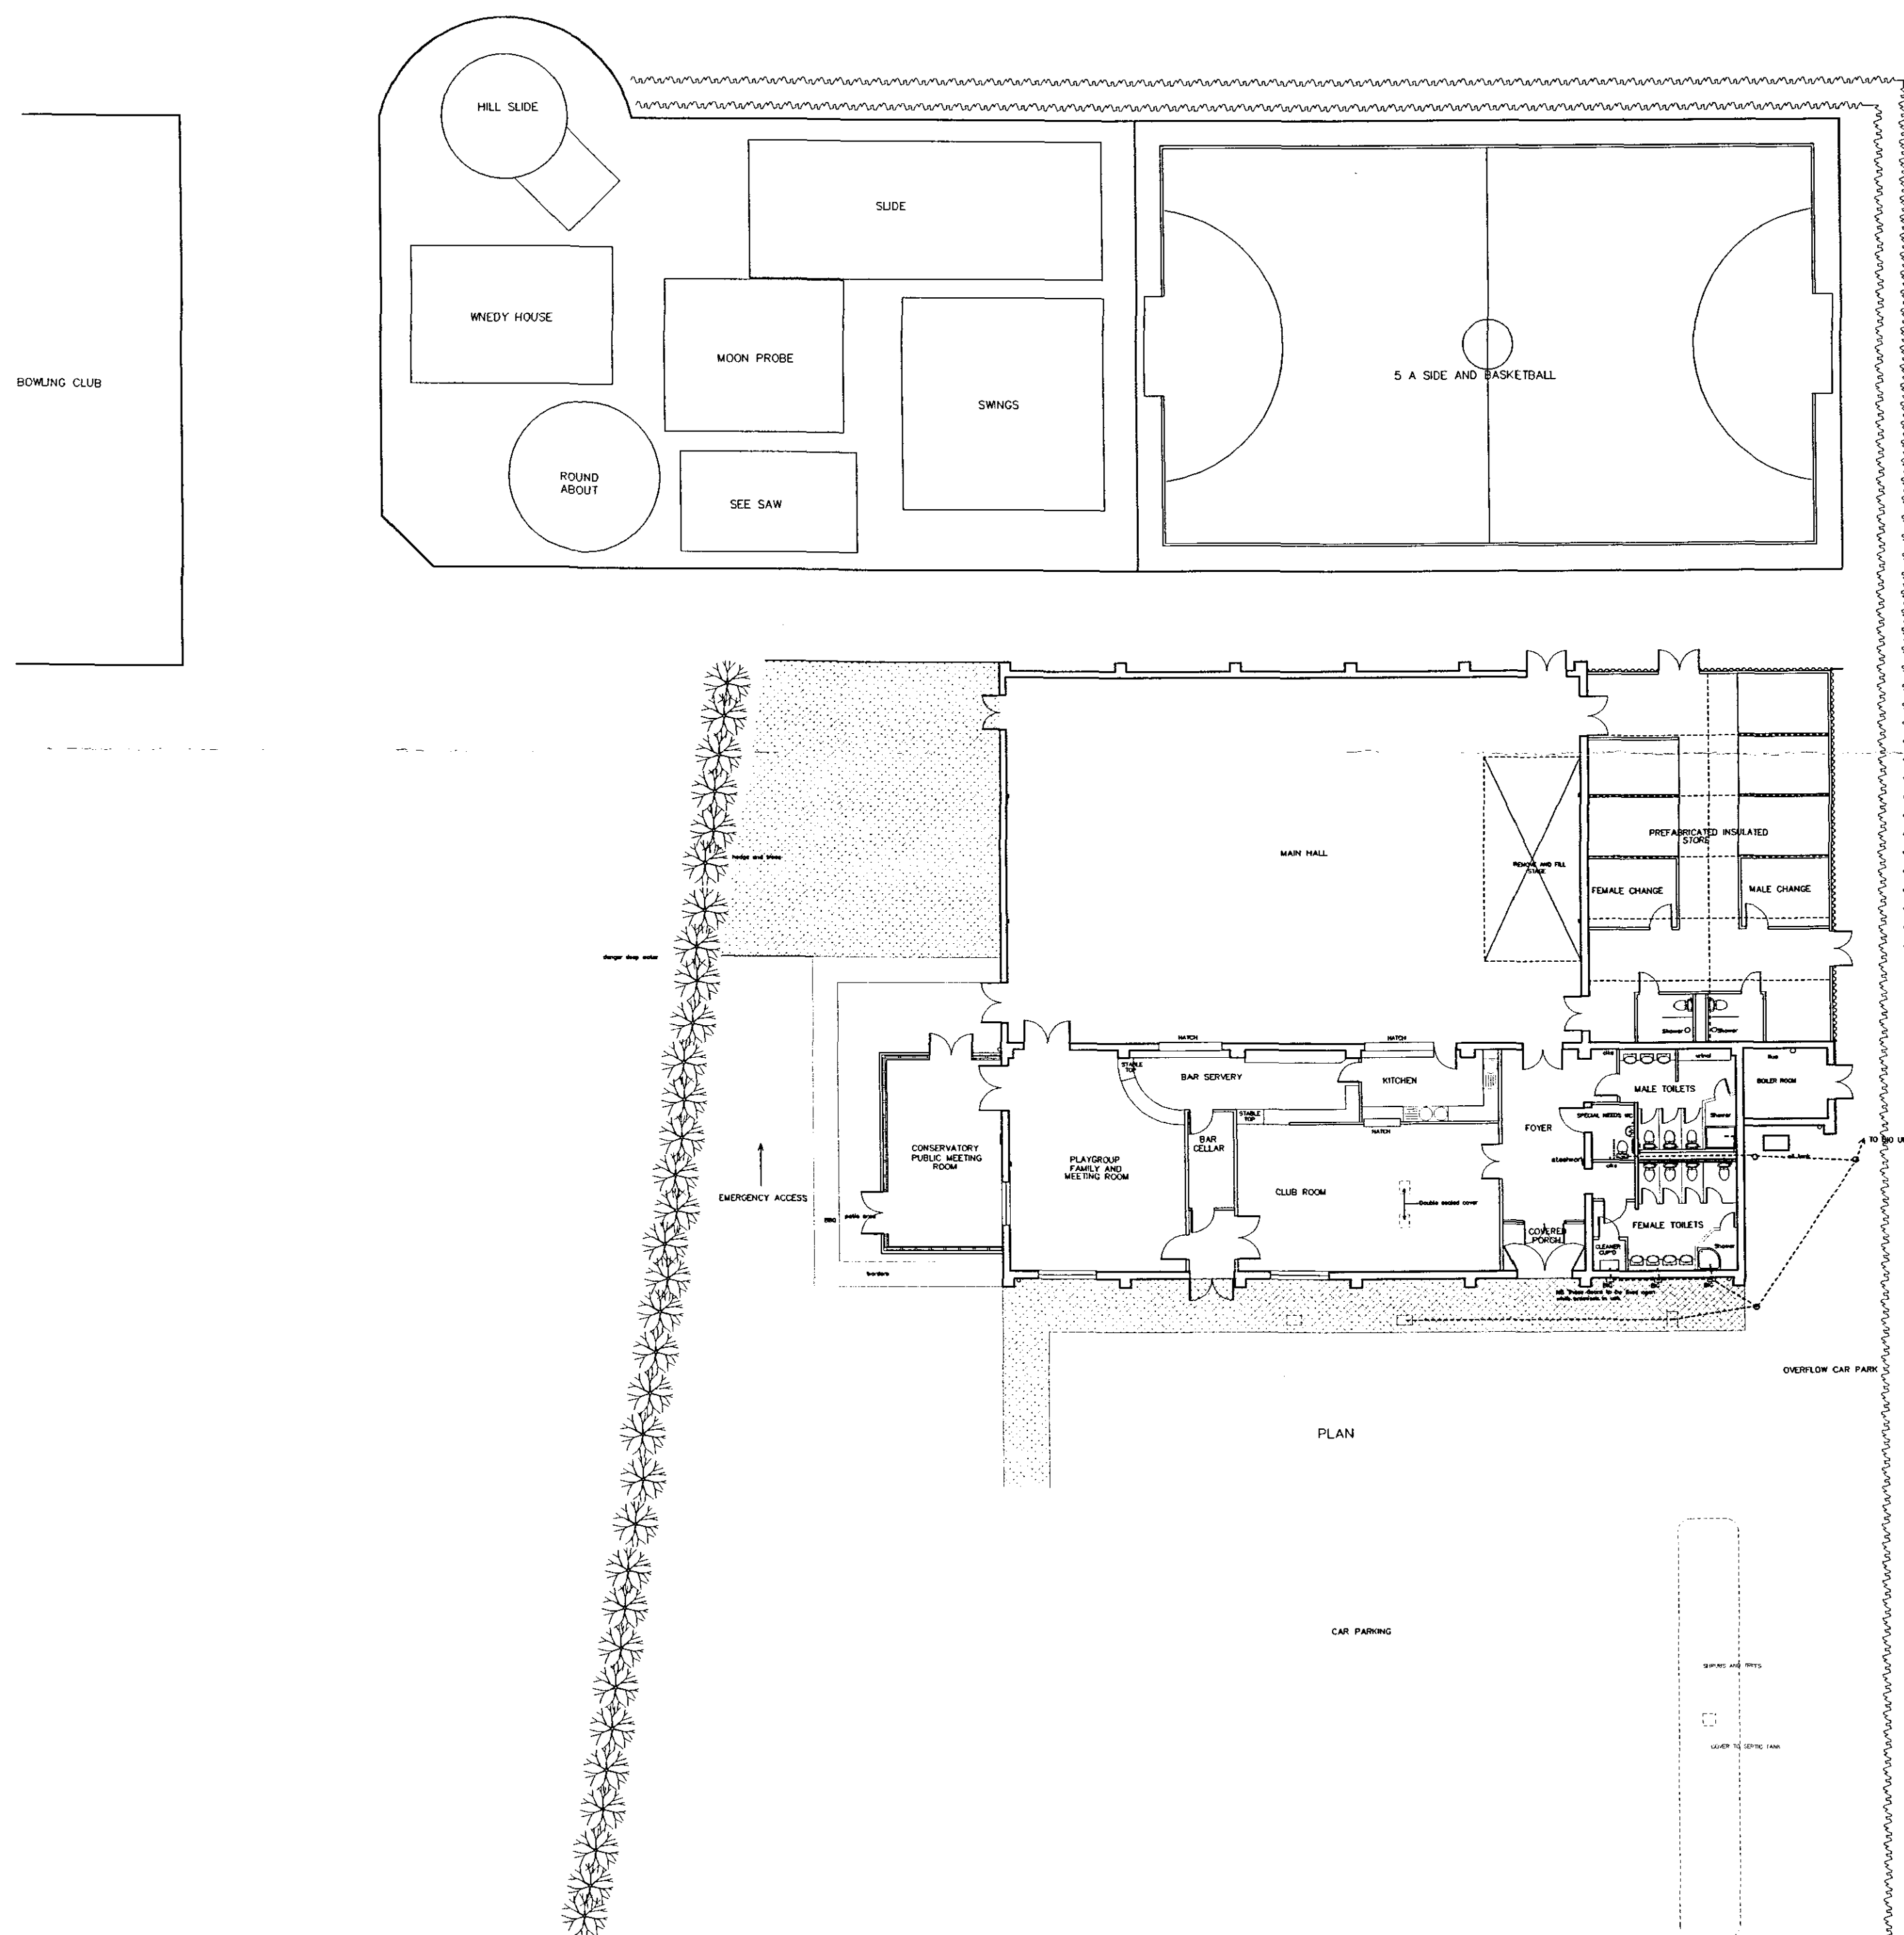

Do not scale from this drawing.

This drawing is copyright and may not be altered, traced, photographed, electronically copied or used for any purpose other than that for which it is issued, without the written permission from Barry Johnson Architect.

The General Contractor is to check all dimensions on site and report any discrepancy to the Architect.

SHDC
Planning & Development
12 OCT 2004
Ref: 1378/04

Revisions
Client
Whaplode Drove & District
Playing Field Association

Job Title
PROPOSED ALTERATIONS &
REFURBISHMENT
ELIZABETHAN CENTRE
WHAPLODE DROVE
SPALDING, Lincolnshire

Drawing Title
SITE PLAN

DETERMINED PLAN

Scale 1:200	Date 03.09.04	C.A.D.
----------------	------------------	--------

Barry Johnson DipArch, RBA
Chartered Architect
16 Main Ridge West, Boston
Lincolnshire PE21 5QN
Telephone 0205 367929
Fax 0205 358031

Job No. 1010	Drawing No. A 22 A
-----------------	-----------------------