




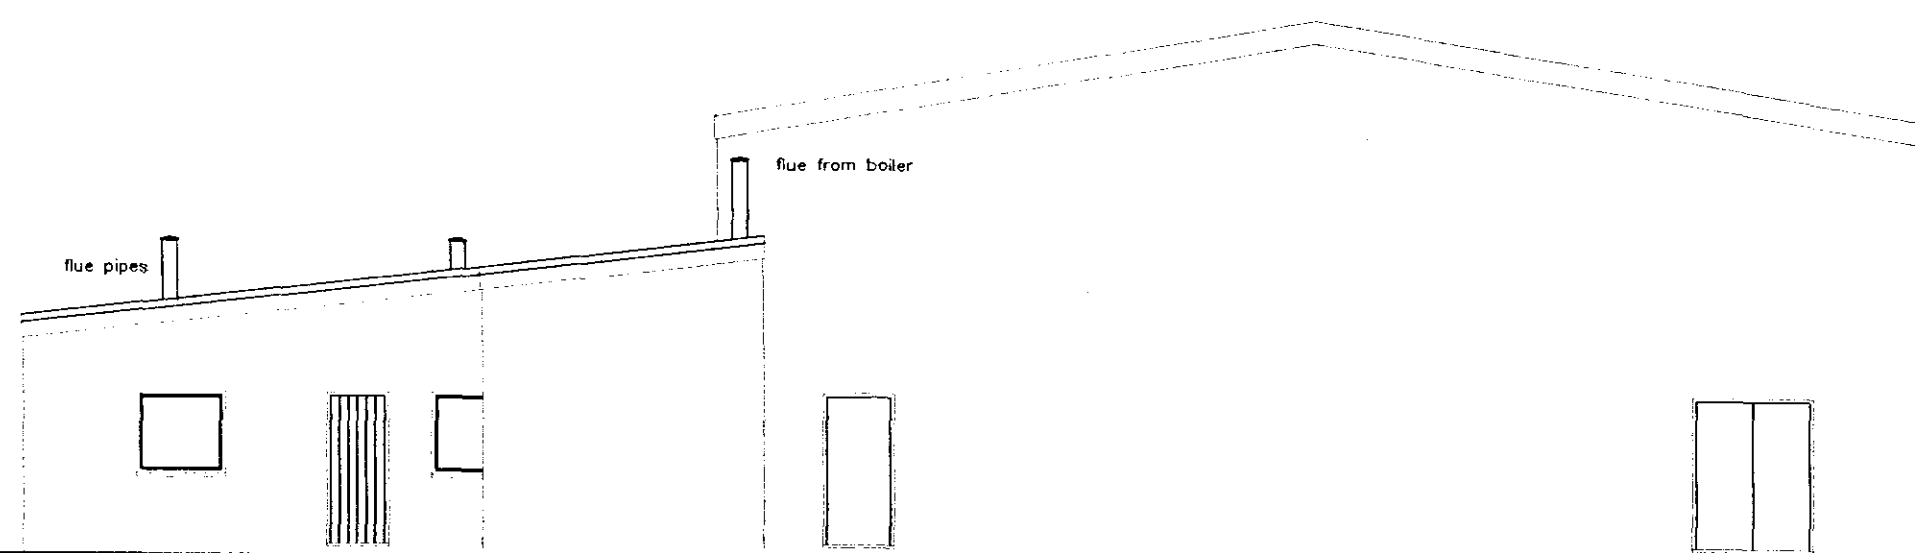


side elevation

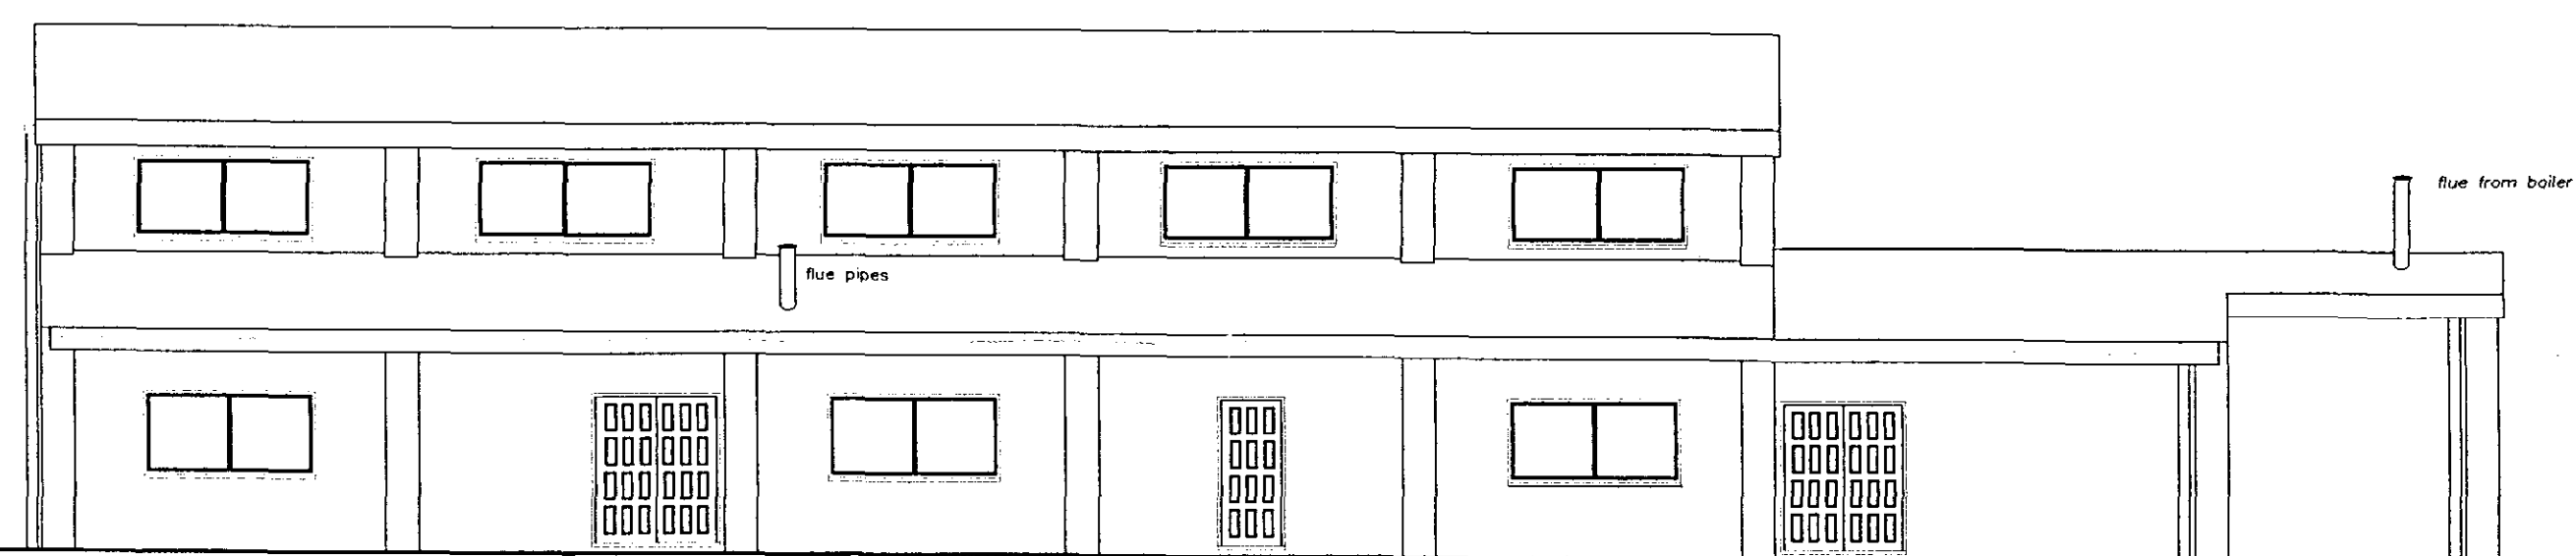


front elevation

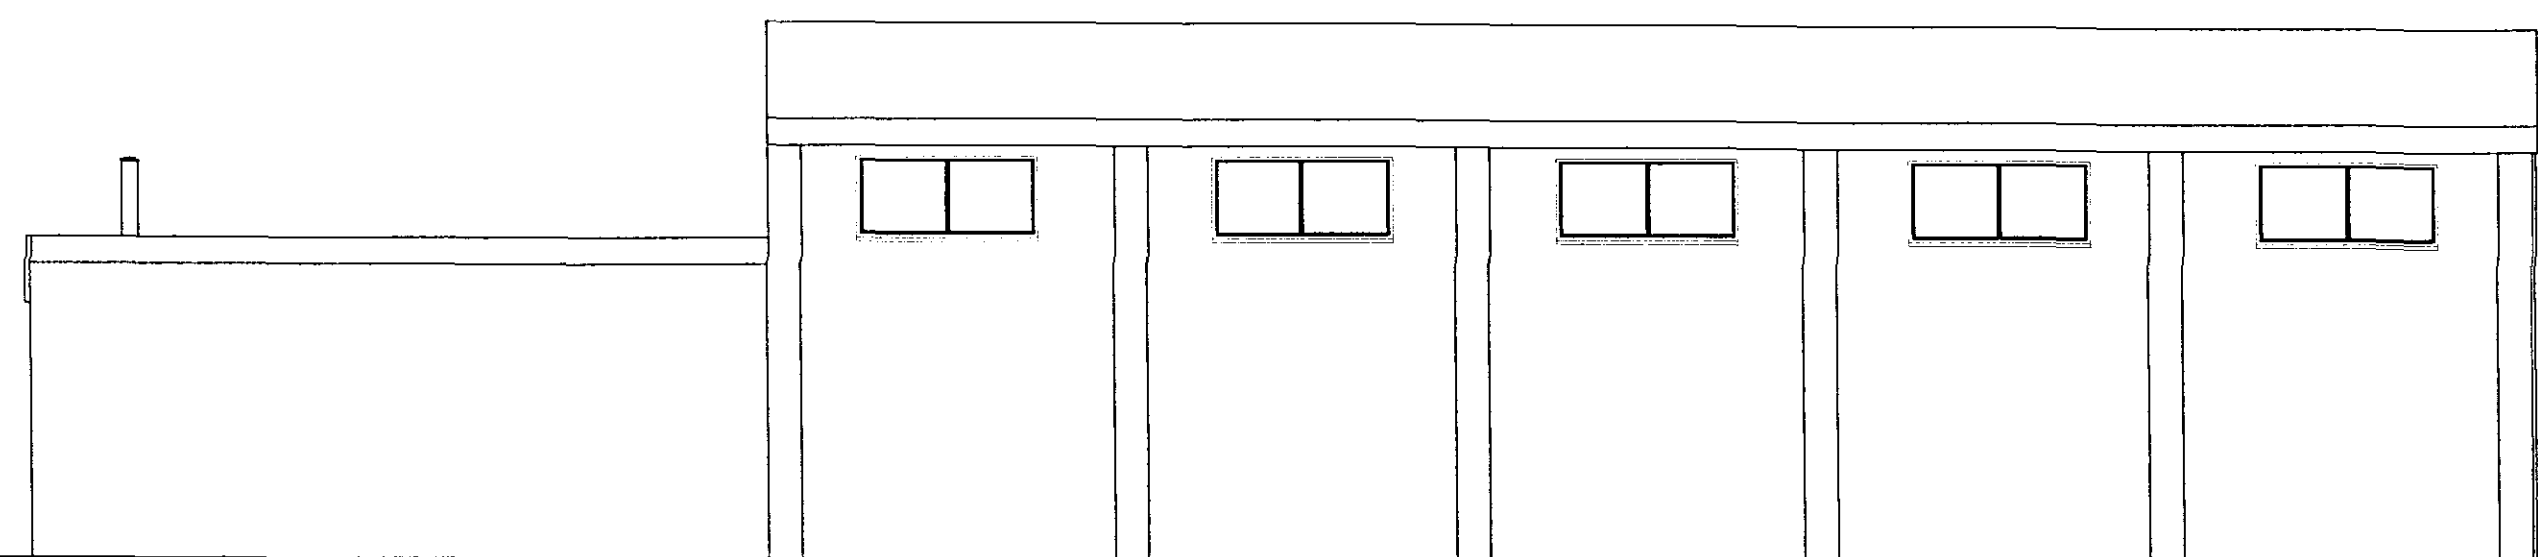

rear elevation

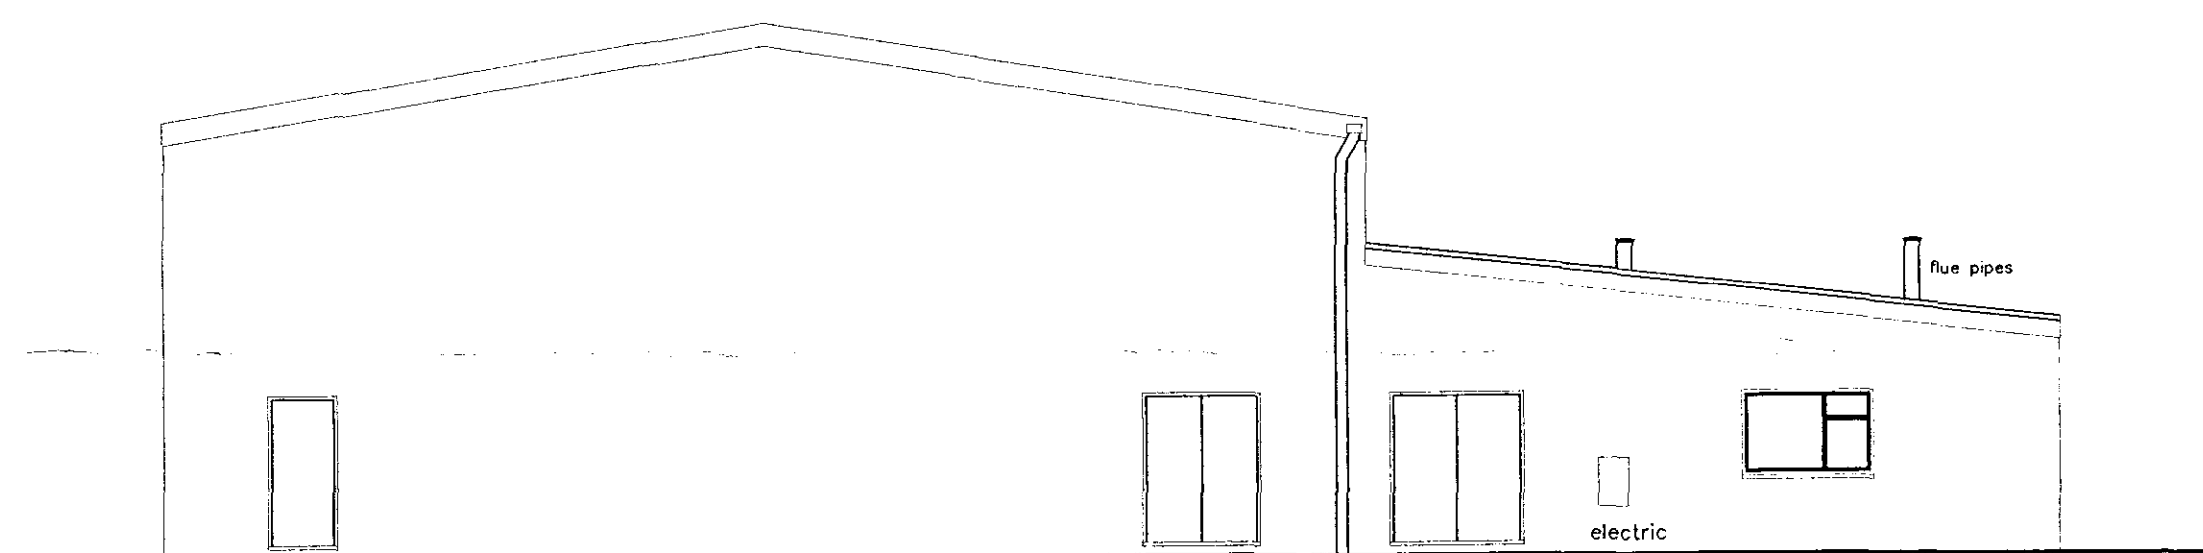

side elevation

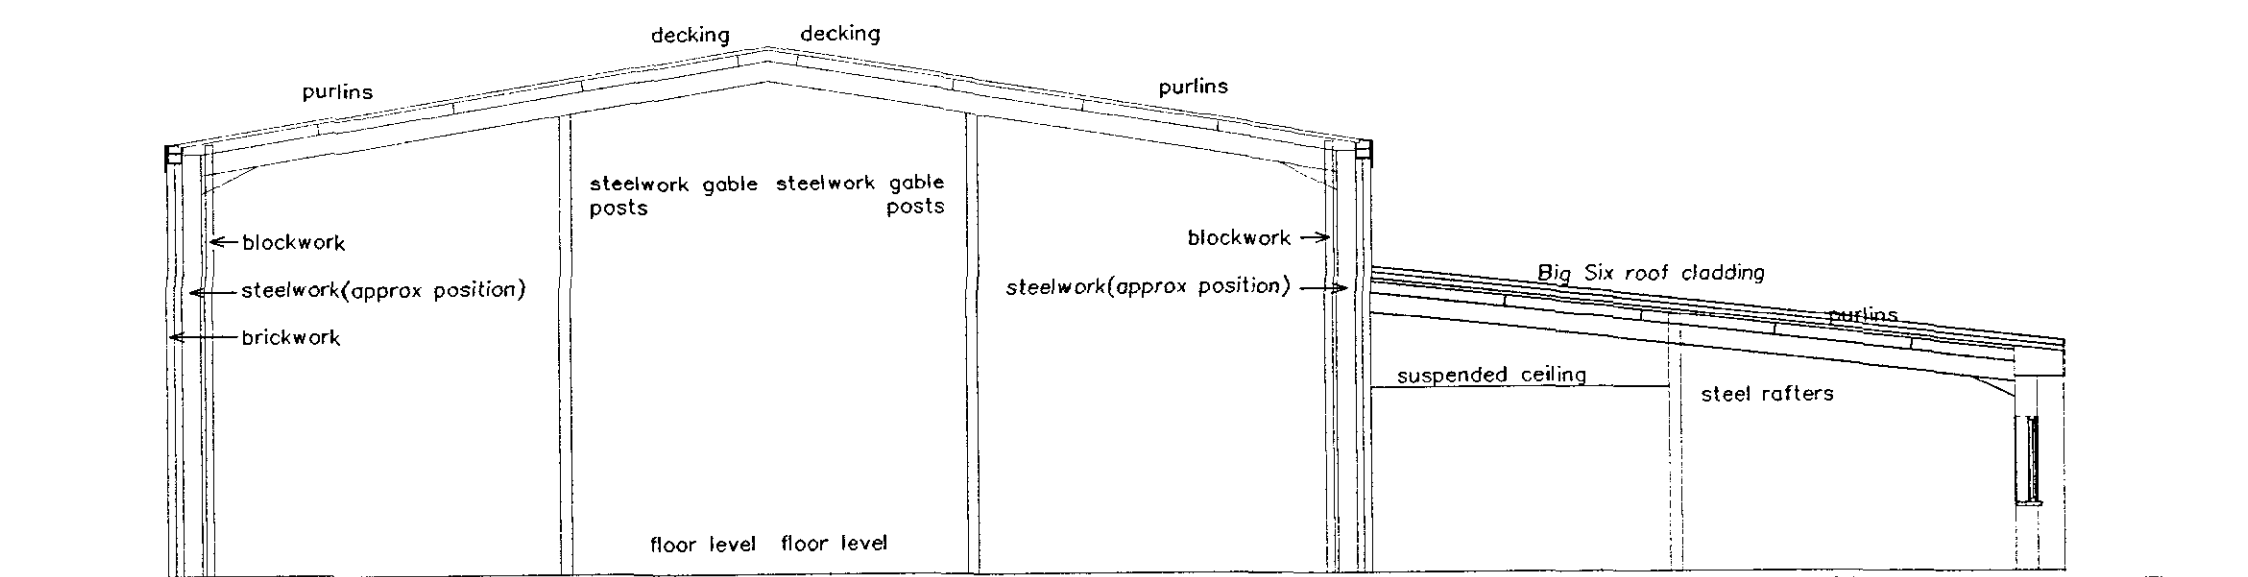

section

Do not scale from this drawing.

This drawing is copyright and may not be altered, traced, photographed, electronically copied or used for any purpose other than that for which it is issued, without the written permission from Barry Johnson Architect.

The General Contractor is to check all dimensions on site and report any discrepancy to the Architect.

SHDC Planning & Development
12 OCT 2004
Ref: 1370/04

Revisions

Client

Whaplode Drove & District
Playing Field Association

Job Title

PROPOSED ALTERATIONS &
REFURBISHMENT.
ELIZABETHAN CENTRE
WHAPLODE DROVE
SPALDING, Lincolnshire.

Drawing Title

ELEVATIONS &
SECTION AS EXISTING

DETERMINED

Scale 1/100 Date 05/04/04 C.A.D.

Barry Johnson DipArch, RIBA
Chartered Architect
18 Main Ridge West, Boston
Lincolnshire PE21 6QN
Telephone 0205 367929
Fax 0205 358031

Job No.	Drawing No.
1010	A 02 A