




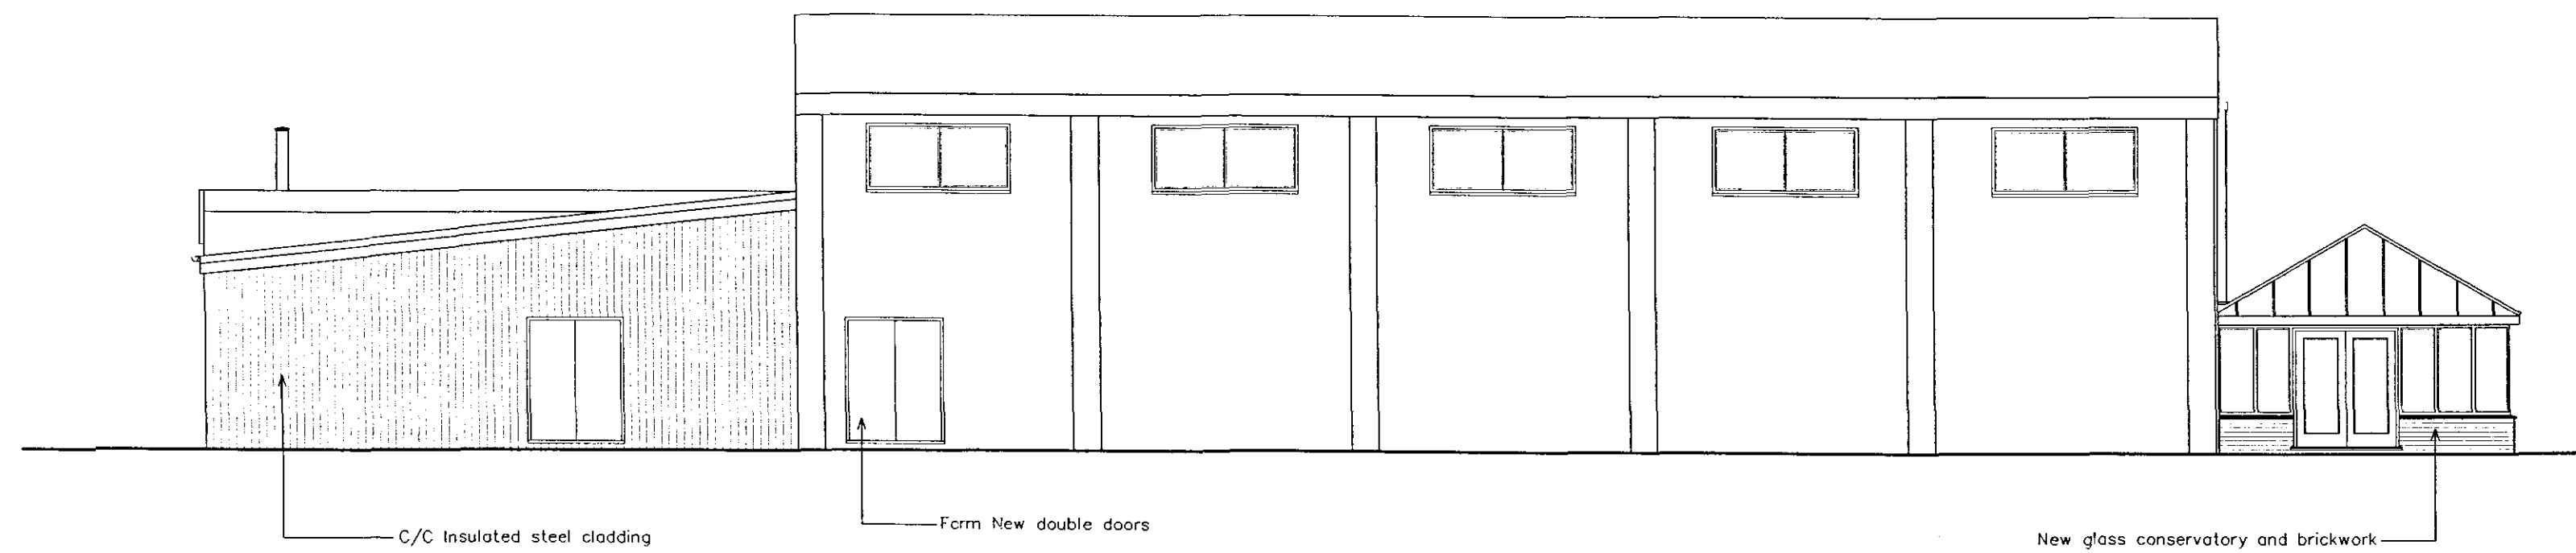


rear elevation

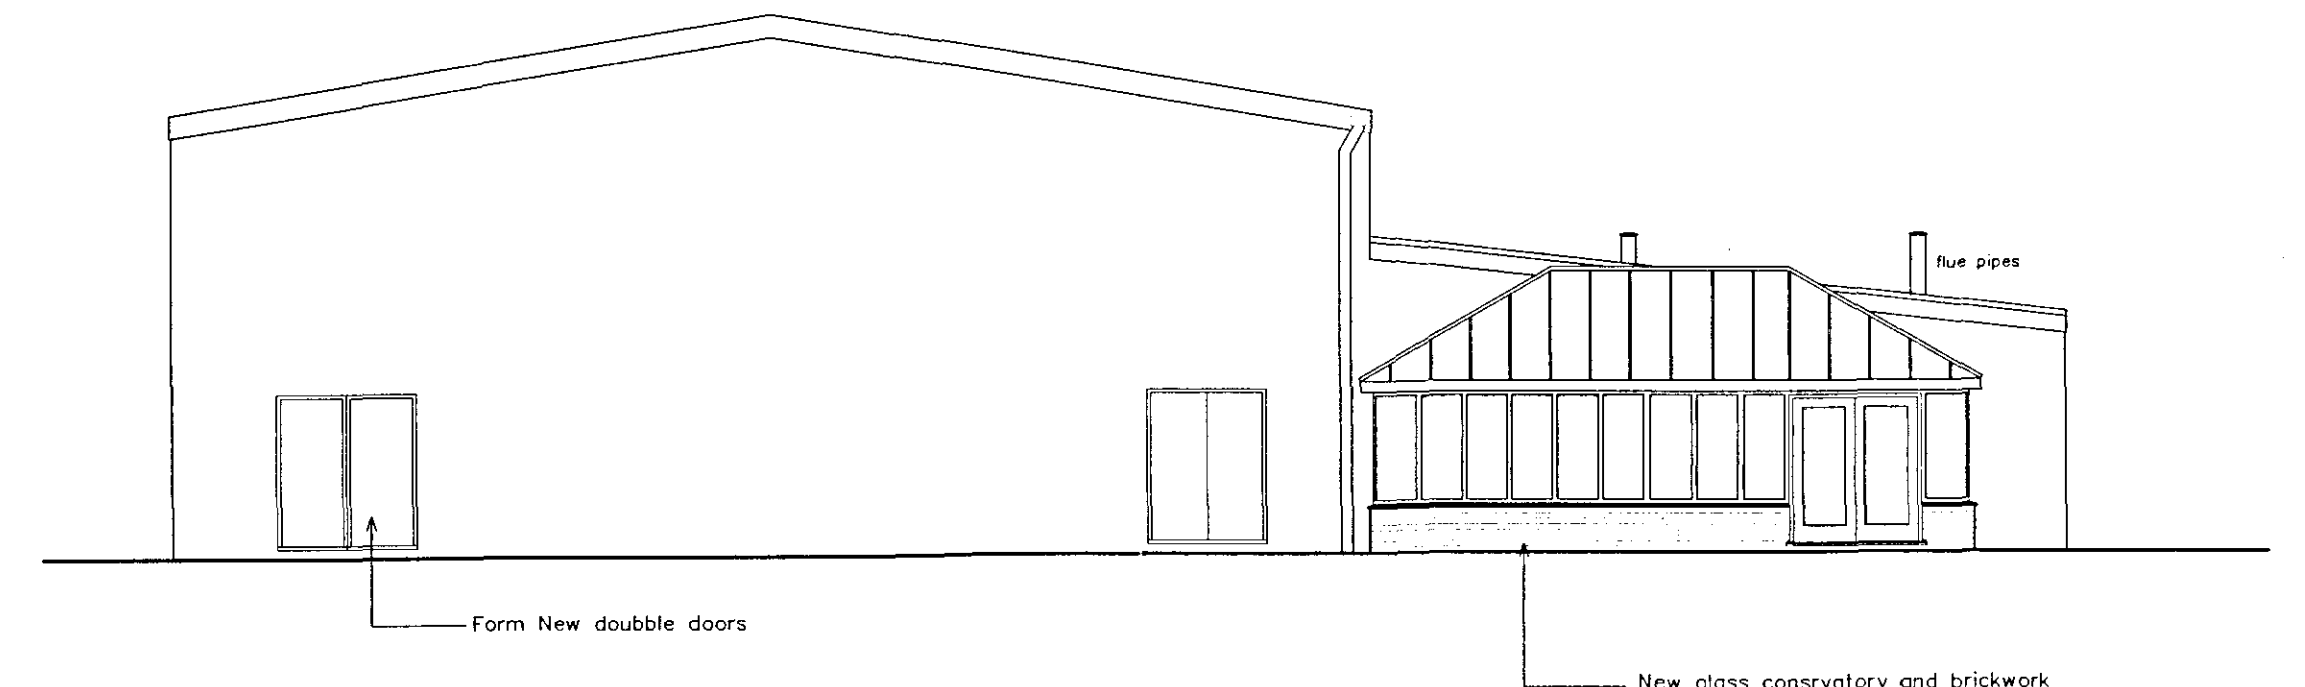

side elevation

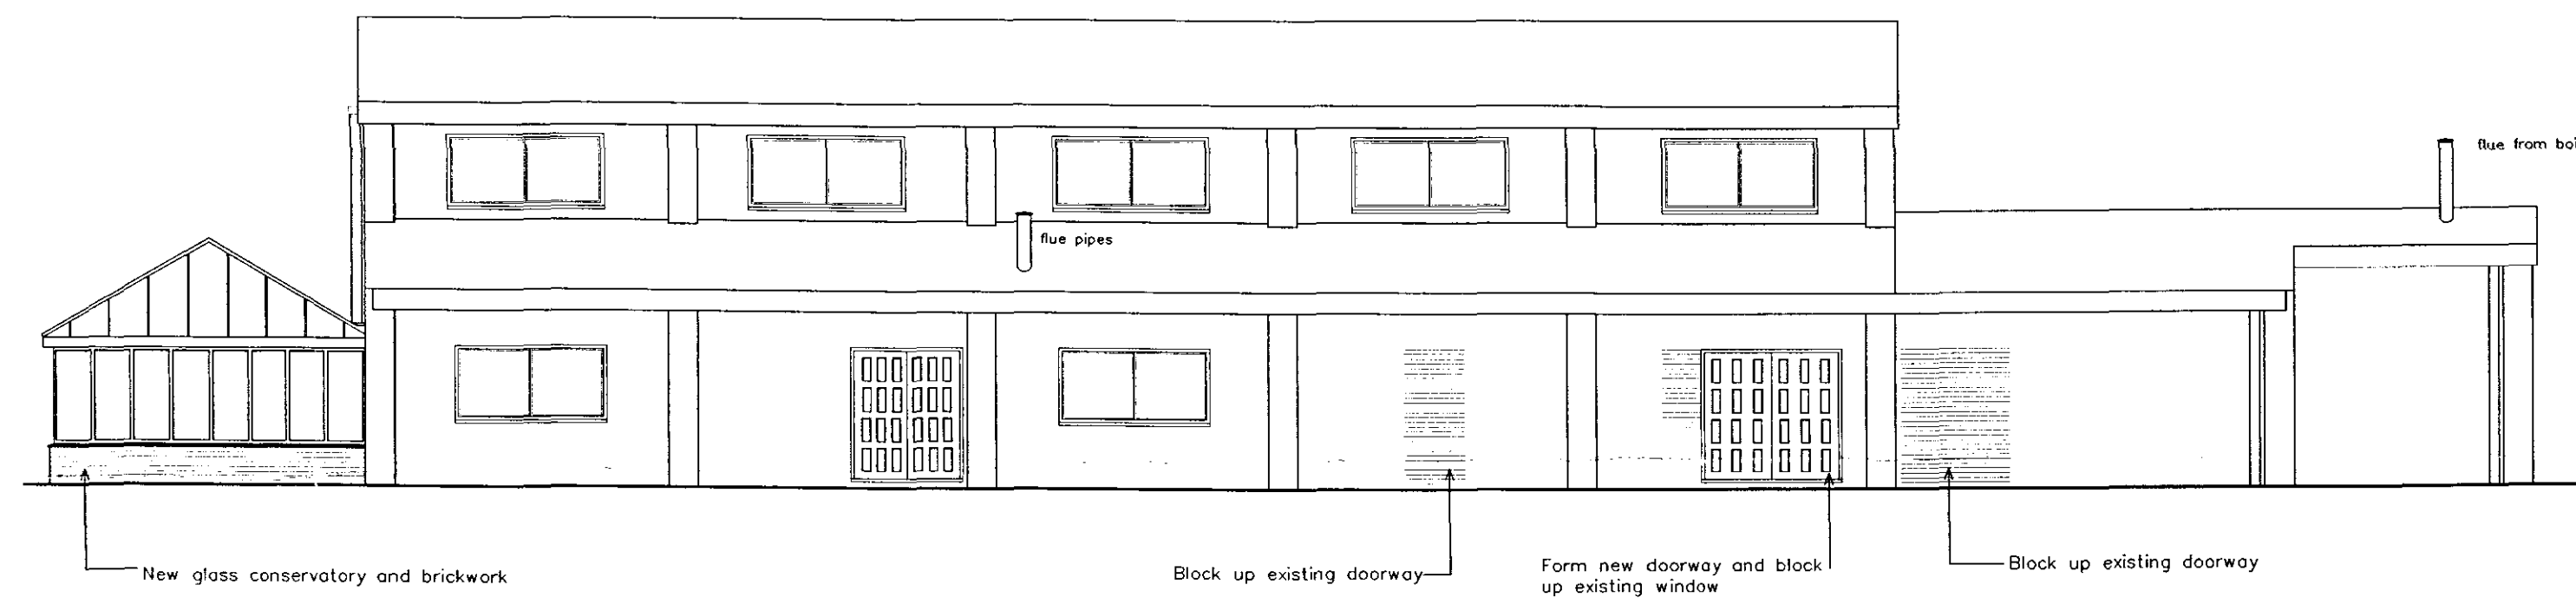


front elevation

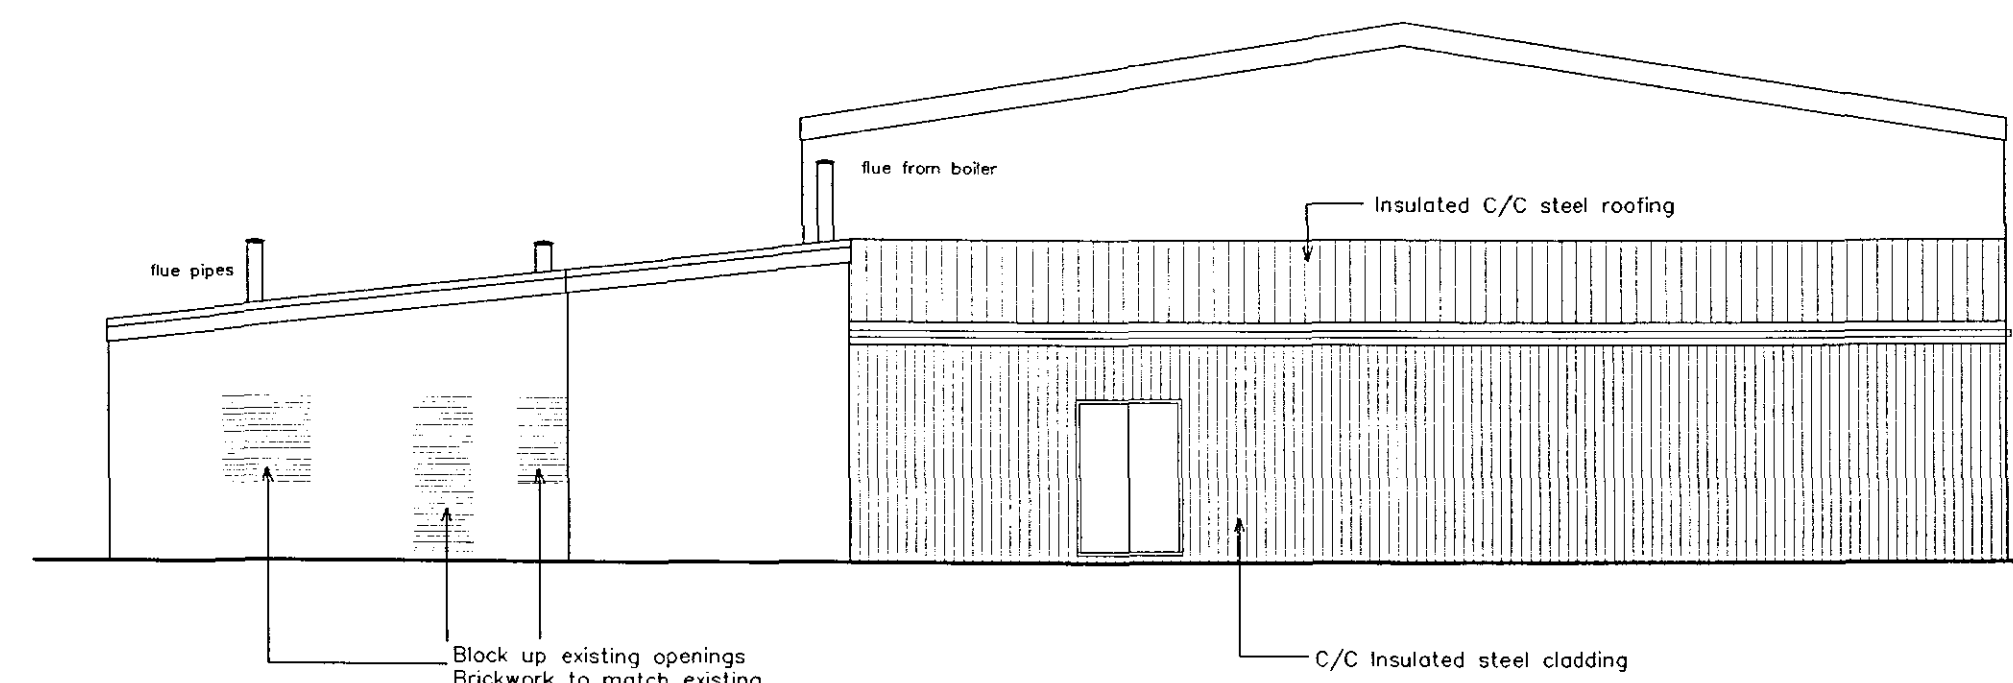

side elevation

Do not scale from this drawing.
This drawing is copyright and may not be altered, traced, photographed, electronically copied or used for any purpose other than that for which it is issued, without the written permission from Barry Johnson Architect.
The General Contractor is to check all dimensions on site and report any discrepancy to the Architect.

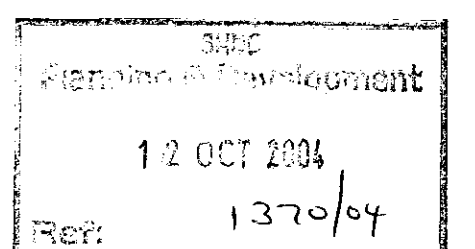

Revisions
Client
Whoplole Drive & District
Playing Field Association

Job Title
PROPOSED ALTERATIONS &
REFURBISHMENT
ELIZABETHAN CENTRE
WHOPLOLE DROVE
SPALDING, Lincolnshire

Drawing Title
ELEVATIONS AS
PROPOSED
**DETERMINED
PLAN**

Scale
1:100
Date
03:09:04
C.A.D.

Barry Johnson DipArch, RIBA
Chartered Architect
16 Main Ridge West, Boston
Lincolnshire PE21 6QN
Telephone 0205 367929
Fax 0205 358031

Job No.
1010
Drawing No.
A 20 A