


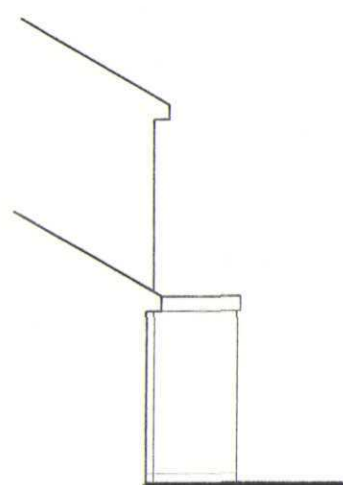


SIDE ELEVATION




FRONT ELEVATION



SIDE ELEVATION

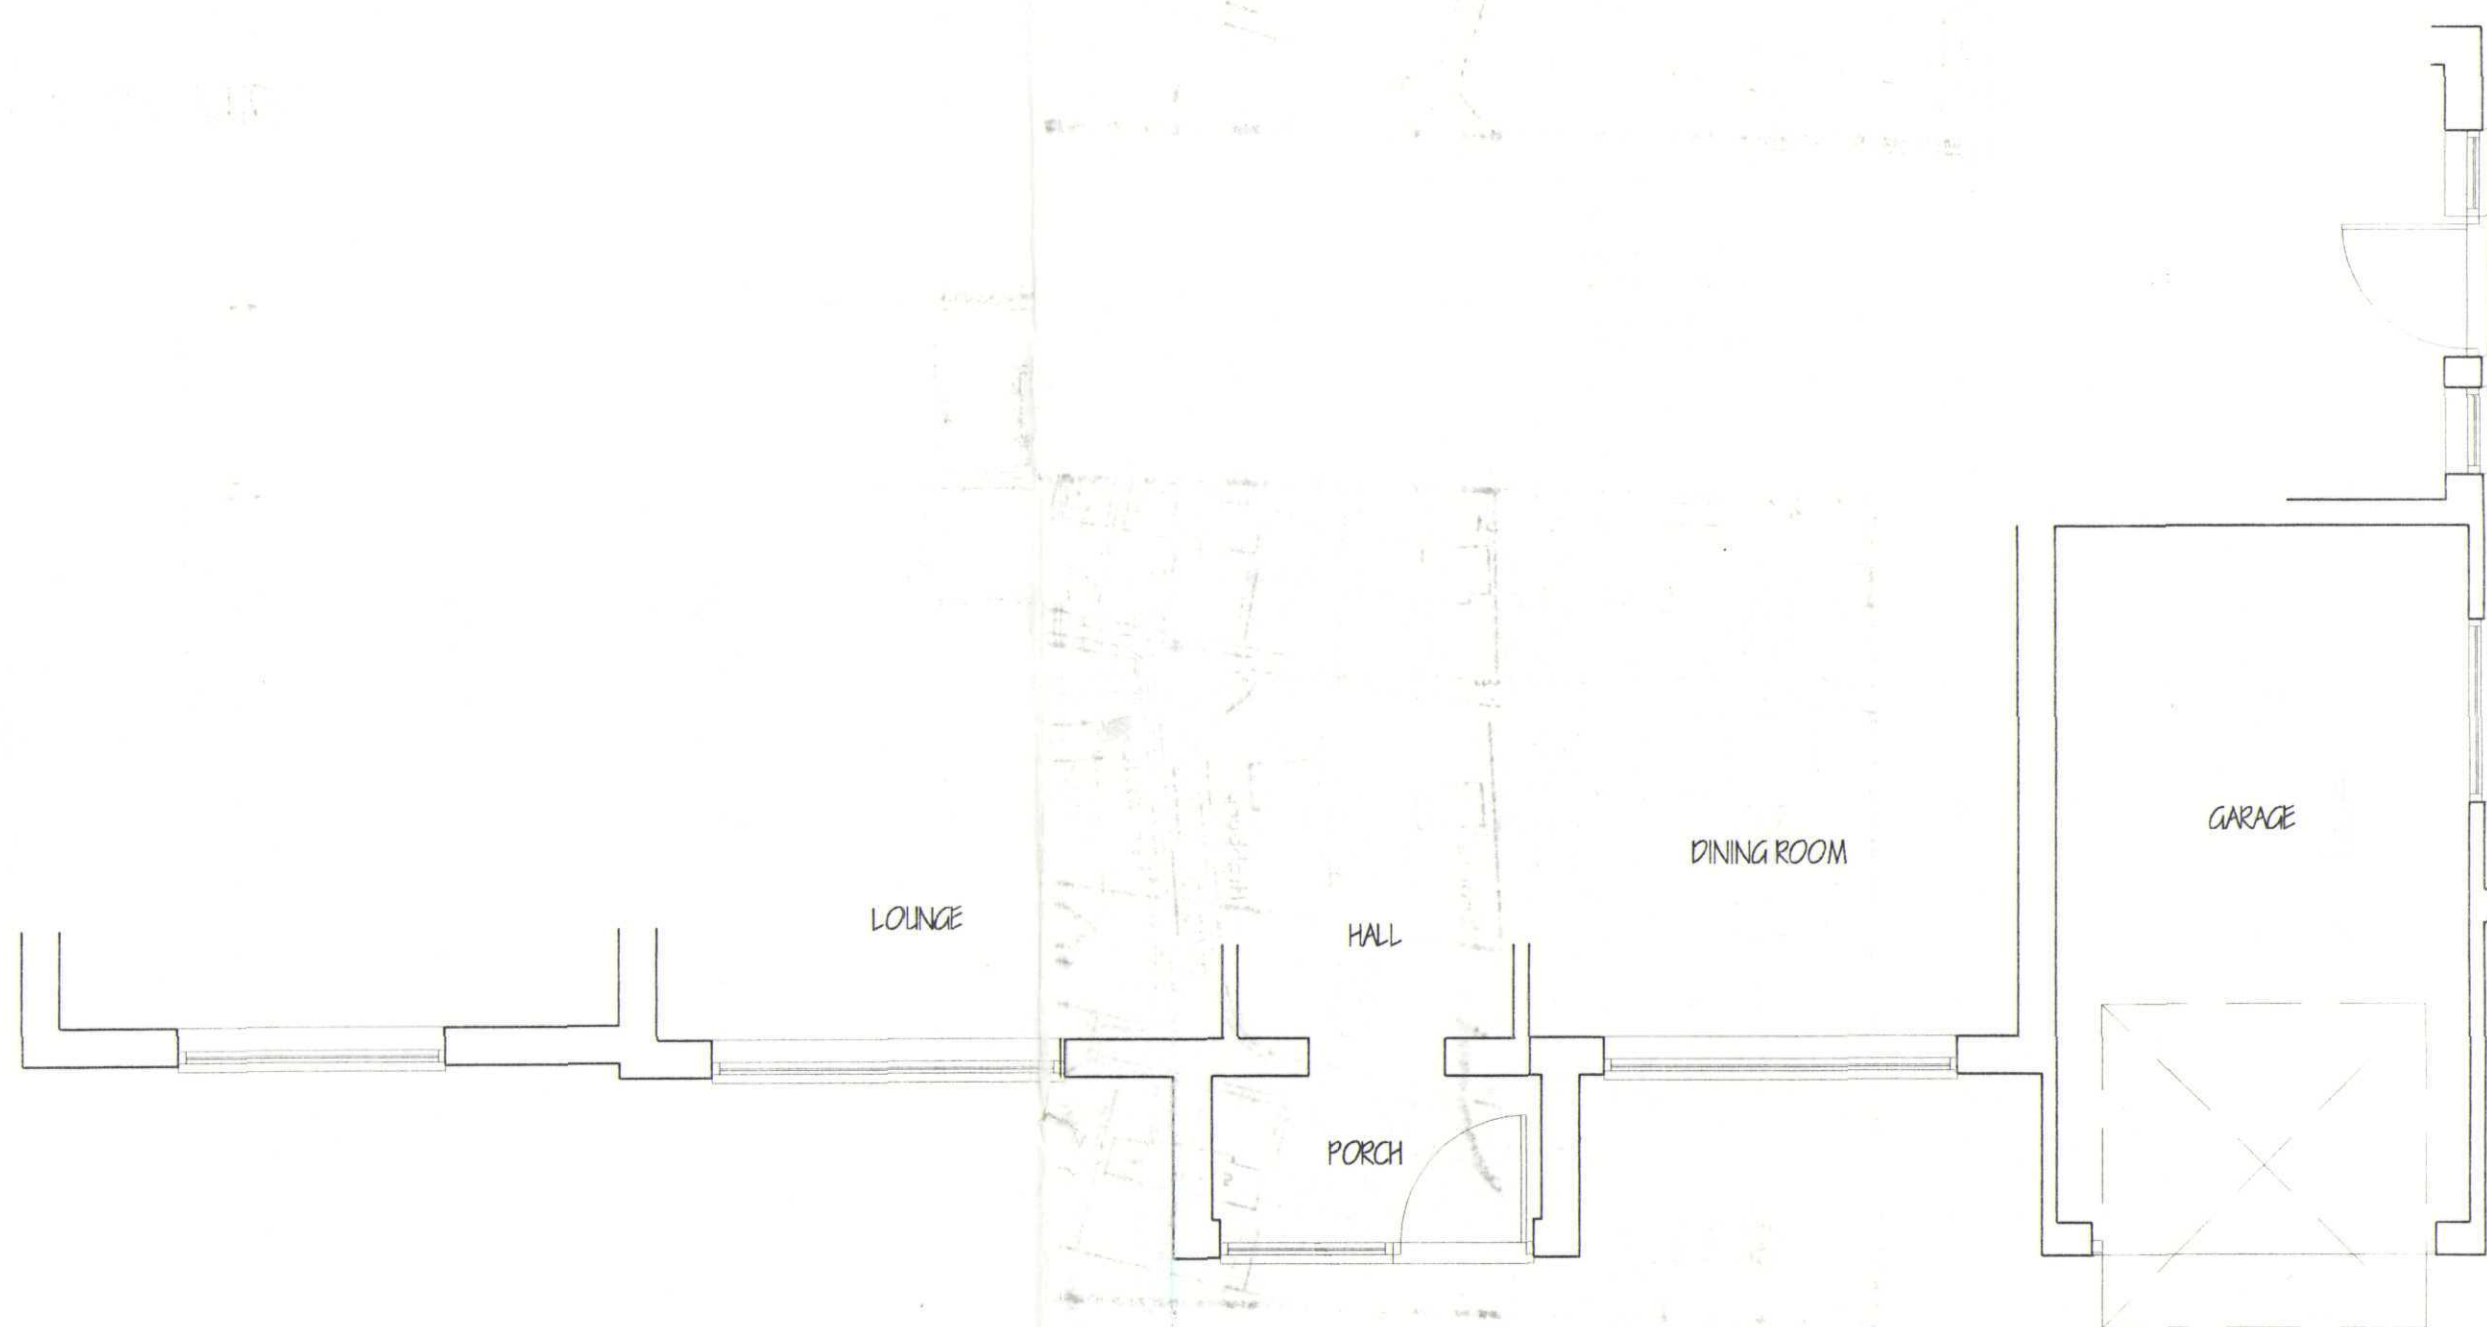

FLOOR PLAN

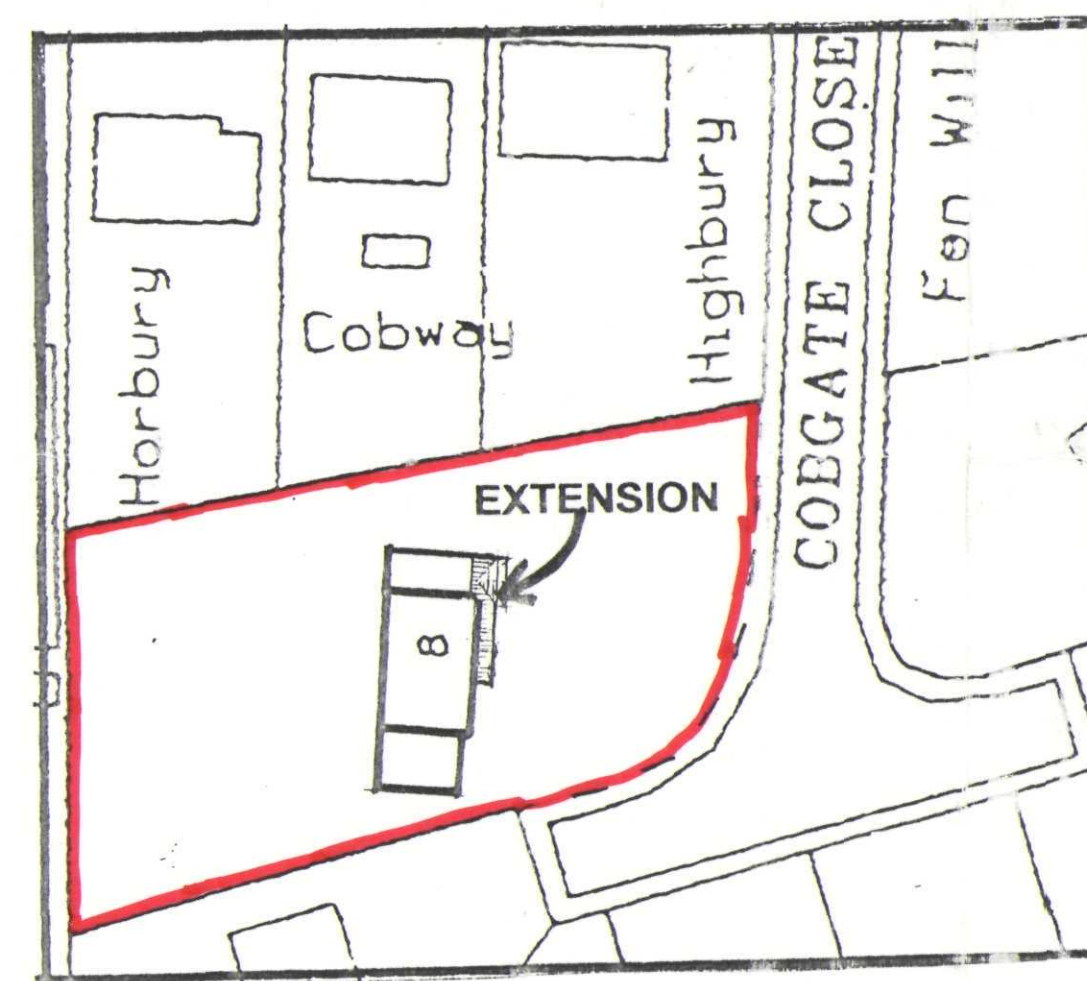

SITE PLAN
1/500



LOCATION PLAN
1/1250



**DETERMINED
PLAN**

SHDC
PLANNING & DEVELOPMENT
20 NOV 2003
Ref. 1394/03

ref.	revision	date
G. R. MERCHANT IENG AMICE FIWO ARCHITECTURAL, STRUCTURAL AND LAND DRAINAGE CONSULTANTS Unit 4, Wrights Mews 12A Park Road, Hobsbach, Spalding, Lincs. PE12 7EE Tel: 01406 490600 Fax: 01406 435744 E-Mail: G. R. Merchant @ Merchant. Co. UK		
Project EXTENSION & ALTERATIONS, COBGATE CLOSE, WHARFODE, SPALDING, LINC'S.		
Client MR. & MRS. L. PUTMAN.		
Drawing FLOOR PLAN & ELEVATIONS, EXISTING		
Job Ref.	Drawing No.	
814-03	01	
Date	Drawn	
NOV '03	ARM	
Scales 1/50 1/100 [unless otherwise stated]		
DO NOT SCALE FROM THIS DRAWING This drawing is copyright and may not be altered, copied, reproduced or used for any other purpose other than that for which it is issued. The General Contractor is to check all dimensions on site and report any discrepancies to the Architect. All details shown on this drawing including foundations are to be constructed in accordance with the specifications and standards of the Architect and the Building Regulations. The Architect is not responsible for the accuracy of the information contained in this drawing and does not warrant its accuracy. The drawing is issued on the basis of the information provided and does not purport to be a full specification of the works. It is a preliminary drawing and is not to be used for construction purposes. The drawing is issued on the basis of the information provided and does not purport to be a full specification of the works. It is a preliminary drawing and is not to be used for construction purposes.		