
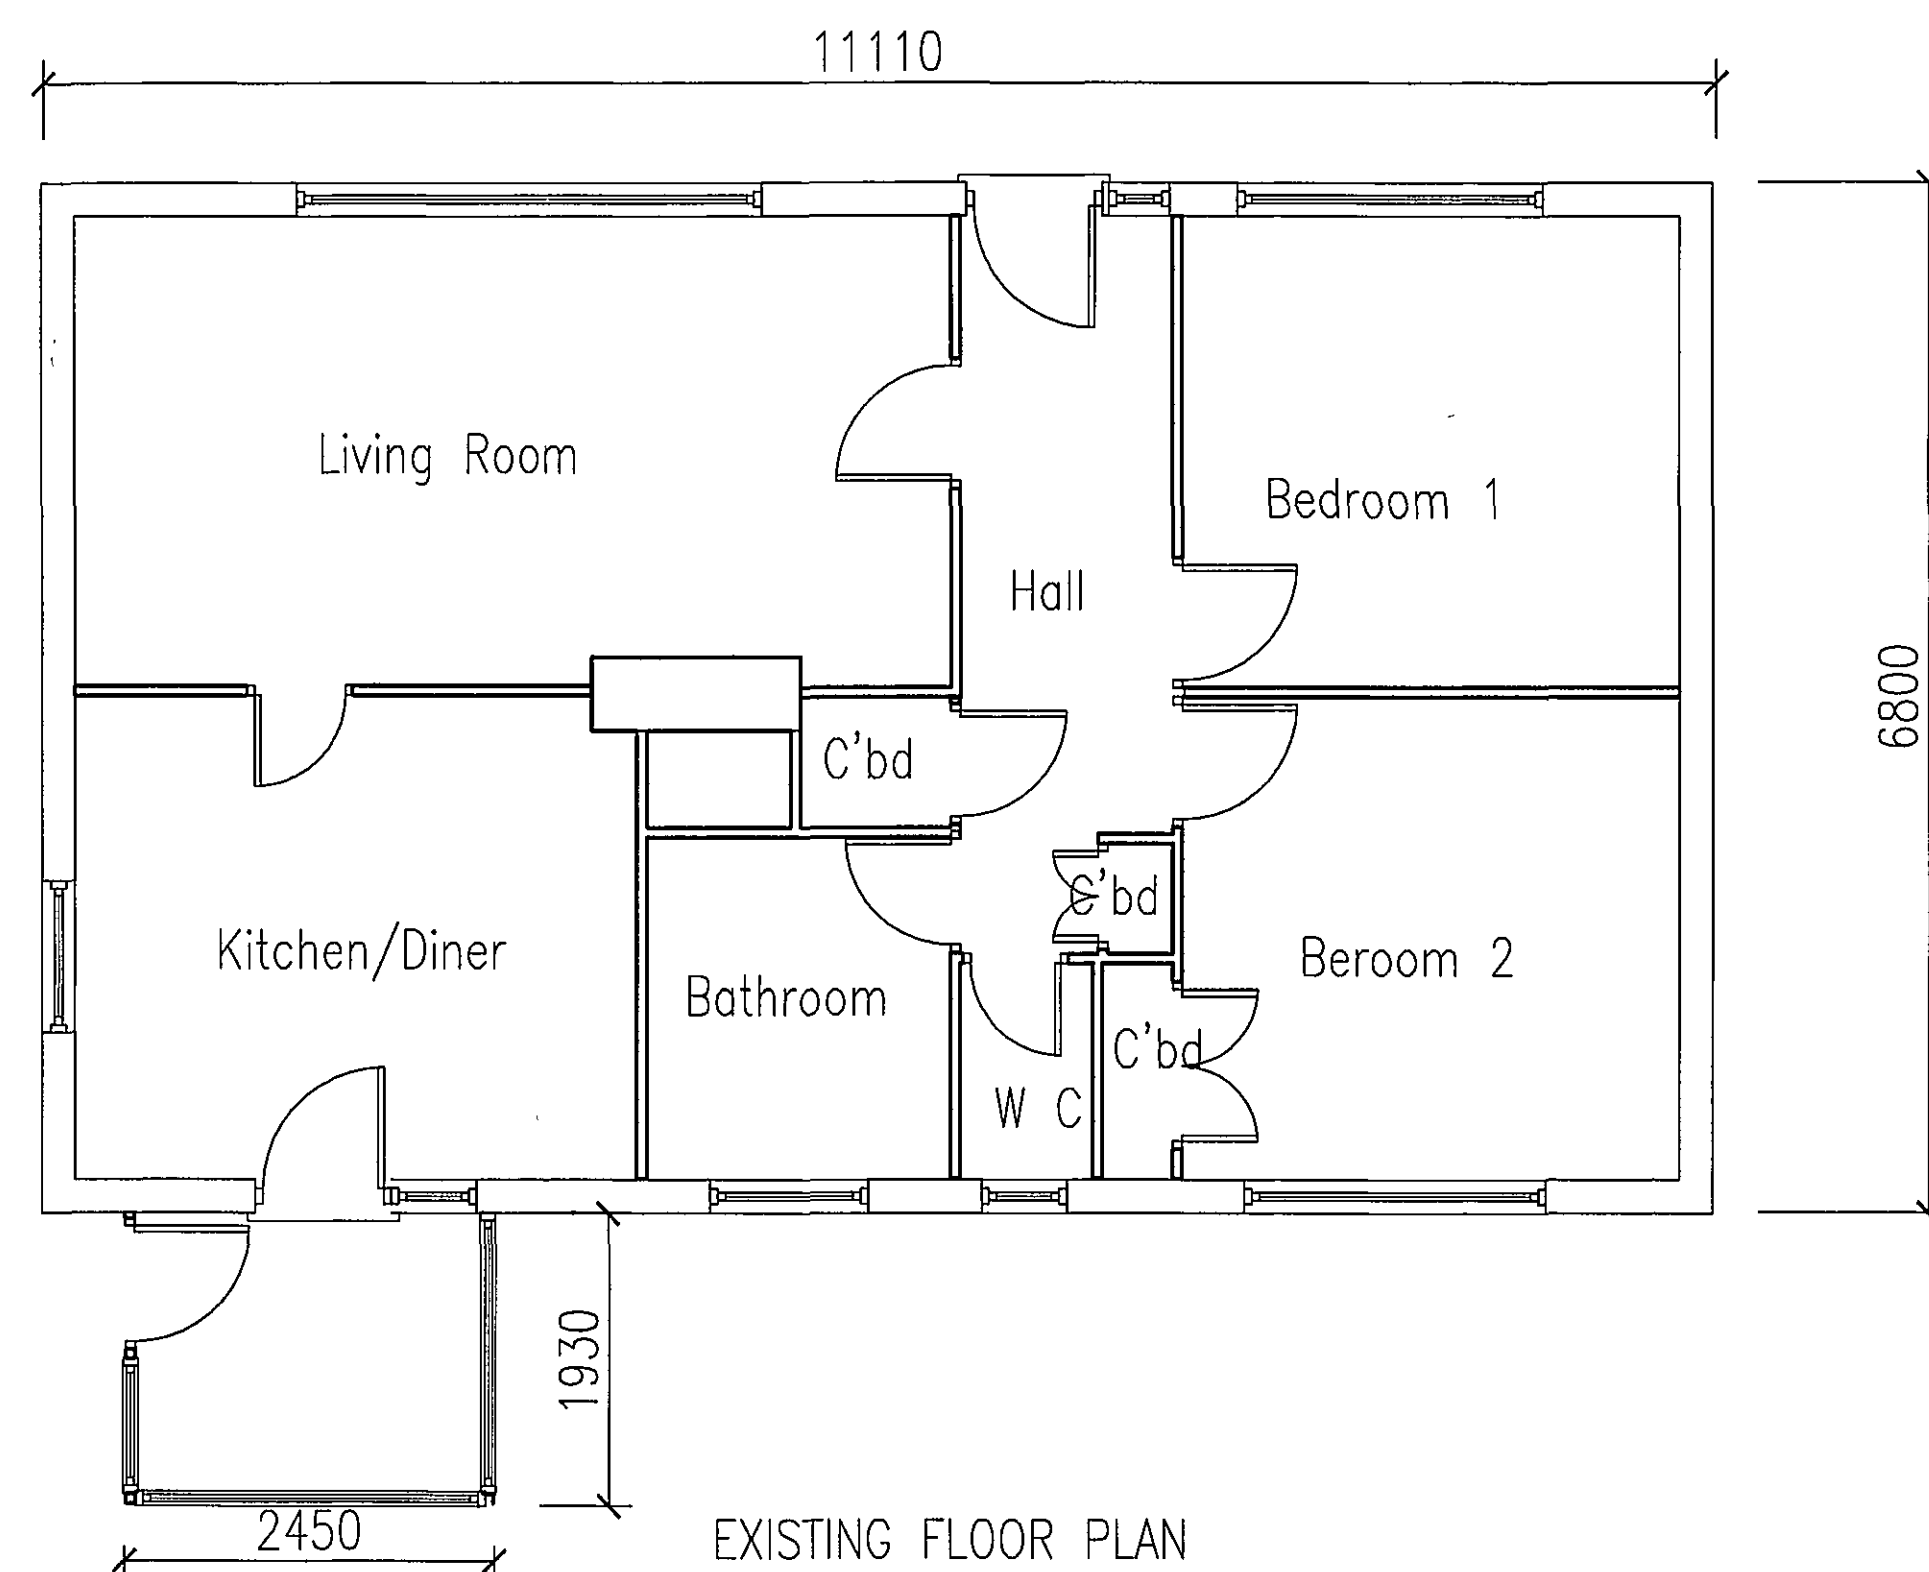
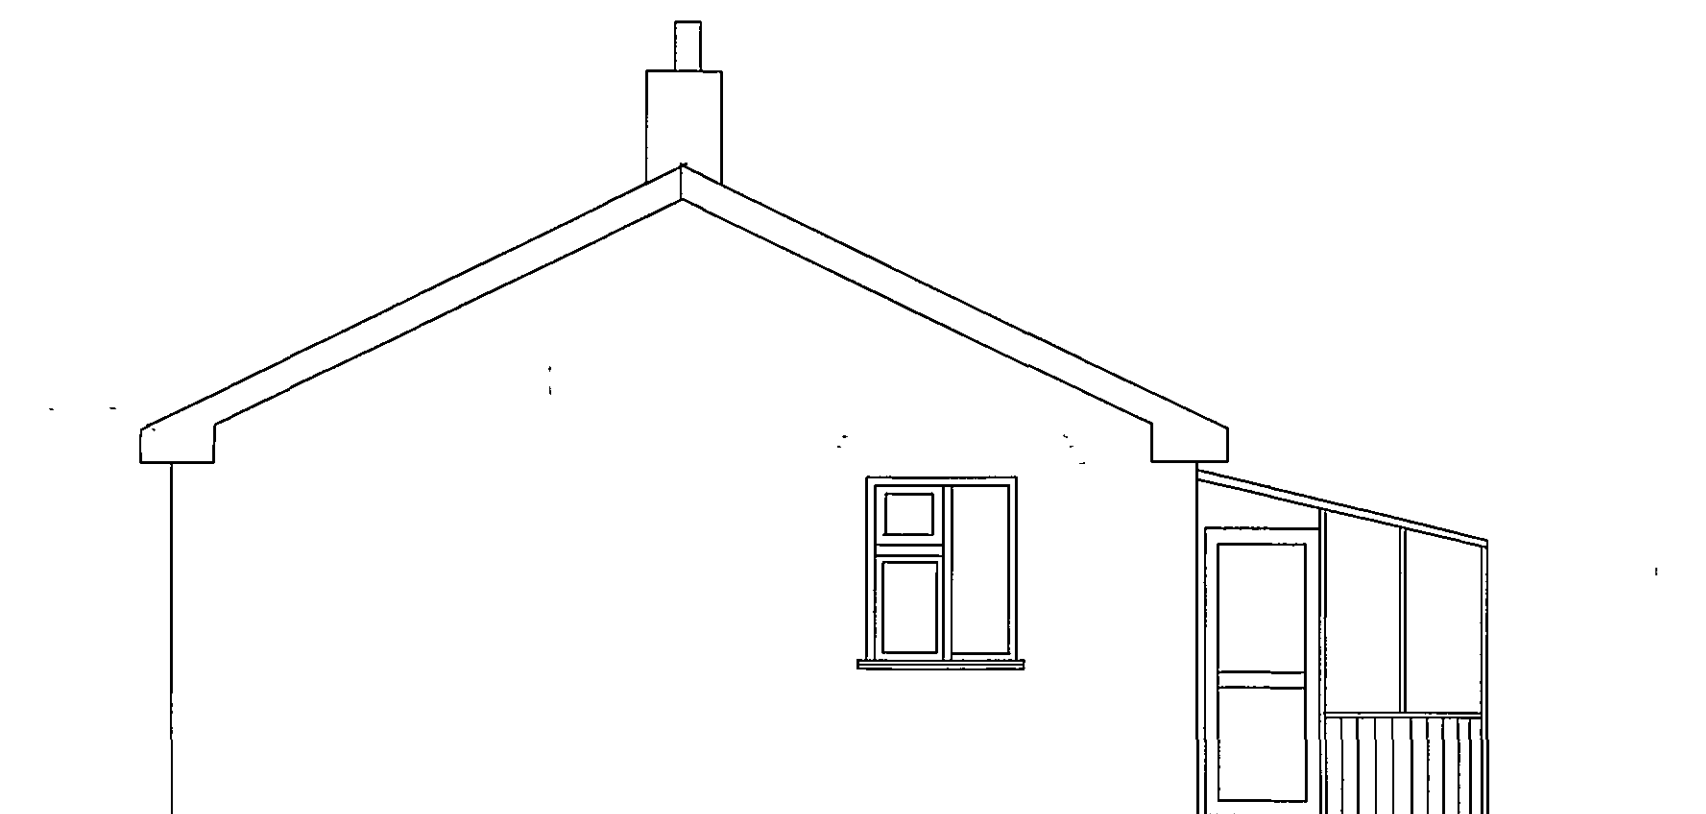
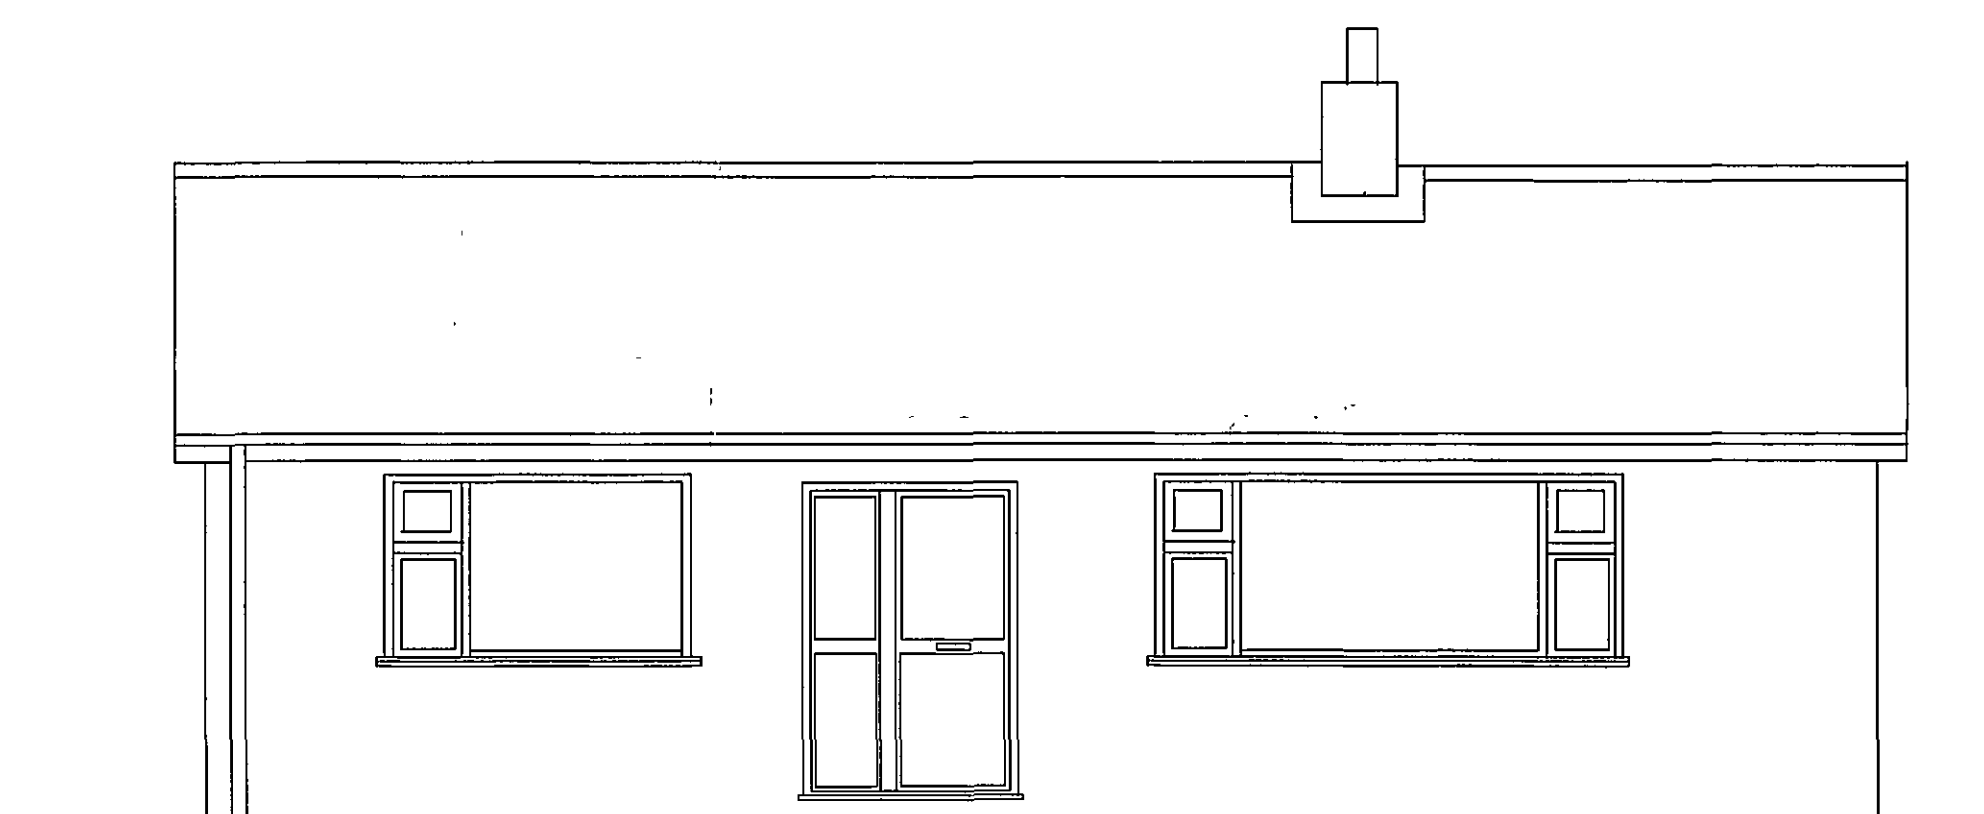
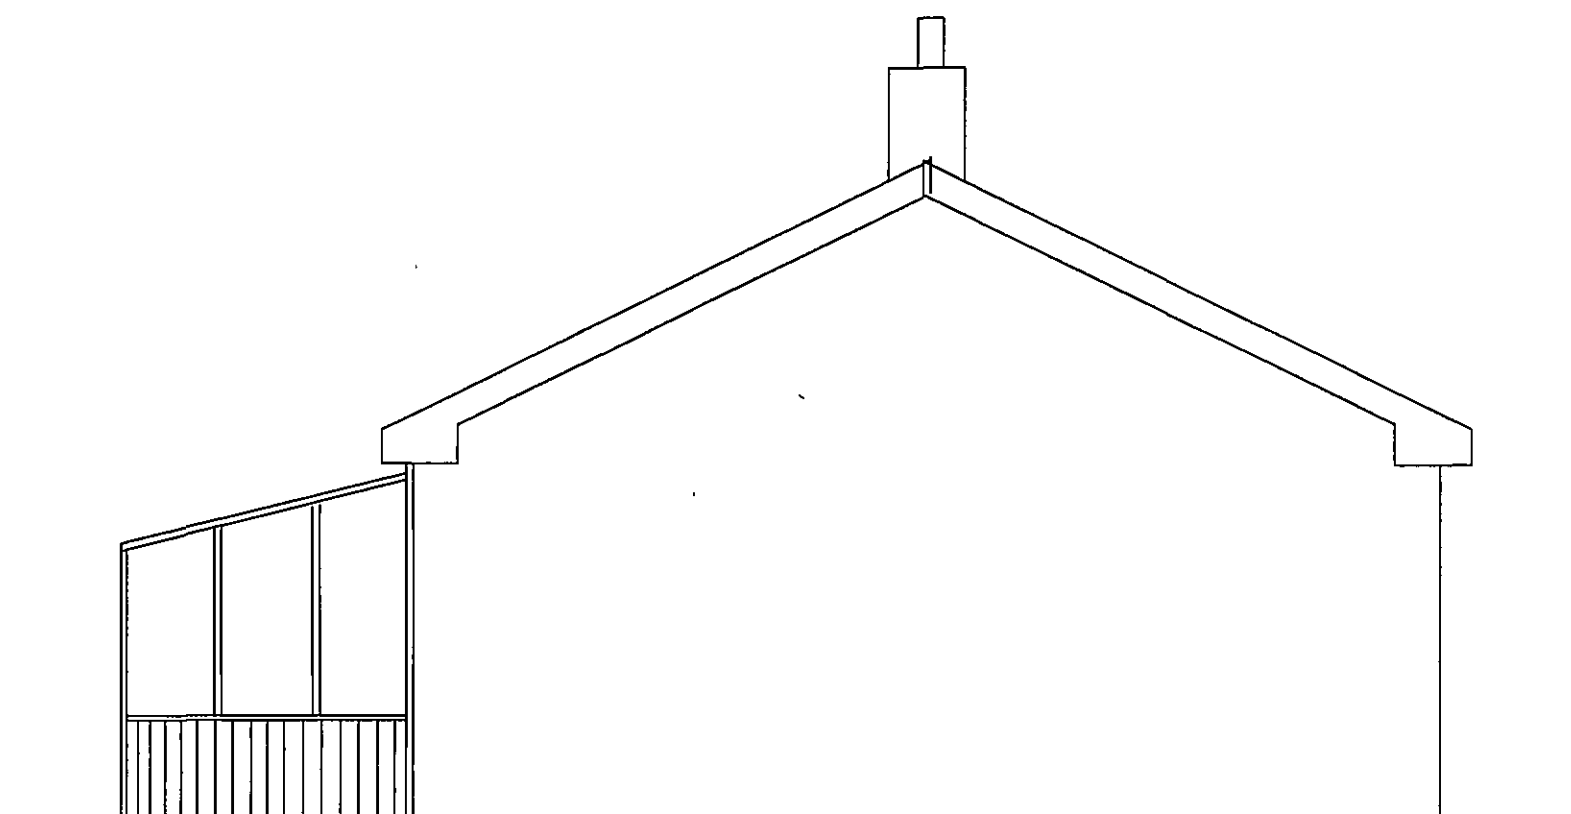
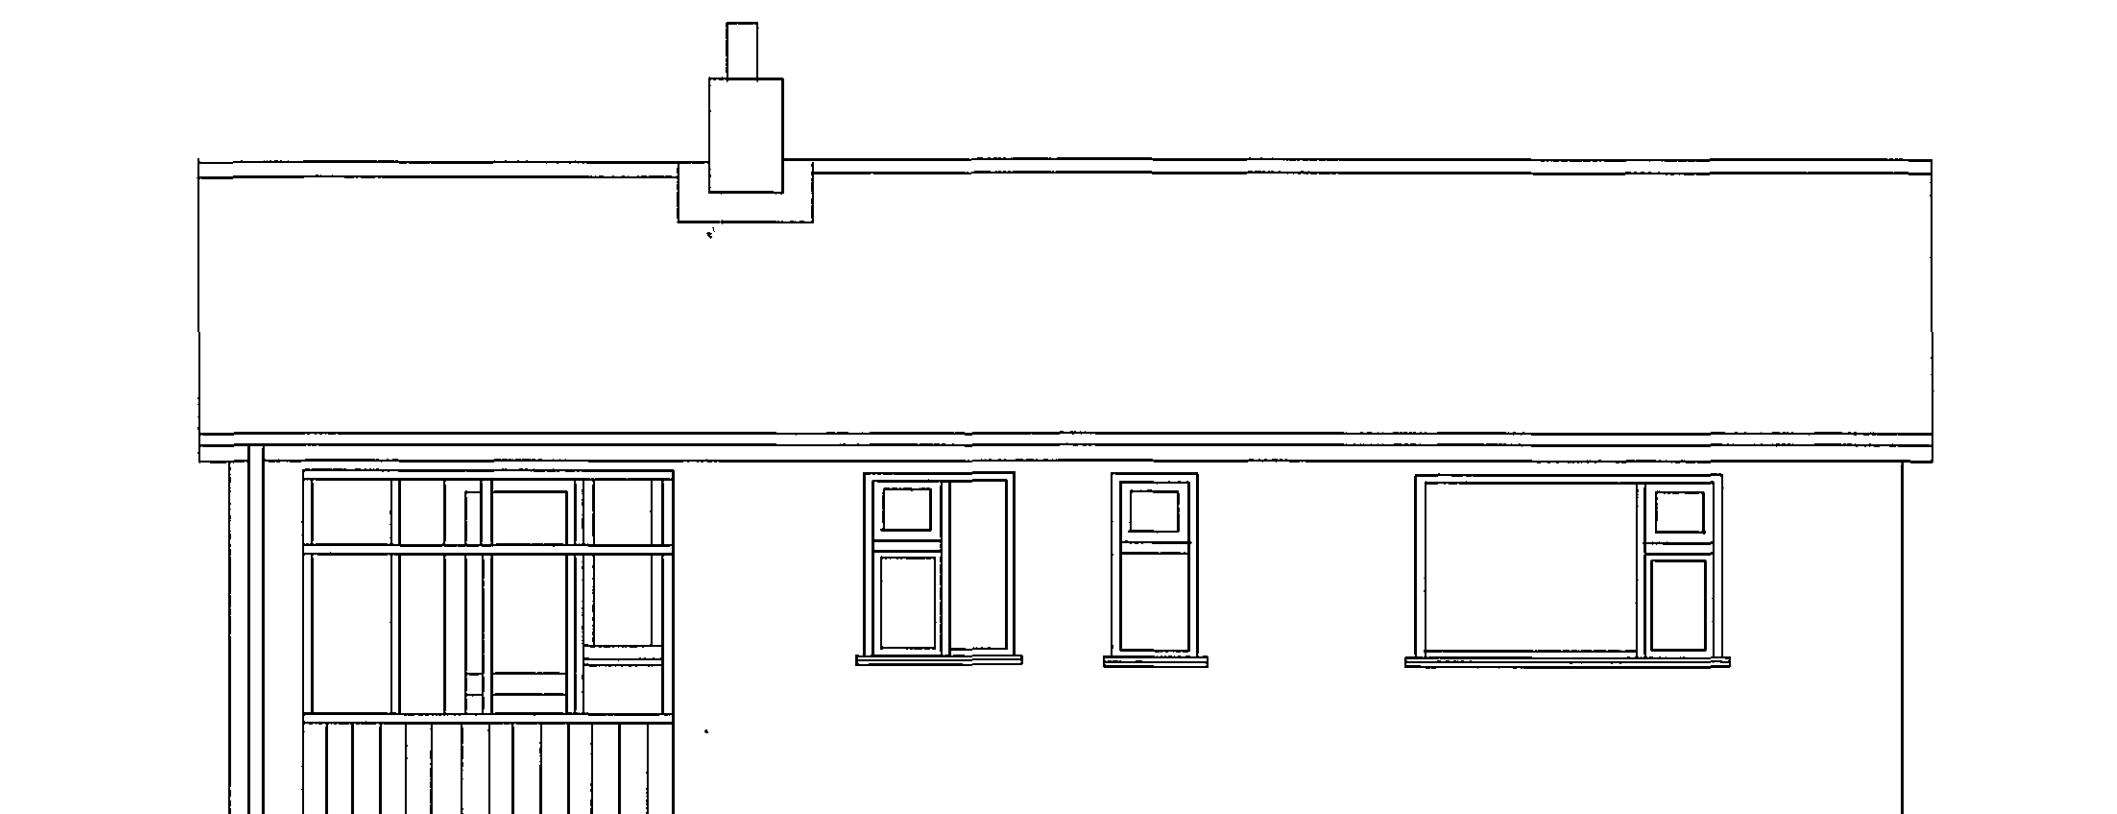


[illegible]

|      |           |       |
|------|-----------|-------|
| Ref: | Revision: | Date: |
|------|-----------|-------|

**WENMAN BUILDING DESIGN Ltd.**  
2 Austendyke Road  
Weston Hills  
Spalding  
Lines. PE12 6BX  
Tel/Fax 01775 724171  
Mobile 0784 178437

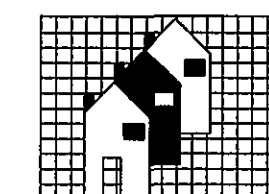

Project:

PROPOSED DETACHED 4 BED HOUSE  
(REPLACEMENT DWELLING)  
AT 107 BLENHEIM  
WHAIPAHOE TOWN  
SOUTH ISLAND  
NEW ZEALAND

Client:

MR & MRS LOWE  
3 FARROW ROAD  
WHAPLODE  
SPALDING  
Lincs.

**DRAWING:**

ELEVATIONS & FLOOR PLAN  
OF DWELLING TO BE DEMOLISHED

DRAWING N°:

WEN/1191/07/01

DATE:

DATE: OCTOBER 2007

DRAWN BY:

RW

|  |         |
|--|---------|
|  | SCALES: |
|--|---------|

1:50 1:100

[illegible]

**HEALTH & SAFETY**  
The client is to ensure that the appointed contractor is familiar with and complies with Health & Safety for Building Sites and Work Places.

SHDC  
Planning & Development  
22 OCT 2007  
Ref: 1405/07

**DETERMINED  
PLAN**