




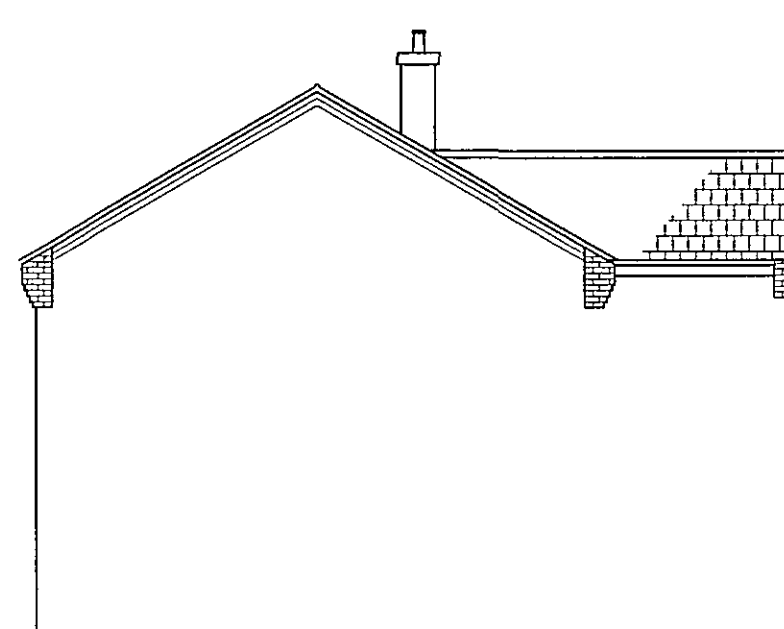


SIDE (NORTH) ELEVATION

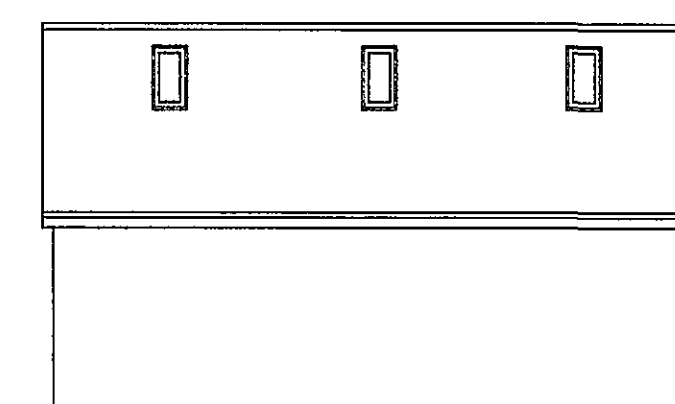


SIDE (NORTH) ELEVATION

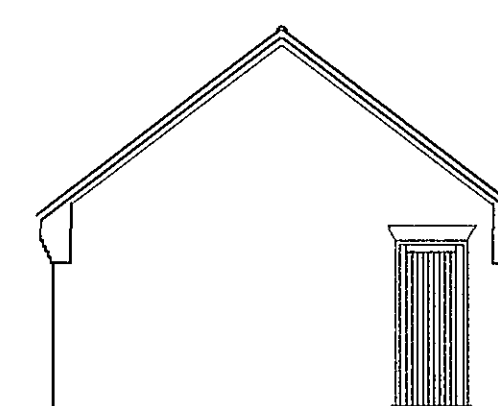


SIDE (WEST) ELEVATION

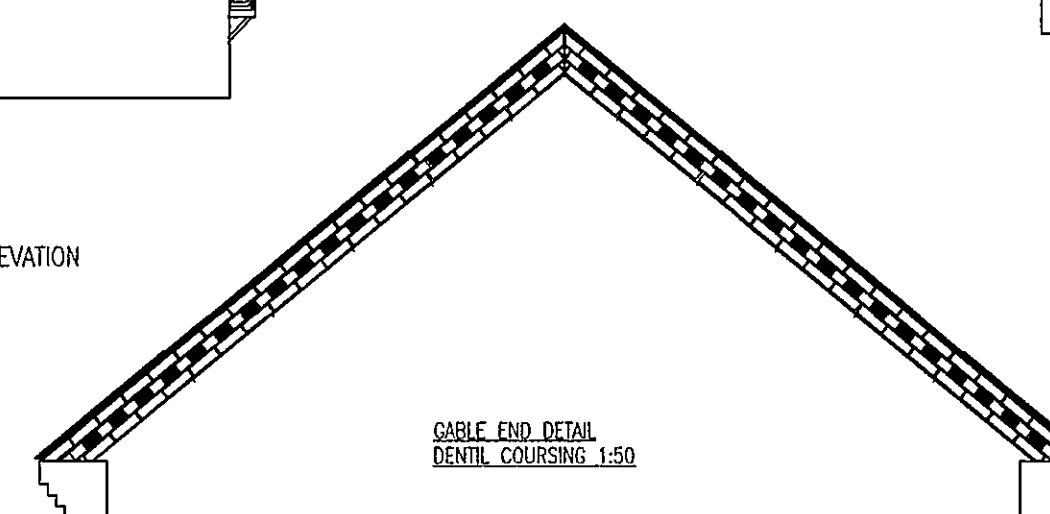




CABLE END DETAIL
DENTIL COURSING 1-50

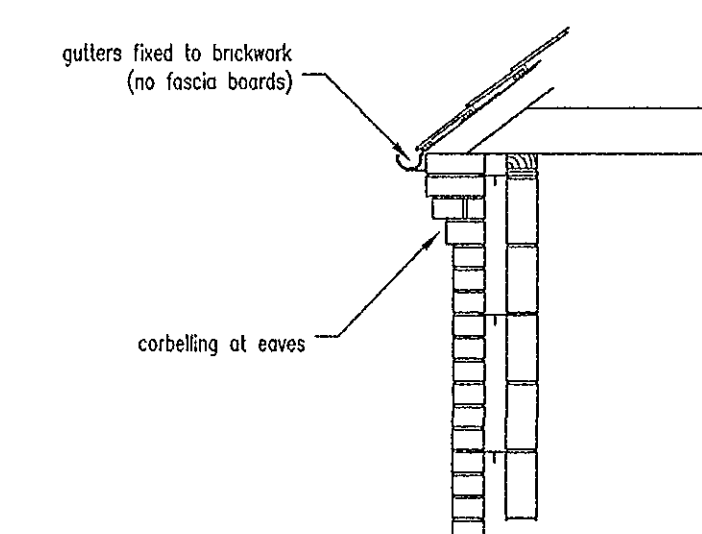BRICK & HALF BONDED
SKEW BACK ARCH DETAIL (F)


outlets fixed to backward

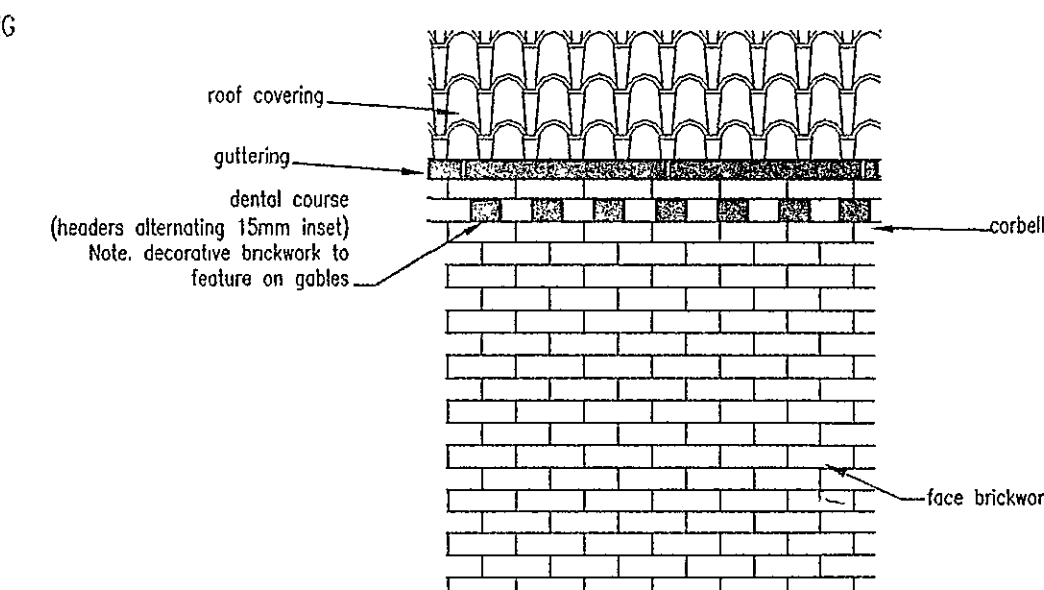

EAVES DETAIL 1:25

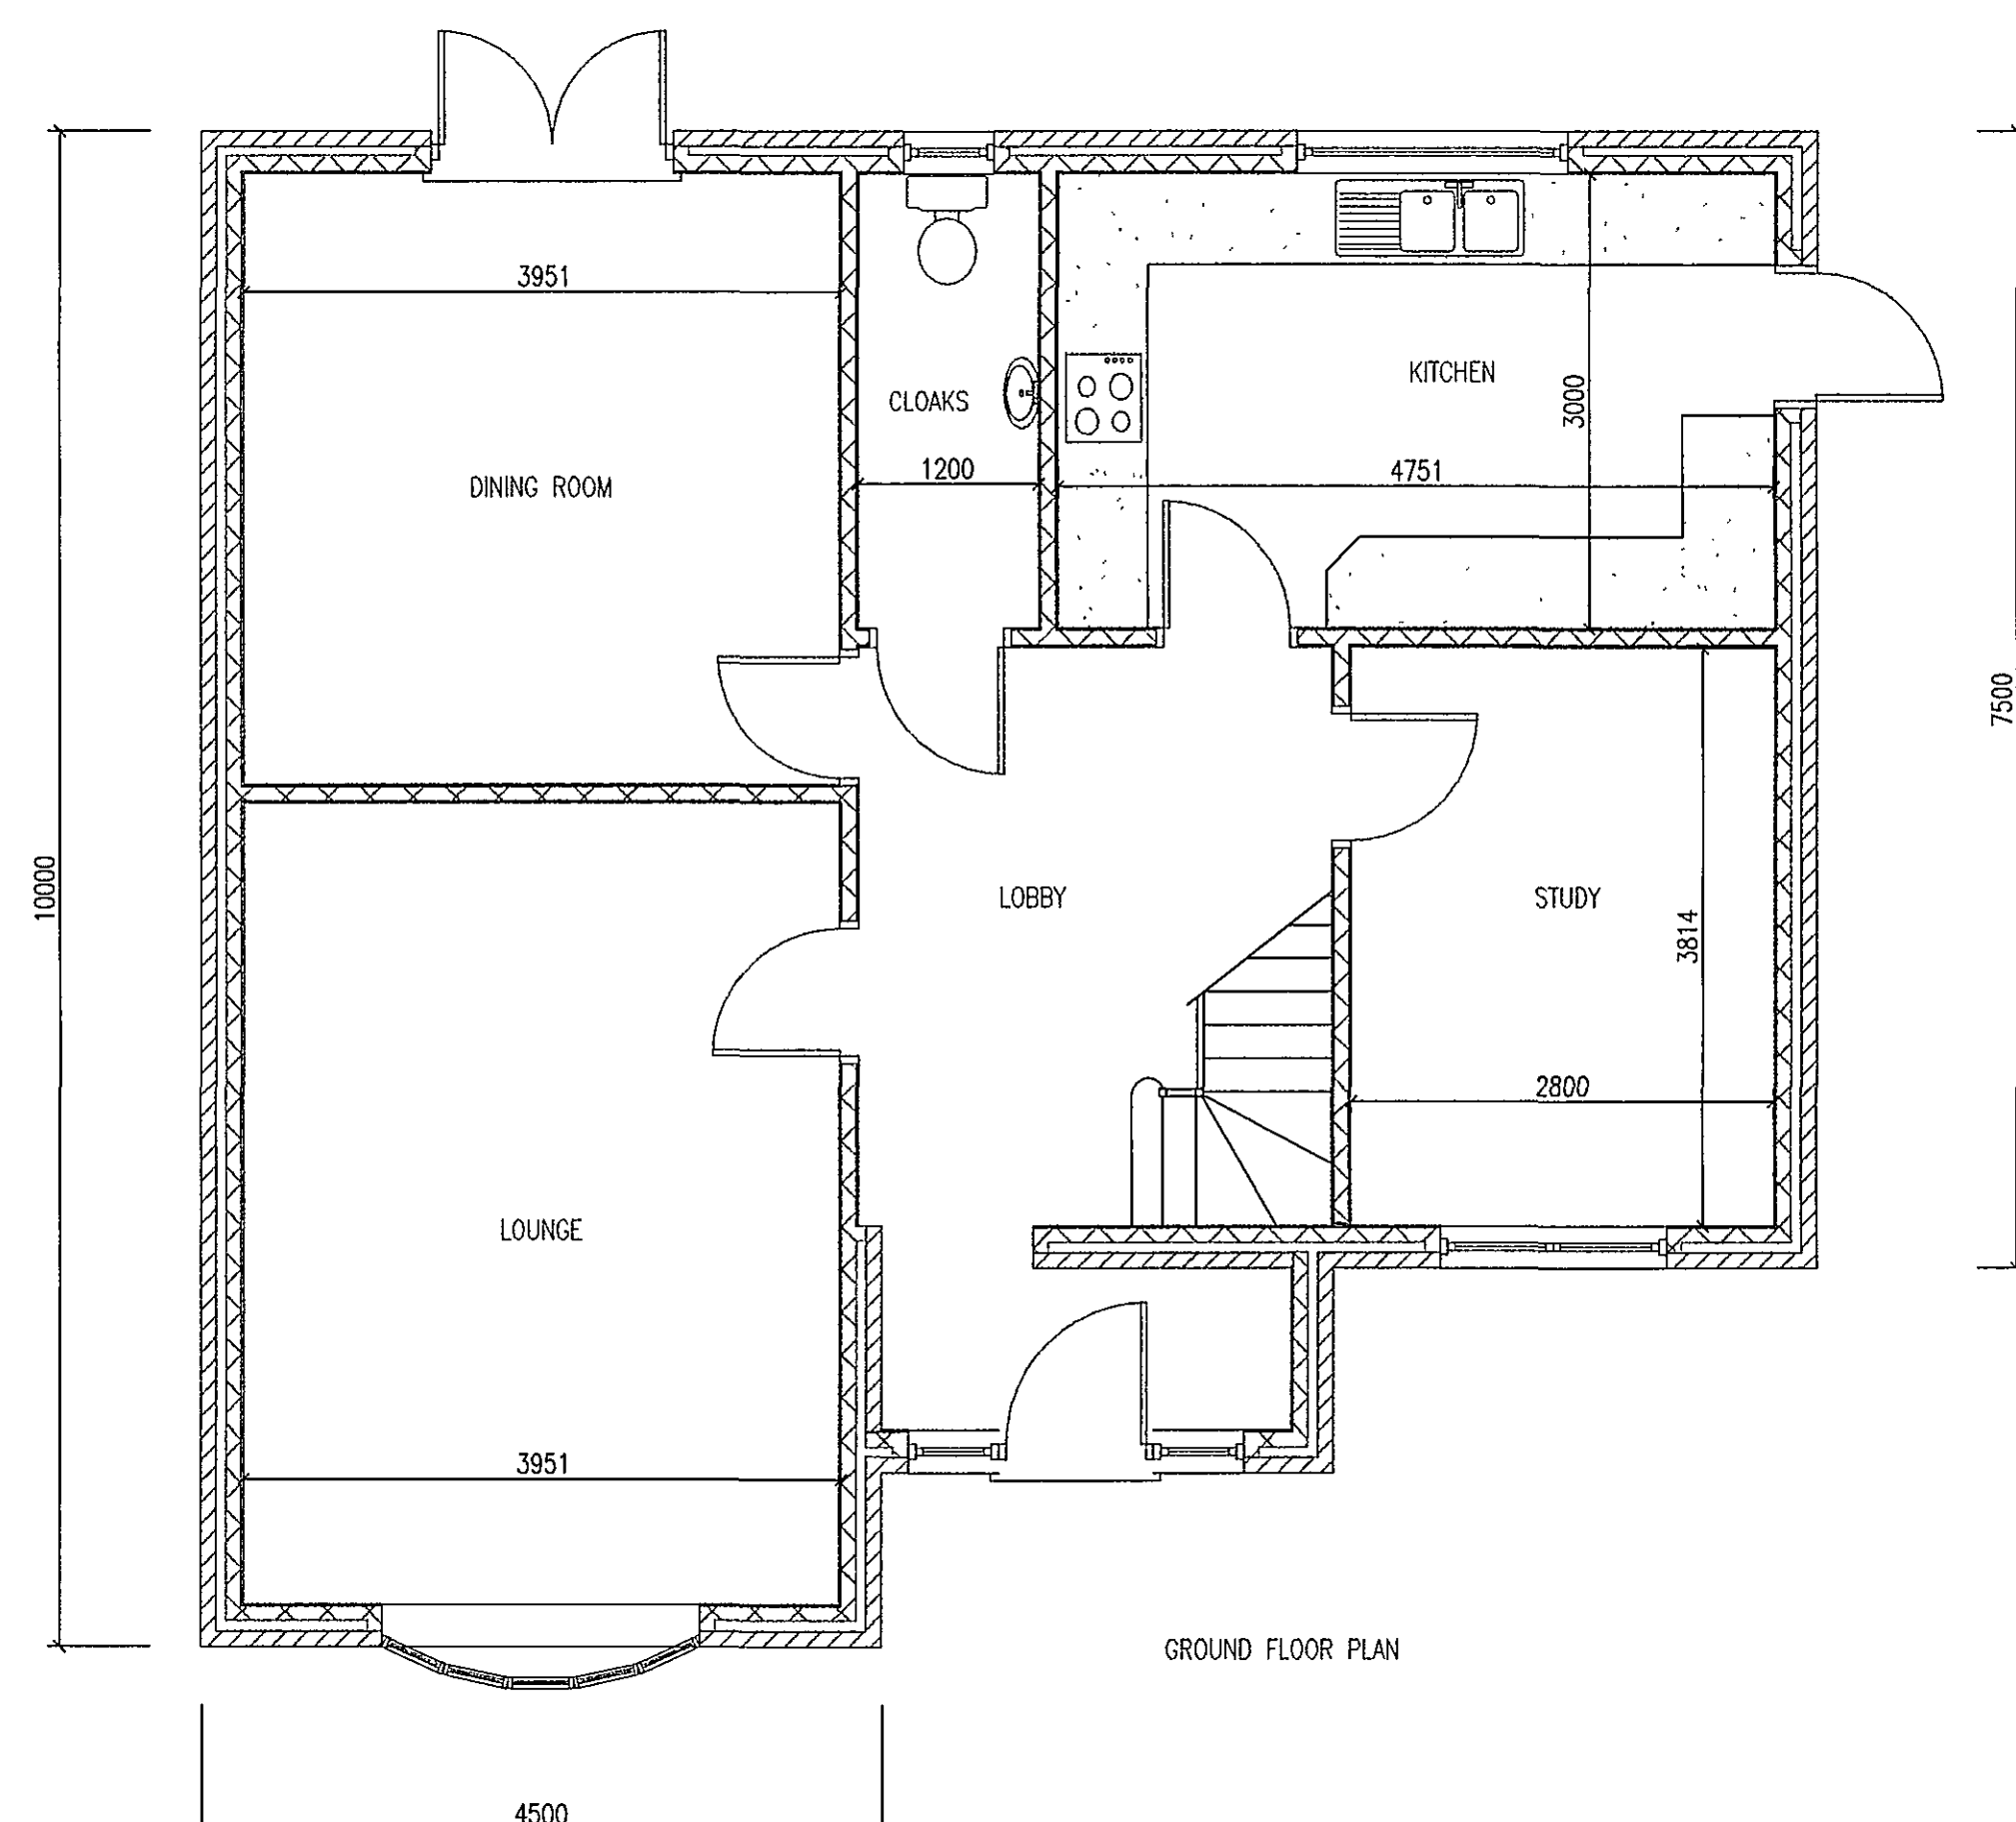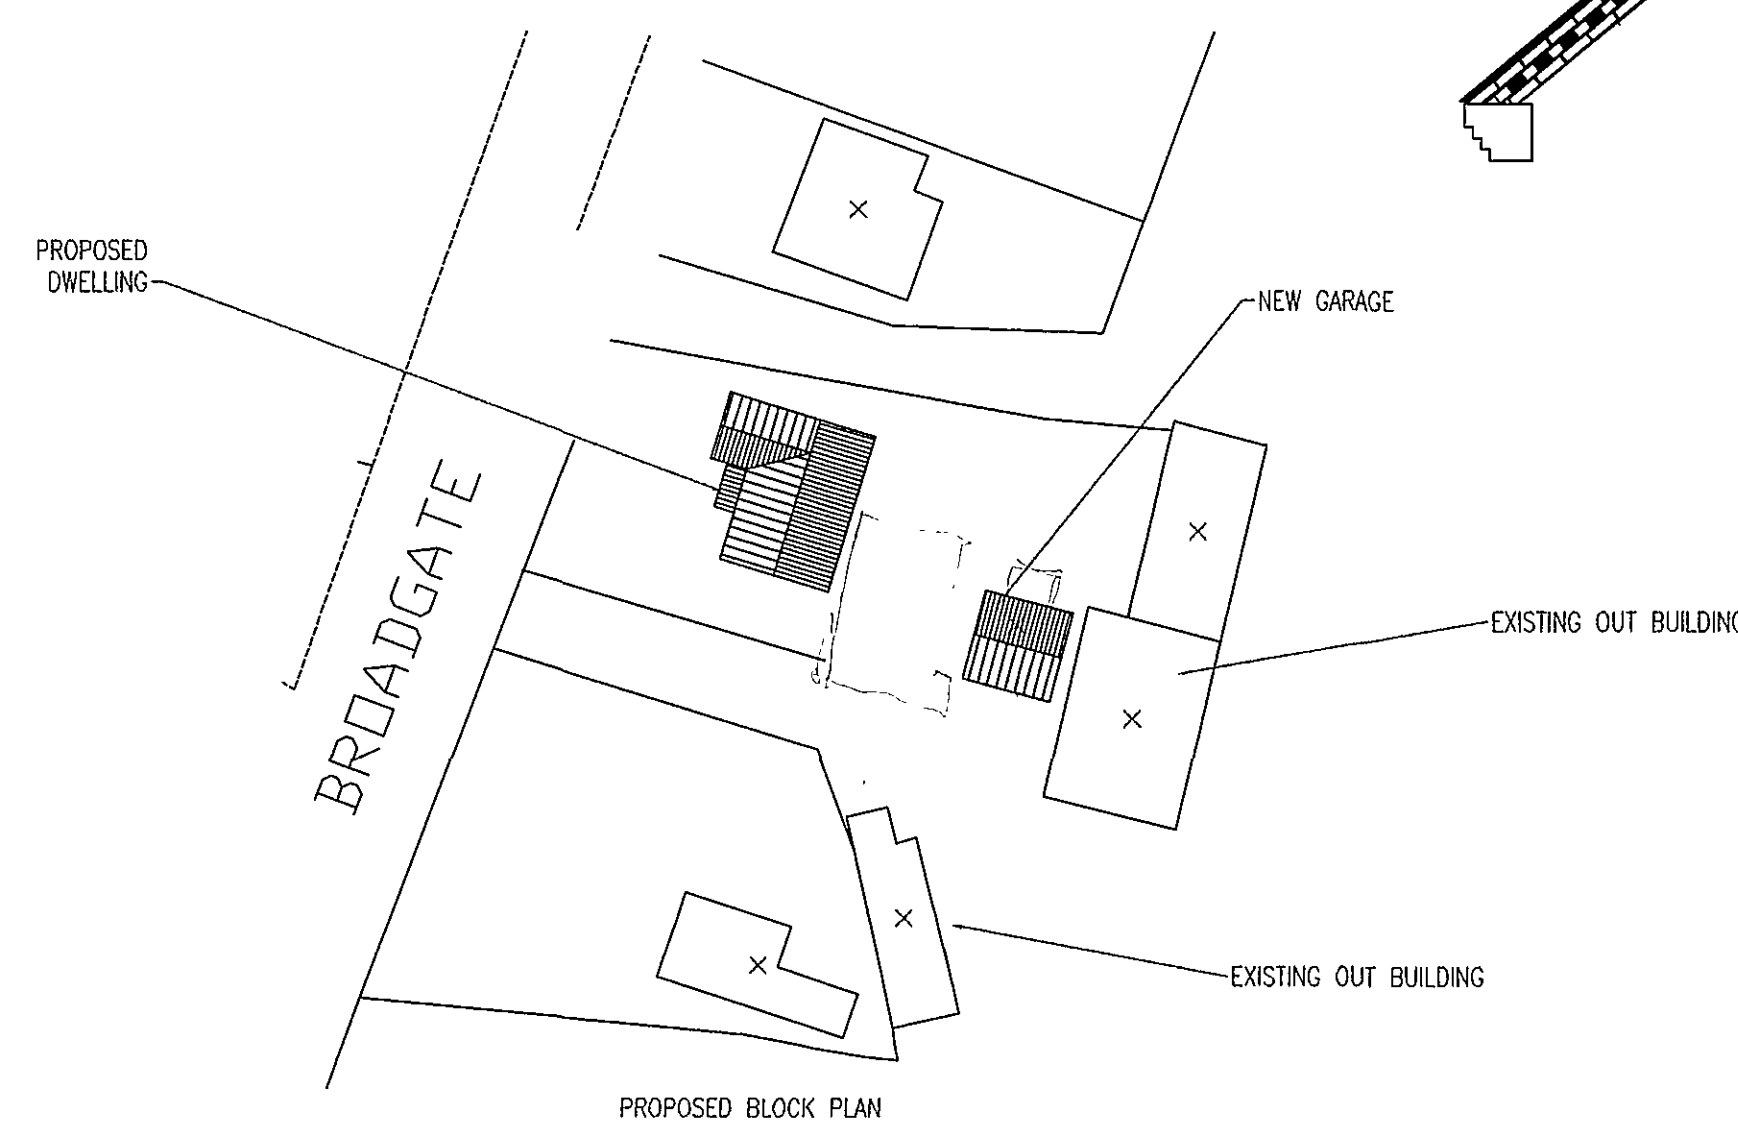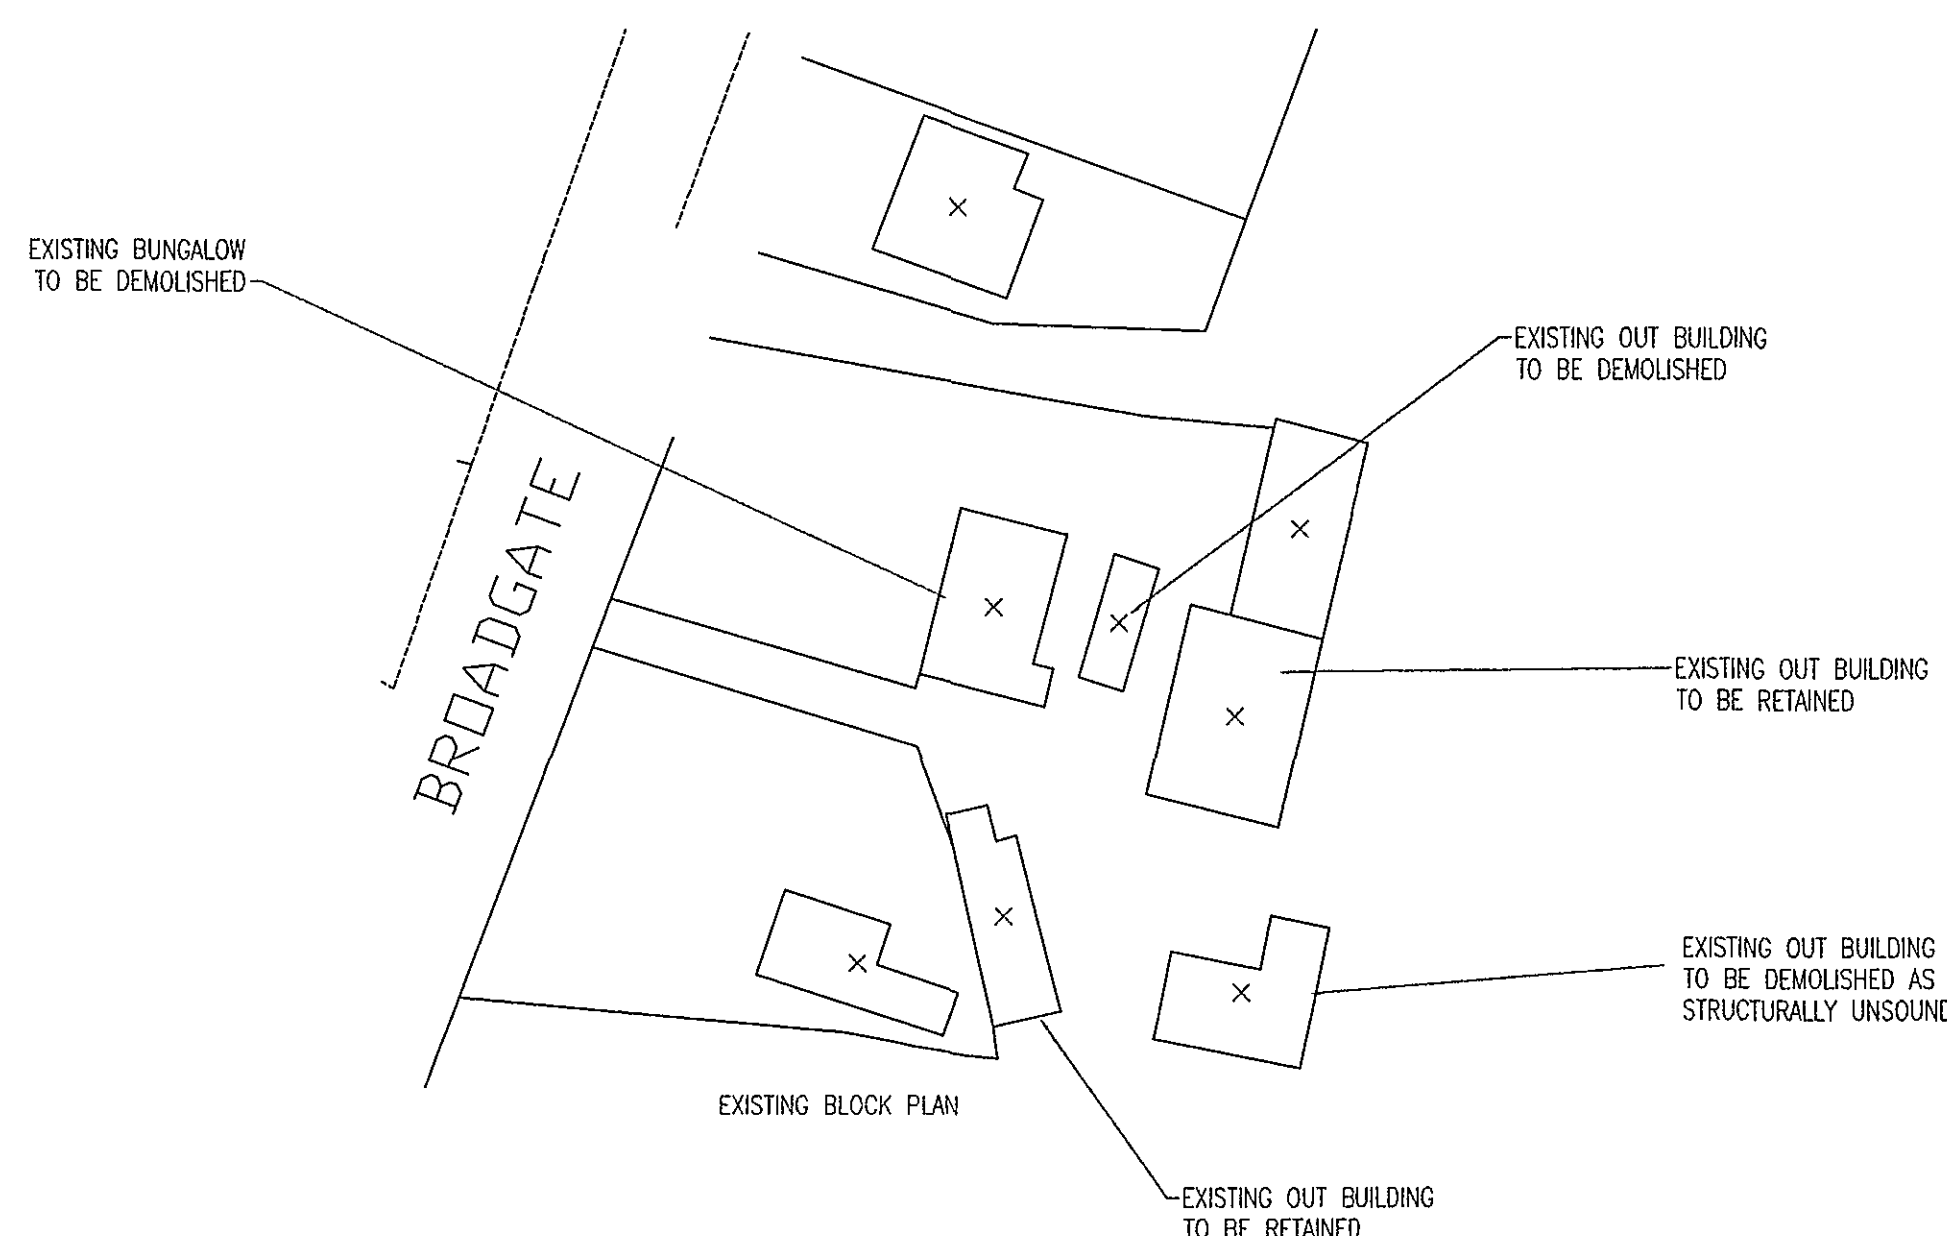

GROUND FLOOR PLAN

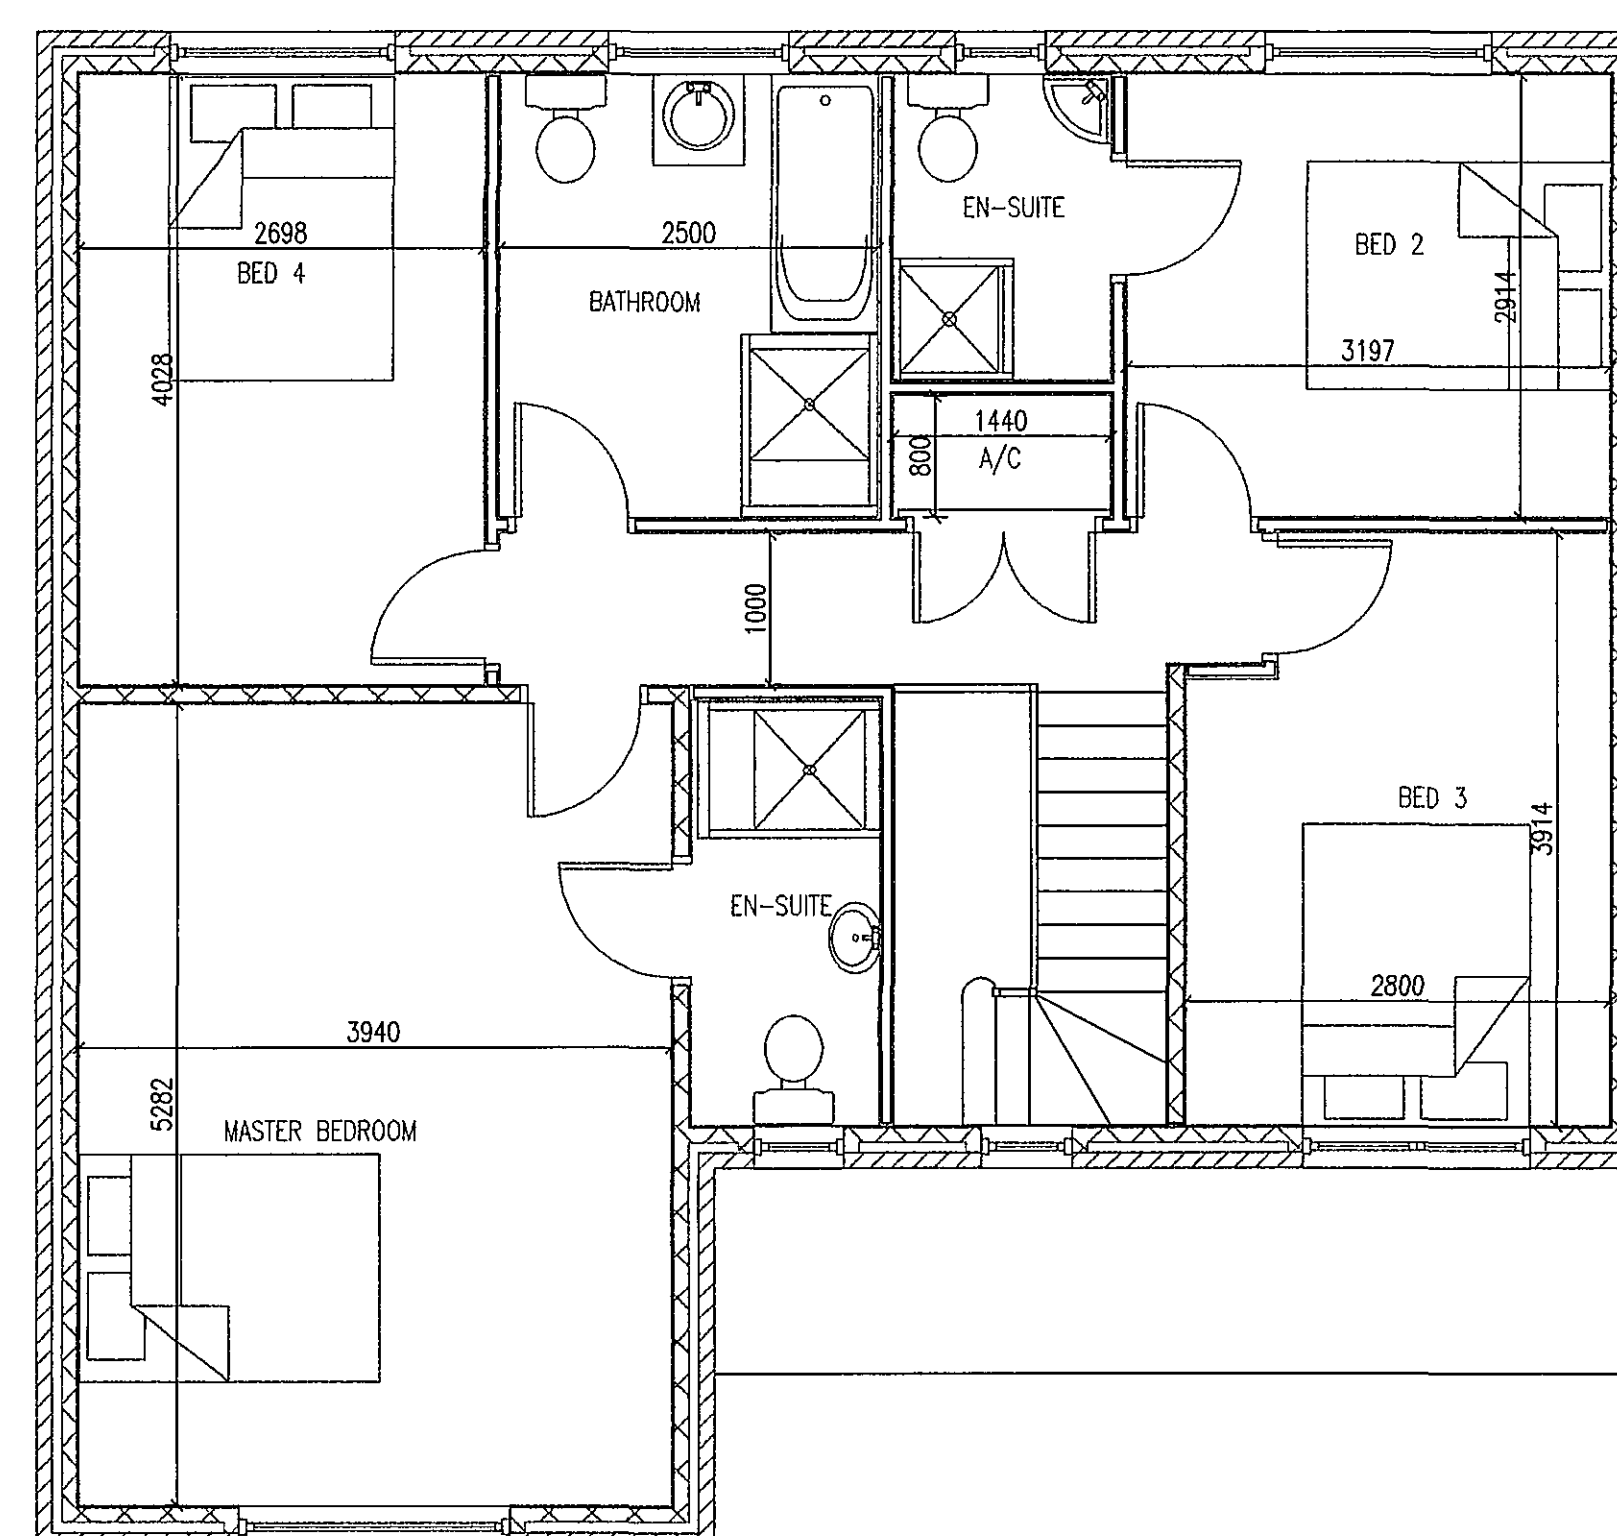


FIRST FLOOR PLAN

DETERM
PLAN

AMENDED PLAN
Ref. 1406/07 13/12/0

B	PLANNING OFFICERS COMMENTS	DEC 20
A	PLANNING OFFICERS COMMENTS	NOV 20
Ref:	Revision:	Date:

WENMAN BUILDING DESIGN Ltd
2 Austendyke Road
Weston Hills
Spalding
Lincs, PE12 6BX
Tel/Fax 01775 724171
Mobile 0784 1718457

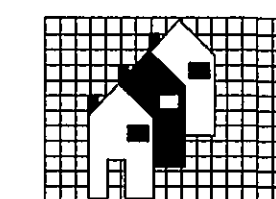

Project: PROPOSED DETACHED 4 BED HOUSE

Client: MR & MRS LOWE
3 FARROW ROAD
WHAPLODE
SPALDING
Lincs.

PROPOSED ELEVATIONS
PROPOSED GROUND FLOOR PLAN
PROPOSED FIRST FLOOR PLAN
BLOCK PLAN

DRAWING NO: WEN/1191/07/00B	DATE: DECEMBER 2007
DRAWN BY: RW	SCALES: 1:50 1:100 1:500

[illegible]

HEALTH & SAFETY
The client is to ensure that the appointed contractor is familiar with and complies with Health & Safety for Building Sites and Work Places.