




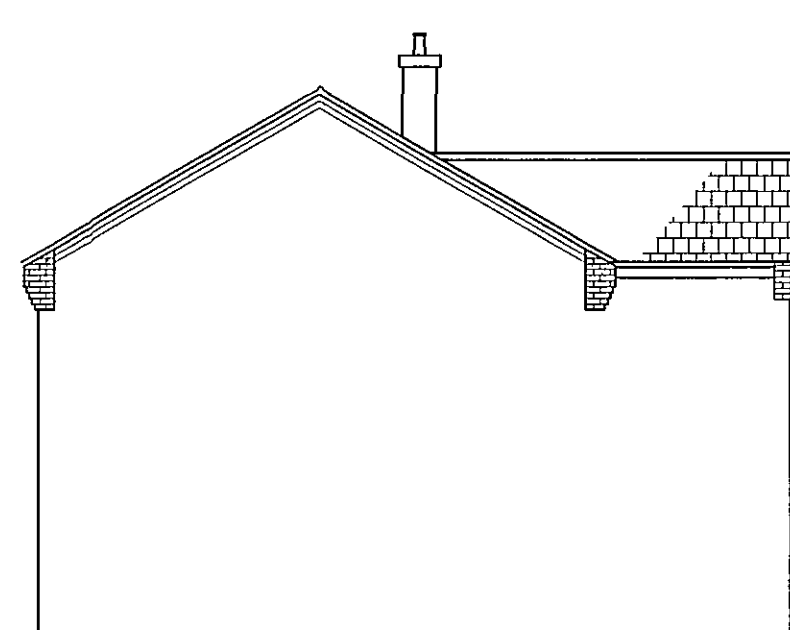


SIDE (NORTH) ELEVATION

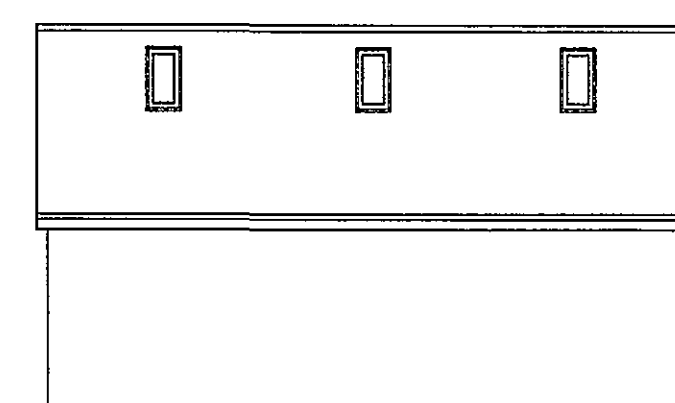

SIDE (NORTH) ELEVATION

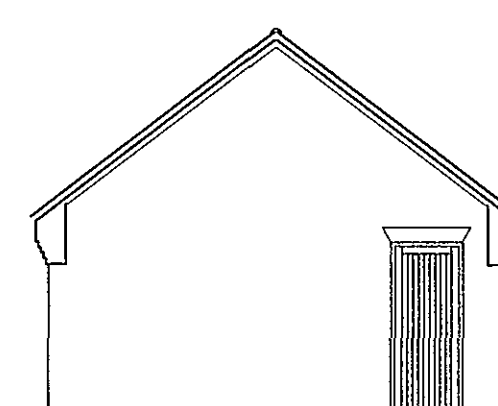


SIDE (WEST) ELEVATION

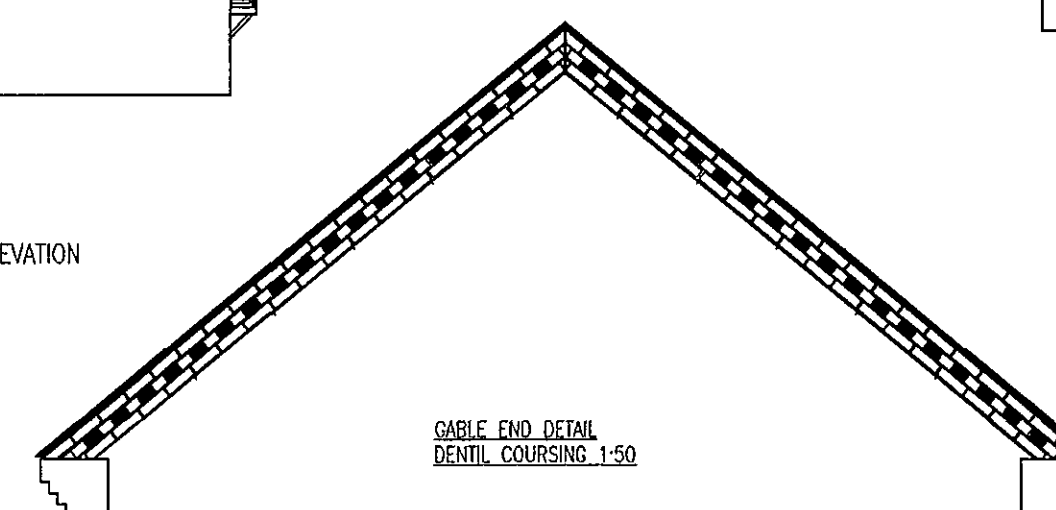


CABLE END DETAIL
DENTIL COURSING 1-5






BRICK & HALF BONDED
SKIN BACK ARCH DETAIL

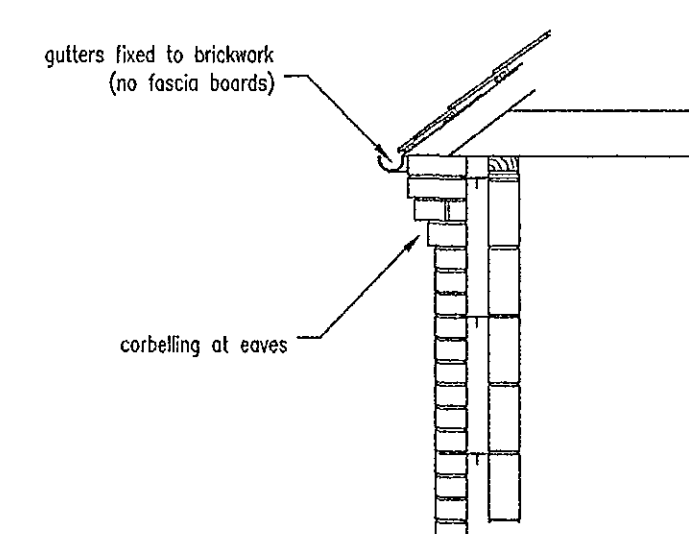


corbelling at eaves

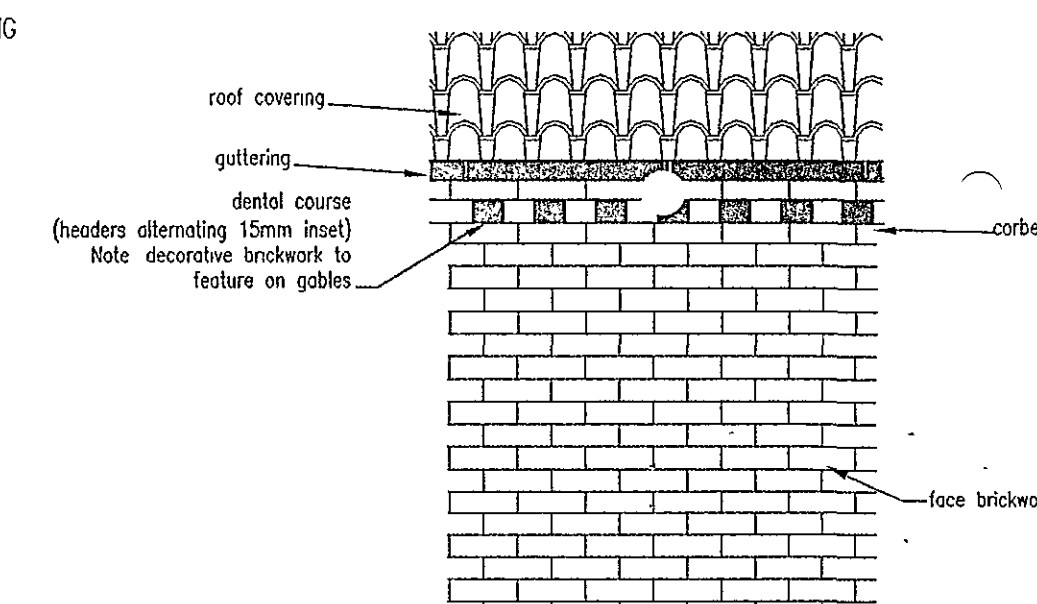


EAVES DETAIL 1:25

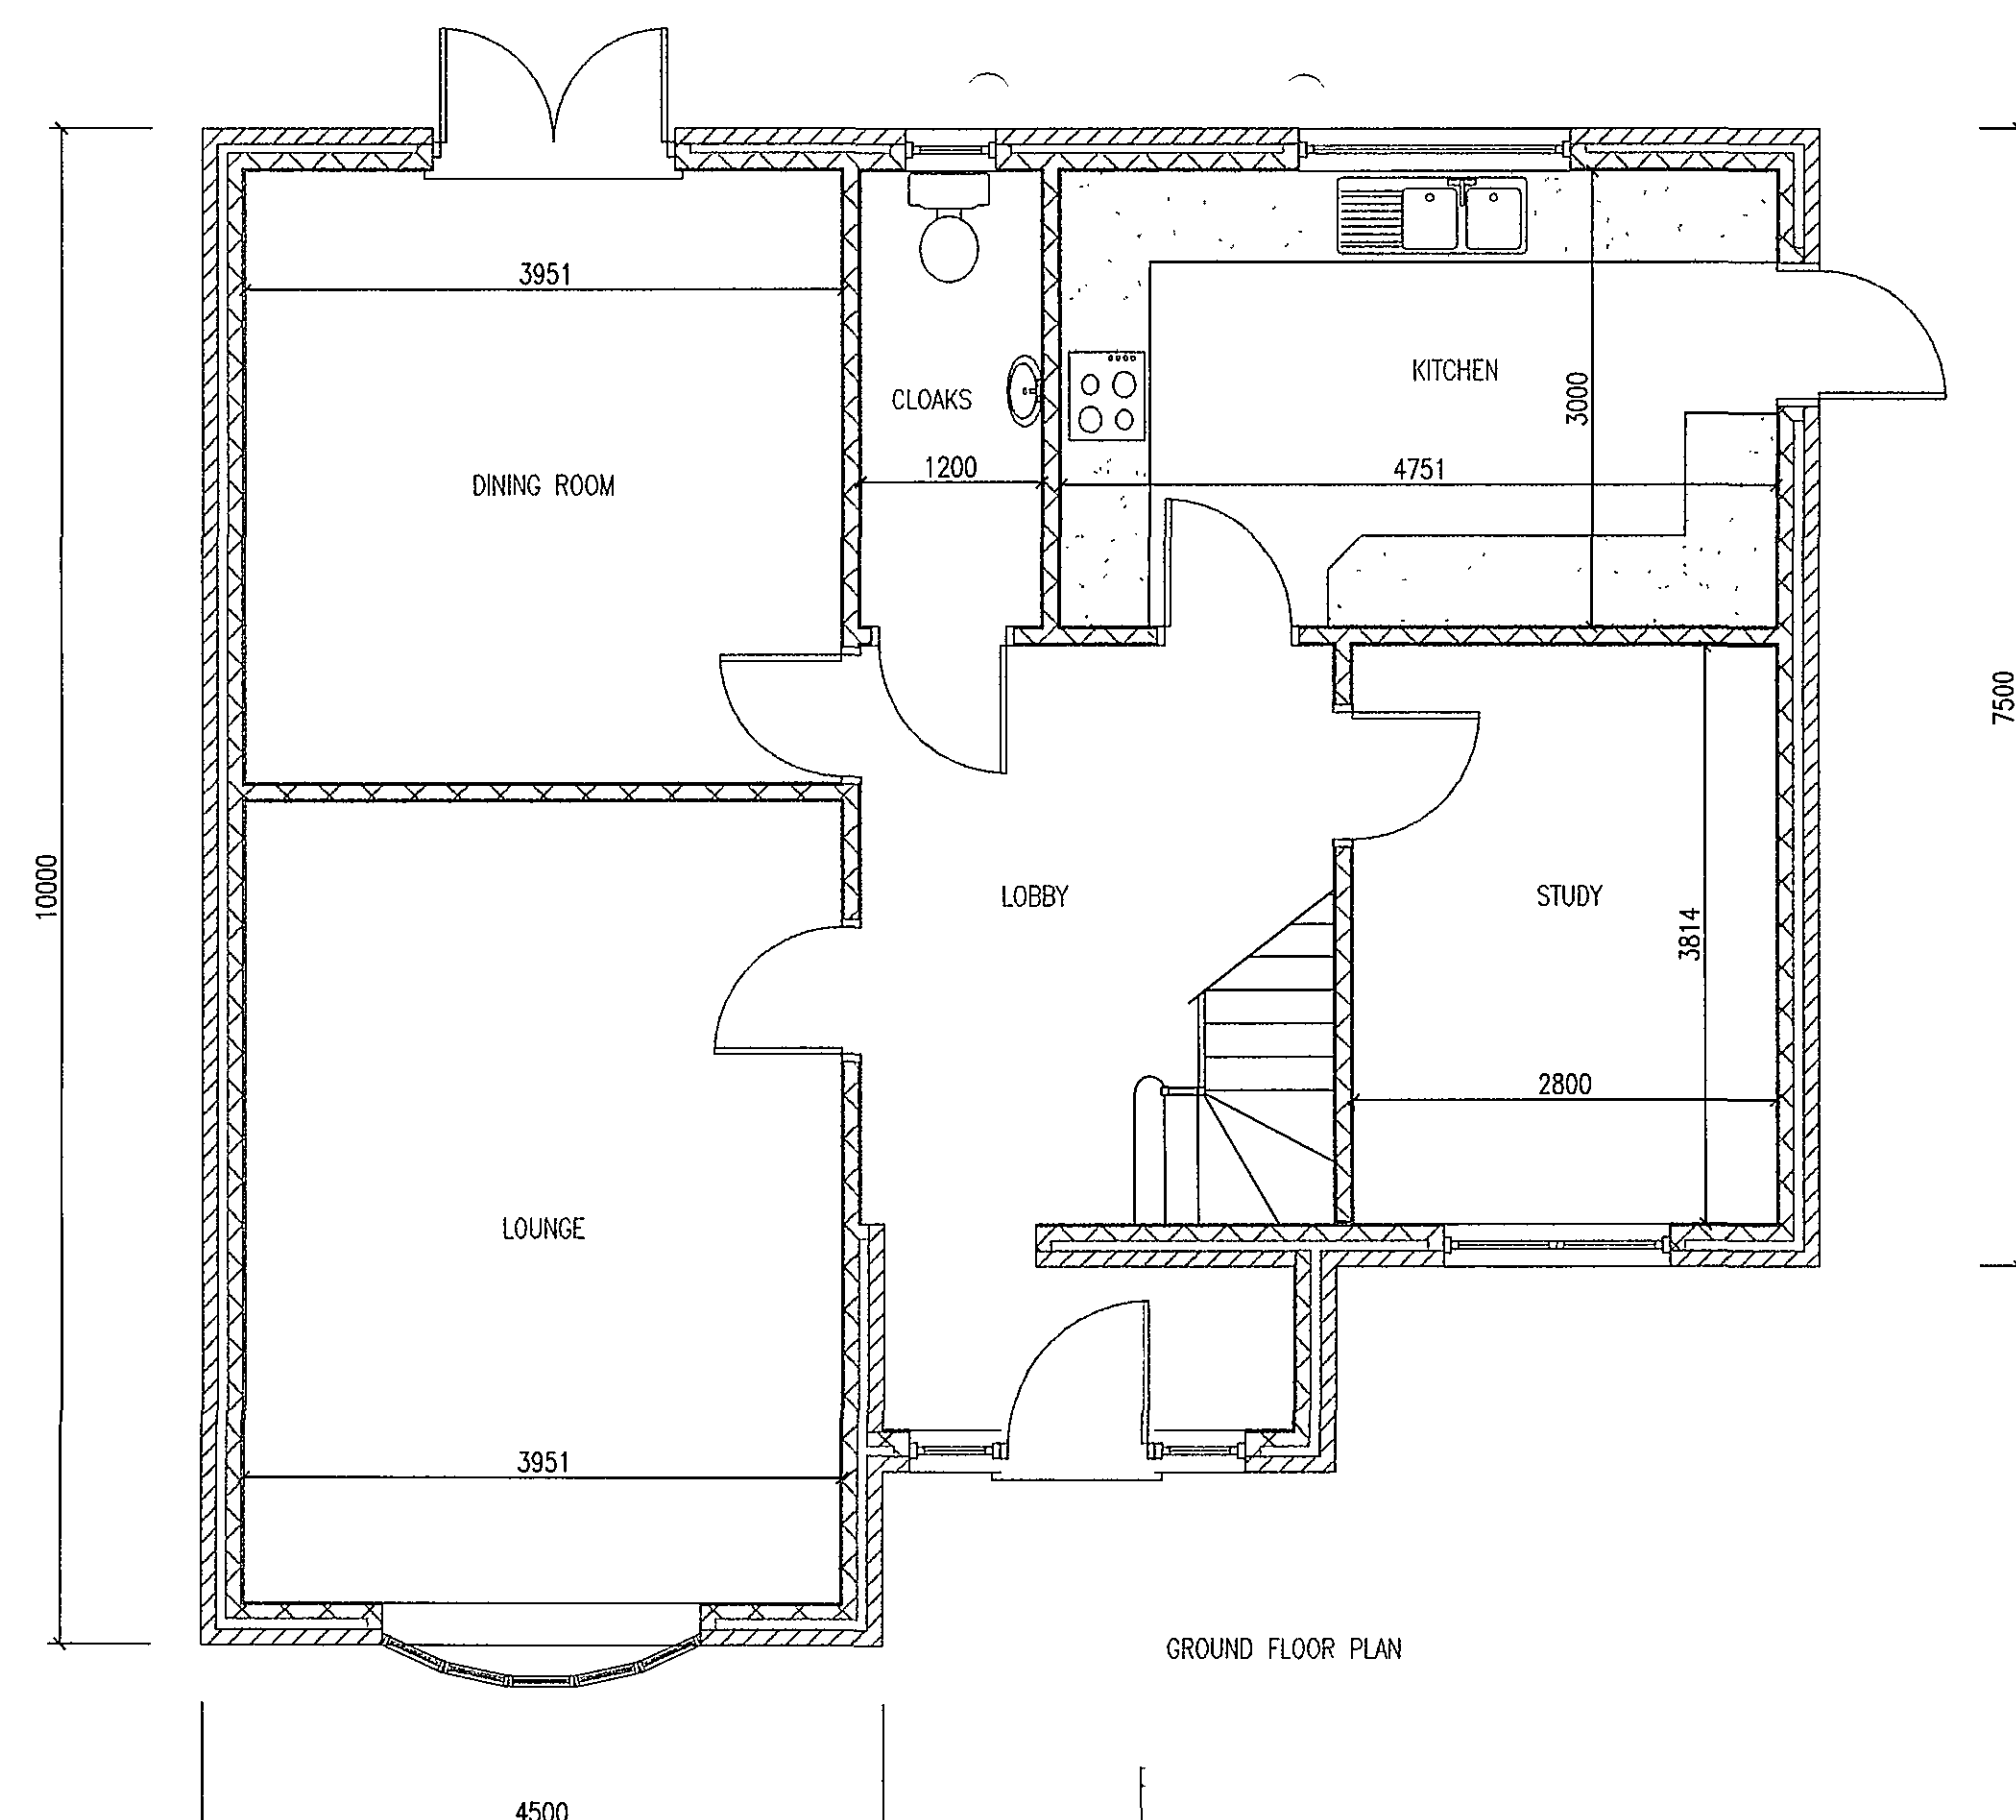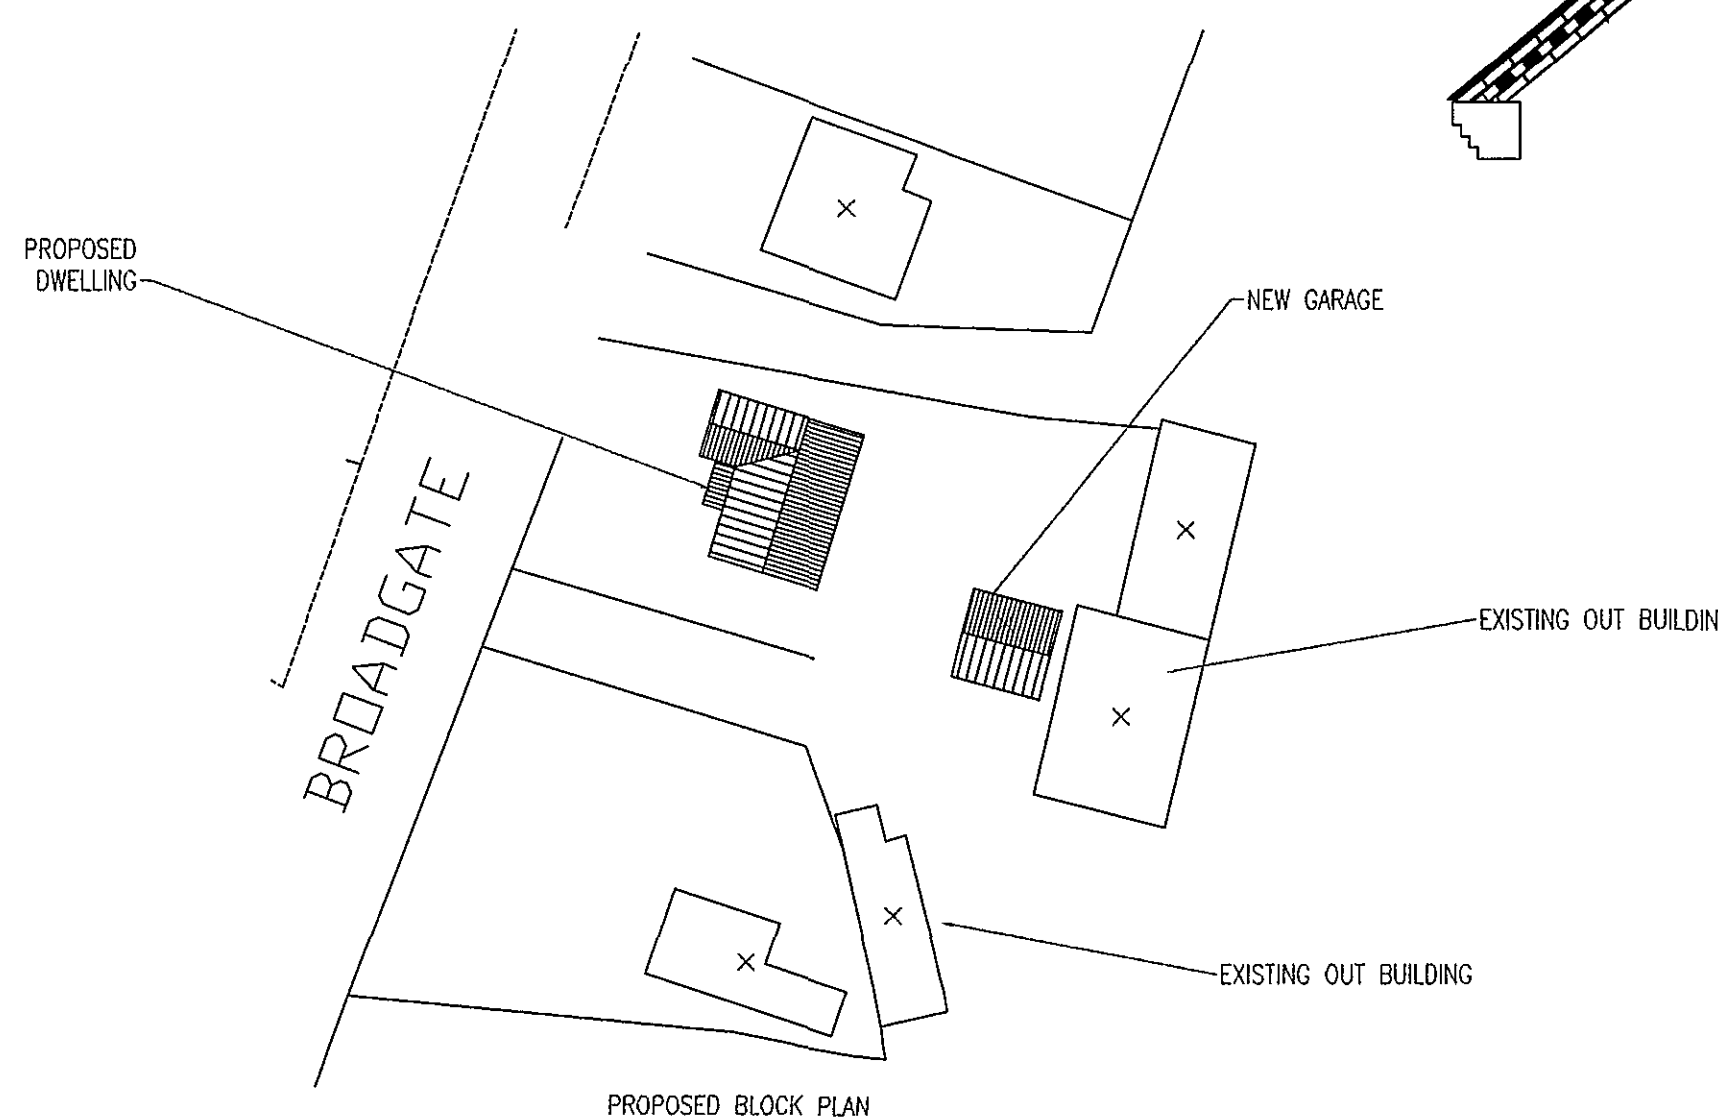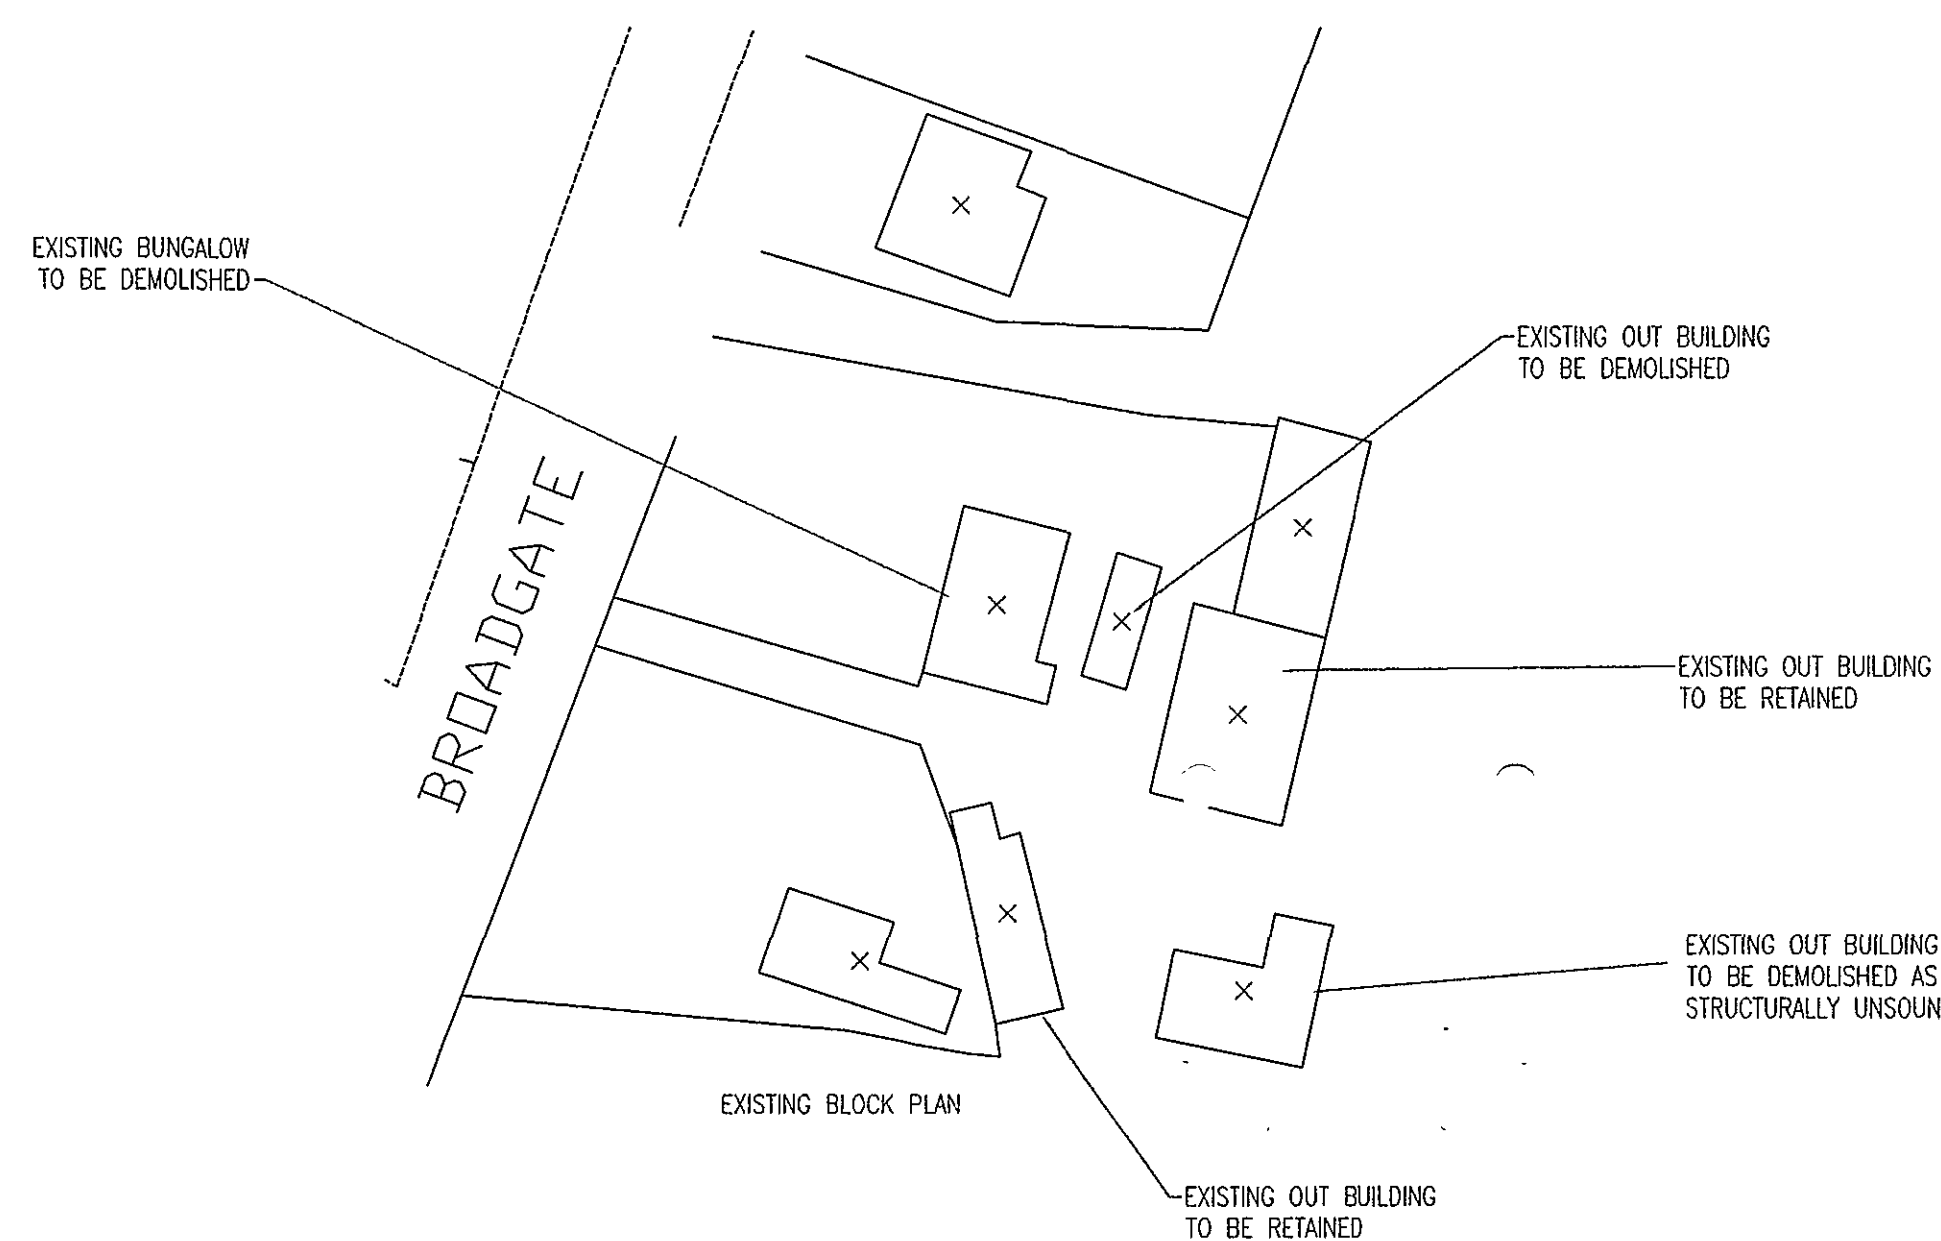

GROUND FLOOR PLAN

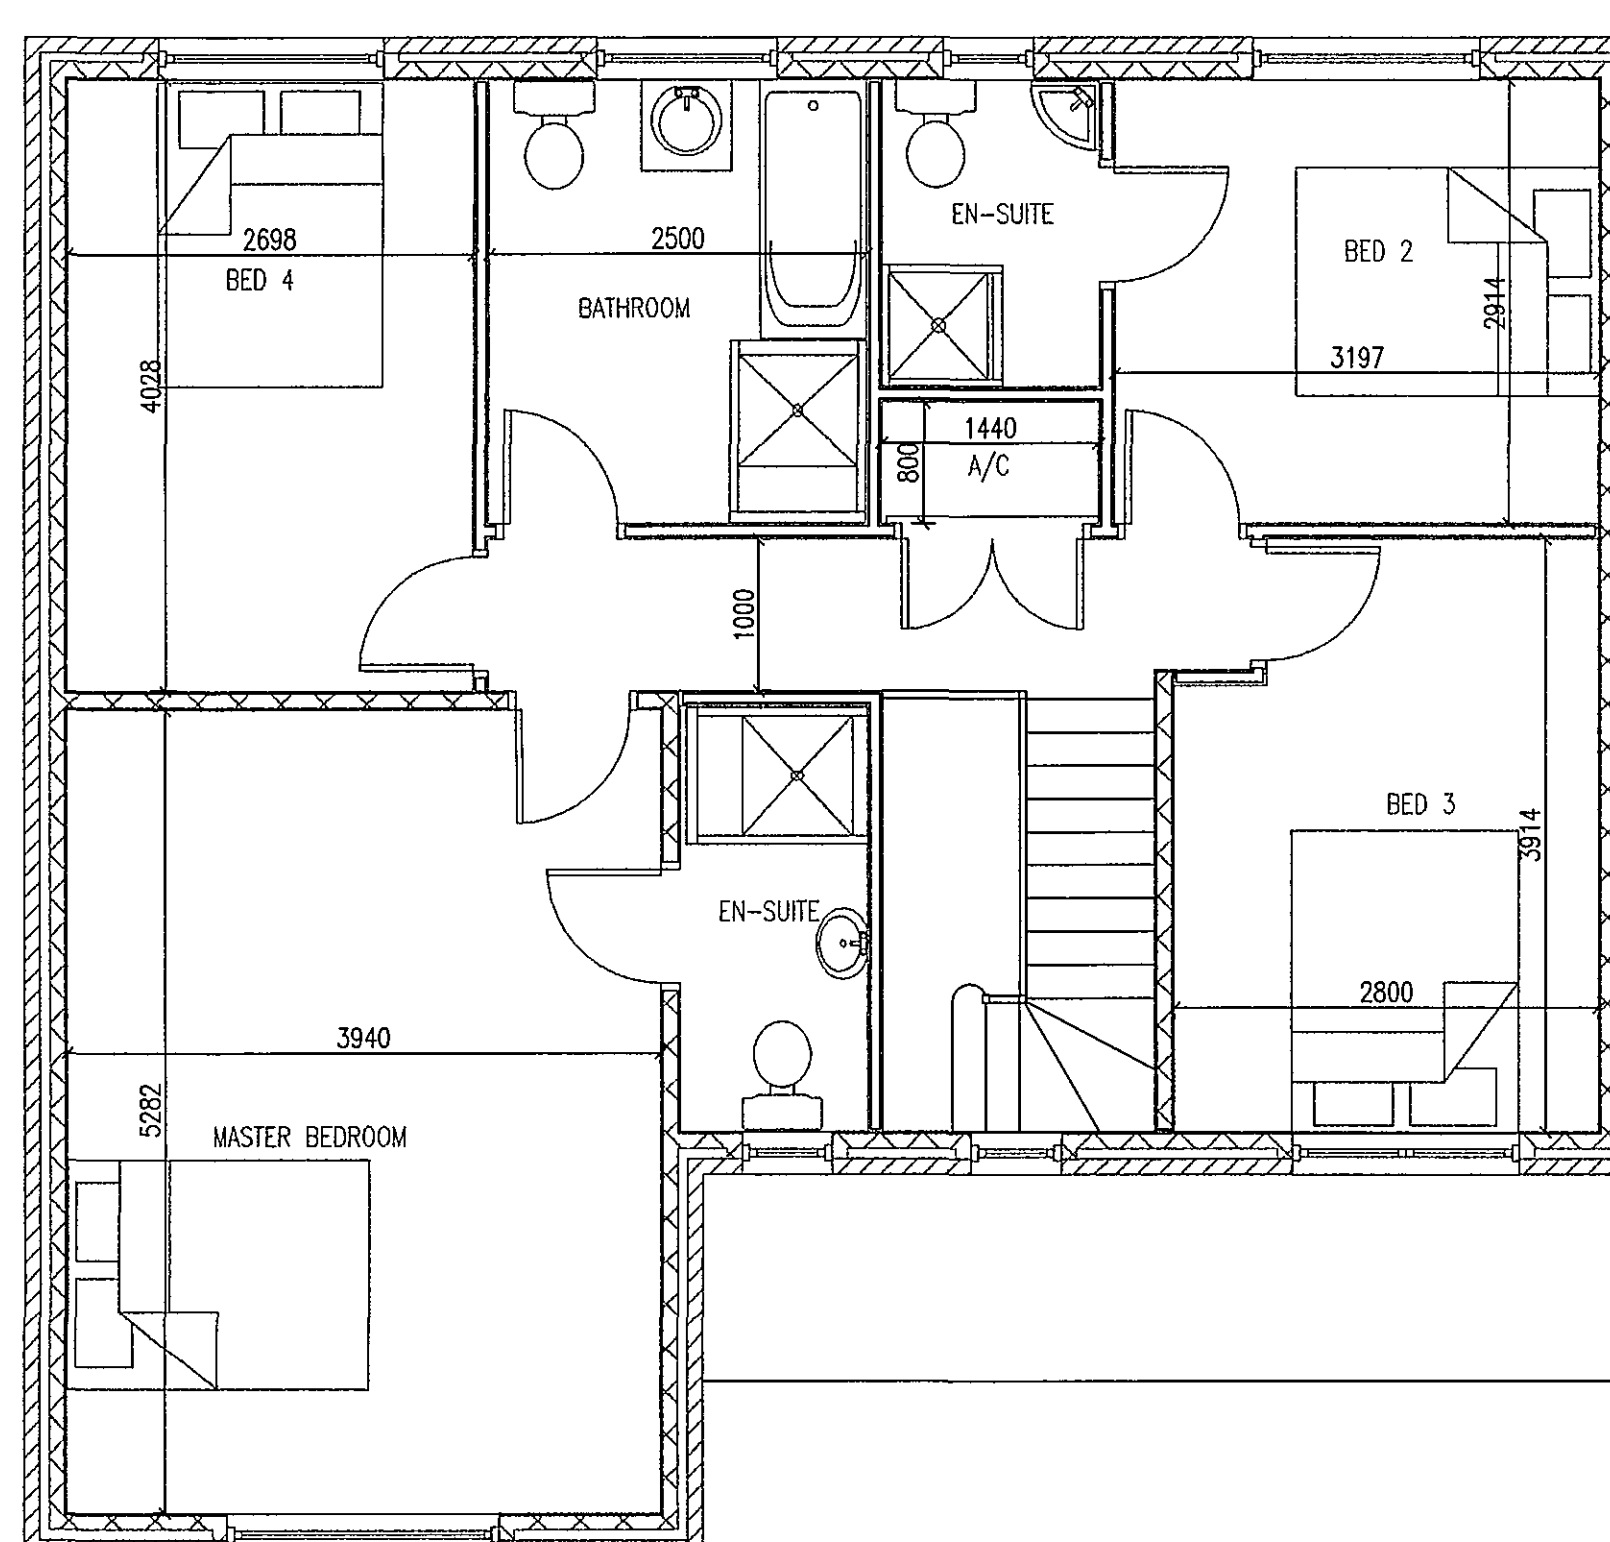


FIRST FLOOR PLAN

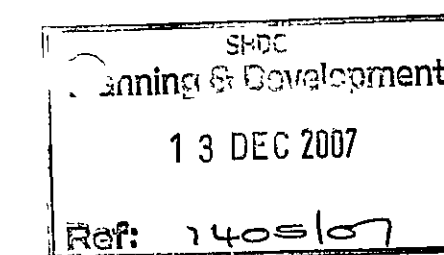

B	PLANNING OFFICERS COMMENTS	DEC 20
A	PLANNING OFFICERS COMMENTS	NOV 20
Ref:	Revision	Date:

WENMAN BUILDING DESIGN Ltd.
2 Austendyke Road
Weston Hills
Spalding
Lines. PE12 6BX
Tel/Fax 01775 724171
Mobile 0784 1718457

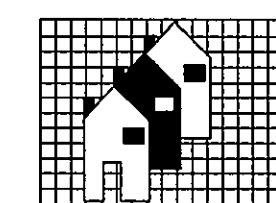

Project: PROPOSED DETACHED 4 BED HOUSE

Client: MR & MRS LOW
3 FARROW ROAD
WHAPLODE
SPALDING
Lincs.

PROPOSED ELEVATIONS
PROPOSED GROUND FLOOR PLAN
PROPOSED FIRST FLOOR PLAN
BLOCK PLAN

DRAWING N°: WEN/1191/07/008	DATE: DECEMBER 200
--------------------------------	-----------------------

DRAWN BY:	SCALES:
RW	1:50 1:100 1:500

[illegible]

AMENDED PLAN

Ref. A 2