

PHASE 2

PHASE

EXISTING FRONT ELEVATION

EXISTING SIDE ELEVATION

conc. oil & solder
anchoring to match
existing

EXISTING REAR ELEVATION

existing sky dash &
spotlights on existing
gable to be removed &
re-positioned.

EXISTING SIDE ELEVATION

existing h.r. gutters &
rwp's to be replaced
with new to match
proposed extension

remove gutter to this
gable.

PROPOSED FRONT ELEVATION

new rwp

new rwp

PROPOSED SIDE ELEVATION

re-use existing stored
window (brown)

s.h.s steel post


new rwp

re-use existing utility
window

PROPOSED REAR ELEVATION



re-route existing / new
rwp to rise new foul
waste pipes.

PROPOSED SIDE ELEVATION

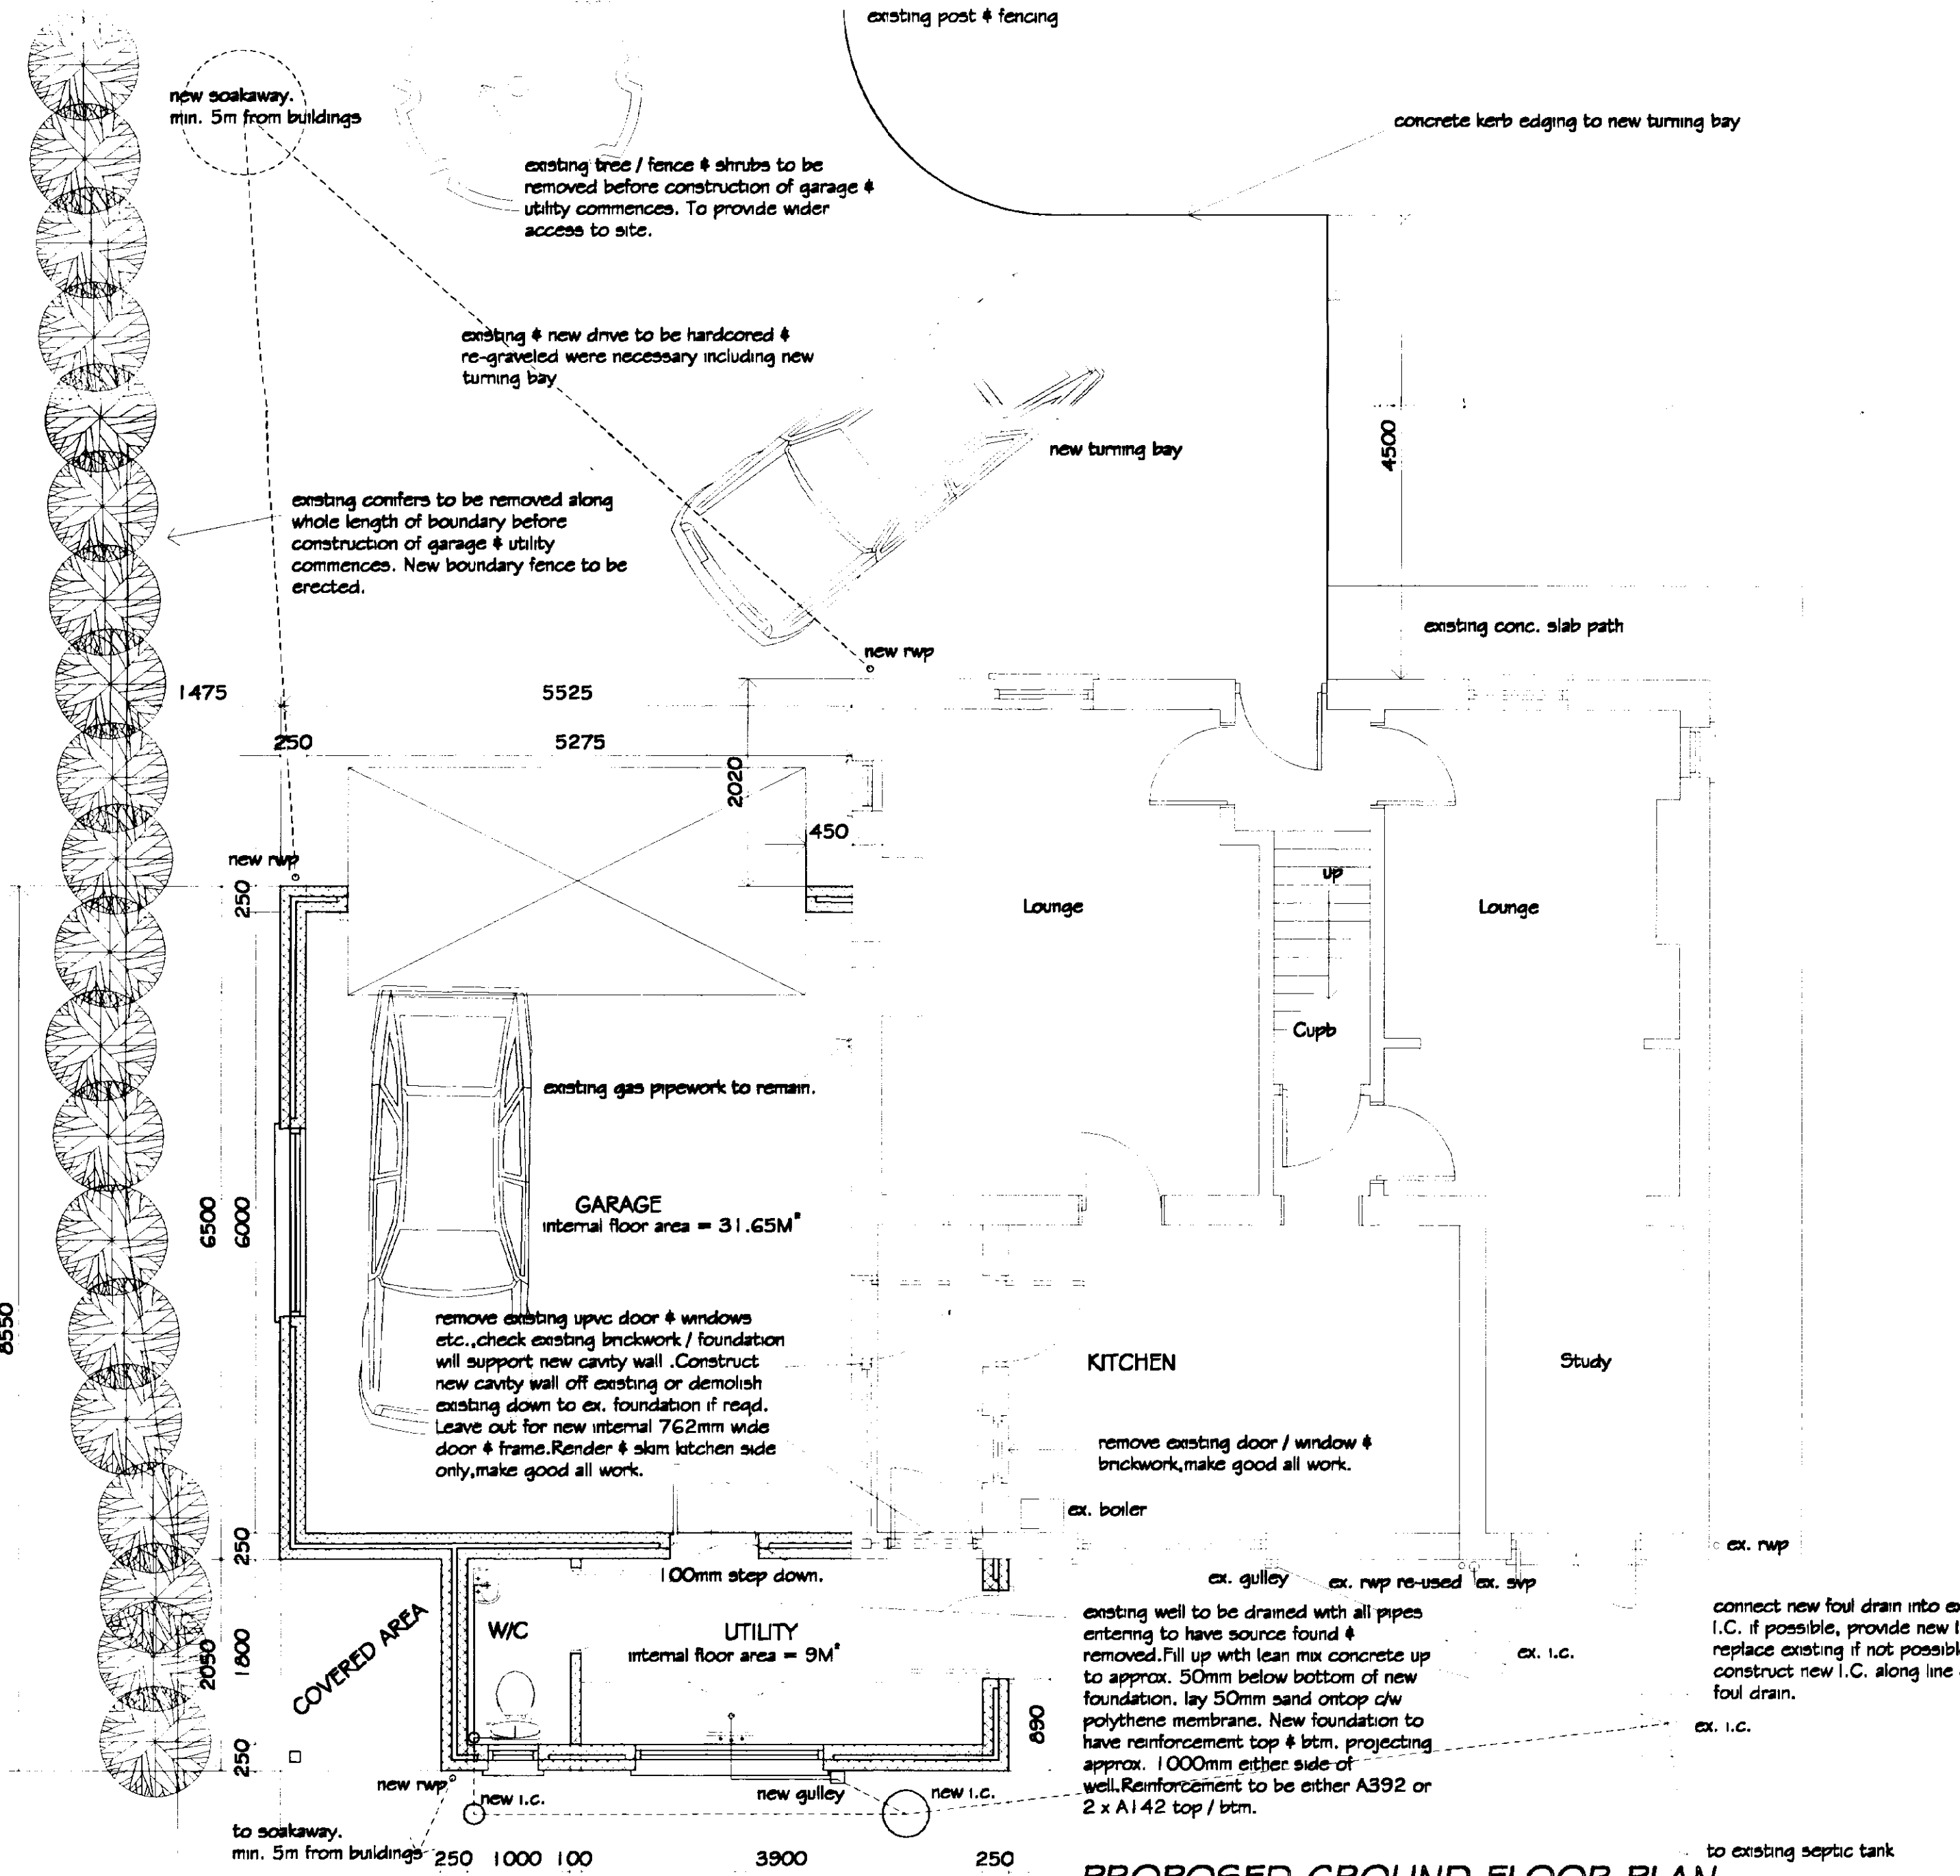

remove existing window (DO NOT DESTROY) block up opening, render & skim both sides. make good all work.

build in new upvc window into existing gable brk. make good all work.

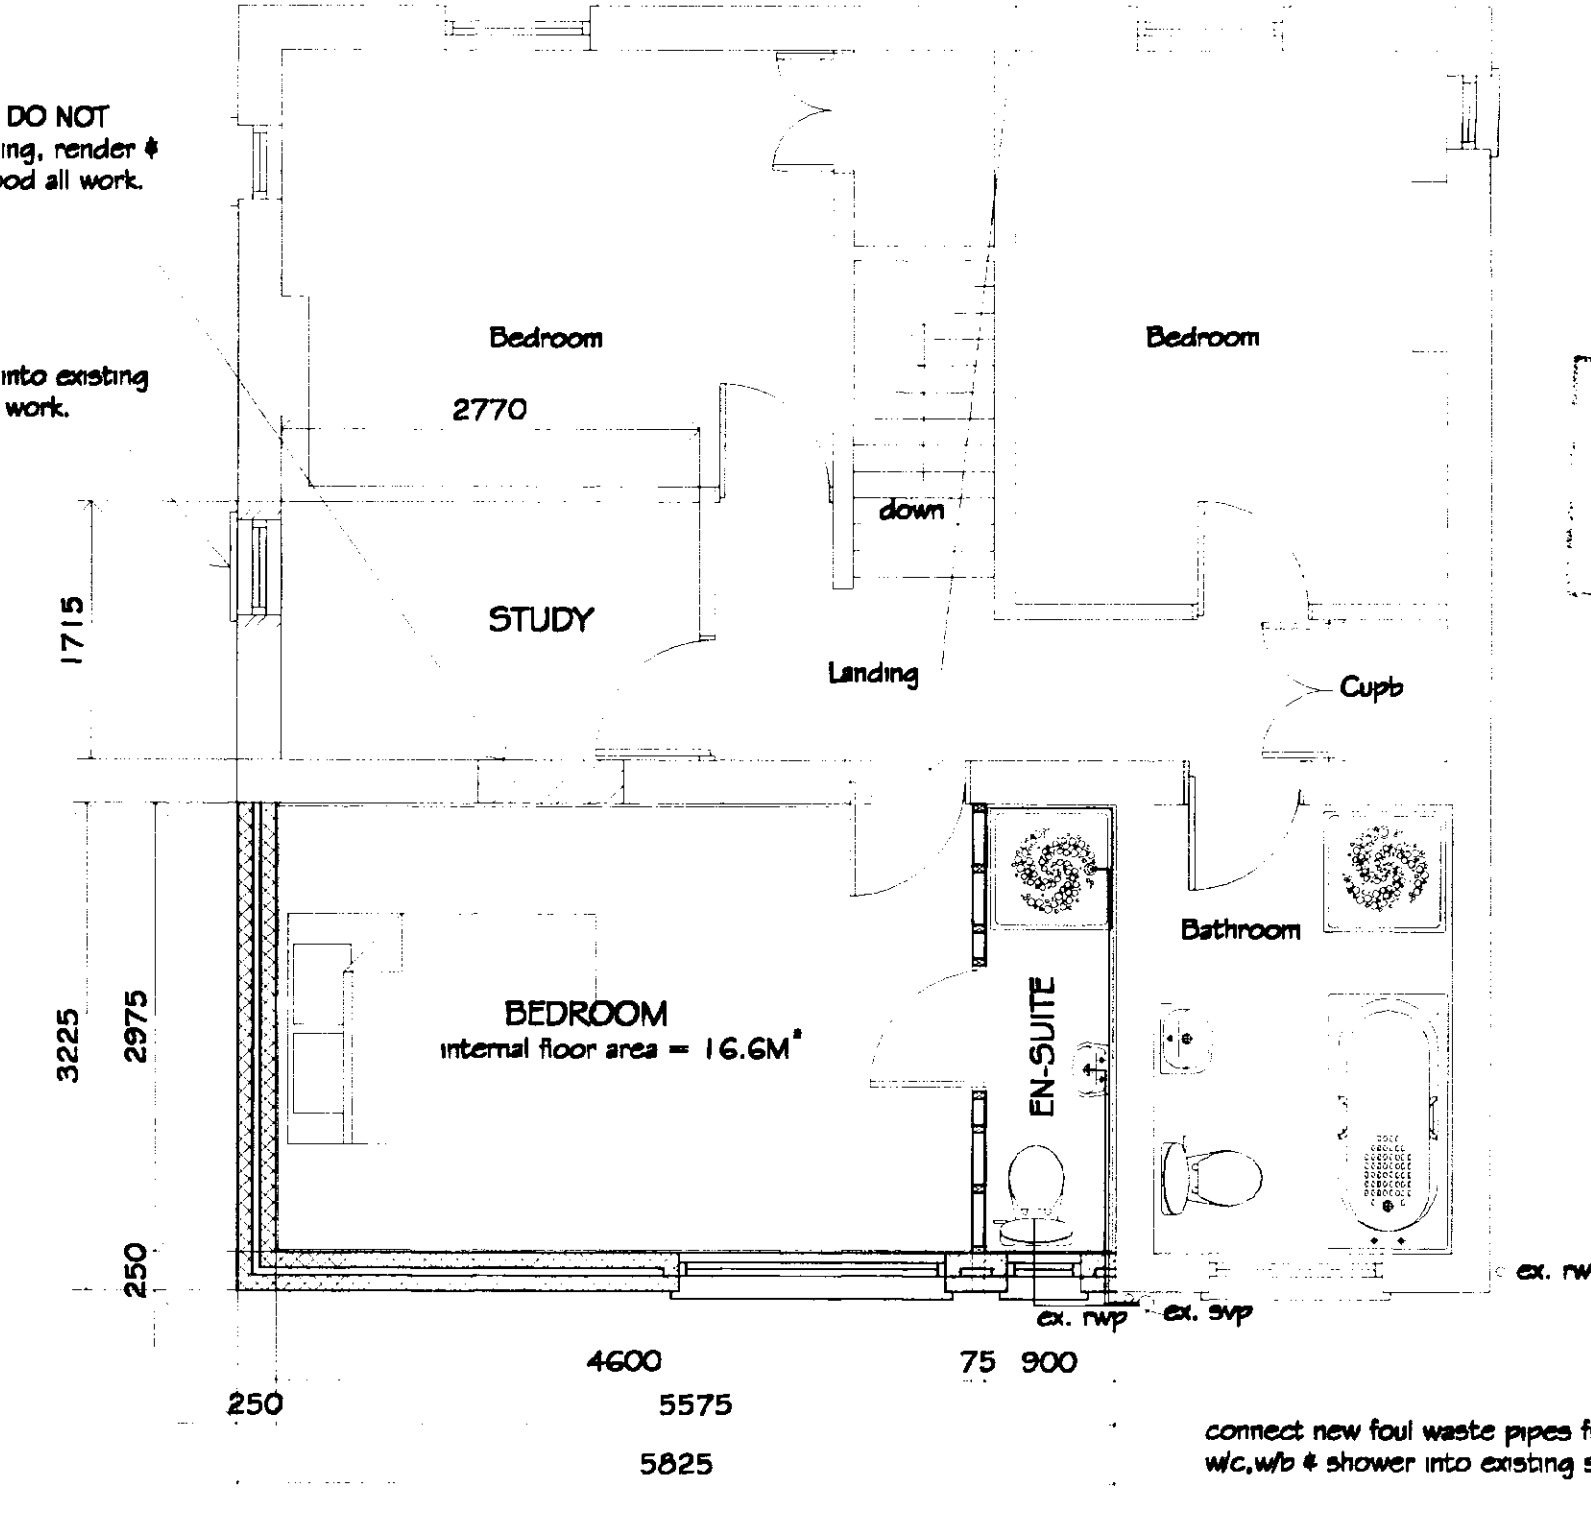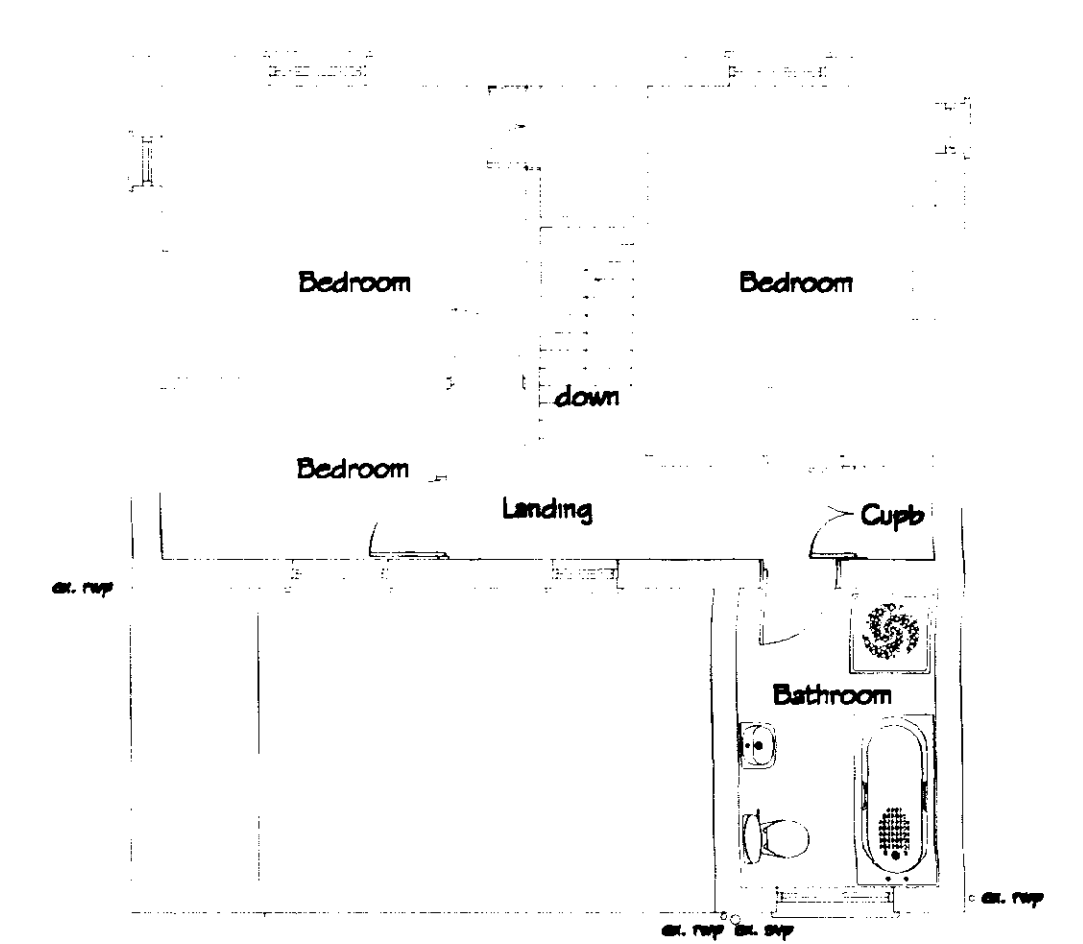

PROPOSED FIRST FLOOR PLAN

REVISIONS			BY	DATE
DRAWN	MJW	DATE	6/12/01	
SCALE	1/50 1/100 1/75	CHECKED		

PROJECT Mr. & Mrs. I. R. Wood
'Perseverance House'
Drives Road
Shepeau Stow
Spalding
Lincs , PE12 0TU

DETAILS Proposed First Floor & Double
Garage / Utility Extension onto
Existing Dwelling.



Malcolm Watson
architectural - detailing services
Residential - Commercial - Industrial - Agricultural
Planning & Building Regulations Submissions

13 Wimberley Way, Finchback, Spelding, Lincs. PE11 3RY.
Tel / Fax : 01775 767650
email : mjw.13@btinternet.com

DRG No. MW006/1/2001