





FRONT ELEVATION 1:100

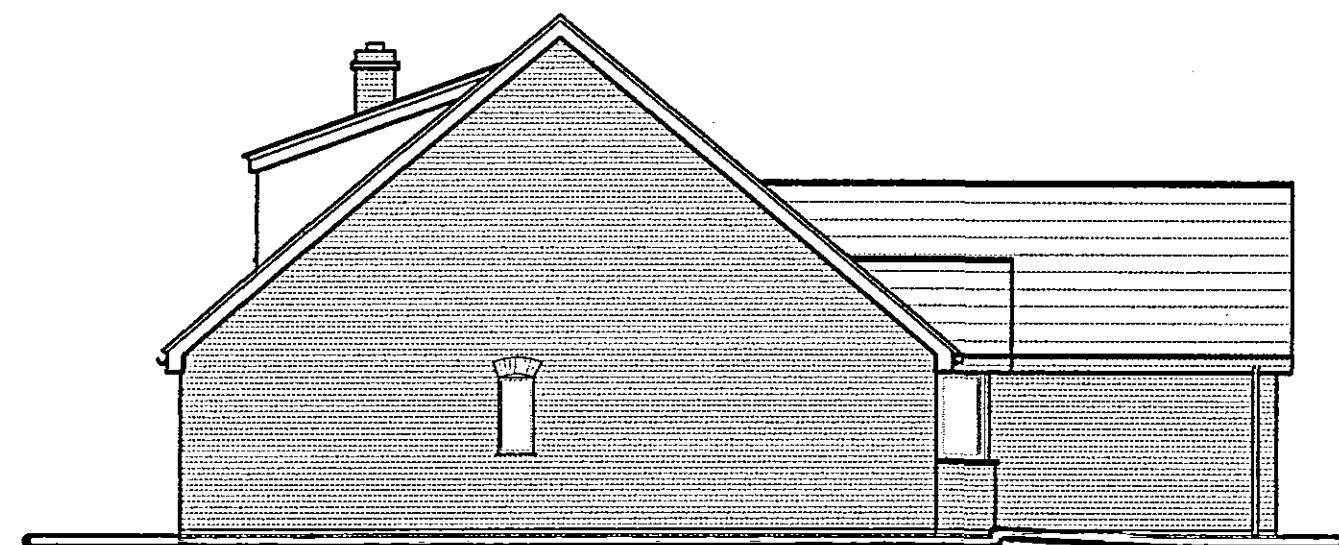


SIDE ELEVATION 1:100

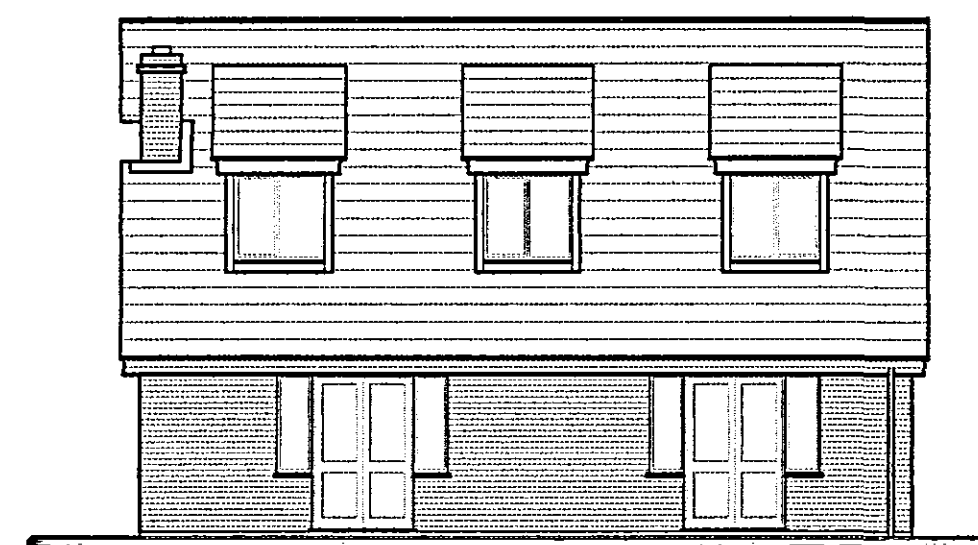


REAR ELEVATION 1:100



SIDE ELEVATION 1:100

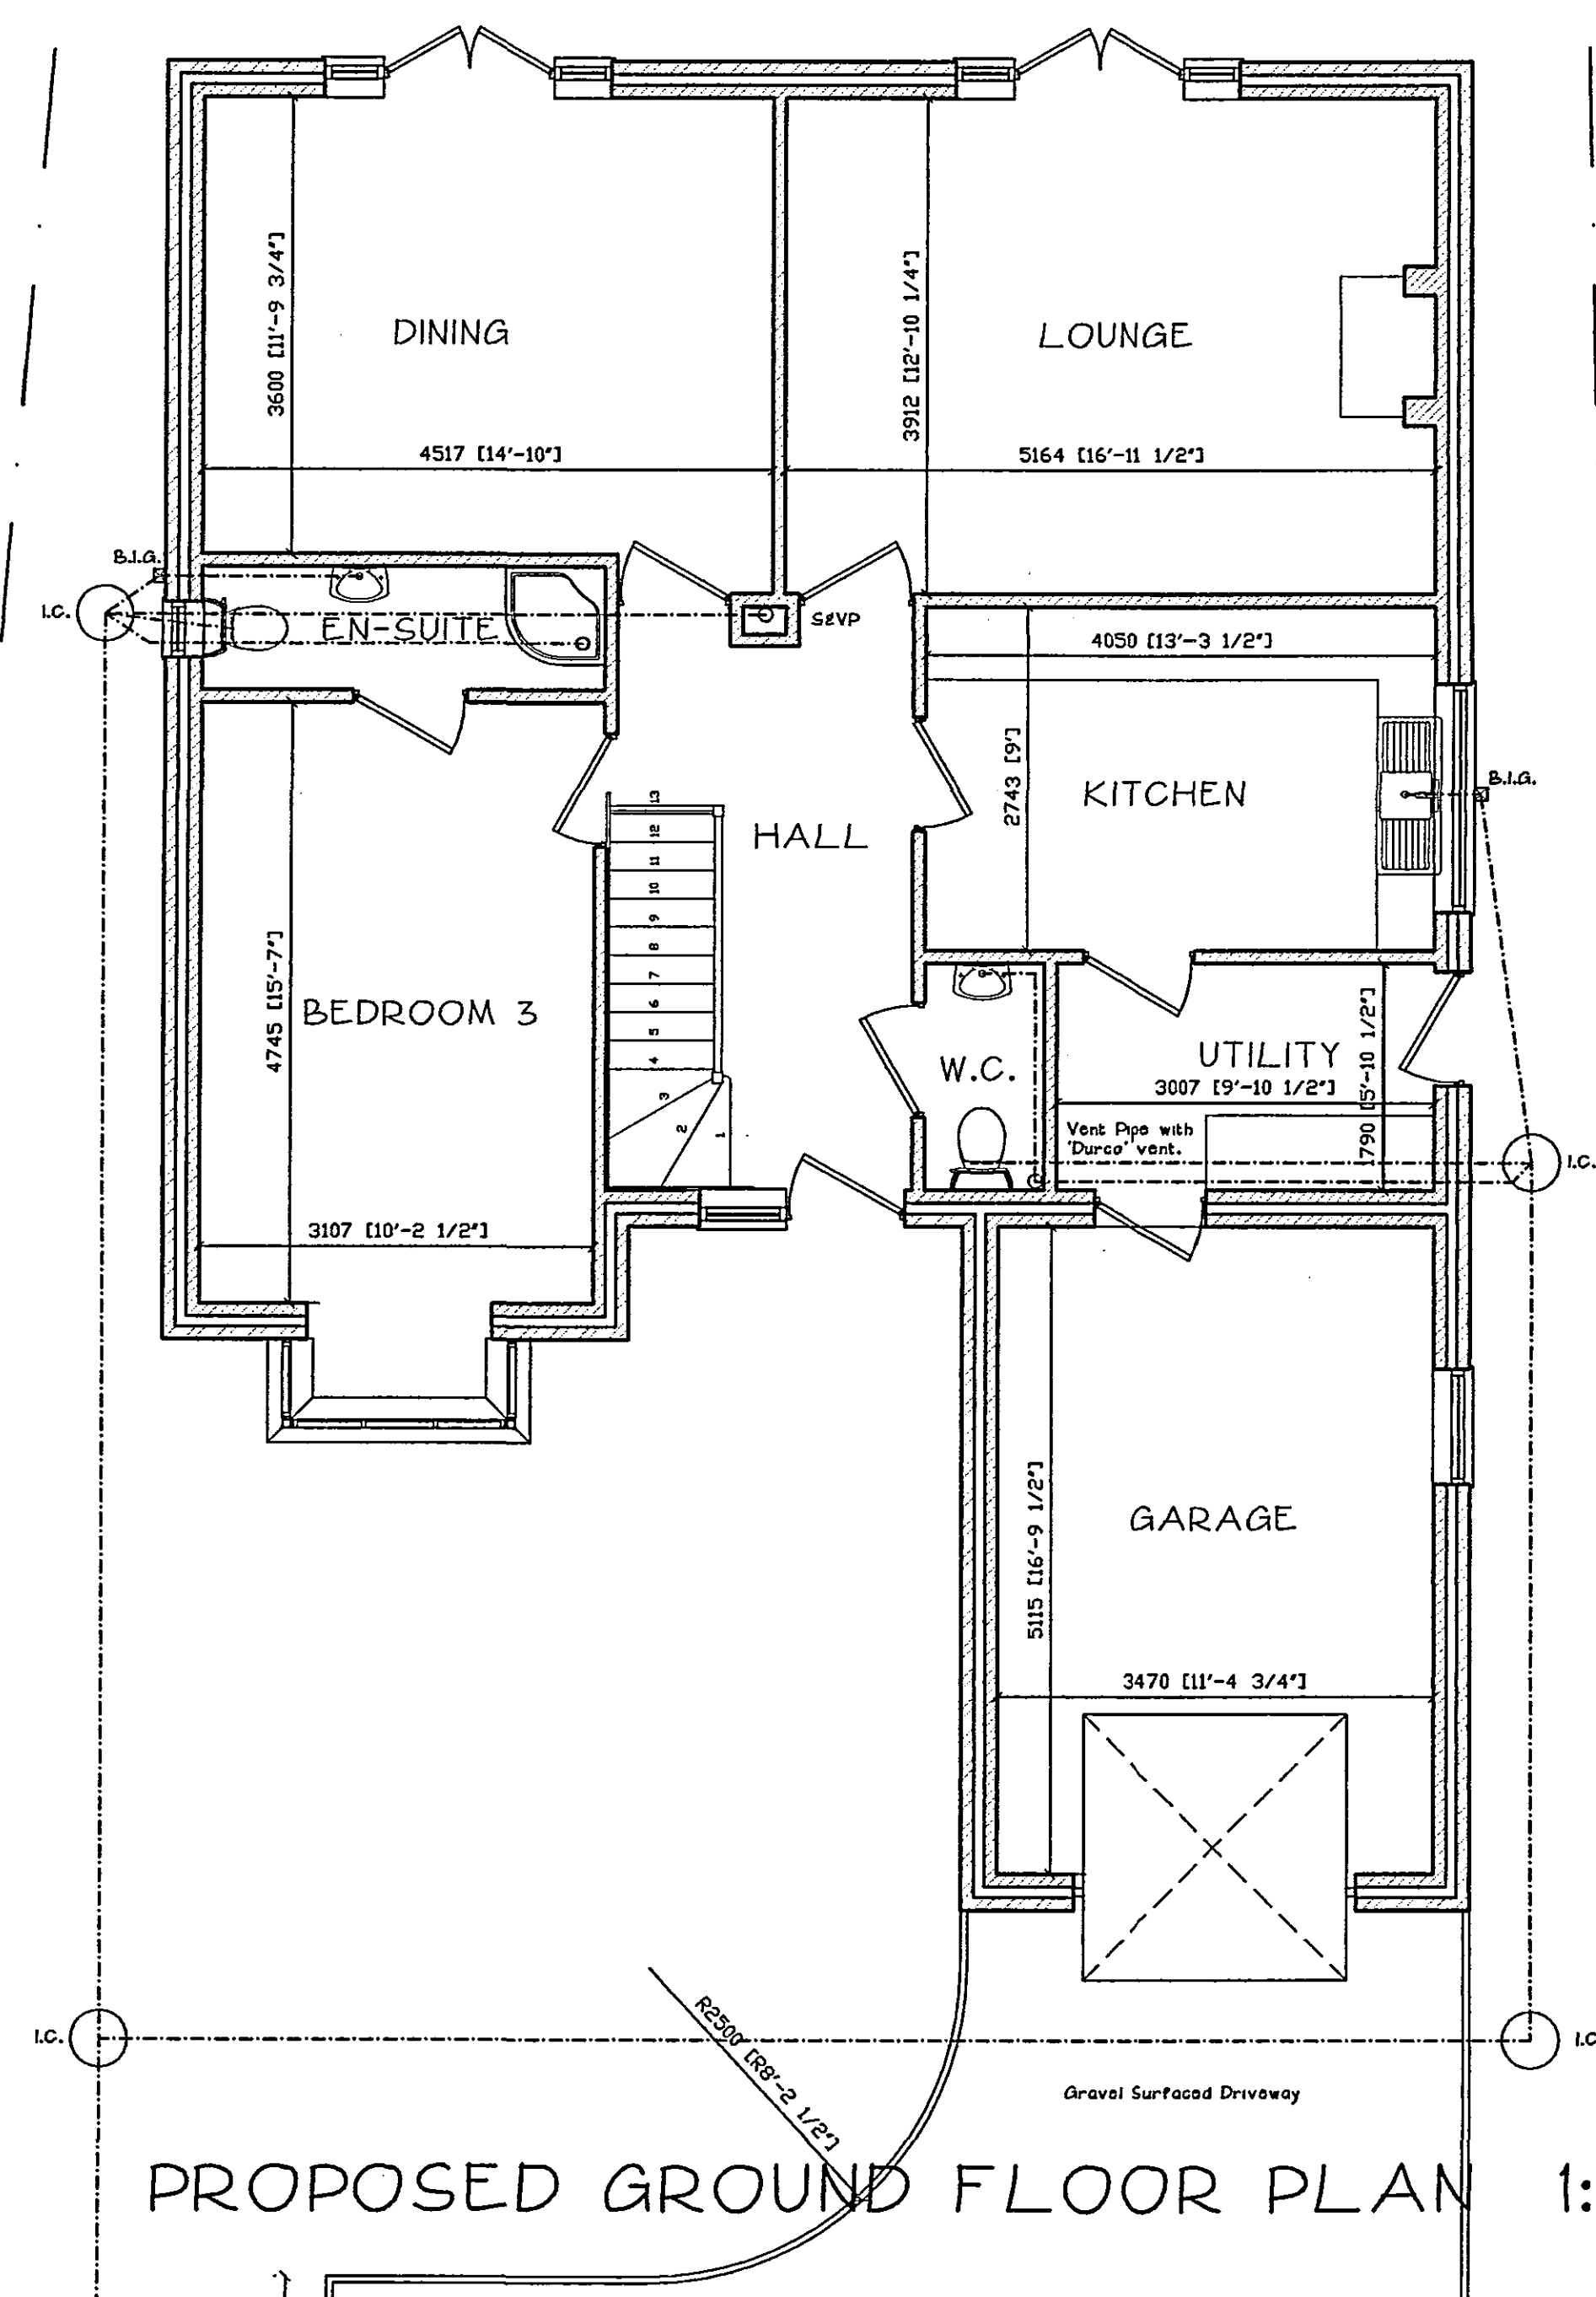

PROPOSED GROUND FLOOR PLAN 1:50

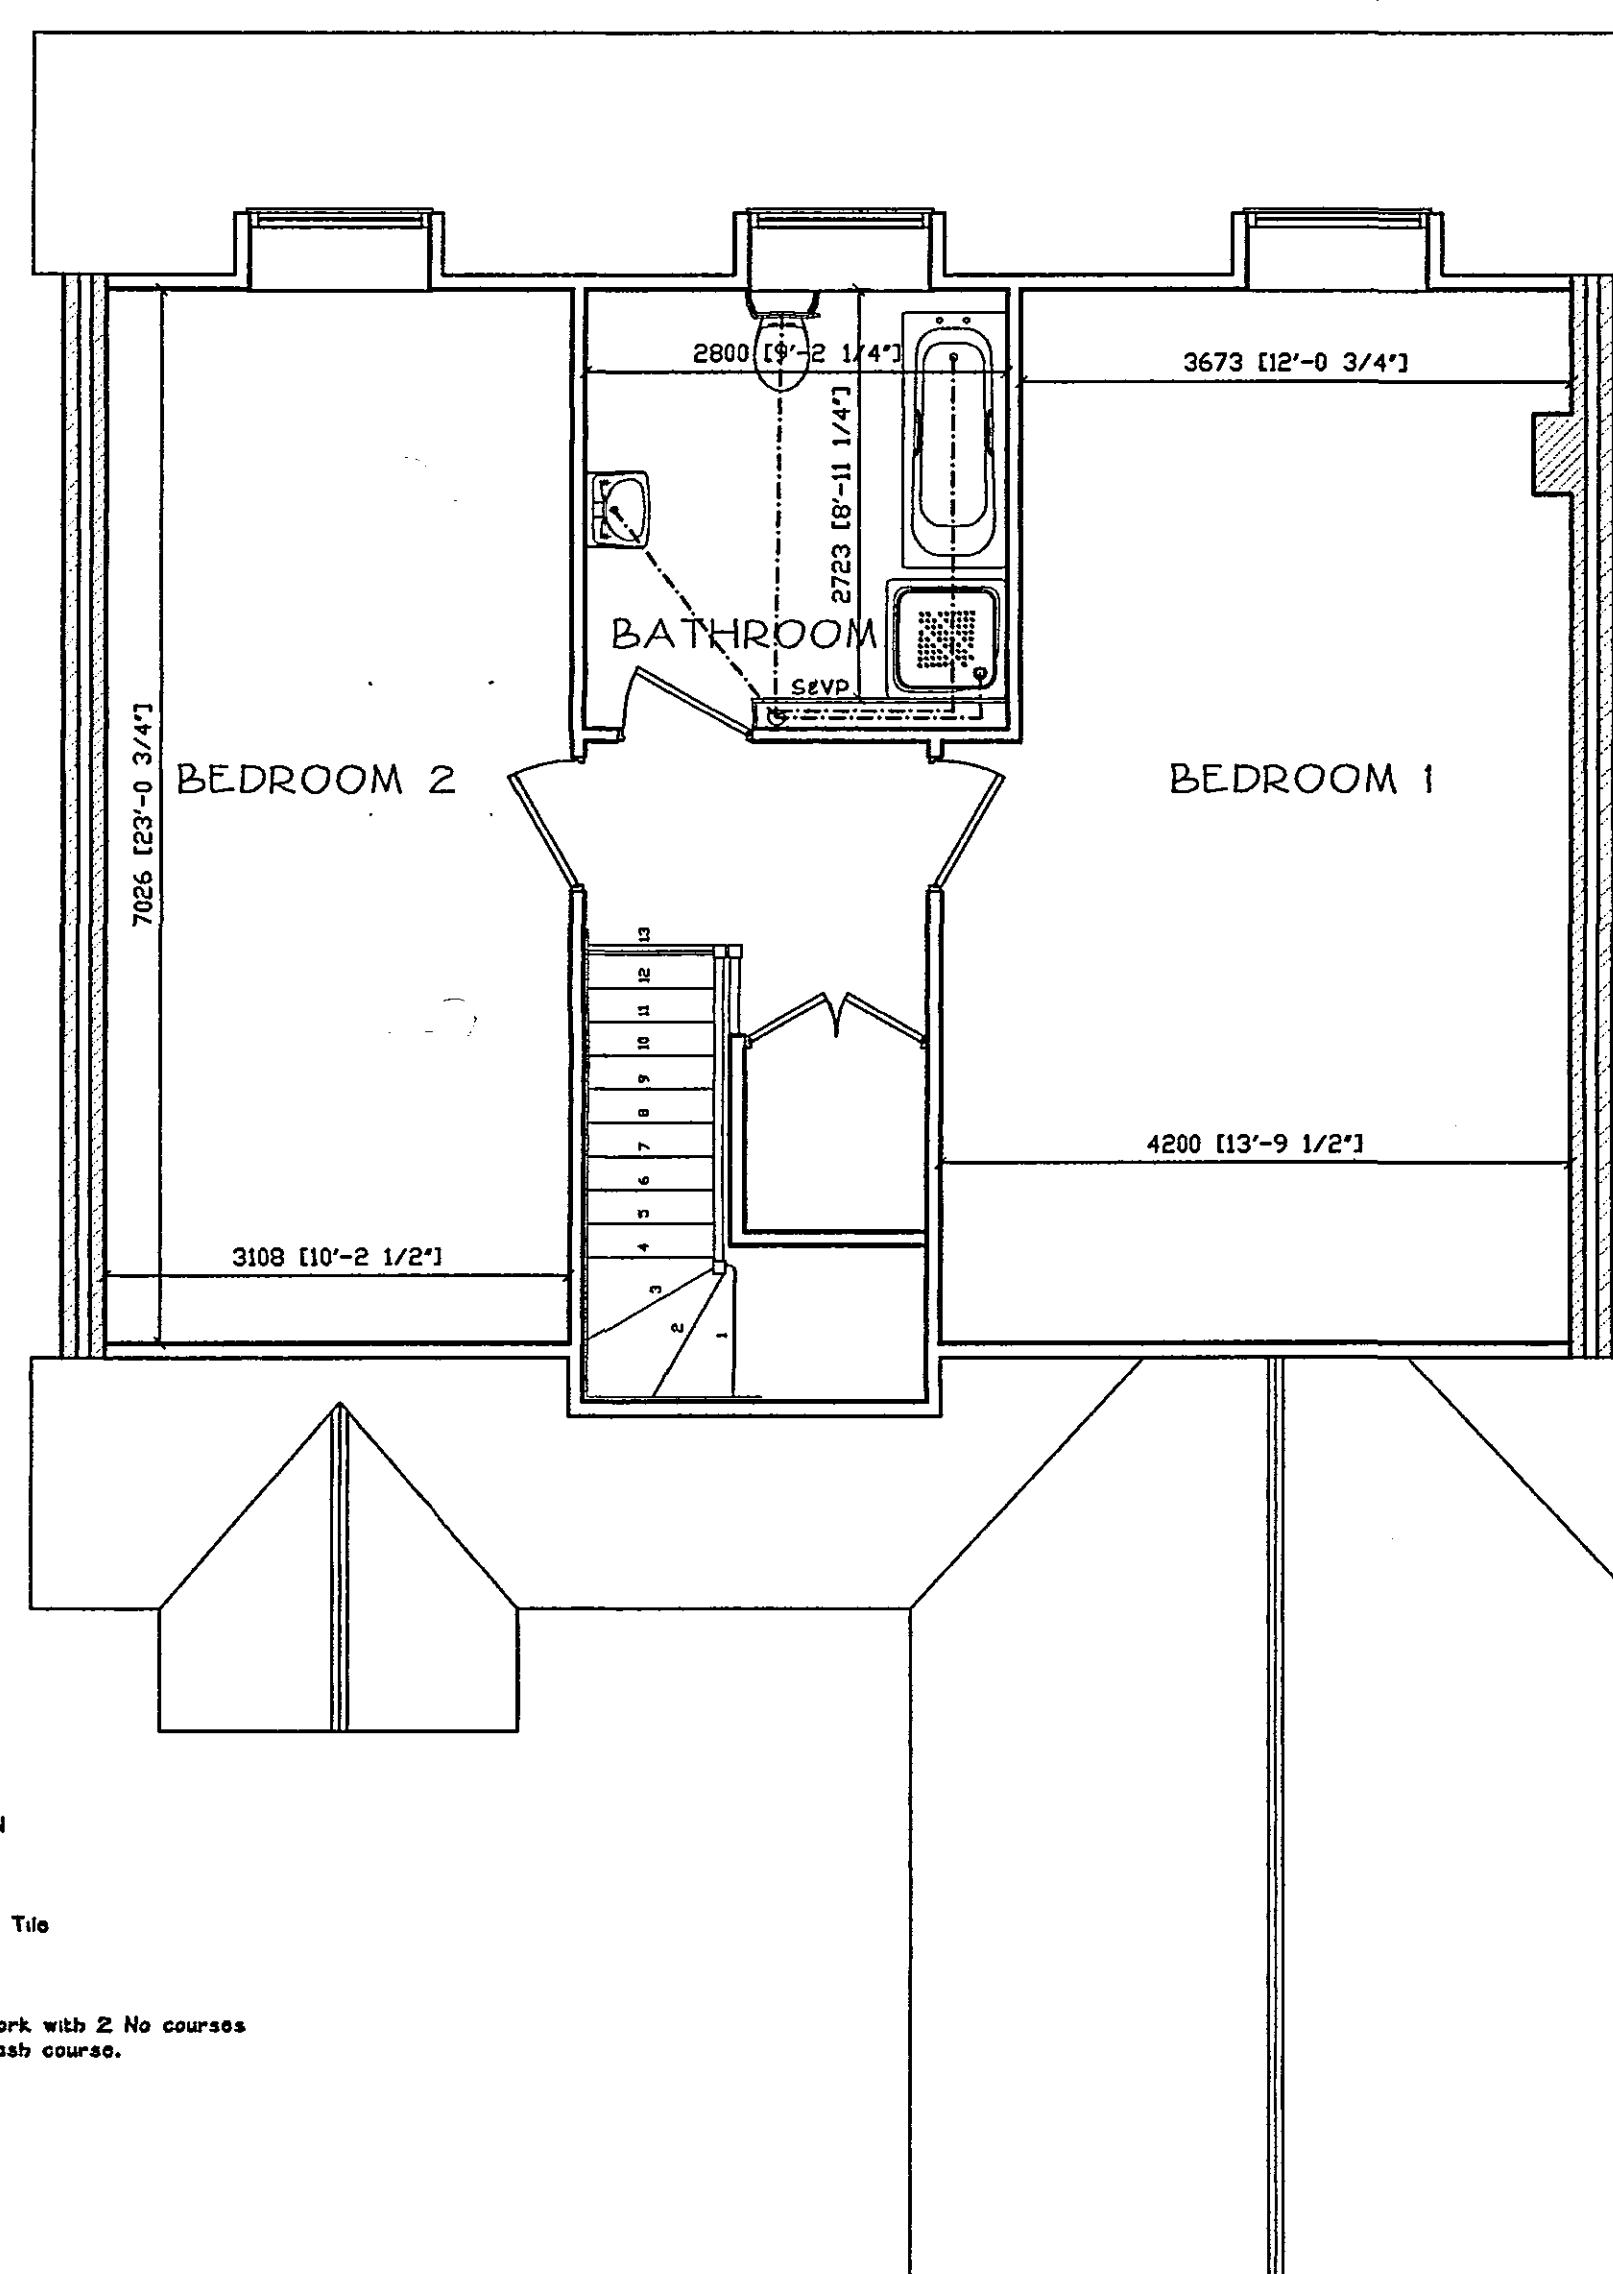

PROPOSED FIRST FLOOR PLAN 1:50

PLANNING INFORMATION

Roof:
Concrete Terracotta Pan Tile

Walls:
Red/Brown facing brickwork with 2 No courses
blue engineering brick splash course.

Windows & Doors:
White UPVC

Rainwater Goods:
Black UPVC

Fascia / Barge boards:
White UPVC

DETERMINED
PLAN



14 Old Fendike Road
Weston Hills
SPALDING
Lincolnshire PE12 6DD

Tel/Fax 01406 350027
Mobile 07778 597975

Revision:			
A	TURNING HEAD ADDED	1/11/06	
Do not measure from this drawing. All dimensions should be reported to the Architect. This drawing should be used in conjunction with the specification and schedule of materials.			
Local Authority Approved Number:			
NISC Approved Number:			
Scale:	Sheet Size:	Date:	Drawn:
AS NOTED	A1	OCTOBER 2006	SLB
The Proposed Dwelling 90 Broadgate, Whaplode Drove			
Mr & Mrs Baldwin Ground and First Floor Plans & Elevations			
Drawing Number: 06/189/PA/001			Rev: .A