




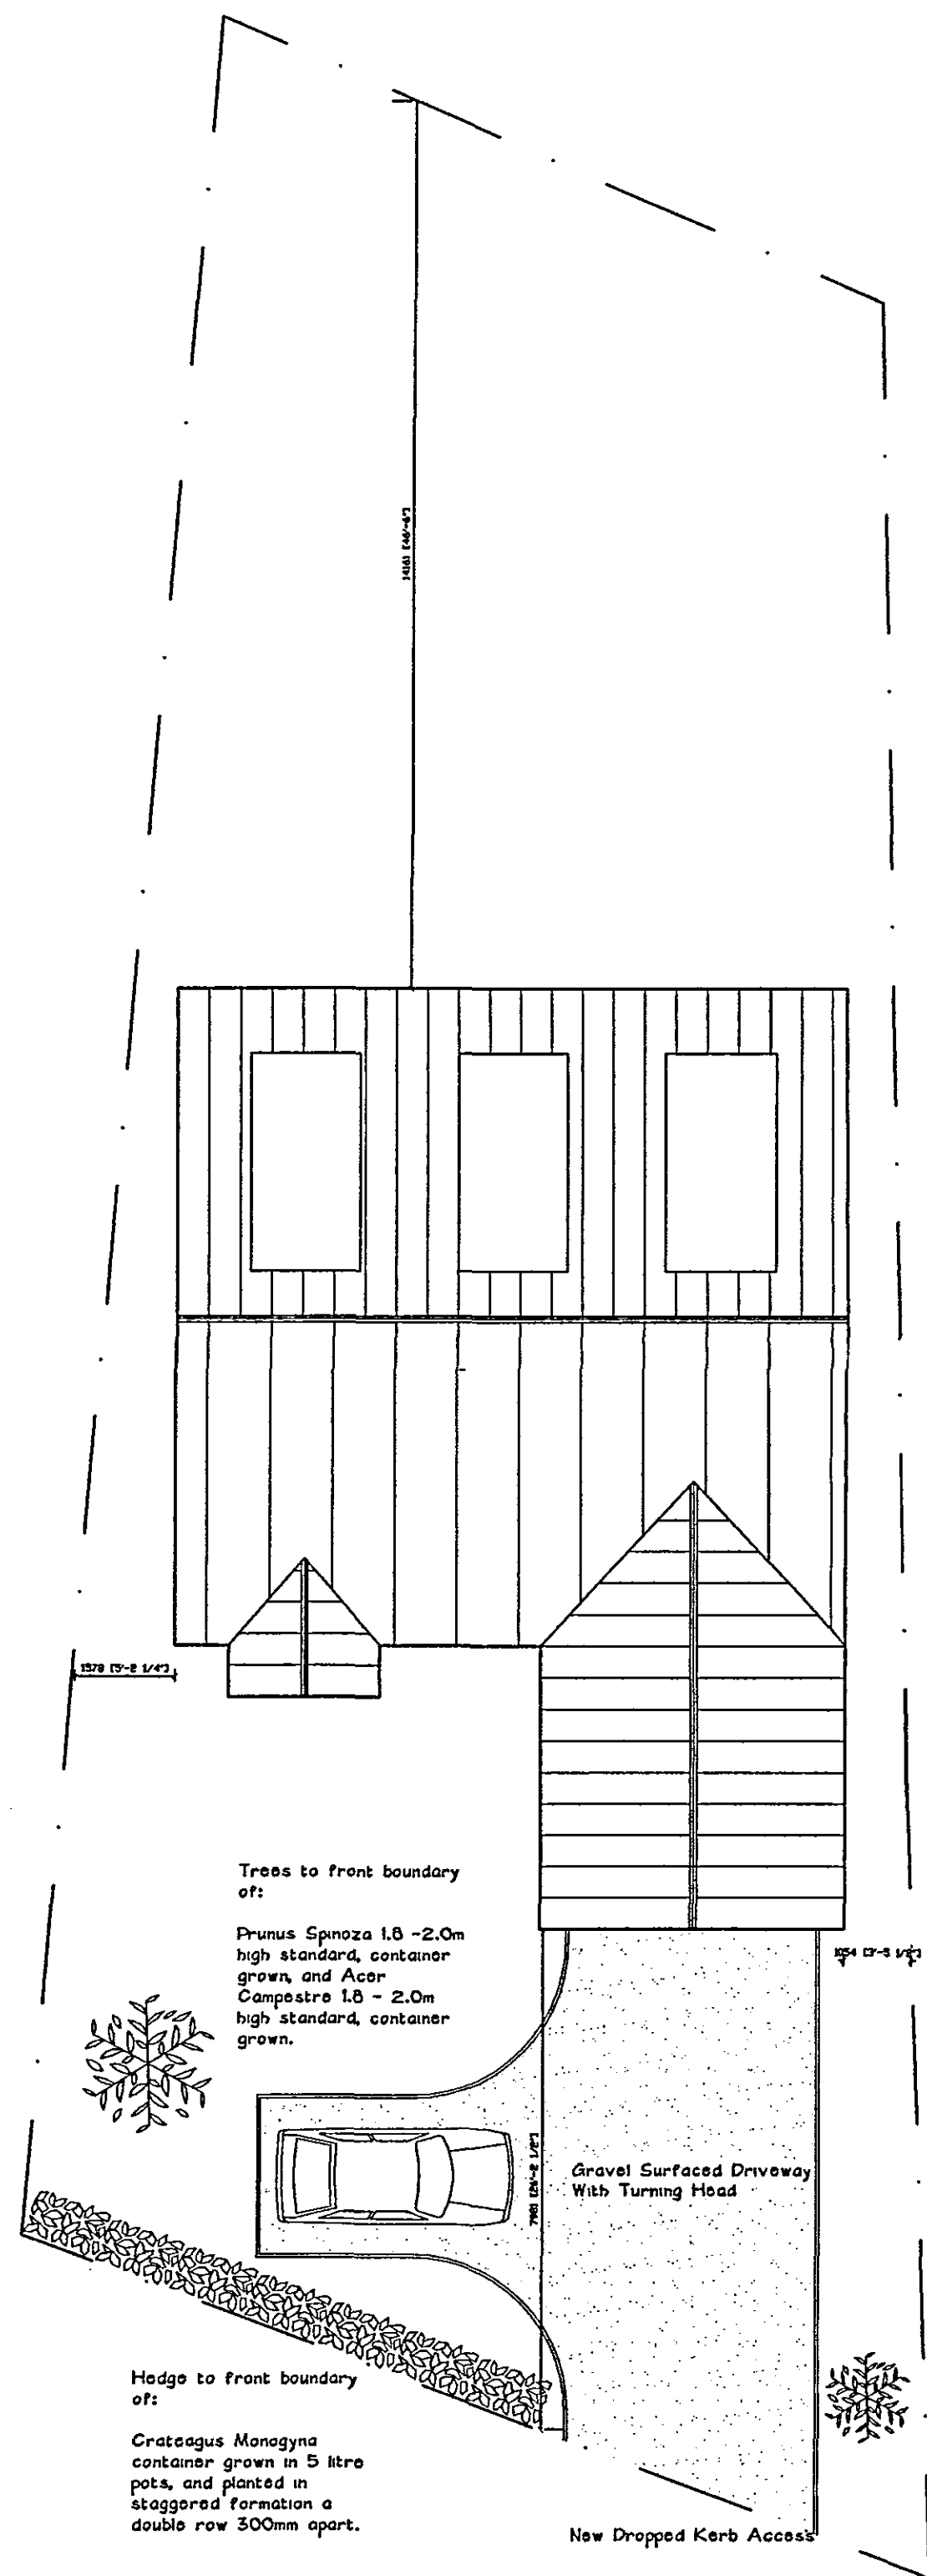

SITE PLAN 1:100

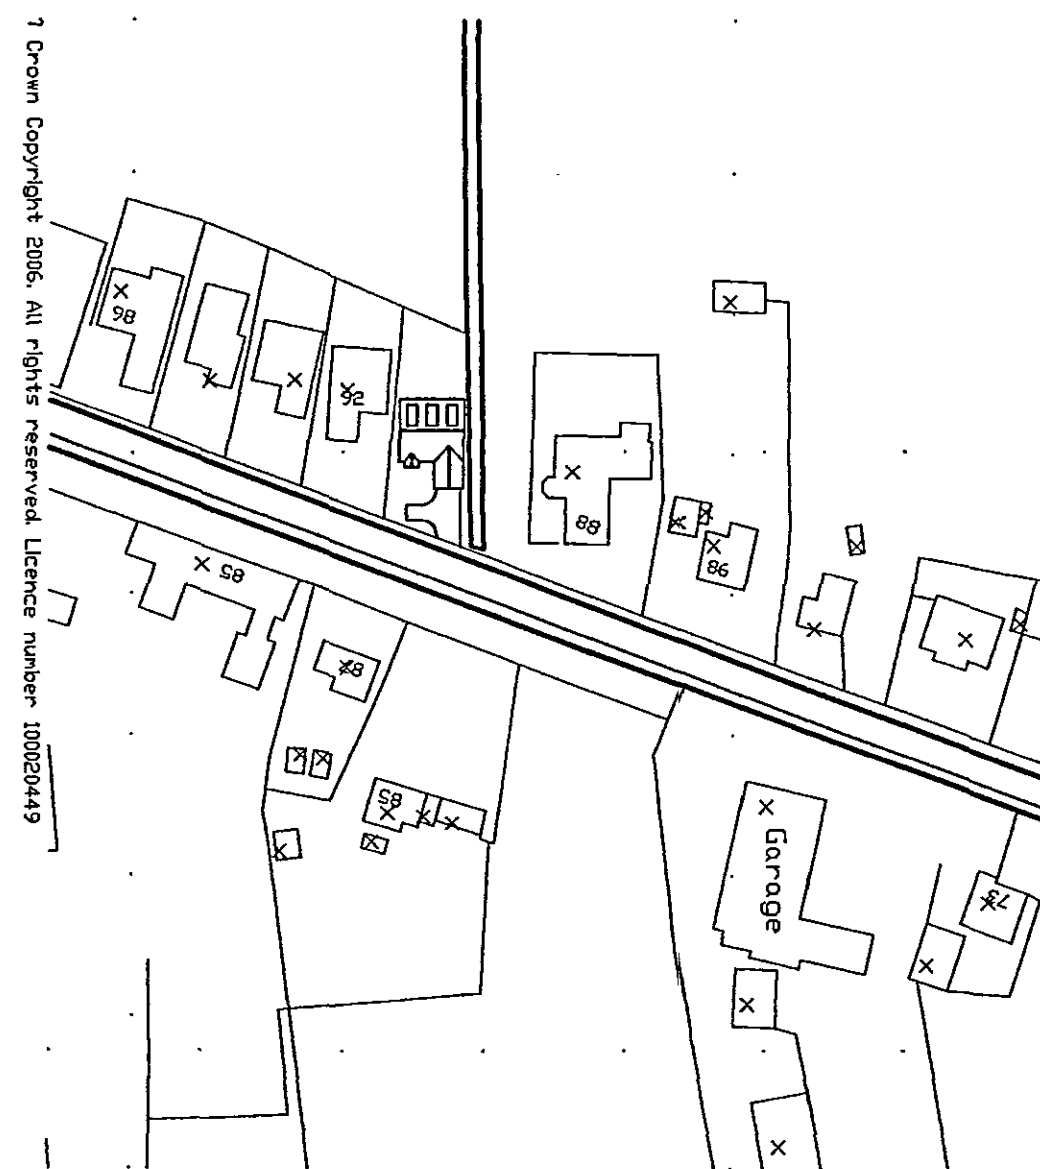

LOCATION PLAN 1:1250

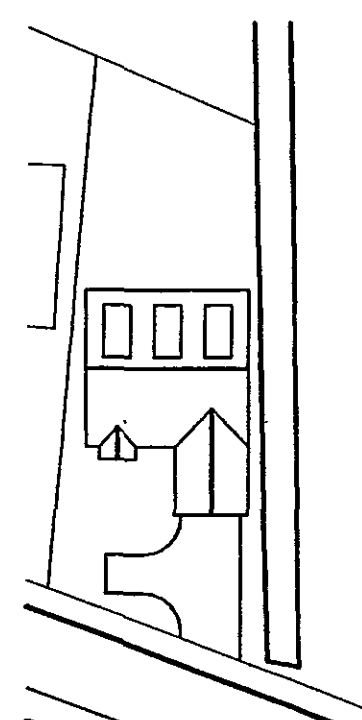

BLOCK PLAN 1:500

DETERMINED
PLAN

TREVOR A CLAY RIBA LTD
CHARTERED ARCHITECTS

14 Old Fendike Road
Weston Hills
SPALDING
Lincolnshire PE12 6DD

Tel/Fax 01408 380027
Mobile 07778 557975

Revisions			
A TURNING HEAD ADDED 1/11/08			
Do not measure from this drawing. All dimensions should be reported to the Architects. This drawing should be read in conjunction with the specification and approved details. All residential property rights are the responsibility of Trevor A Clay RIBA Ltd.			
Local Authority Approval Number:			
N/A Approval Number:			
Drawn	Drawn Date	Date	Drawn
AS NOTED	A1	OCTOBER 2008	SLB
Title			
Proposed Dwelling 90 Broadgate, Whaplode Drive			
Mr & Mrs Baldwin Site & Location Plans			
Drawing Number: 08/189/PA/002			Rev. A