




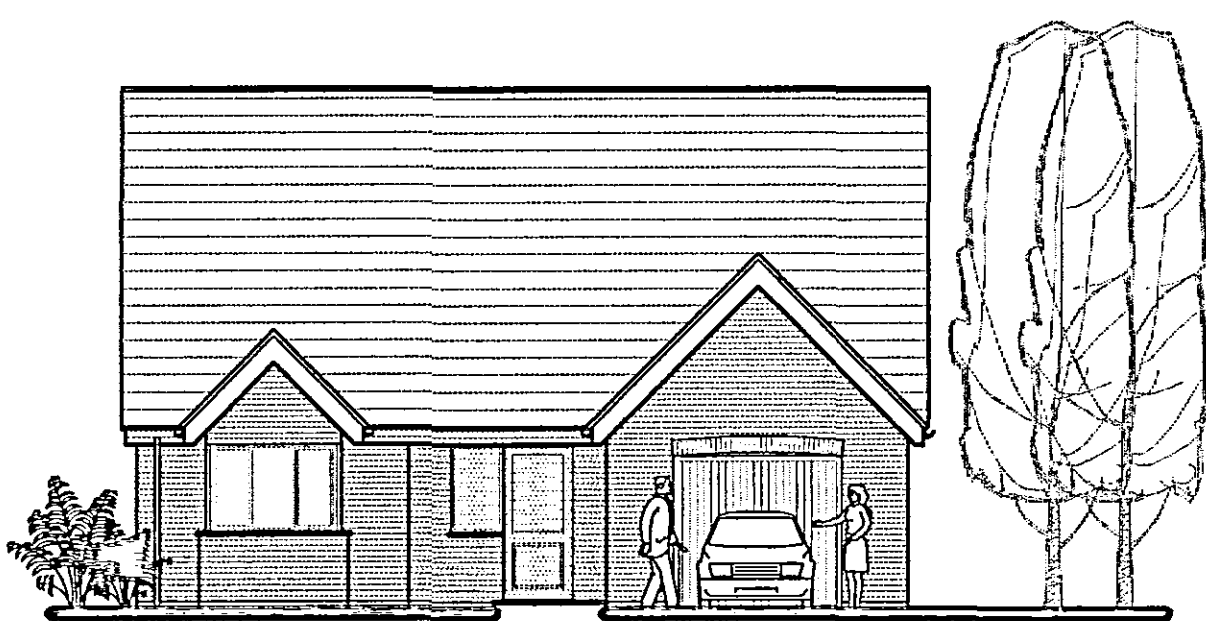

FRONT ELEVATION 1:100

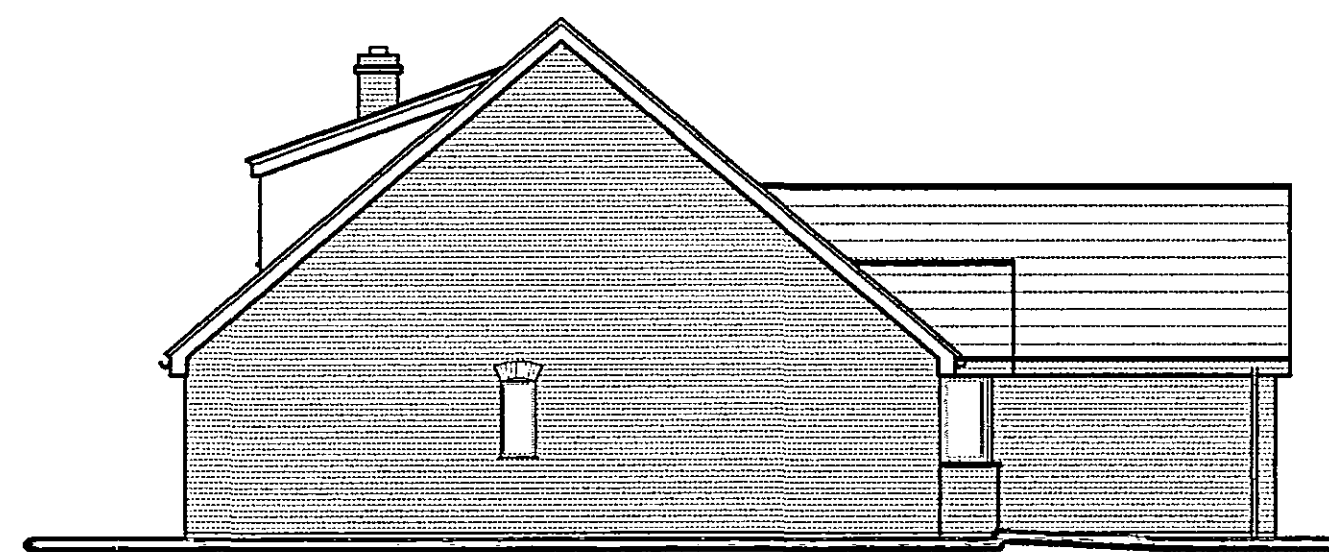


SIDE ELEVATION 1:100

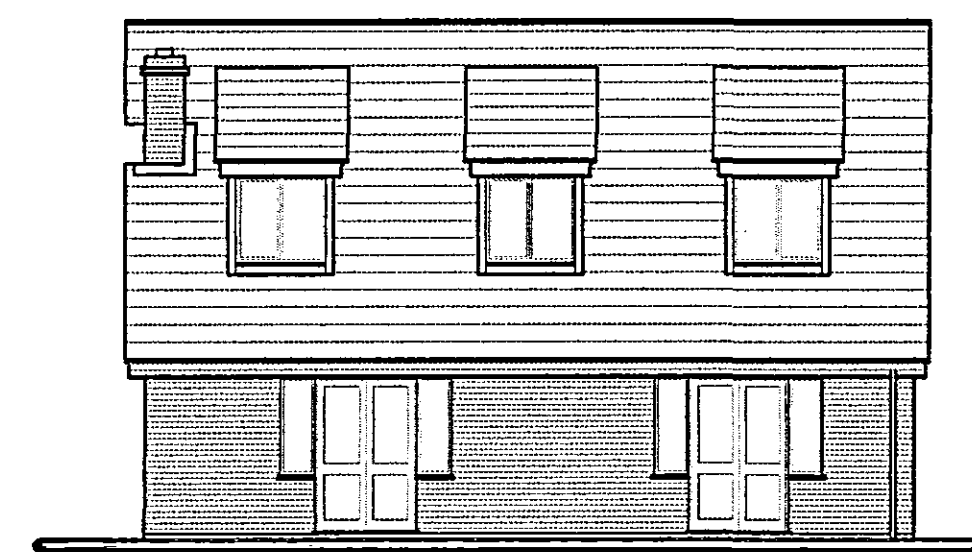


REAR ELEVATION 1:100



SIDE ELEVATION 1:100

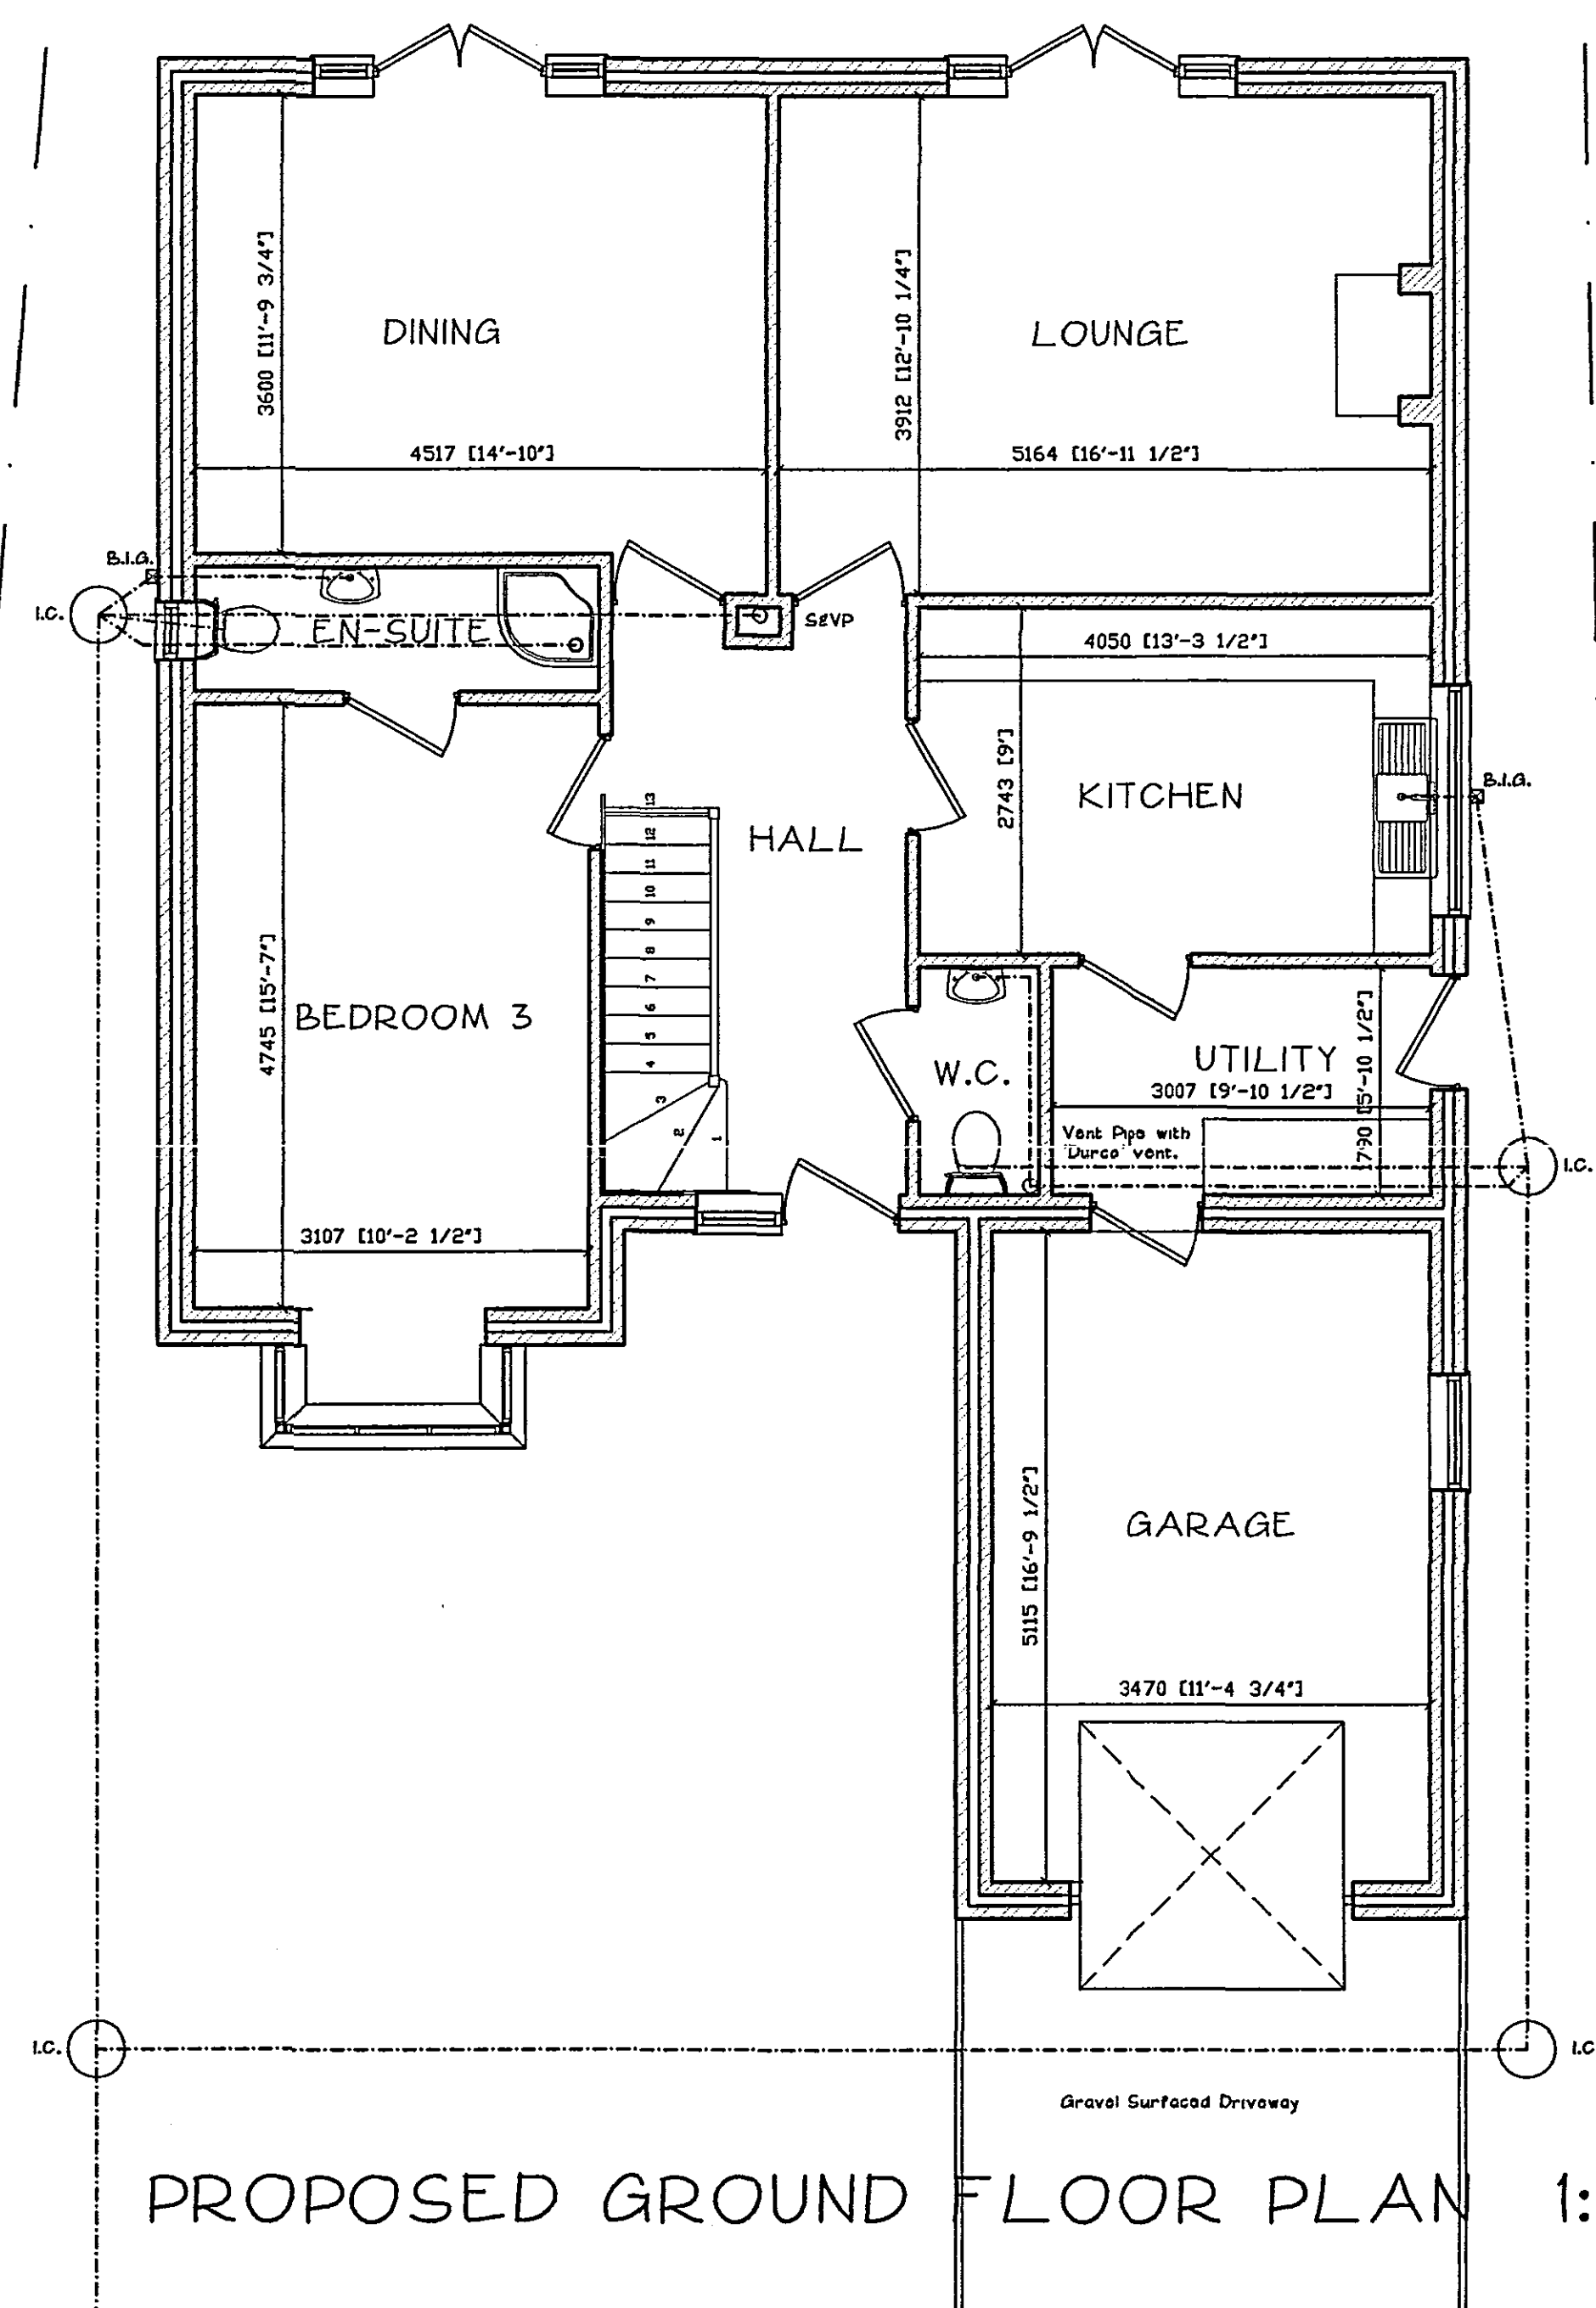

PROPOSED GROUND FLOOR PLAN 1:50

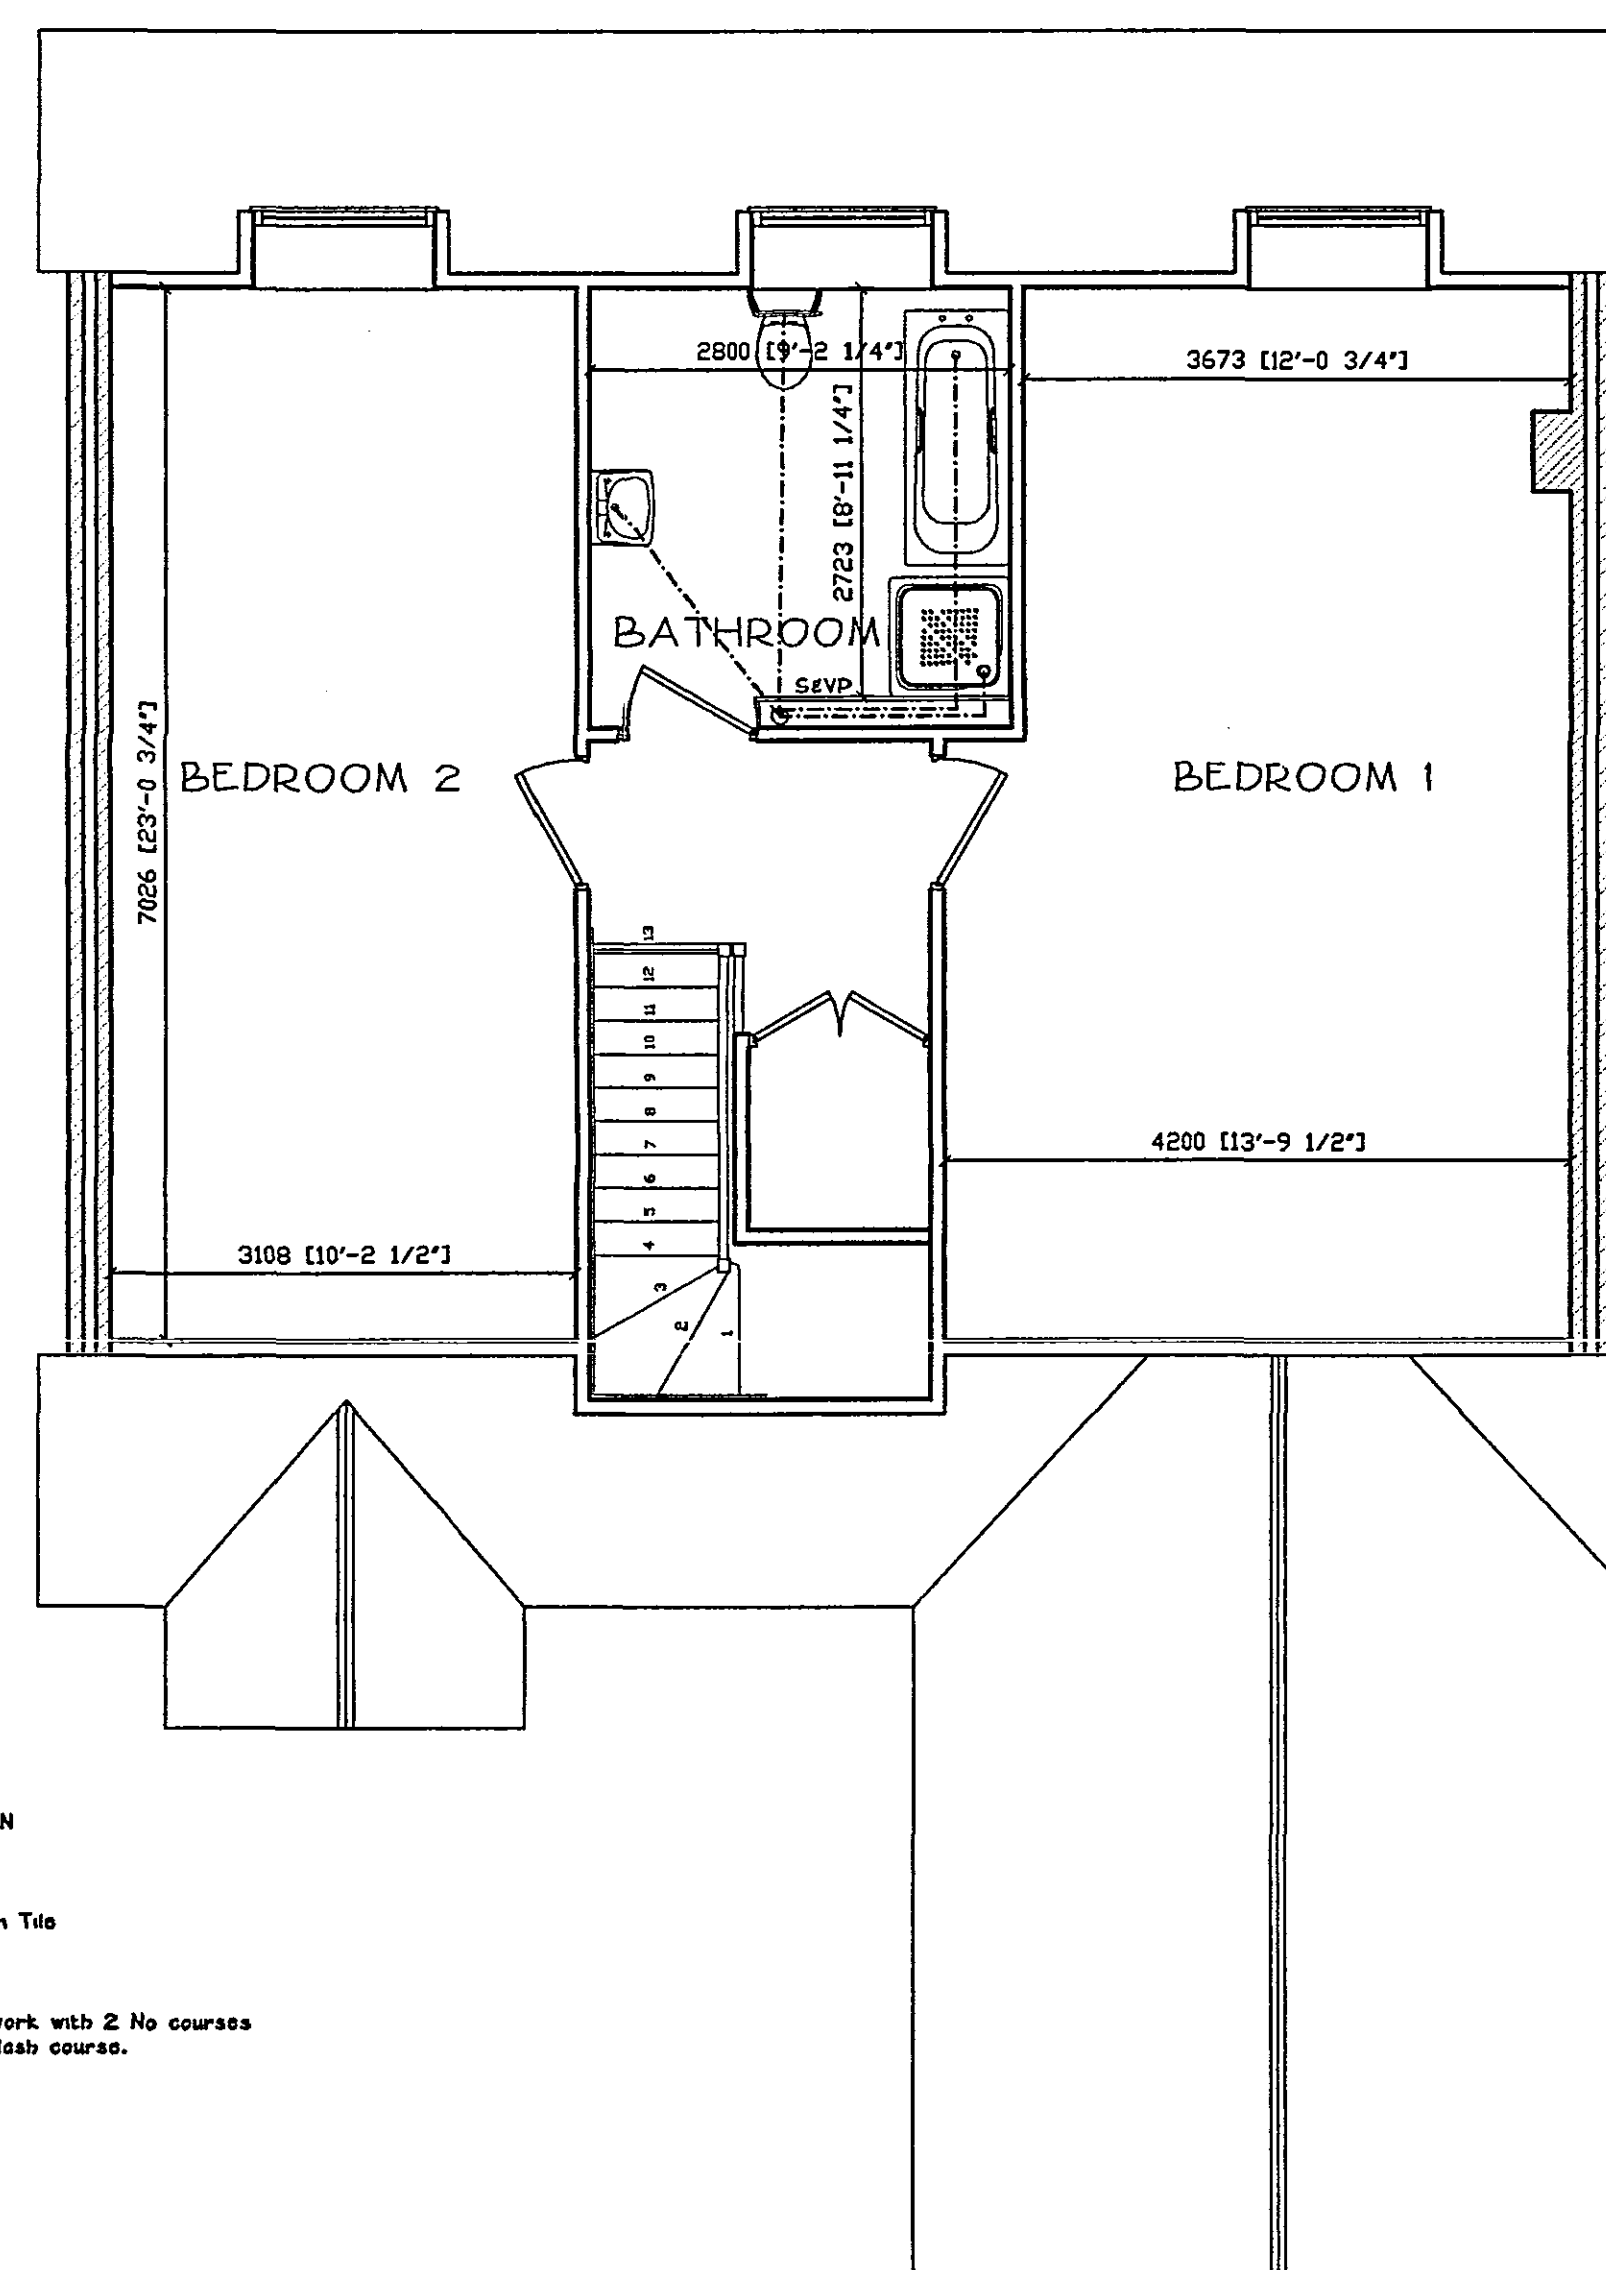

PROPOSED FIRST FLOOR PLAN 1:50

PLANNING INFORMATION


Roof:
Concrete Terracotta Pan Tile

Walls:
Red/Brown facing brickwork with 2 No courses
blue engineering brick splash course.


Windows & Doors:
White UPVC

Rainwater Goods:
Black UPVC

Fascia / Barge boards:
White UPVC

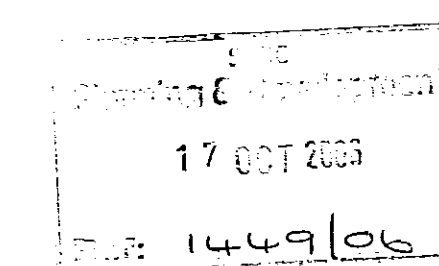

SUPERSEDED

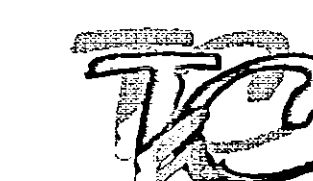

TREVOR A CLAY RIBA LTD
CHARTERED ARCHITECTS

14 Old Fendike Road
Weston Hills
SPALDING
Lincolnshire PE12 6DD

Tel/Fax 01408 380027
Mobile 07778 597975

Do not remove it from this drawing. All amendments should be reported to the Architects. This drawing should be used in conjunction with the specification and schedule of works. Local Authority Approval Number: RICS Approval Number:			
Exhibit AS NOTED	Drawn Date R1	Date OCTOBER 2003	Drawn SLB
The Proposed Dwelling 90 Broadgate, Whaplode Drove Mr & Mrs Baldwin Ground and First Floor Plans & Elevations Drawing Number: 06/189/PA/001			